
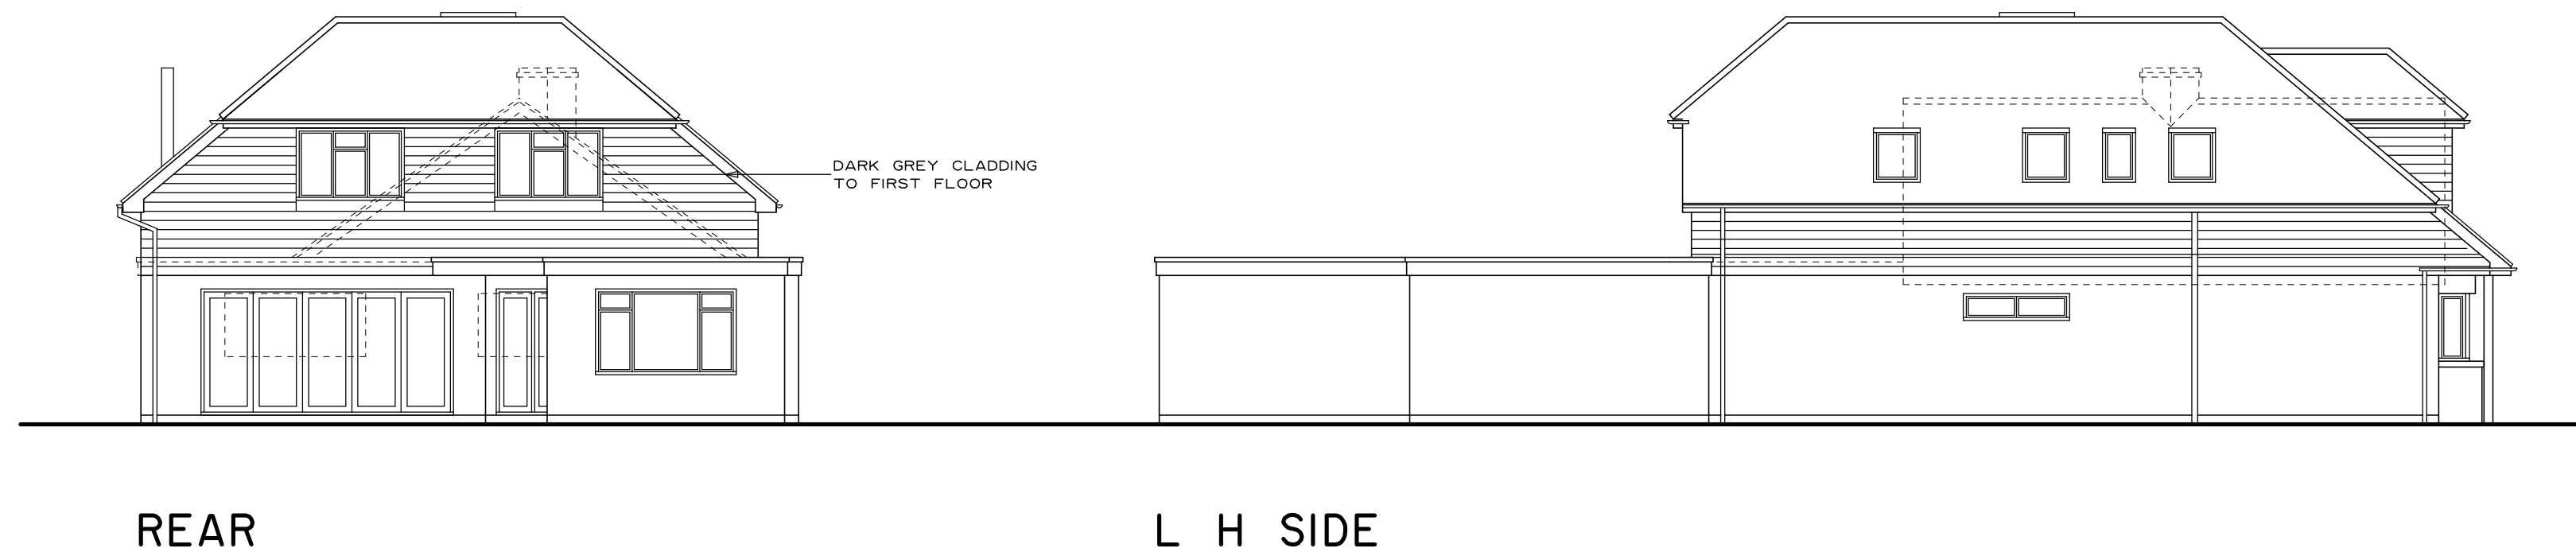
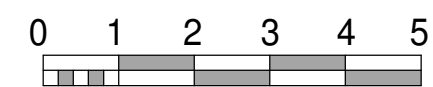


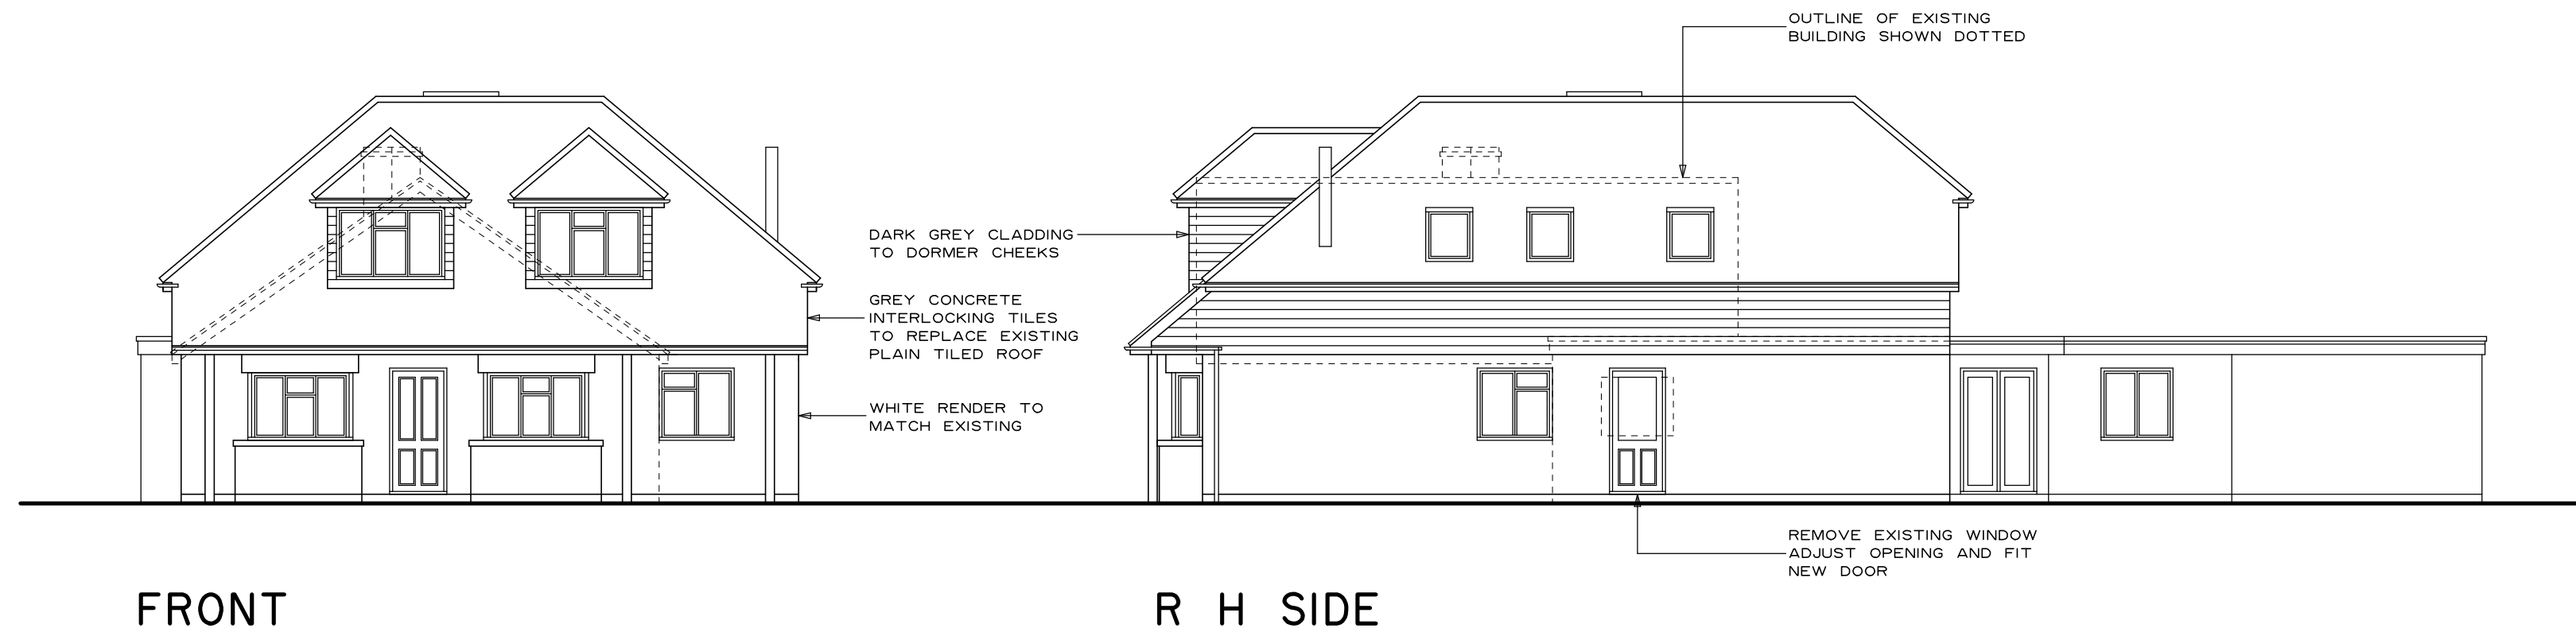

CLIVE BALDWIN *Building Design*

Glancadwn, Llangeitho, Tregaron. SY25 6QH.
Telephone: 07768 585621

263 NINE MILE RIDE
FINCHAMPSTEAD

Proposed elevations

Scale: 1:100 @ A2

Date: NOVEMBER 2025

2535/03

Scale this drawing for Planning purposes only.
All dimensions are to be checked on site and any discrepancies reported.