
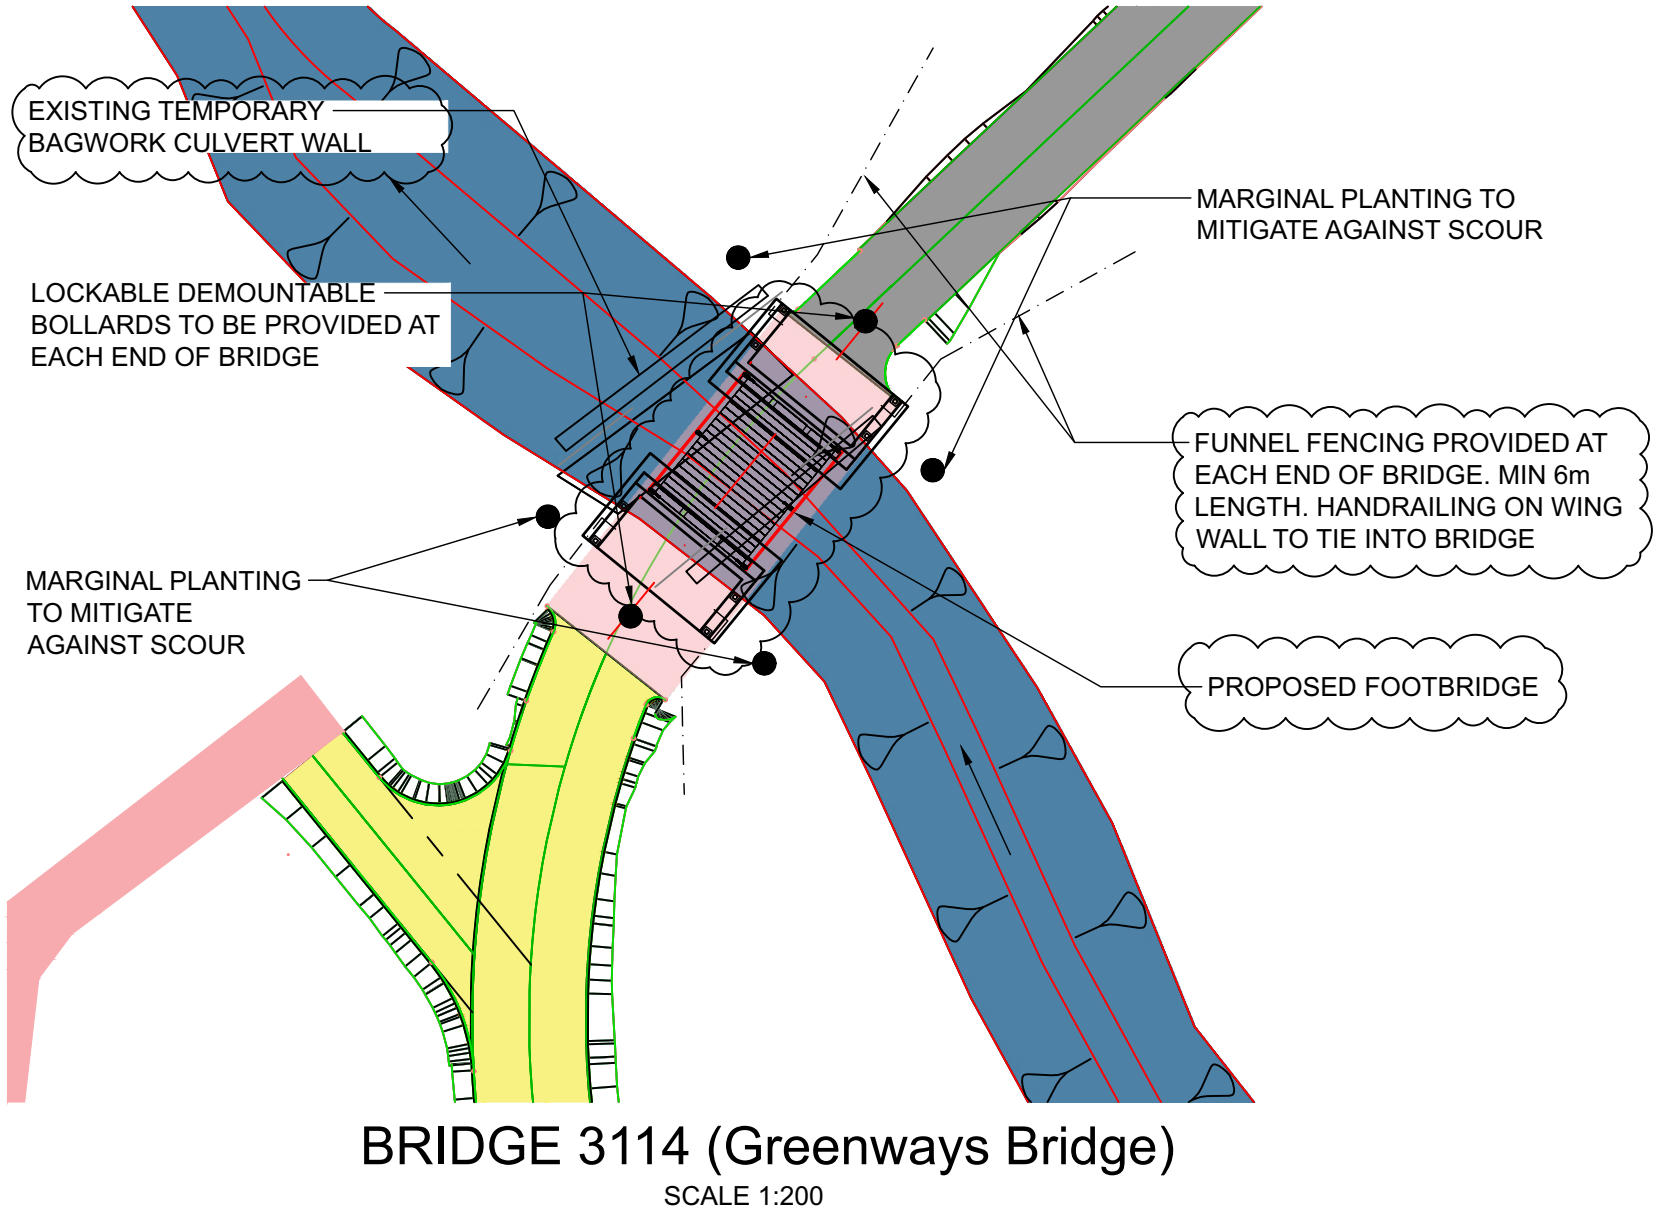


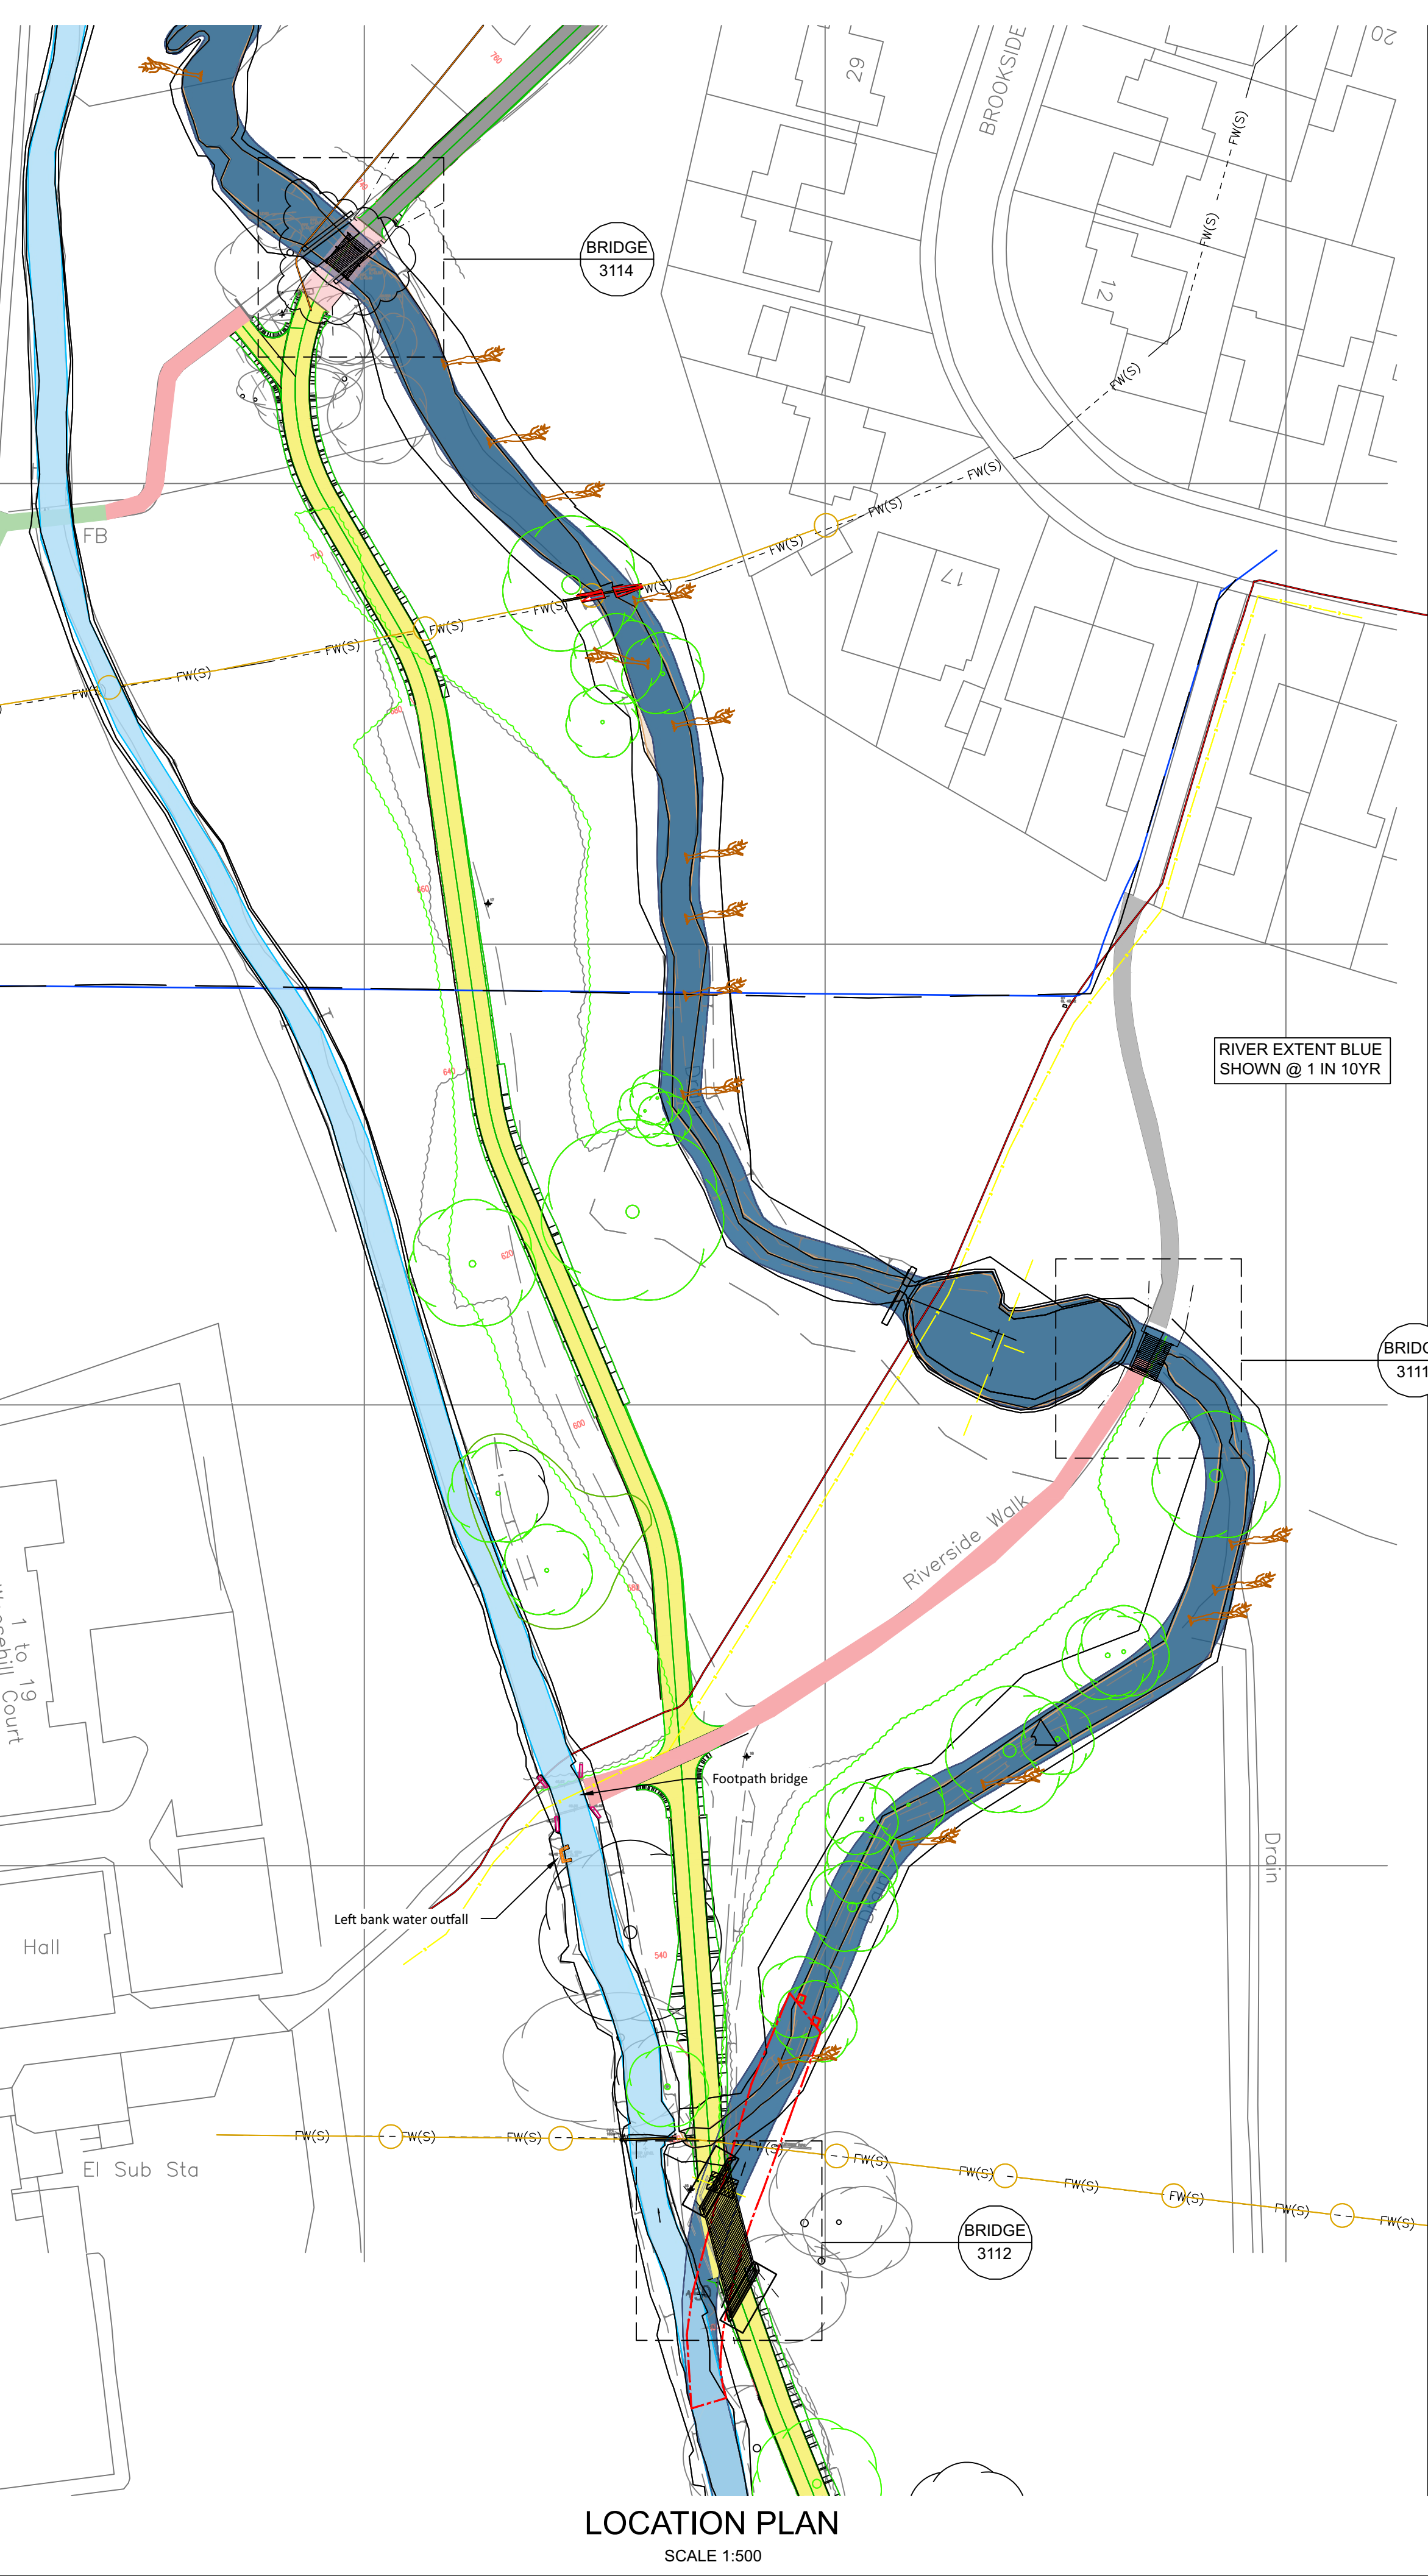

LEGEND:

- LOW VOLTAGE
- HIGH VOLTAGE
- POTABLE WATER
- FW(S) FOUL SEWER
- REALIGNMENT OF RIVER
- EXISTING TARMAC
- GREENWAY FOOTPATH
- EXISTING FOOTPATH
- EXISTING CHANNEL
- EXISTING TARMAC
- EMM BROOK PROPOSED
- DEEPER WATER
- FLOW DIRECTION

DO NOT SCALE FROM THIS DRAWING

NOTES

- ALL DIMENSIONS ARE IN MILLIMETRES UNLESS NOTED OTHERWISE.
- ALL LEVELS ARE IN METRES AOD UNLESS NOTED OTHERWISE.
- THIS DRAWING IS TO BE READ IN CONJUNCTION WITH THE FOLLOWING:
A120099-TGEE-ZZ-XX-DR-C-0103 BRIDGE 3114 PROPOSED SECTION
A120099-TGEE-ZZ-XX-DR-C-0104 PROPOSED BRIDGE 3111 FOOTINGS
A120099-TGEE-ZZ-XX-DR-C-0105 PROPOSED BRIDGE 3112 FOOTINGS
A120099-TGEE-ZZ-XX-DR-C-0106 PROPOSED BRIDGE 3114 FOOTINGS.
- TOPOGRAPHICAL SURVEY HAS BEEN TAKEN FROM MARVIN AND PARTNERS LIMITED, DRAWING No. 23/5988.
- FOOTPATH LOCATION HAS BEEN TAKEN FROM GREENWAYS ROUTE B - GENERAL ARRANGEMENT, DRAWING No. 1901-GWB-PH2.1-101 REV. D.
- PROPOSED NEW RIVER ALIGNMENT HAS BEEN TAKEN FROM SUPPLIED DWG. FILE 'Emm Brook - DESIGN Conditions - Dec2020 - cbed'.

P04	GJB	JJF	APM	23/01/26	BRIDGES 3114 & 3111 REVISED
P03	JJF	JJF	APM	16/01/26	TITLE CHANGE BOLLARDS ADDED
P02	AEP	JF	OAA	07/11/25	UPDATED
P01	AEP	GJD	APM	21/11/24	FIRST ISSUE
REV.	BY	CHKD	APPD	DATE	DESCRIPTION
DRAWING STATUS					
S2		FOR INFORMATION			

Tony Gee and Partners LLP
8th Floor, International House
Dover Place,
Ashford, Kent.
TN23 1HU
Tel: 01233 639787
www.tonygee.com
Consulting Engineers

ON BEHALF OF
**south
east
rivers
trust**

EMM BROOK RESTORATION
BRIDGE FOOTING DESIGN

PROPOSED
STRUCTURES
LOCATION PLAN

DRAWING No.
A120099-TGEE-ZZ-XX-DR-C-0101

DRAWN : AEP	DESIGNED : GJD	REVISION
SCALE : AS SHOWN	ORIGINAL SIZE : A1	P04