




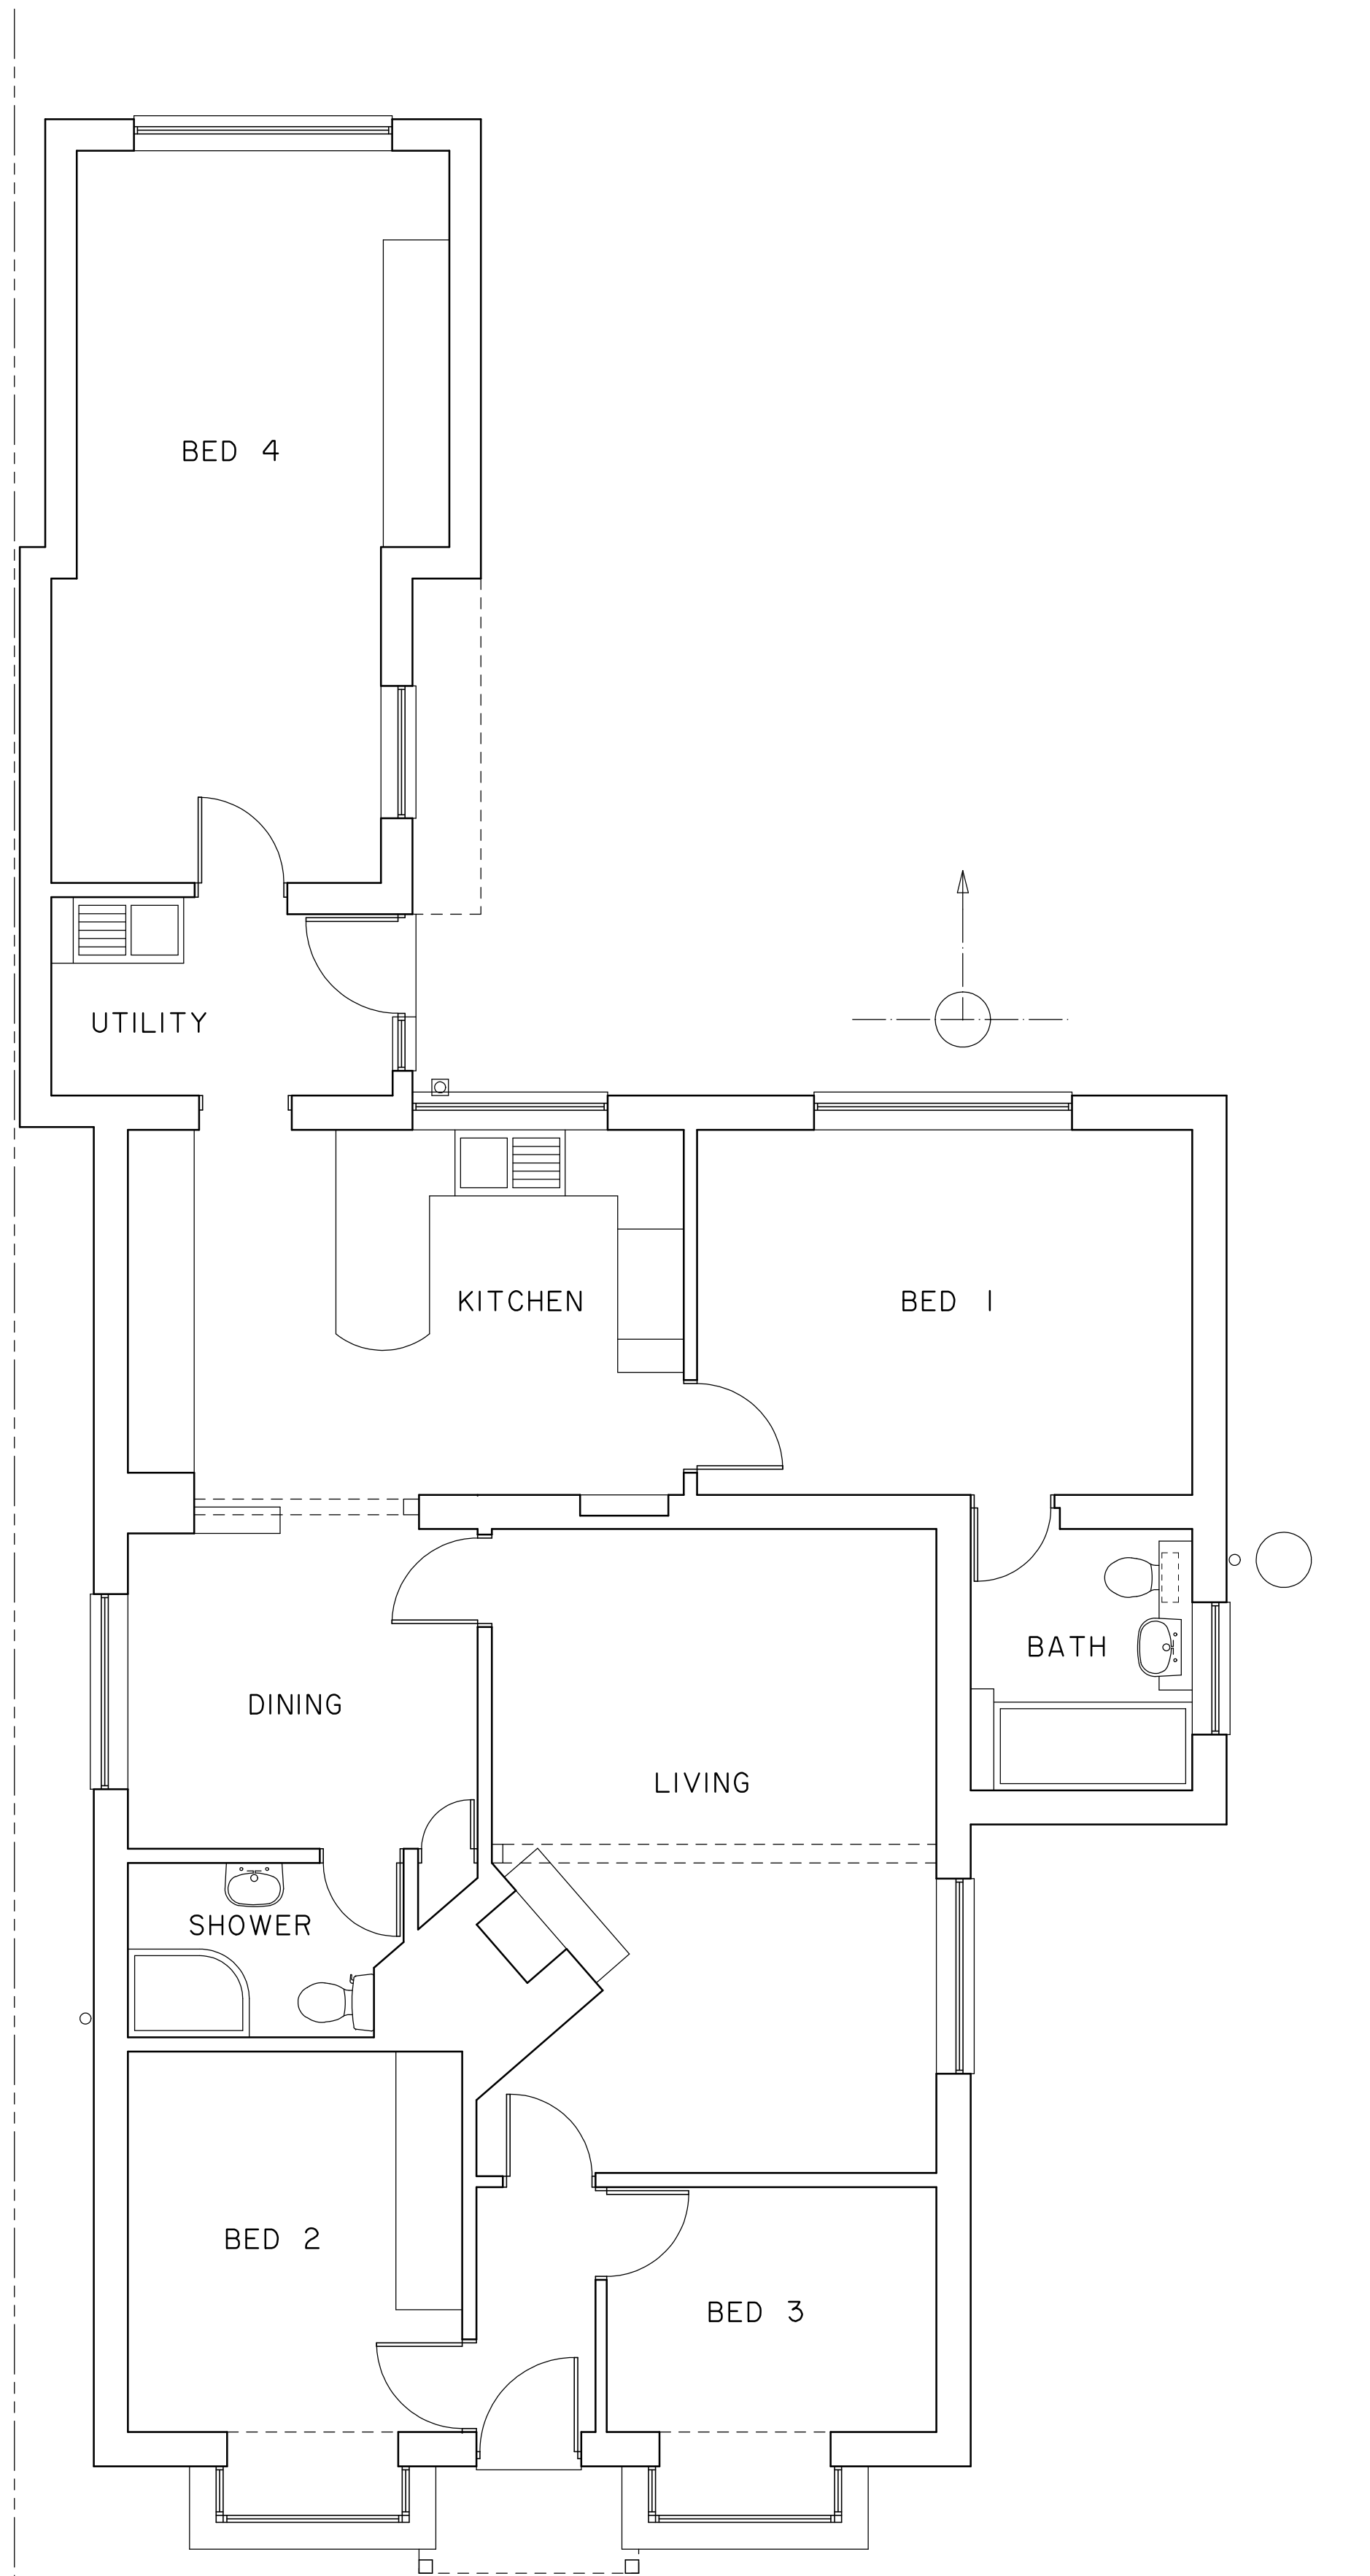


GROUND FLOOR

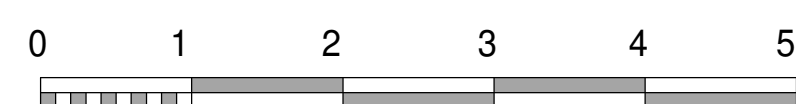

FRONT

R H SIDE

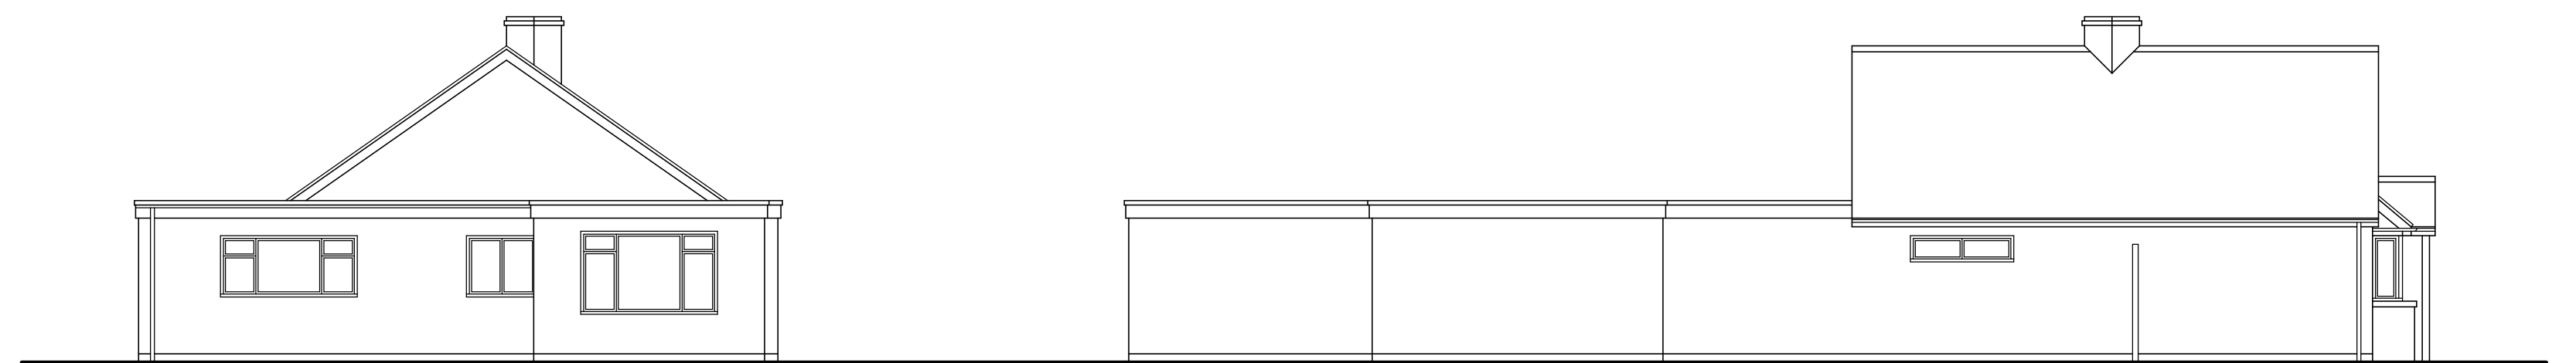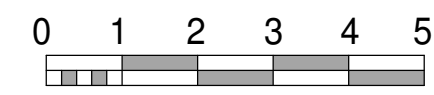

REAR

L H SIDE

CLIVE BALDWIN *Building Design*

Glancadwn, Llangeitho, Tregaron. SY25 6QH.
Telephone: 07768 585621

263 NINE MILE RIDE
FINCHAMPSTEAD

Existing plans & elevations

Scale: 1:50, 1:100 @ A1

Date: NOVEMBER 2025

2535/01

Scale this drawing for Planning purposes only.
All dimensions are to be checked on site and any discrepancies reported.