


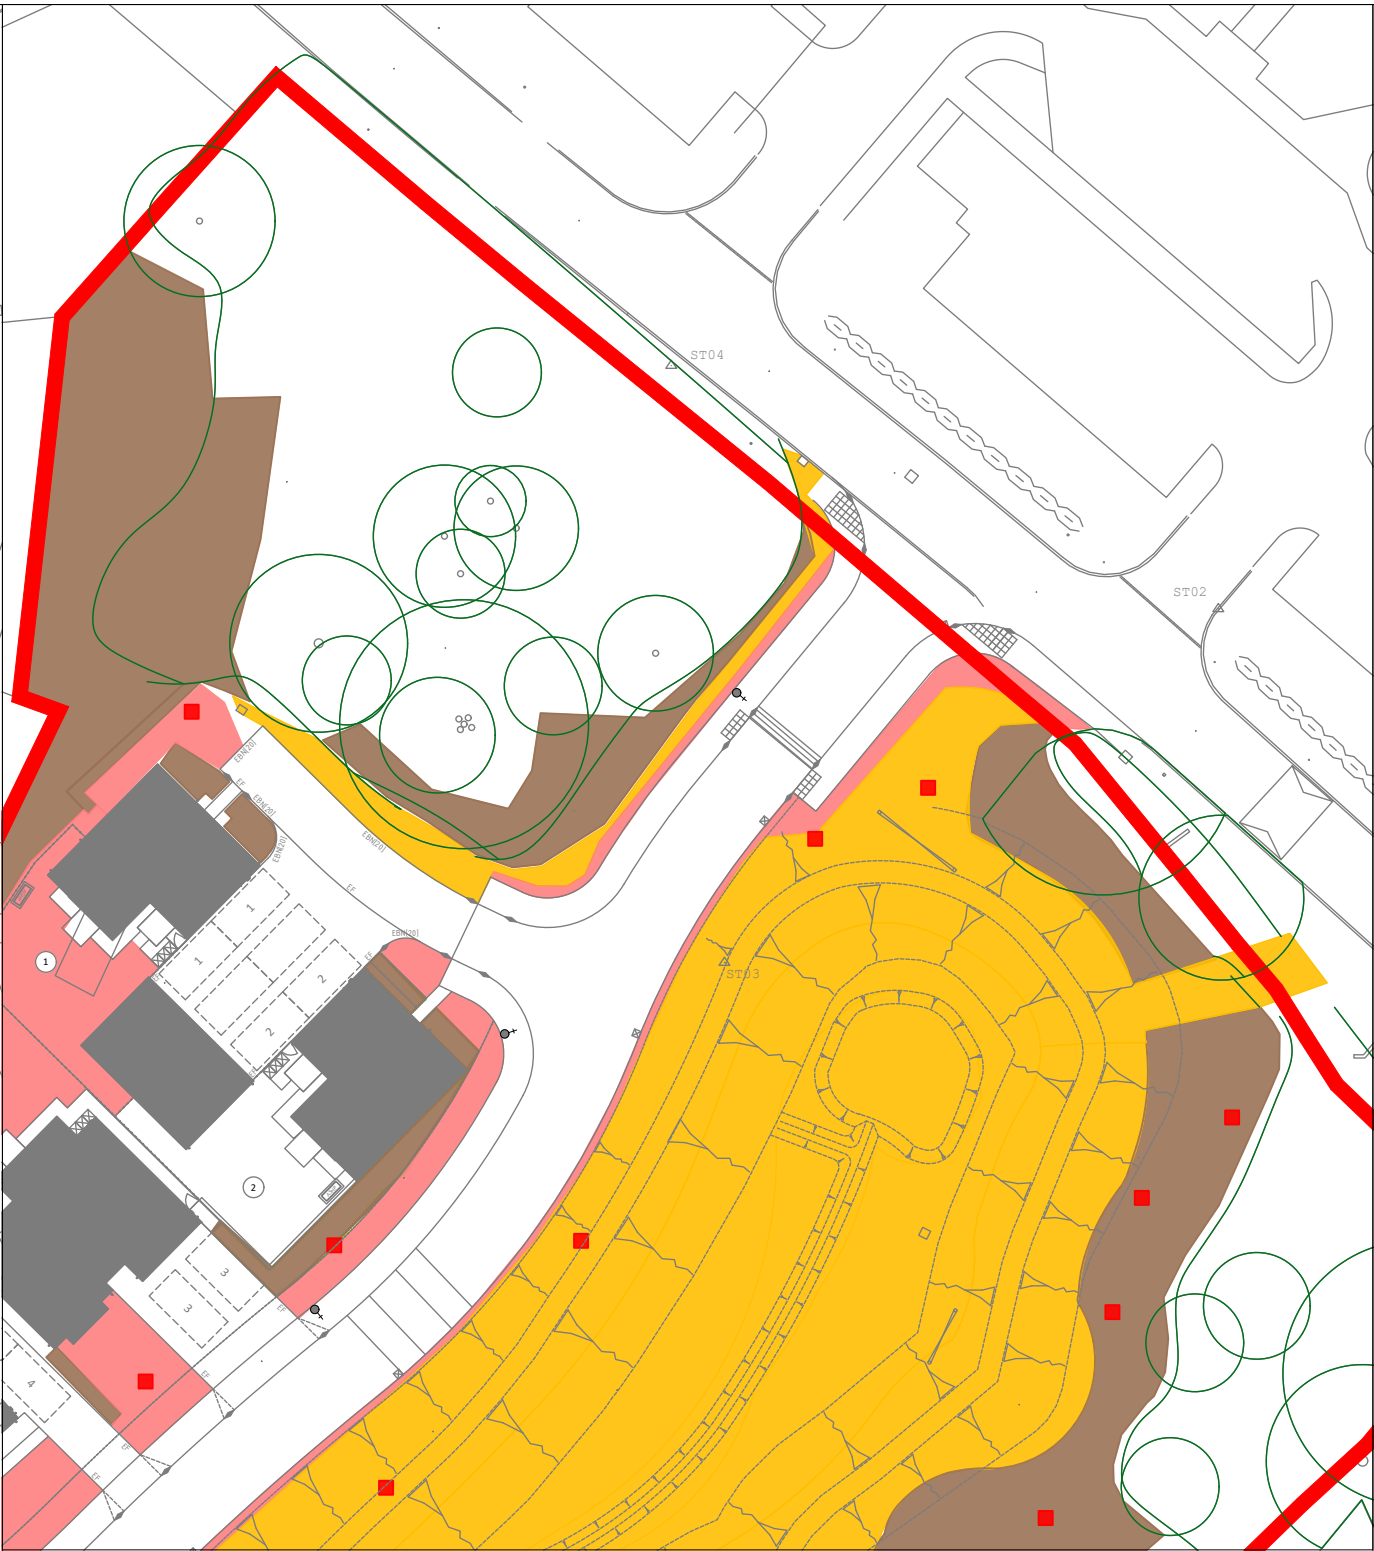

Site Entrance: @ 1:200

- KEY:**
- Site Boundary
 - 5,737m² Shrub and herbaceous planting
Min 400mm depth topsoil to BS3882
 - 10,225m² Cultivated Subsoil
Min 200mm depth subsoil to meadow areas to BS8601
 - 14,548m² Amenity and flowering lawn areas
Min 250mm depth topsoil to BS3882
 - 2,986m² Woodland Scrub planting (650mm)
Max 400mm depth topsoil to BS3882 and min 250mm depth subsoil to BS8601
 - 158No. Tree pits
Min 600 x 600 x 650mm depth or 150mm wider than rootball

P01	29/09/26	For Construction	GB	RA	GB
Rev	Date	Description	DRA	CHK	APP

Project
Park Lane

Client
Bellway Homes (Thames Valley) Ltd

Drawing Title
Soils Plan

Scale 1:500 @ A1	Date 28/09/2026	Status Construction
----------------------------	---------------------------	-------------------------------

DWG No. 010-002-FTD-XX-XX-DR-L-15001	Revision P01
--	------------------------