



Legend

Key

Description

Kerb line

Back of Footpath

Edging

Service Margin

Dropped Kerb

Kerb Type [Height]

Block Paved Surfacing
(refer to Structa drawing 7318-1007 for details)

Permeable Block Paved Surfacing
(refer to Structa drawing 7318-1007 for details)

Tarmac Driveway
(refer to Structa drawing 7318-1007 for details)

Tarmac Footway
(refer to Structa drawing 7318-1007 for details)

Hoggin Footpath
(refer to Structa drawing 7318-1007 for details)

Precast Paving Slabs
(refer to Structa drawing 7318-1007 for details)

1.8 x 1.8m Patio

1.8m Screen Wall

Closeboard Fence

Gate

Post and Rail Fence

1.5 x 1.1m Shed

2.4 x 1.8m Shed

Air Source Heat Pump

Refuse Collection Point

Plot Number

Lighting Column

Site Boundary



SCALE 1 : 200 @ A1



HEALTH, SAFETY & ENVIRONMENT

It is the responsibility of the client to ensure that those undertaking the works are competent and experienced in the type of work to be undertaken.

In addition to the hazards usually associated with the types of work detailed on this drawing, the following specific hazards have been identified through design risk assessment. The planning and execution of the works should take into account all usual and specific hazards.

Hazards should also be taken into account in the maintenance, operation, decommissioning and demolition of the works.

Flood Zone to Southern Boundary

Dewatering and Risk of Excavation Stability/Collapse

Risk of Historic Mining Pits

Risk of Chalk Dissolution


- NOTES
1.

All dimensions are in millimetres (mm) and levels in metres Above Ordnance Datum (mAOD) unless noted otherwise.
2.

Do not scale from this drawing.
3.

The copyright in this drawing belongs to Structa LLP; the designs and details may not be used on any project other than that indicated in the titleblock.
4.

Where CAD or BIM files of the drawing are issued, they are provided for the convenience of others, and shall not be used for construction purposes or relied upon for accuracy or completeness.

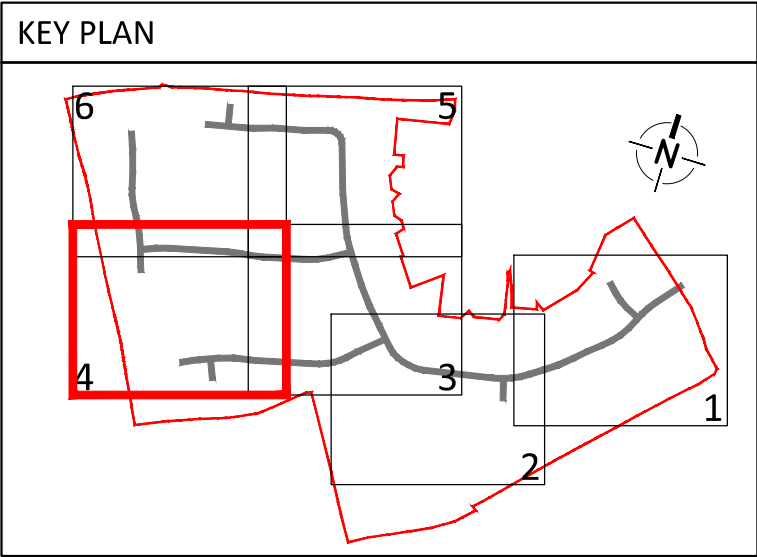

P2	23.09.26	PRIVATE DRIVES CHANGED TO IMPERMEABLE SURFACING UPDATED TO ACCORD WITH FINE BASIN UPDATED. UPDATE TO CLIENT COMMENTS	SH	TL	TIS
P1	05.08.26	FIRST ISSUE	JL	TL	TIS
Rev.	Date	Description	Drawn	Checked	Approved

NOT FOR CONSTRUCTION

Bellway

LAND AT PARK LANE, CHARVIL

SURFACING GENERAL ARRANGEMENT
SHEET 4

Structural

Civil

Geo-environmental

structa

London | Hemel Hempstead | Swindon | Warwick | www.structa.co.uk

Drawing No:

7318-1004

Revision:

P2