




Section A-A - Through Adoptable Tarmac Road
(Scale 1:25)

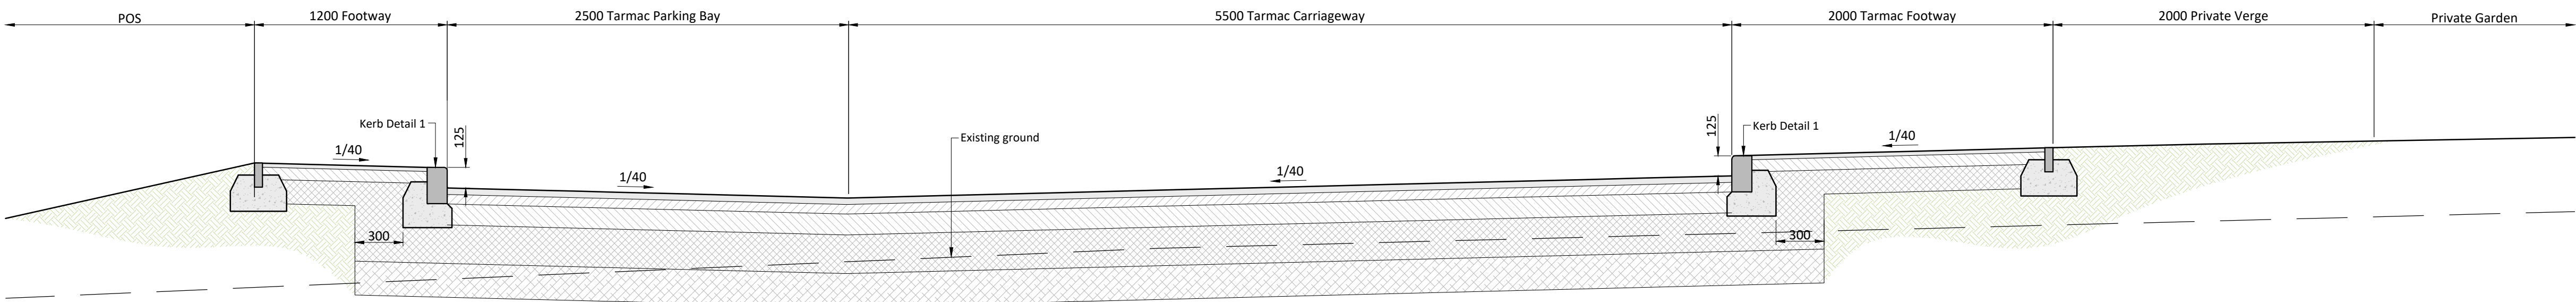

Section B-B - Through Adoptable Tarmac Road
(Scale 1:25)

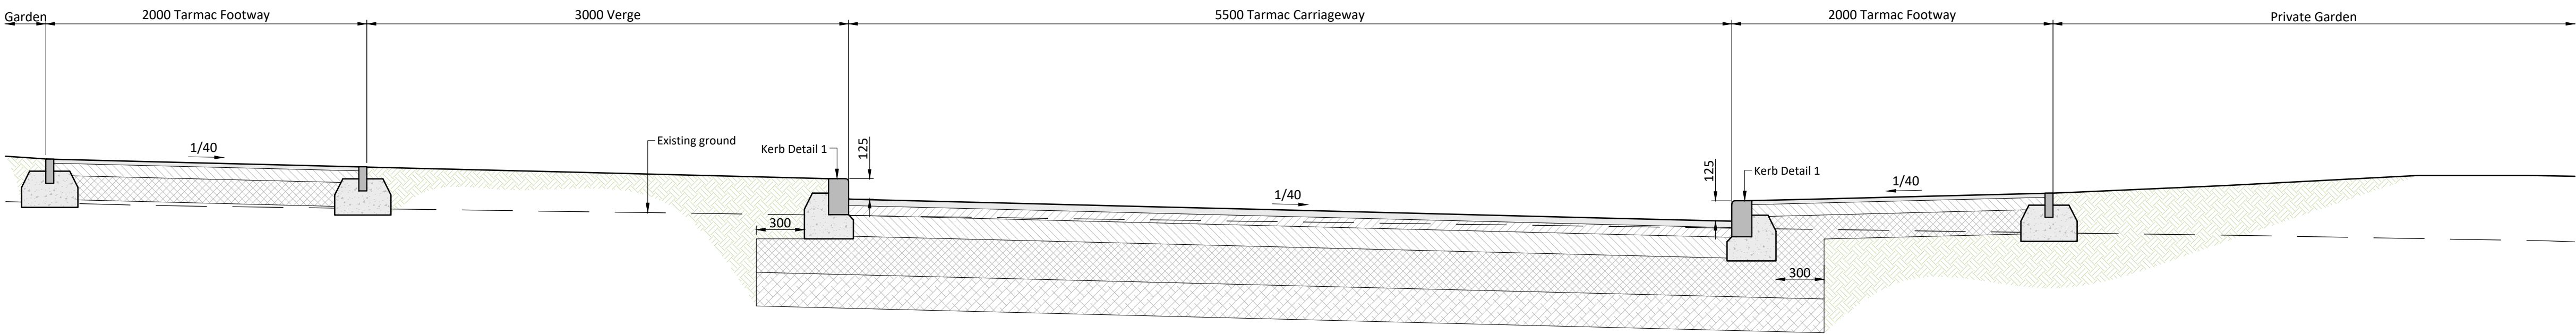

Section C-C - Through Adoptable Tarmac Road
(Scale 1:25)

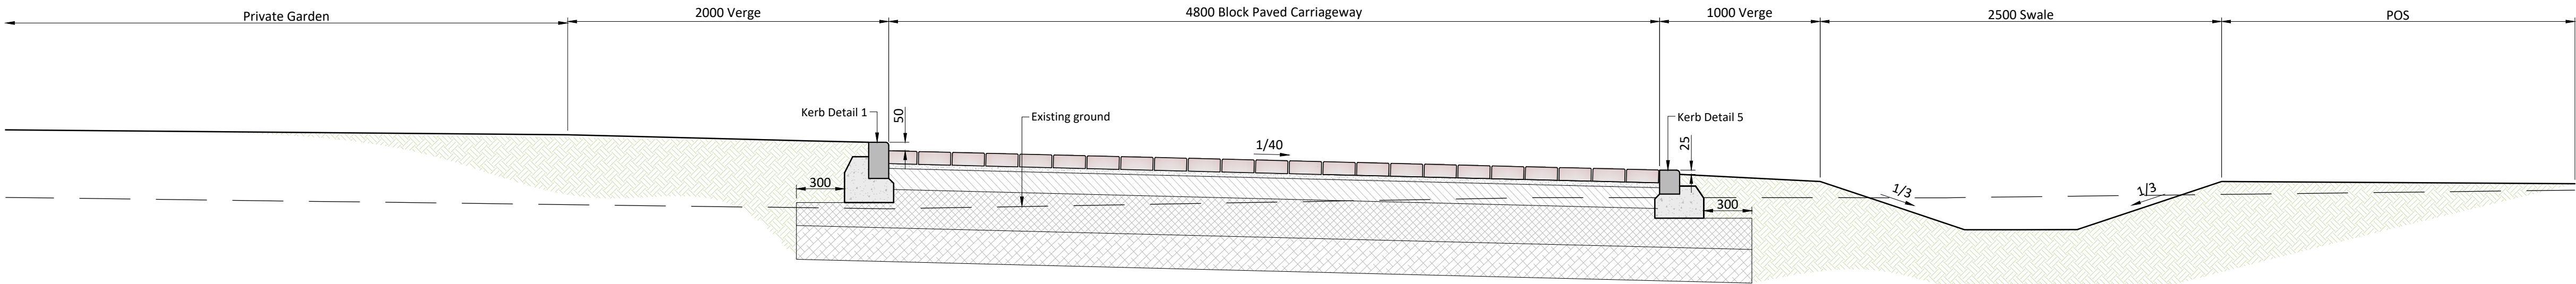

Section D-D - Through Adoptable Block Paved Road
(Scale 1:25)

HEALTH, SAFETY & ENVIRONMENT

It is the responsibility of the client to ensure that those undertaking the works are competent and experienced in the type of work to be undertaken.

In addition to the hazards usually associated with the types of work detailed on this drawing, the following specific hazards have been identified through design risk assessment. The planning and execution of the works should take into account all usual and specific hazards.

Hazards should also be taken into account in the maintenance, operation, decommissioning and demolition of the works.

- Flood Zone to Southern Boundary
- Dewatering and Risk of Excavation Stability/Collapse
- Risk of Historic Mining Pits
- Risk of Chalk Dissolution

NOTES

- All dimensions are in millimetres (mm) and levels in metres Above Ordnance Datum (mAOD) unless noted otherwise.
- Do not scale from this drawing.
- The copyright in this drawing belongs to Structa LLP; the designs and details may not be used on any project other than that indicated in the titleblock.
- Where CAD or BIM files of the drawing are issued, they are provided for the convenience of others, and shall not be used for construction purposes or relied upon for accuracy or completeness.

Rev.	Date	Description	Drawn	Checked	Approved
P2	30.09.26	SECTION A-A UPDATED AS CLOUDED	JL	TL	TJS
P1	28.08.26	FIRST ISSUE	JL	TL	TJS

NOT FOR CONSTRUCTION

Bellway

LAND AT PARK LANE, CHARVIL

SECTION 38 CONSTRUCTION DETAILS
SHEET 3

- Structural
- Civil
- Geo-environmental

structa

London | Hemel Hempstead | Swindon | Warwick | www.structa.co.uk

Drawing No: **7318-1109** Revision: **P2**

SCALE 1 : 25 @ A1

