
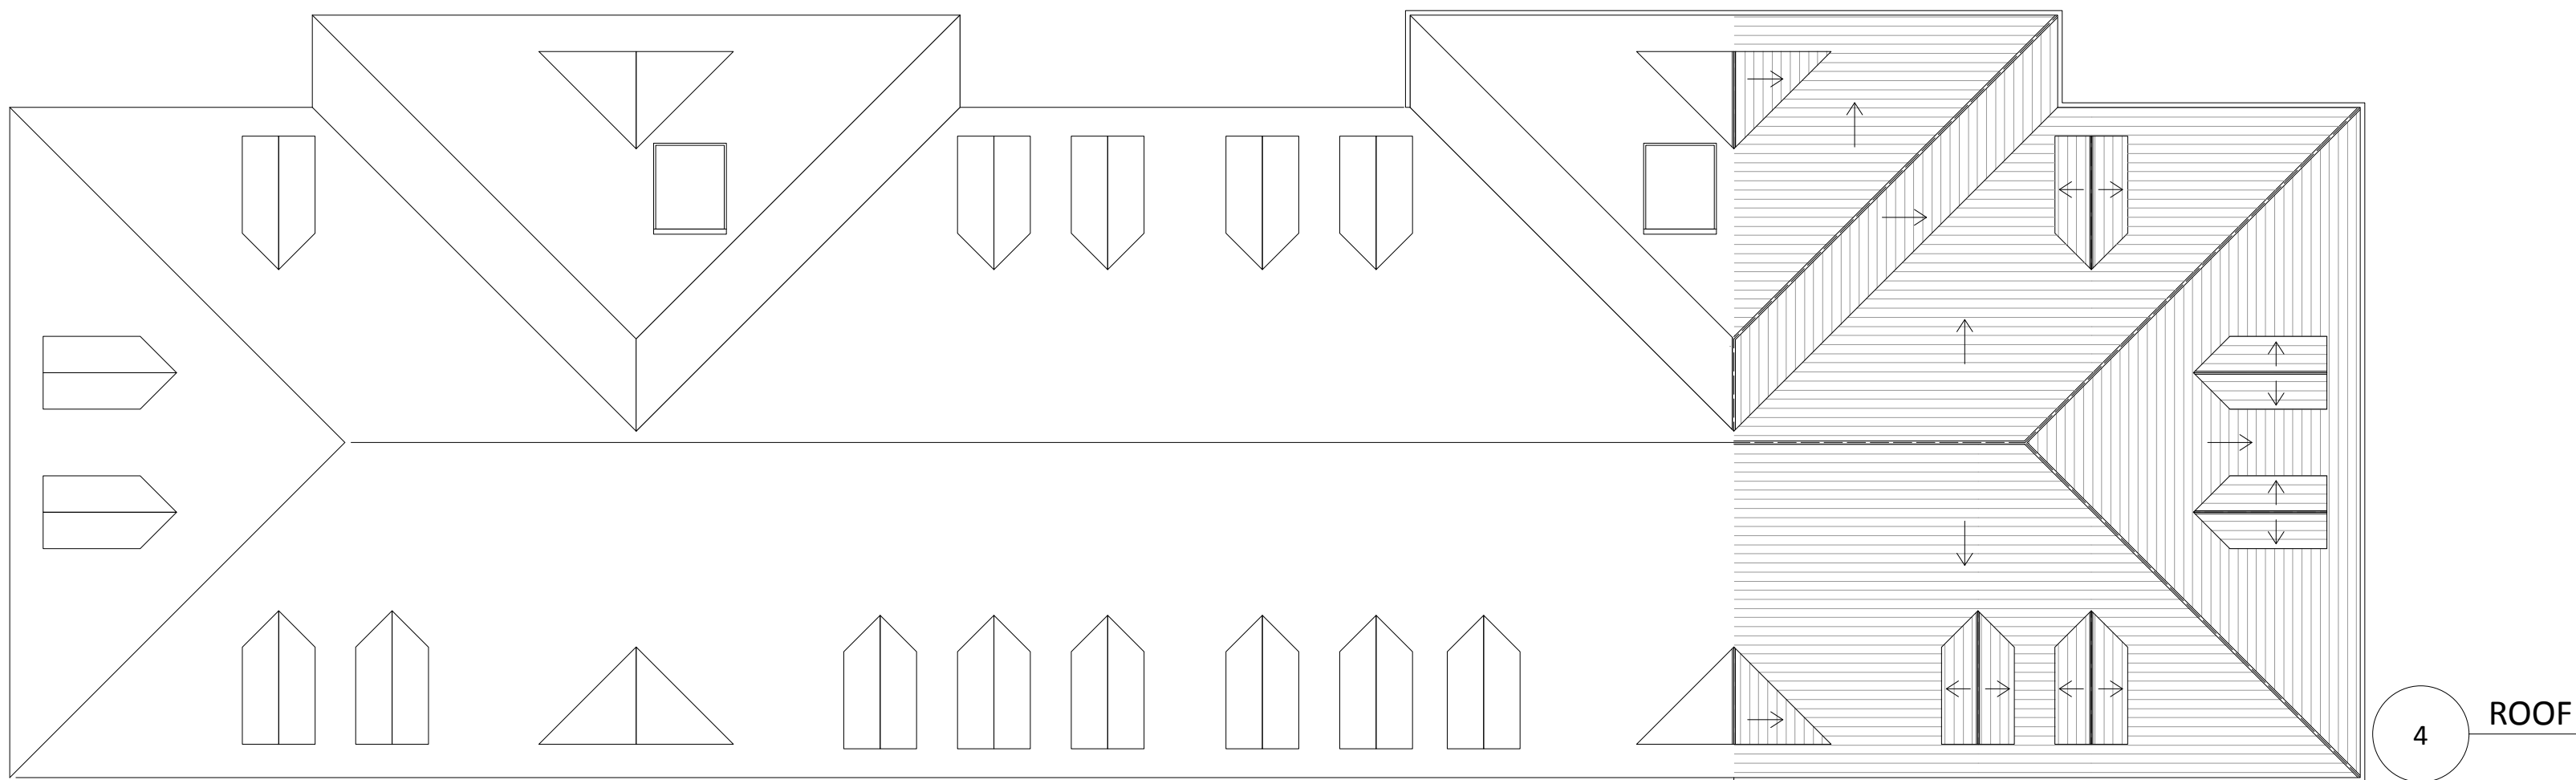
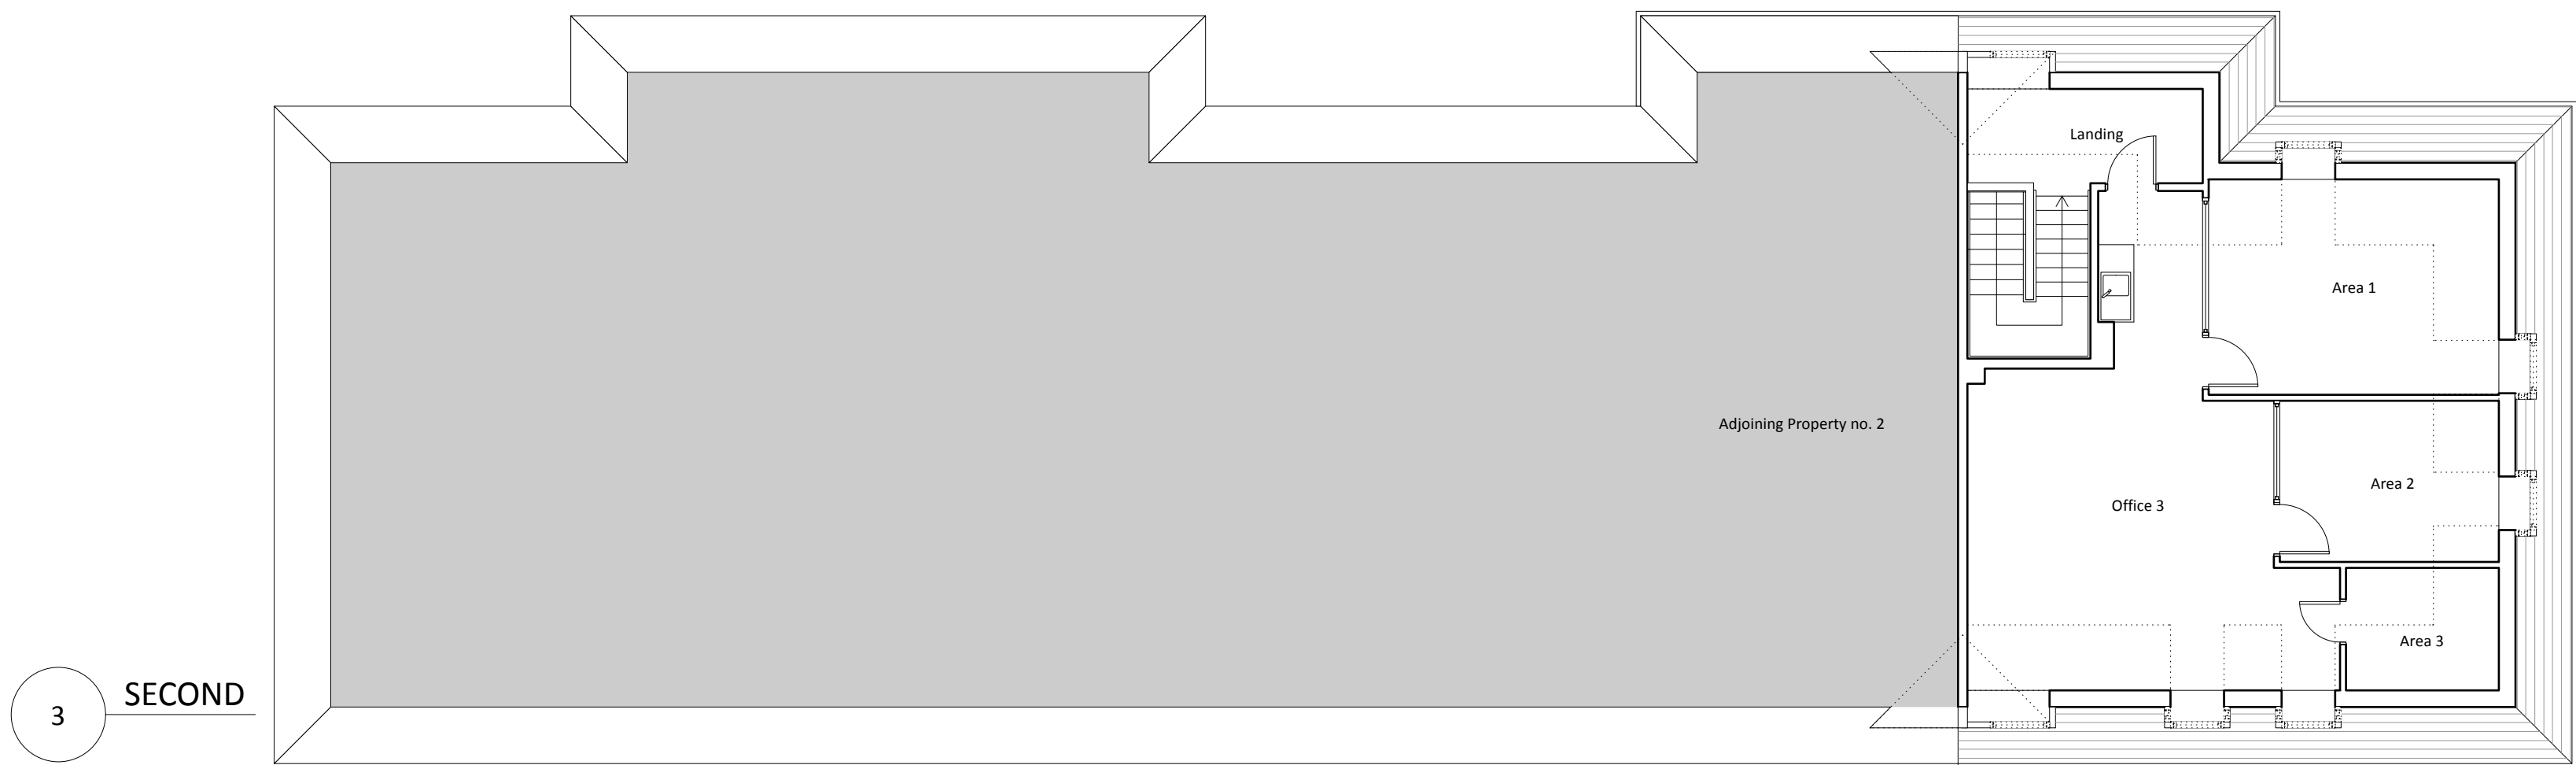
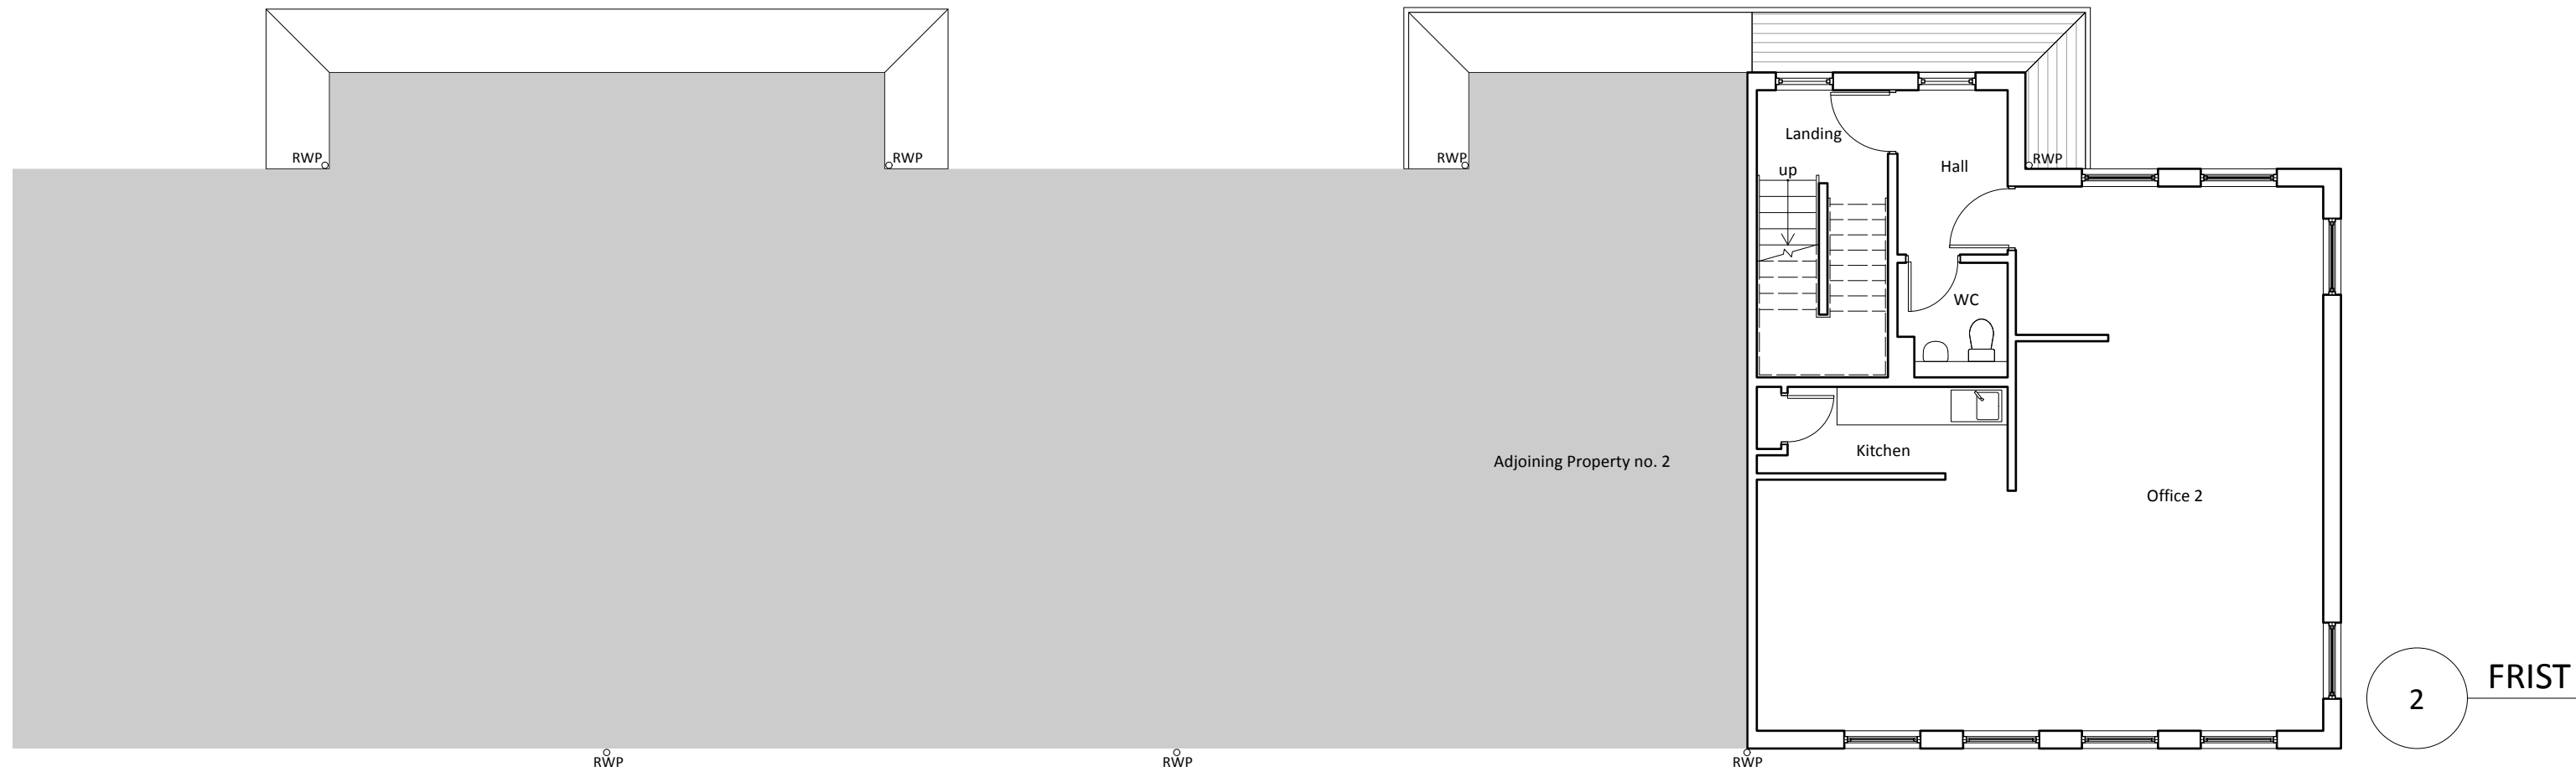


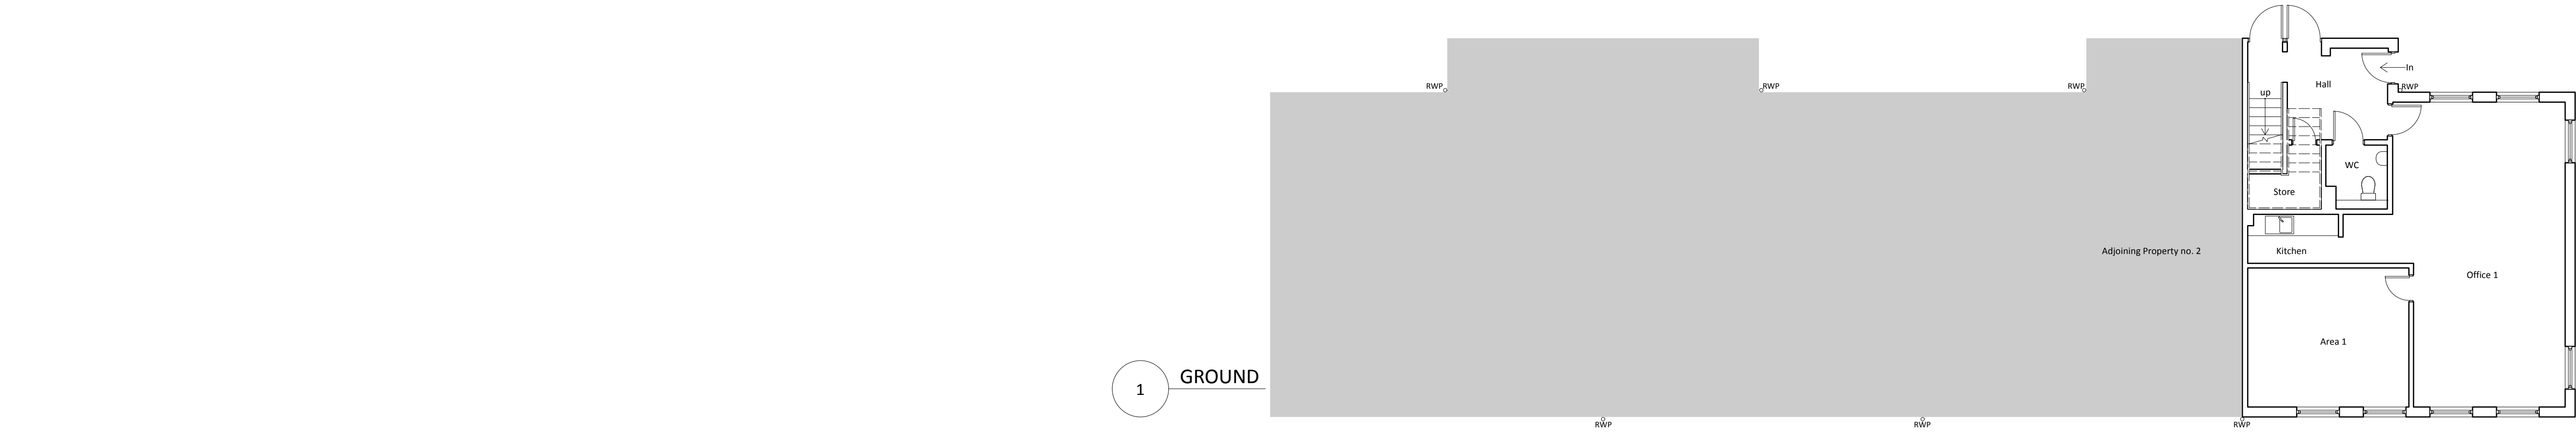

| ISSUE | DATE | REVISION |
|-------|------|----------|
|-------|------|----------|

PROJECT #  
**Unit 1, Cutbush Court, Reading RG6 4UW**

CLIENT  
**Dr. Satinder Dhani**

DRAWING  
**EXISTING GF, FF, SF AND ROOF PLANS**



|           |                   |       |             |     |  |
|-----------|-------------------|-------|-------------|-----|--|
| PROJECT # | <b>2024.056</b>   | DWG # |             | REV |  |
| DATE      | <b>20/11/2024</b> |       |             |     |  |
| SCALE     | <b>1:100</b>      |       |             |     |  |
| DRAWN     | <b>S.W.</b>       | CHKD  | <b>J.C.</b> |     |  |

**S02**

0.0 1.0 2.0 3.0 4.0 5.0 M



**Stones Architects Ltd**  
50 Coldharbour Lane Hayes Middlesex UB3 3EP  
t 020 8969 0000 e mail@stonesarchitects.co.uk w stonesarchitects.co.uk