


Location Plan

Site Address: 29, Amber Close, Earley, RG6 7ED

Date Produced: 25-Jun-2026

Scale: 1:2500 @A4

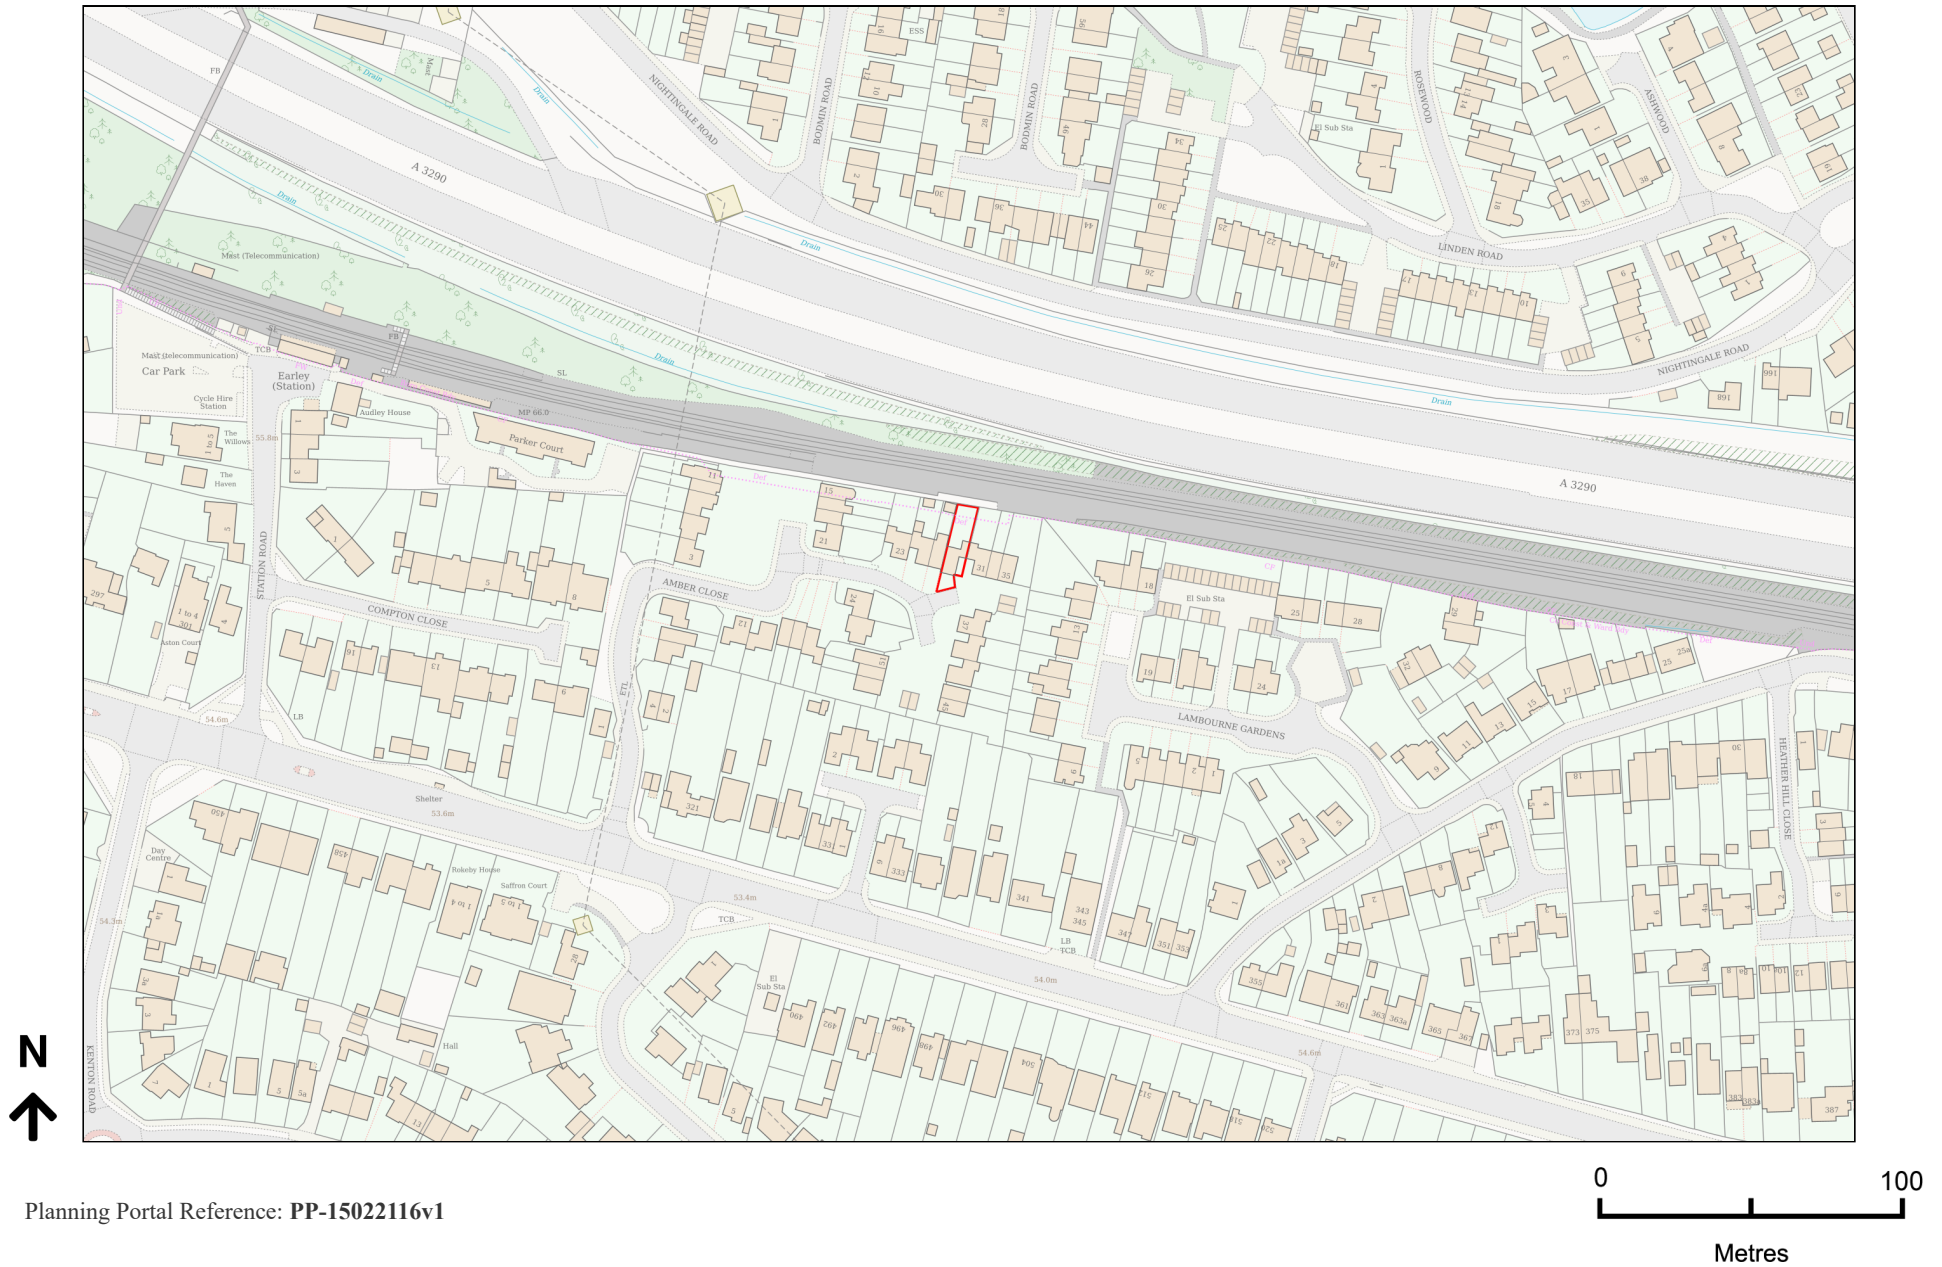

Planning Portal Reference: PP-15022116v1