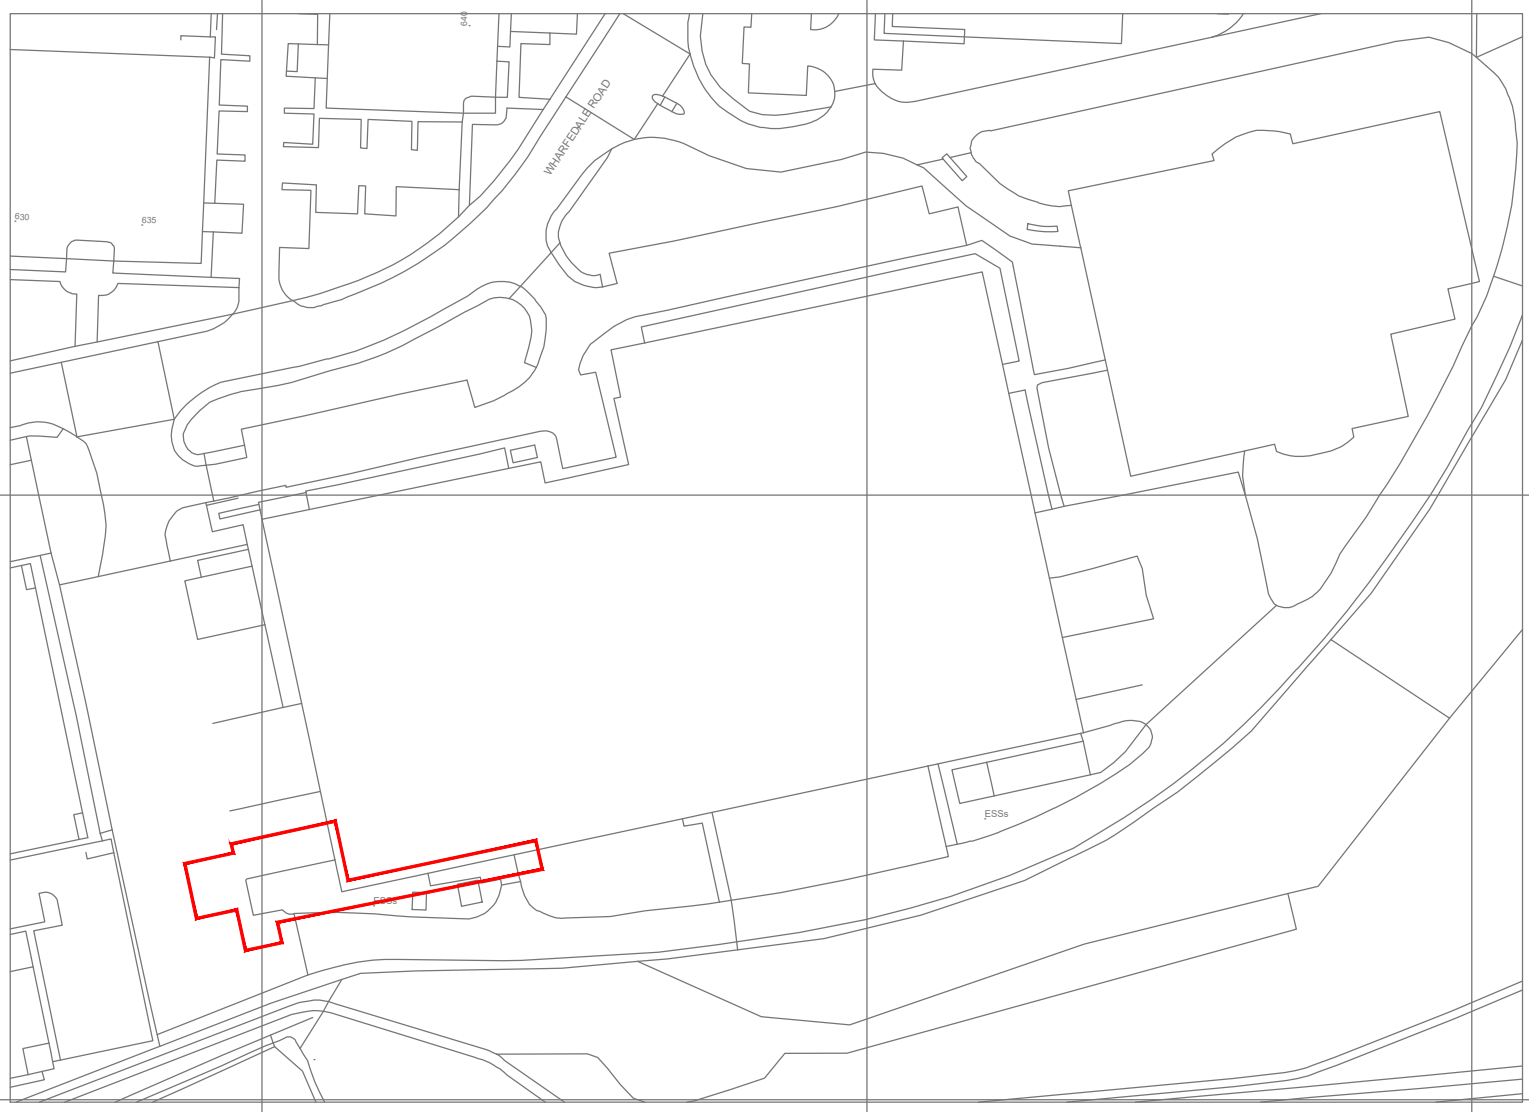


20 0 20 40 60 80 100

Metres

© Crown copyright and database rights 2024 OS Licence no. AC0000806982

Reproduction in whole or in part is prohibited

without the permission of Ordnance Survey.

1:1250 @ A3 Original Size

P L A N N I N G

Morgan Lovell

MAXIS 1 Western Road Bracknell Berkshire RG12 1RT

T: 0134 435 3800 **E**: contact@morganlovell.com
W: http://www.morganlovell.com

Client

OXFORD QUANTUM CIRCUITS

Project

310 WHARFEDALE AVENUE
WINNERSH
WOKINGHAM
RG41 5TP

Title

GROUND FLOOR LOCATION PLAN

Scale	Date	Designer/Drawn By	Checked By / Date
1:1250@A3	17/07/2024	PC/CM	

Drawing Number

Project No.	Floor	Drawing No.	Rev
MA5961	0	P001	A