


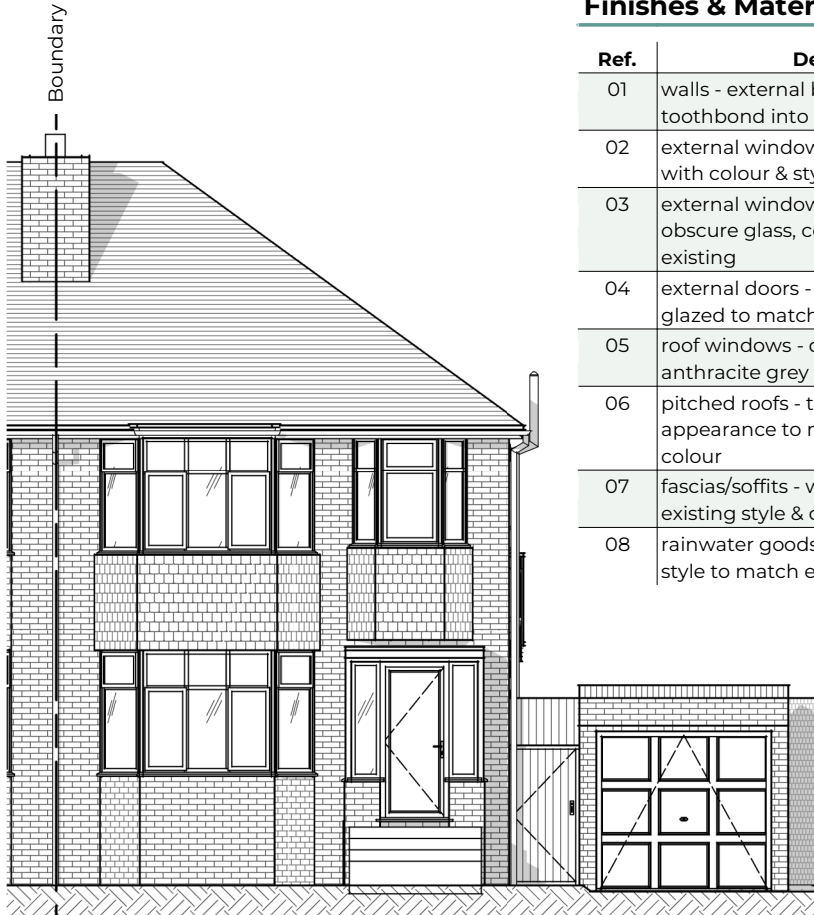


Proposed Elevation - North

General Arrangement | Scale 1:100


Finishes & Materials

Ref.	Description
01	walls - external brick finish to match & toothbond into existing
02	external windows - PVC, double glazed with colour & style to match existing
03	external windows - PVC, double glazed, obscure glass, colour & style to match existing
04	external doors - white PVC double glazed to match existing
05	roof windows - double glazed, anthracite grey
06	pitched roofs - tile with plain tile appearance to match existing style & colour
07	fascias/soffits - white PVC to match existing style & colour
08	rainwater goods - black PVC, size & style to match existing

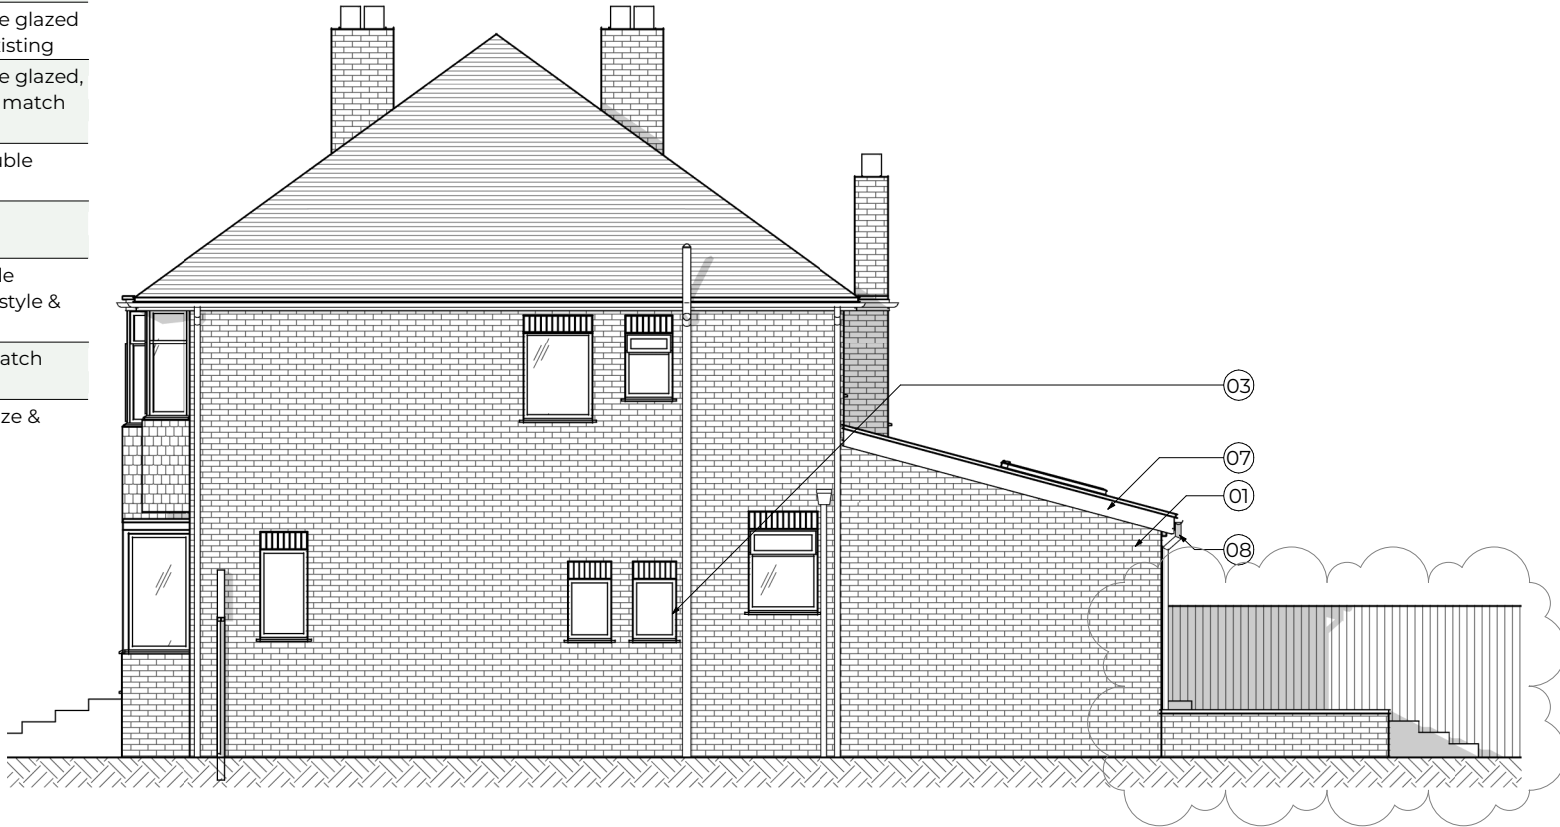


Proposed Elevation - West

General Arrangement | Scale 1:100

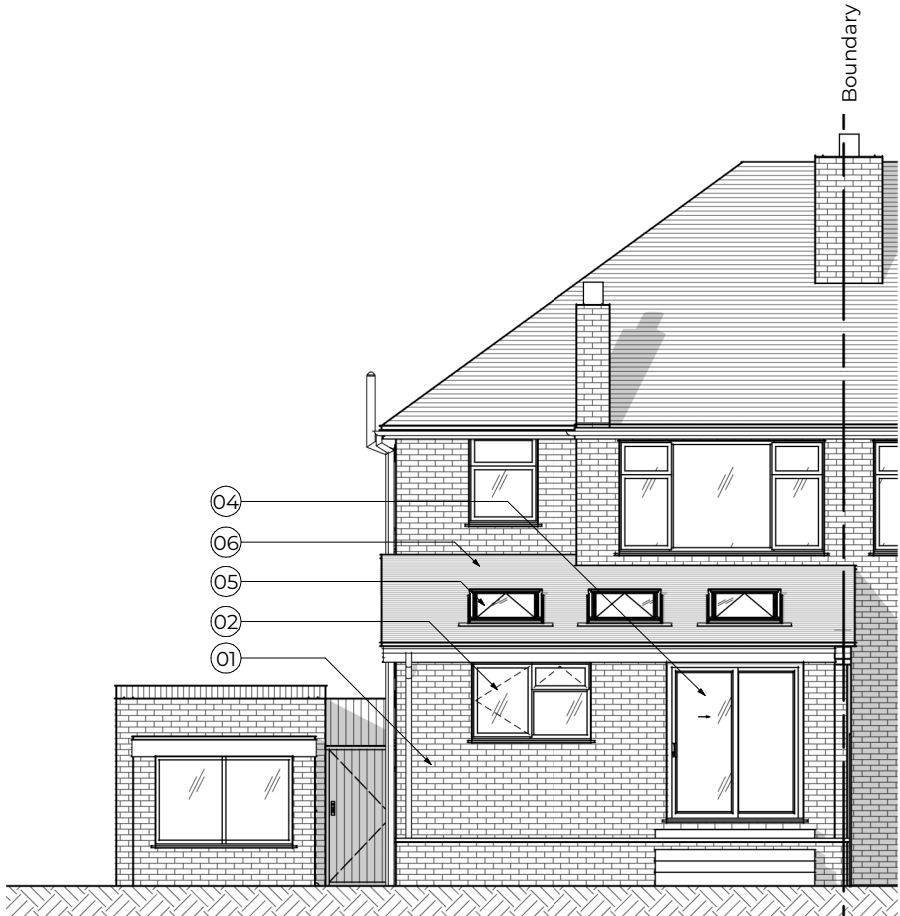


Proposed Elevation - South

General Arrangement | Scale 1:100

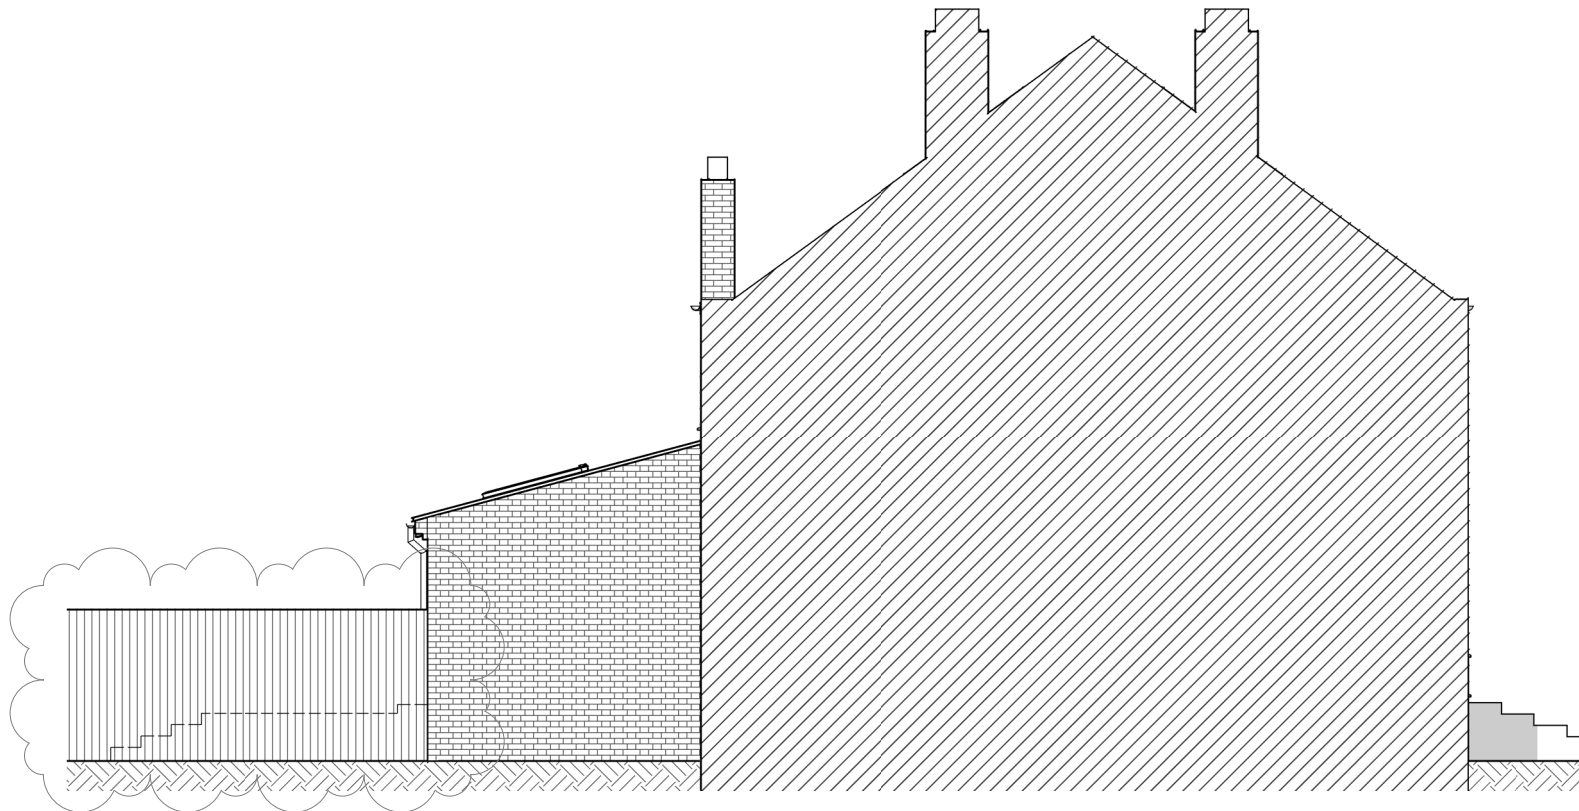

Proposed Elevation - East

General Arrangement | Scale 1:100

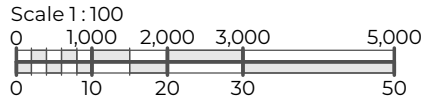

Michael Aubrey Barrow
STRUCTURE & ARCHITECTURE



0118 962 9666
mapl.co.uk

0118 962 7999
createhomedesign.co.uk

- NOTES**
- A. the drawing is copyright protected and may not be used, reproduced or relied upon by any third party without explicit agreement from MAB.
- B. the client titled shall have a licence to copy and use the drawings only for the purpose as defined by the titled project and status. MAB are not liable for any other use.
- C. the drawing is subject to variations. It is the Contractor's responsibility to ensure they have the latest revision.
- D. this drawing must be read in conjunction with all other project drawings and any discrepancies reported immediately for clarification.
- E. all measurements must be obtained from stated dimensions only, which are in millimetres unless noted otherwise, not to be scaled off except for Local Authority Planning application purposes, and checked before ordering any materials.
- F. full schedules, specification notes and legends are located on drawings numbered '900' to '999'.

PROJECT ADDRESS

2 Delamere Road, Earley,
Reading. RG6 1AP

PROJECT DESCRIPTION

Single Storey Rear Extension

CHECK'D	DRAWN	REV.
CB	OB	A
A	20.11.2025	FM
0	11.11.2025	FM
REV	DATE	BY
		DESCRIPTION

STATUS

PLANNING

Drawing to support a planning application, intended for illustration purposes only, subject to statutory approval, and must not be used for construction.

CLIENT

Chloe Carter

TITLE

Elevations - Rear Extension - Proposed GA

SIZE

A3

REFERENCE

MAB-C5302-

280