
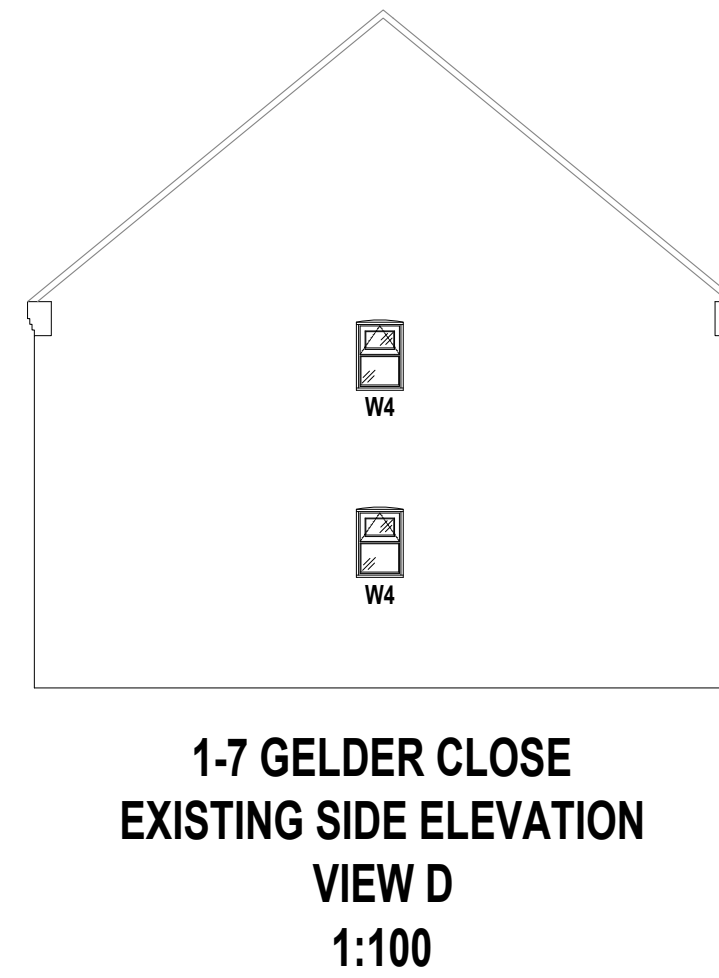
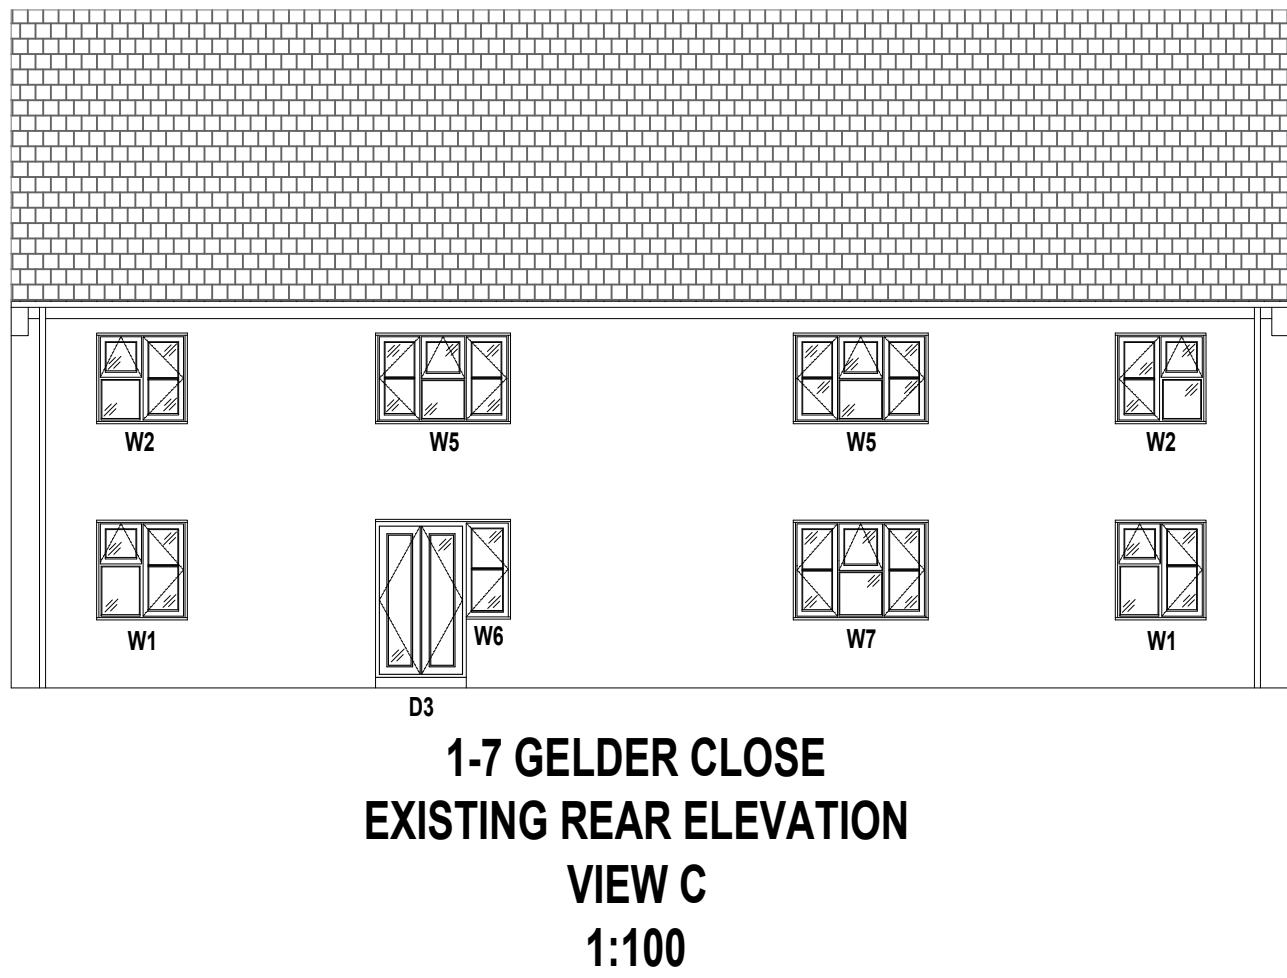
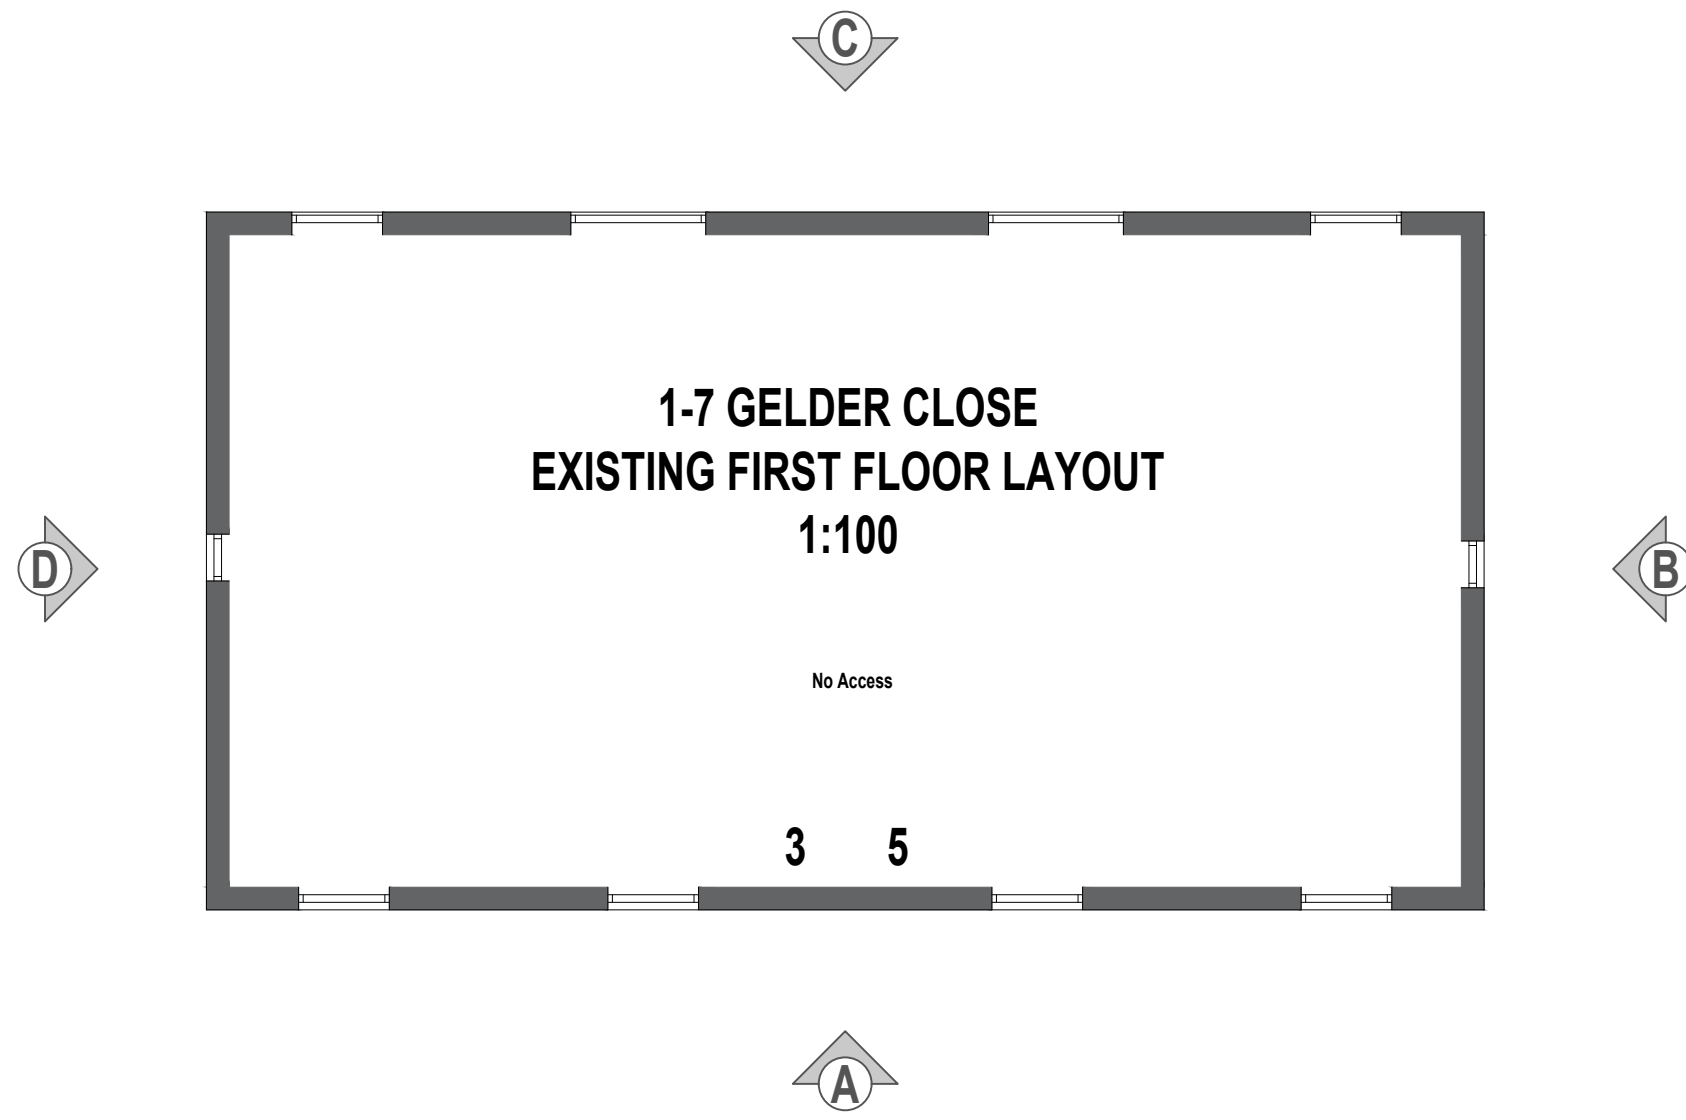
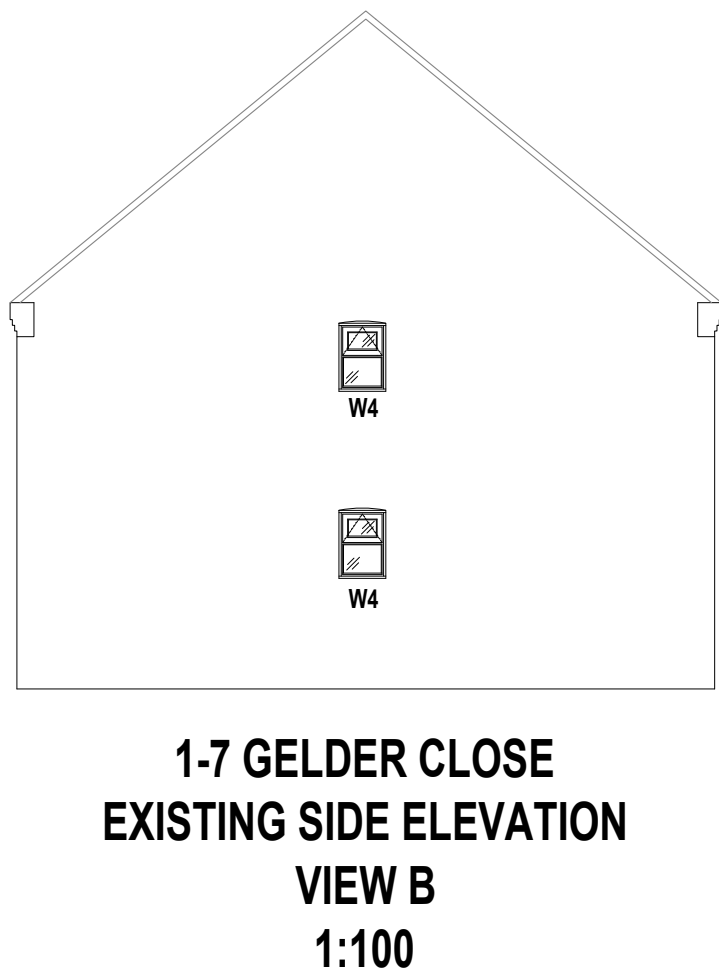
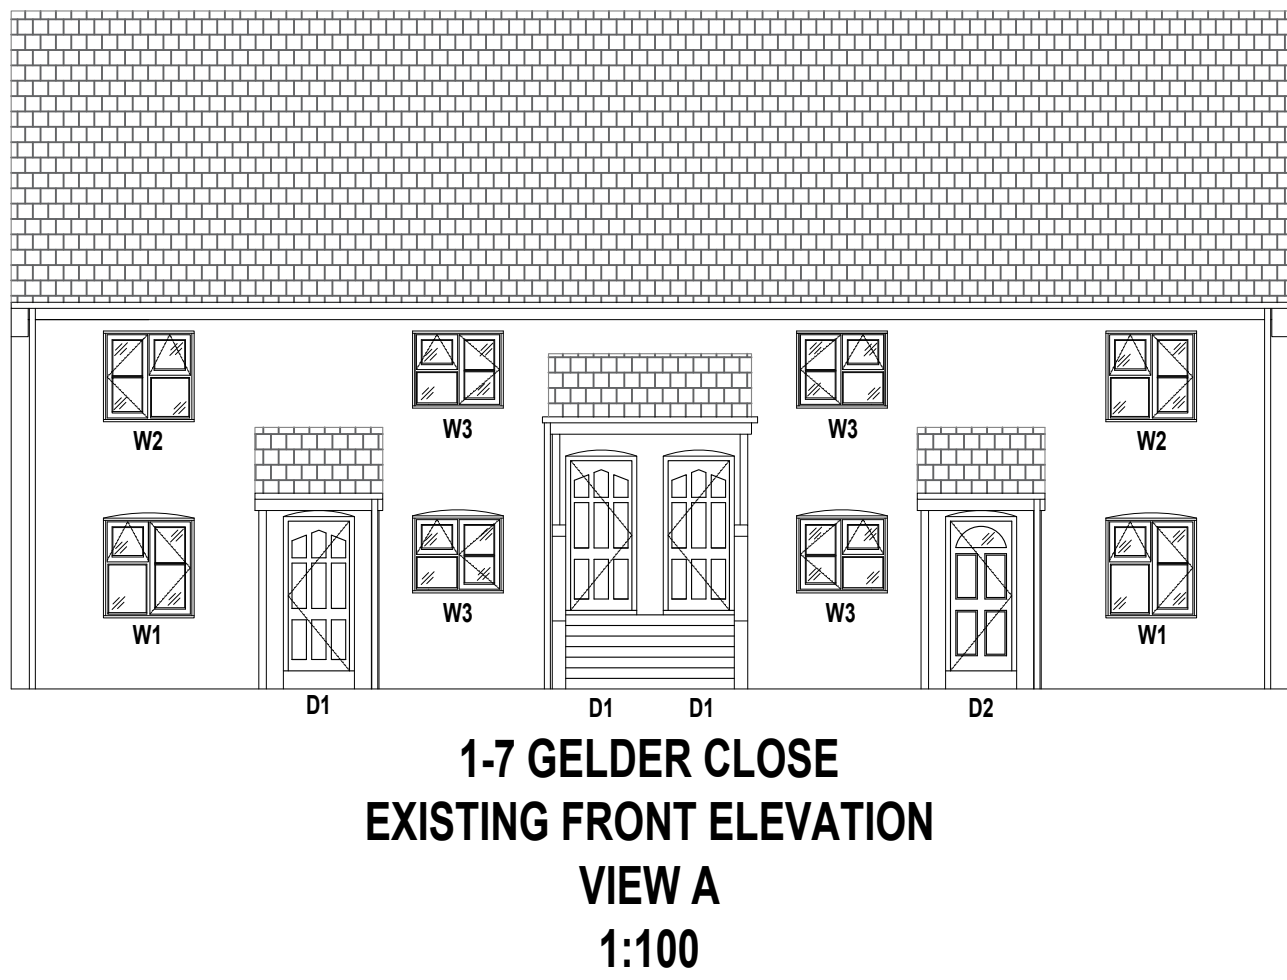


Please note that these drawings are not suitable for manufacturing purposes

A)	Added First Floor Layout & altered sheet size accordingly	02/12/25
Rev.	Description.	Date.

Do not scale from this drawing. Dimensions to be verified on site by contractor prior to commencement of work.
This drawing is the copyright of the practice and may not be reproduced in part or in whole without the prior written consent of the practice.
©2024 Faithorn Farrell Timms LLP

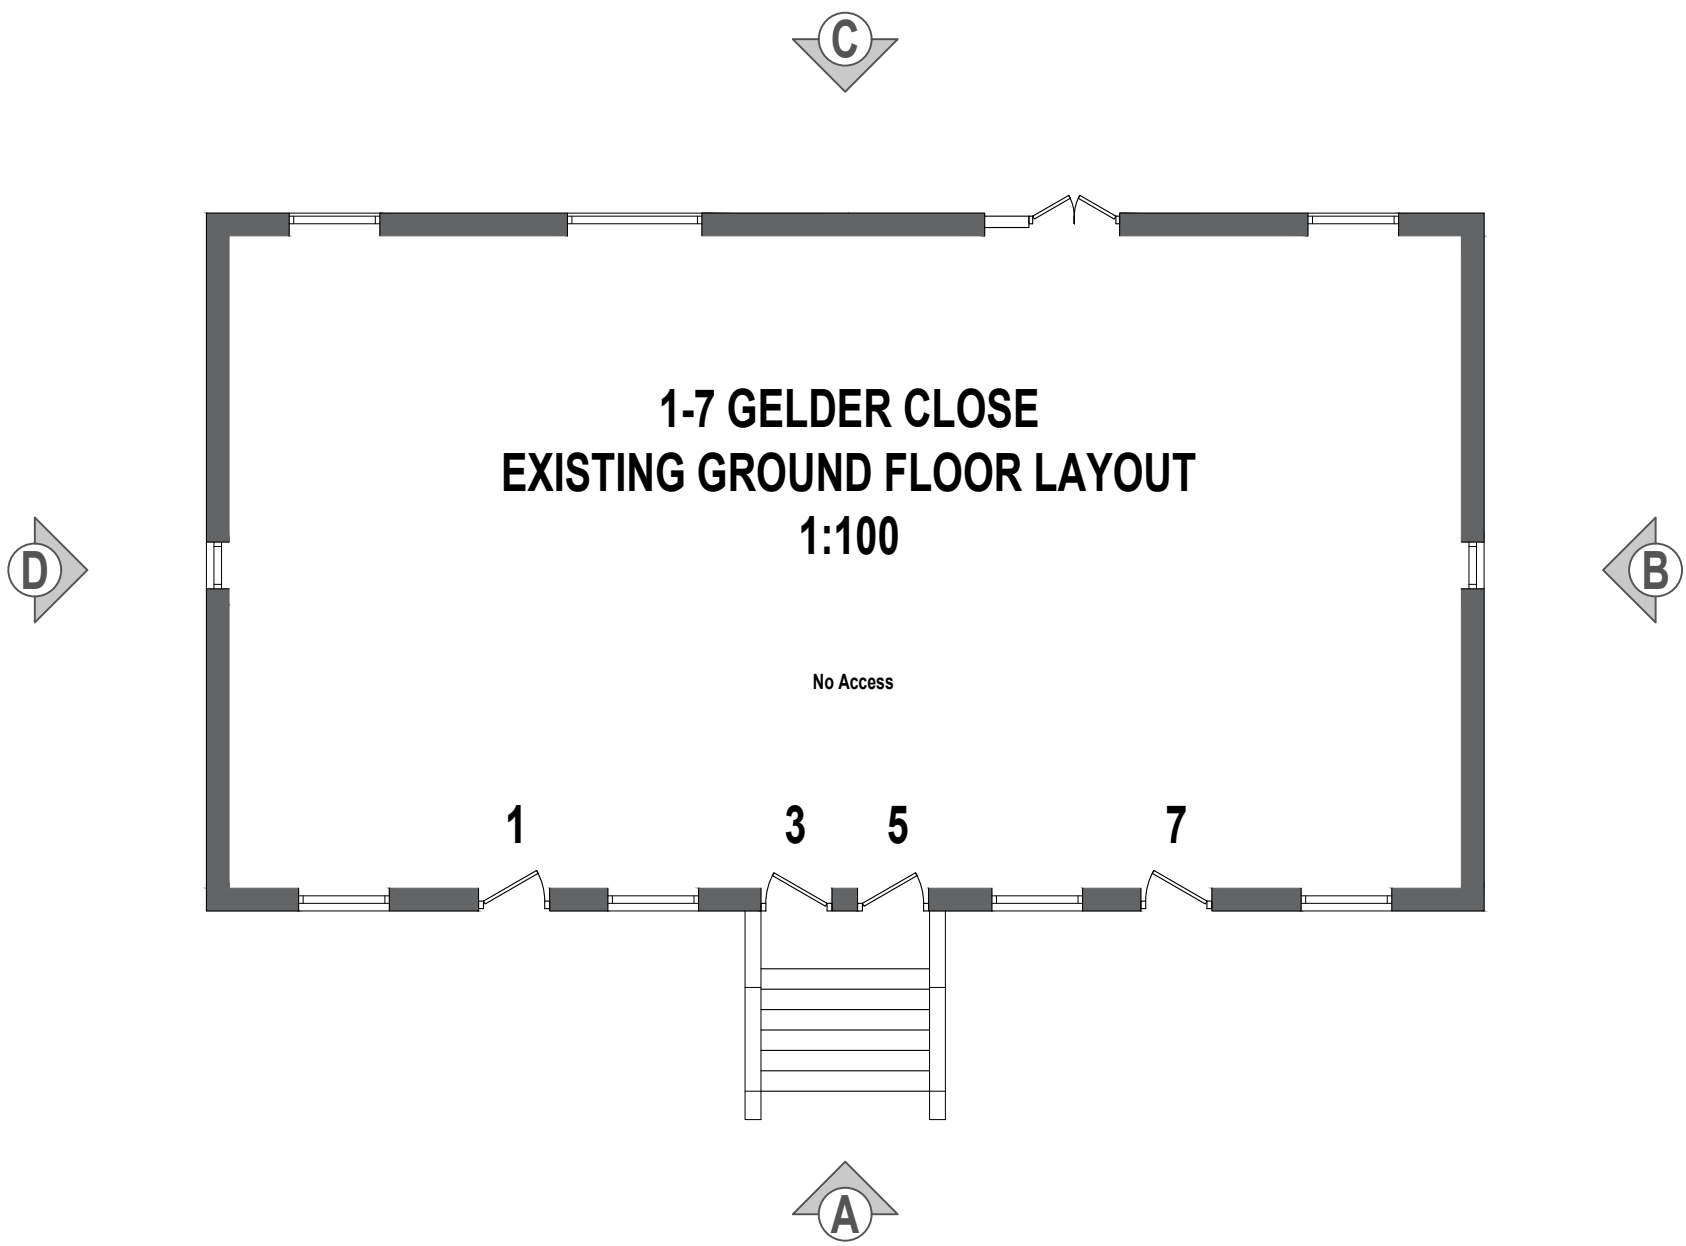

Faithorn Farrell Timms

Central Court
1 Knoll Rise
ORPINGTON
Kent BR6 0JA
T 01689 885080
F 01689 885081

Client
AMBER CONSTRUCTION LTD

Project
1-7 GELDER CLOSE
READING
RG6 3US

Drawing Title
EXISTING LAYOUT
AND ELEVATIONS

Date 02/01/2025	Scale 1:100 @ A1
Drawn By KE	Checked By MD
Project No. PR-10537	Drawing No. 2 Rev. A