



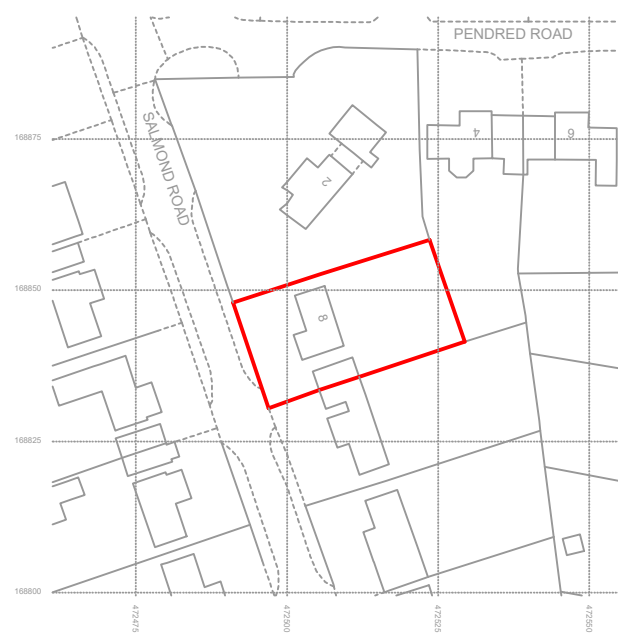


LOCATION PLAN


SCALE 1:1250

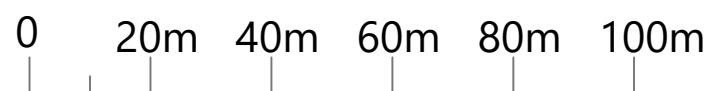

©Crown Copyright and database rights 2020 OS 100042766

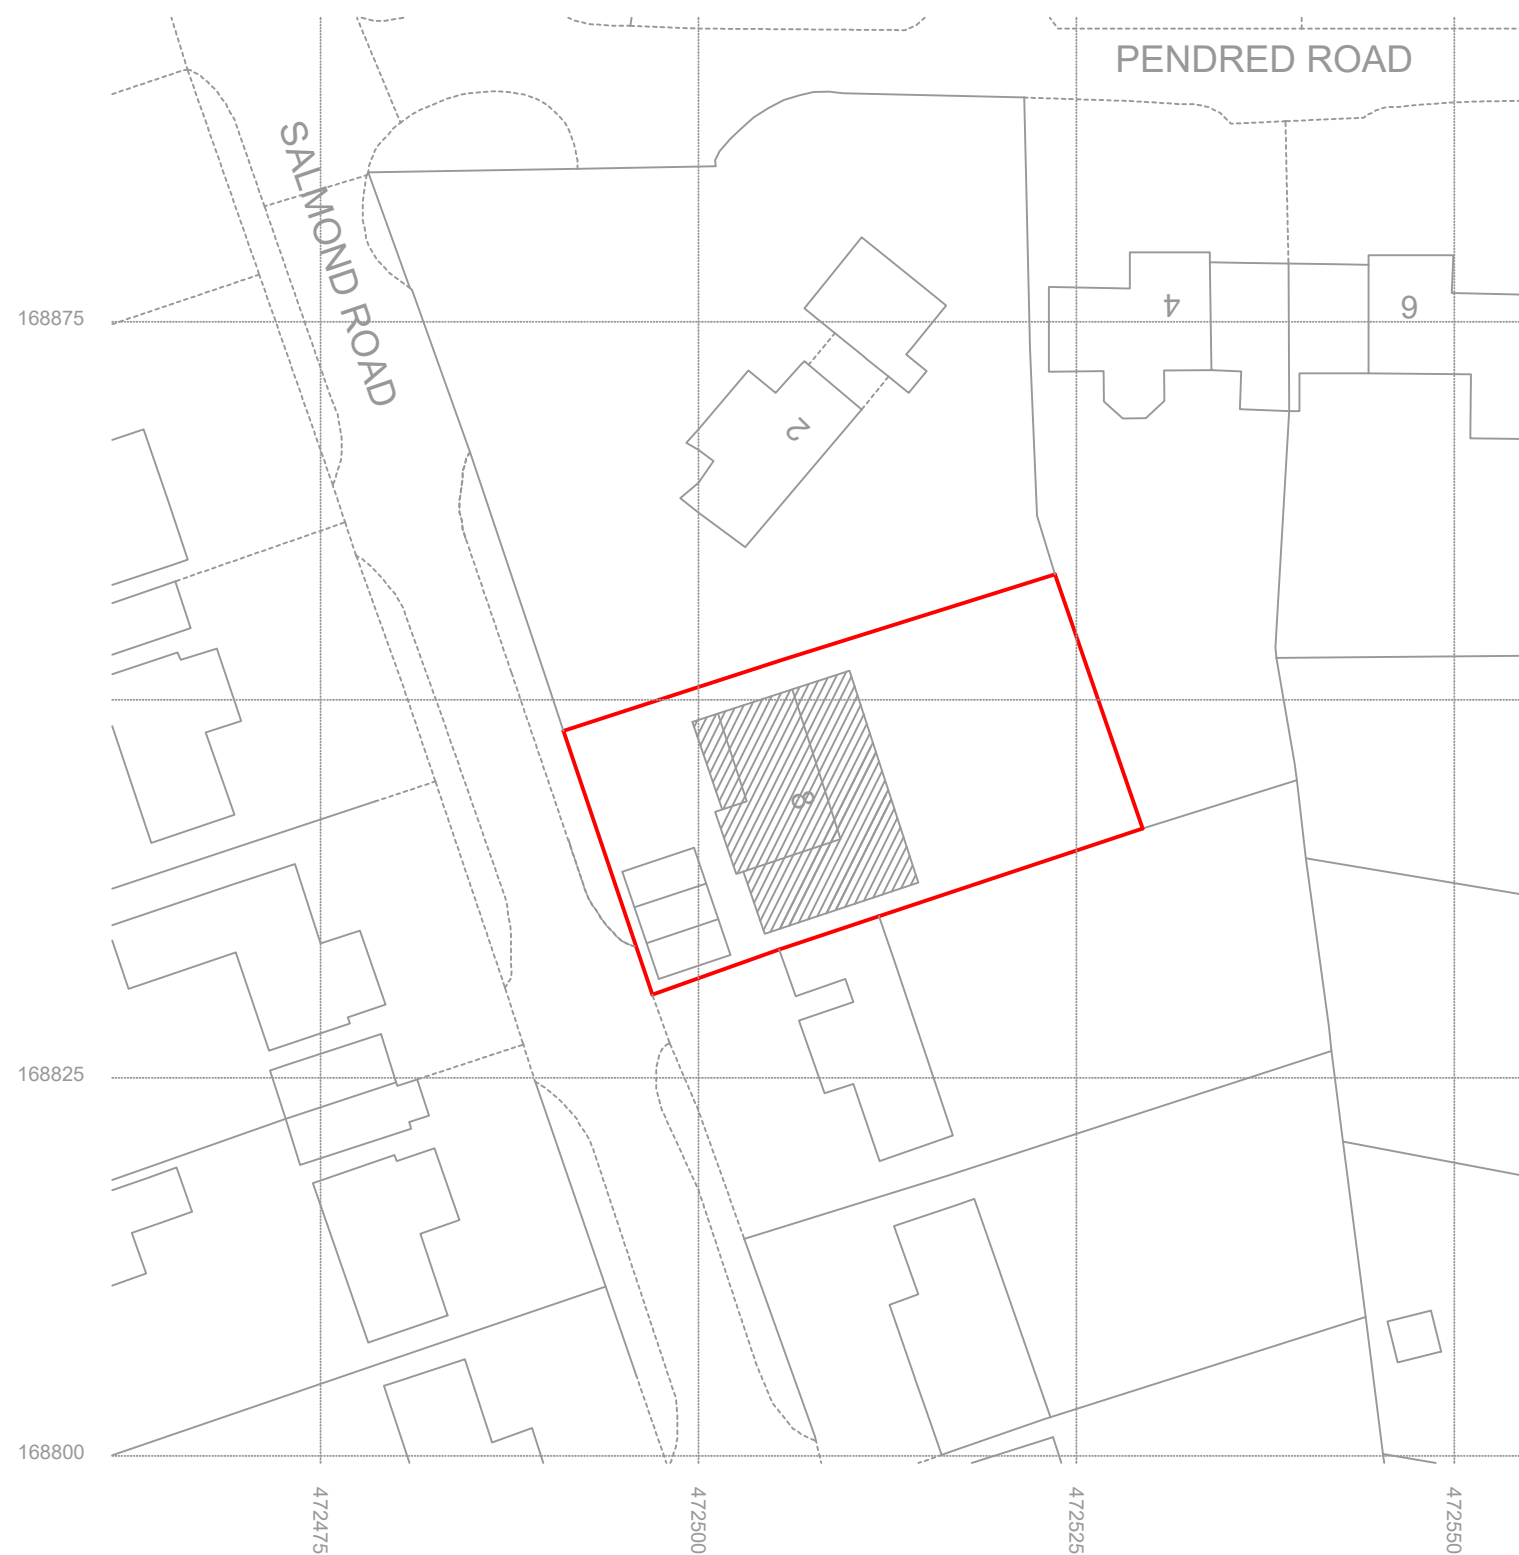

BLOCK PLAN
SCALE 1:500

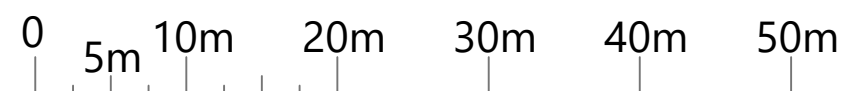

PROJECT:	8 SALMOND ROAD READING RG2 8QN	DRAWING TITLE BLOCK AND LOCATION PLANS	CREATIVE DESIGN AND STRUCTURE	HENSON HOUSE NEWTOWN ROAD HENLEY-ON-THAMES RG9 1HG Tel 01491 411922	DRAWING NO. 11123-01	REV. B
					DRAWN: FB	
					SCALE: AS STATED	
					DATE: APRIL 2023	