


Date Produced: 14-May-2025

Scale: 1:1250 @A3

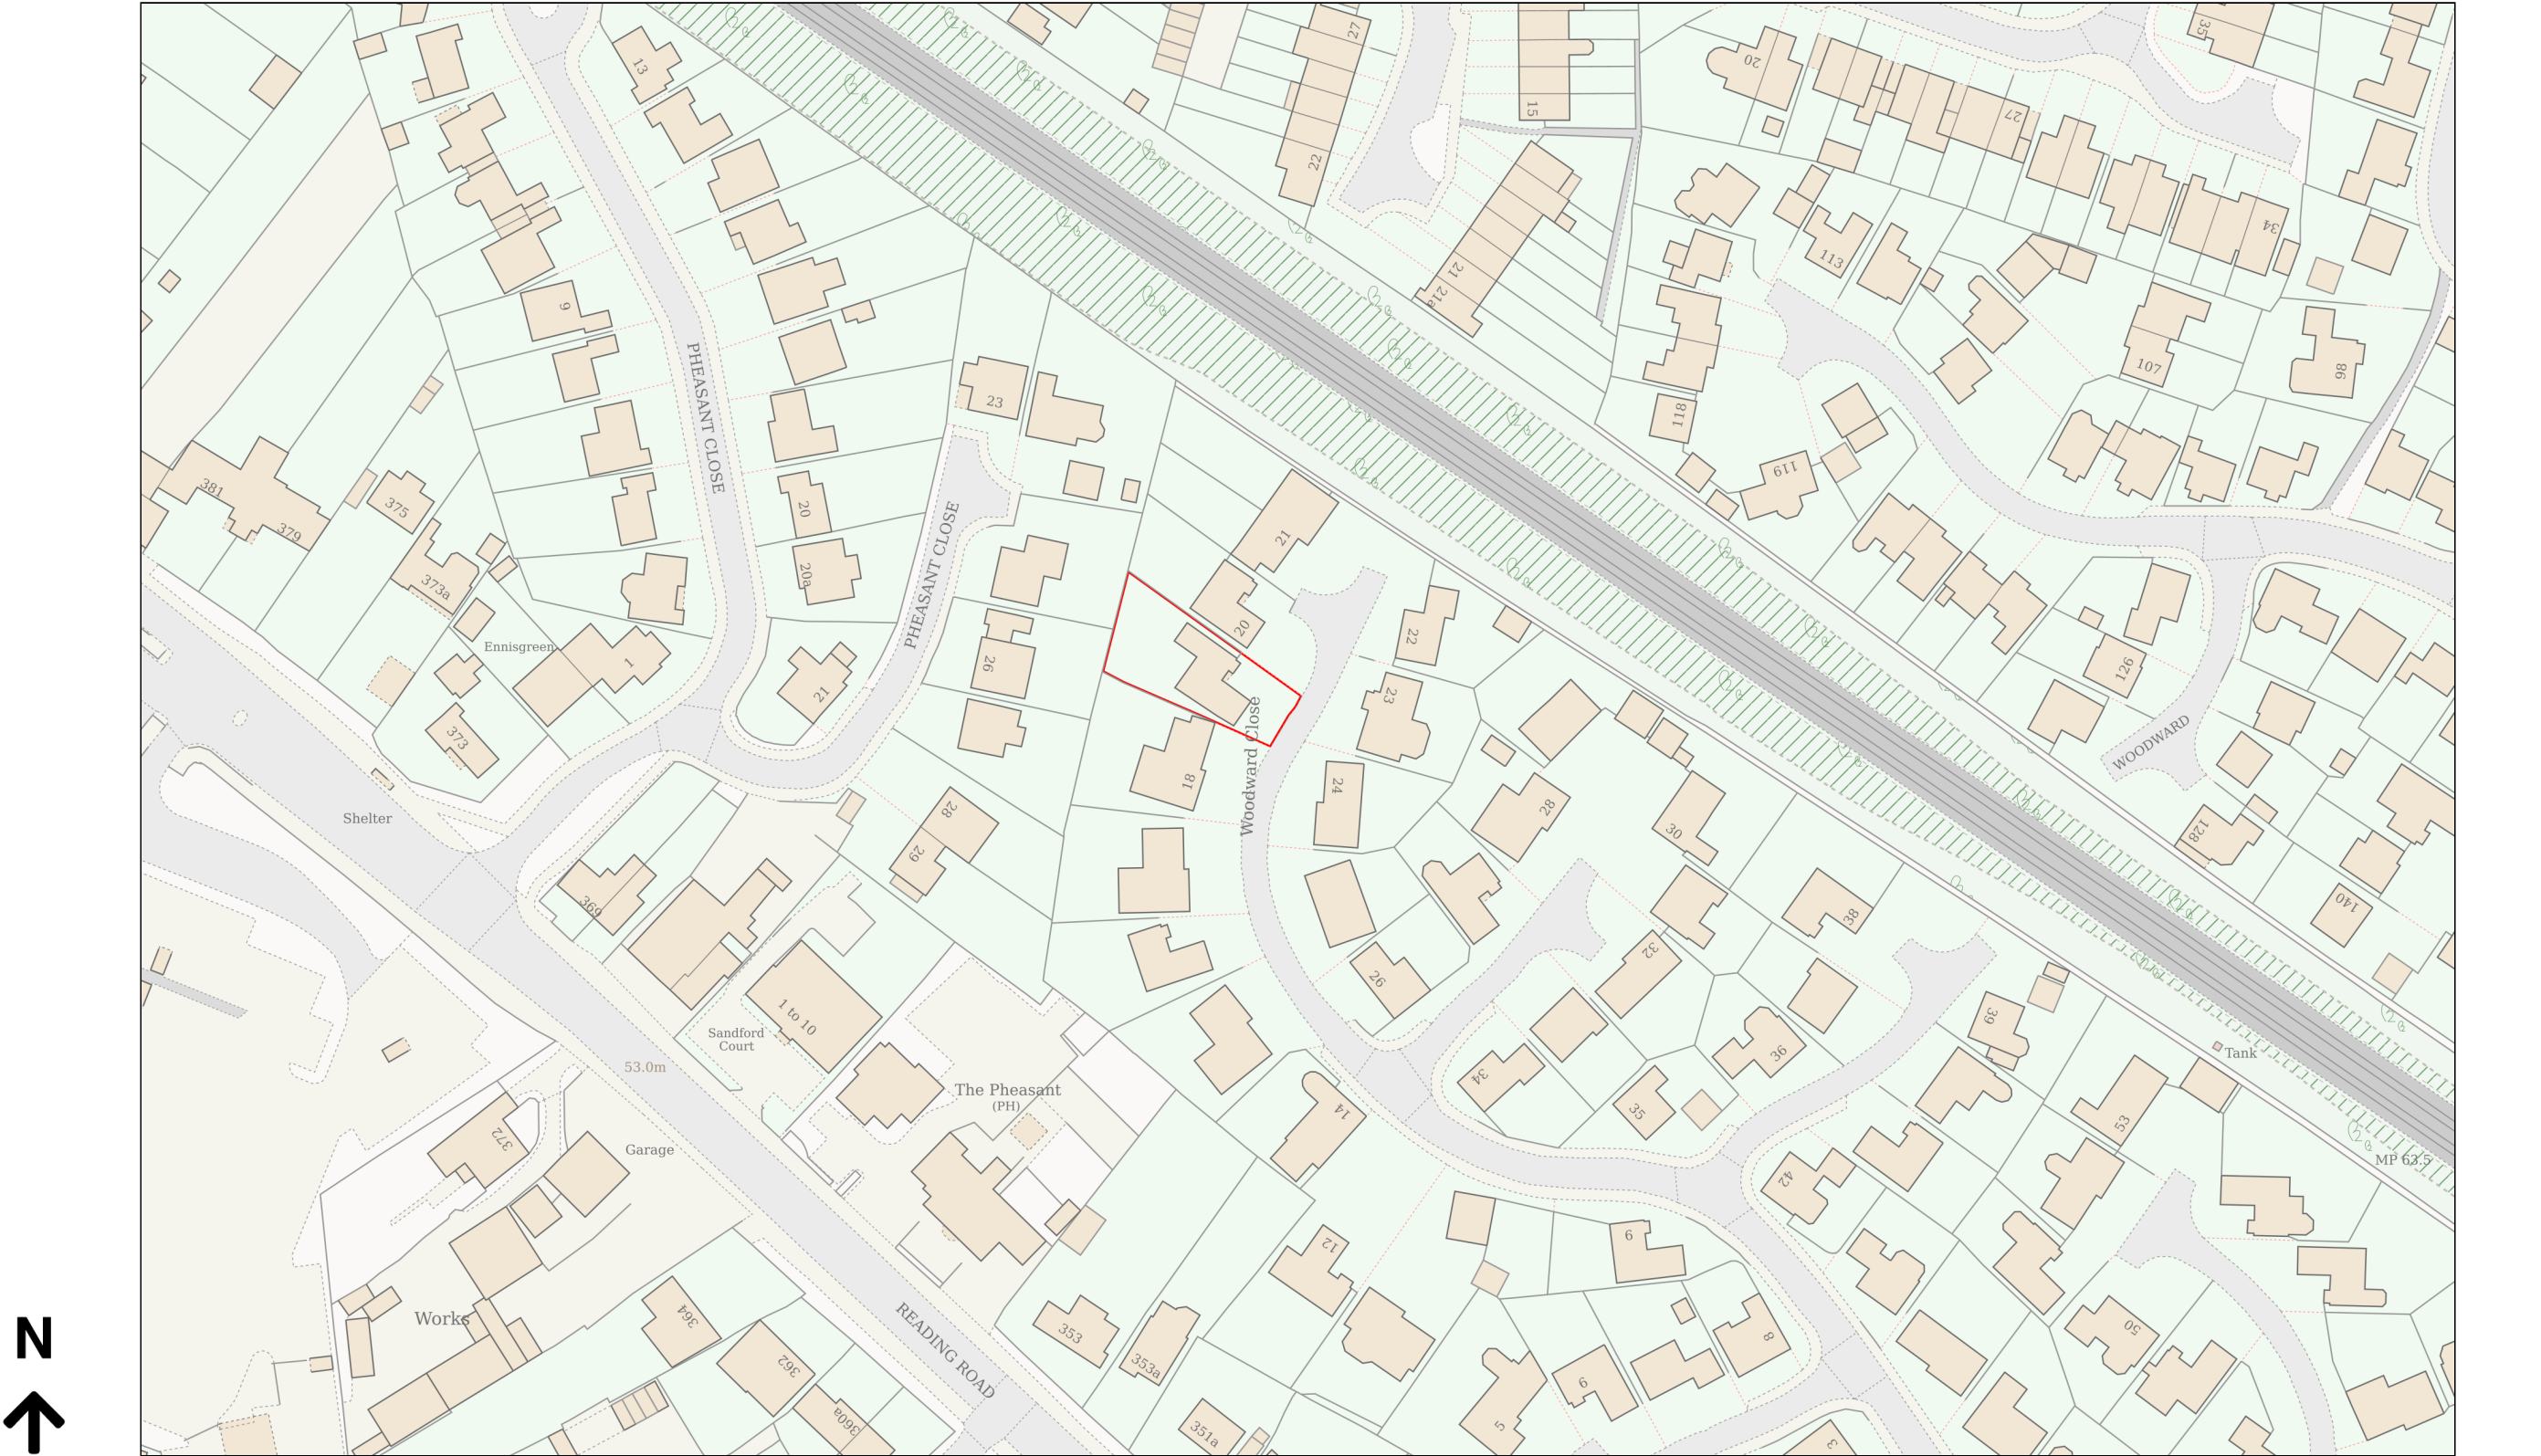

Planning Portal Reference: PP-13947773v1