

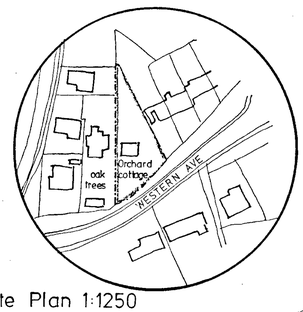


Site Plan 1:1250

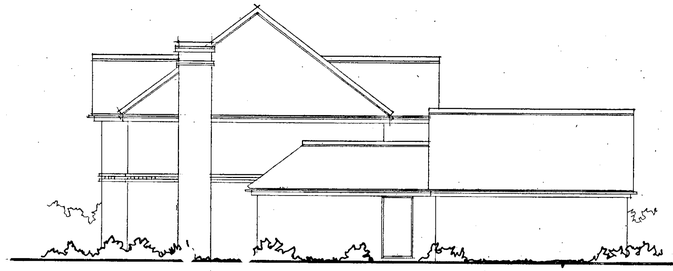


North-East

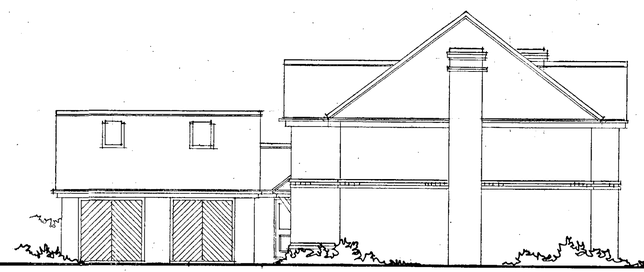


South-West




North-West

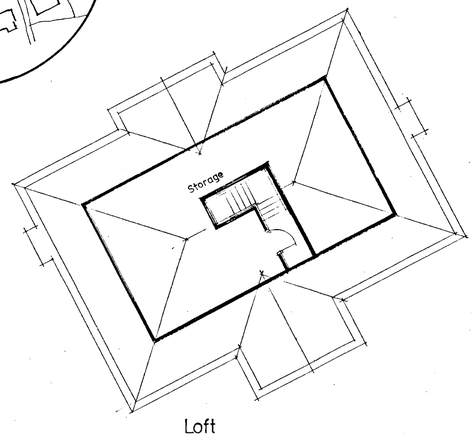


Loft

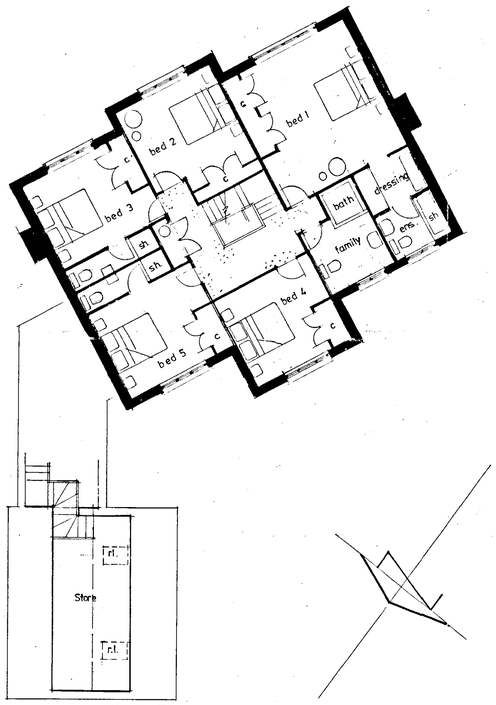

First Floor

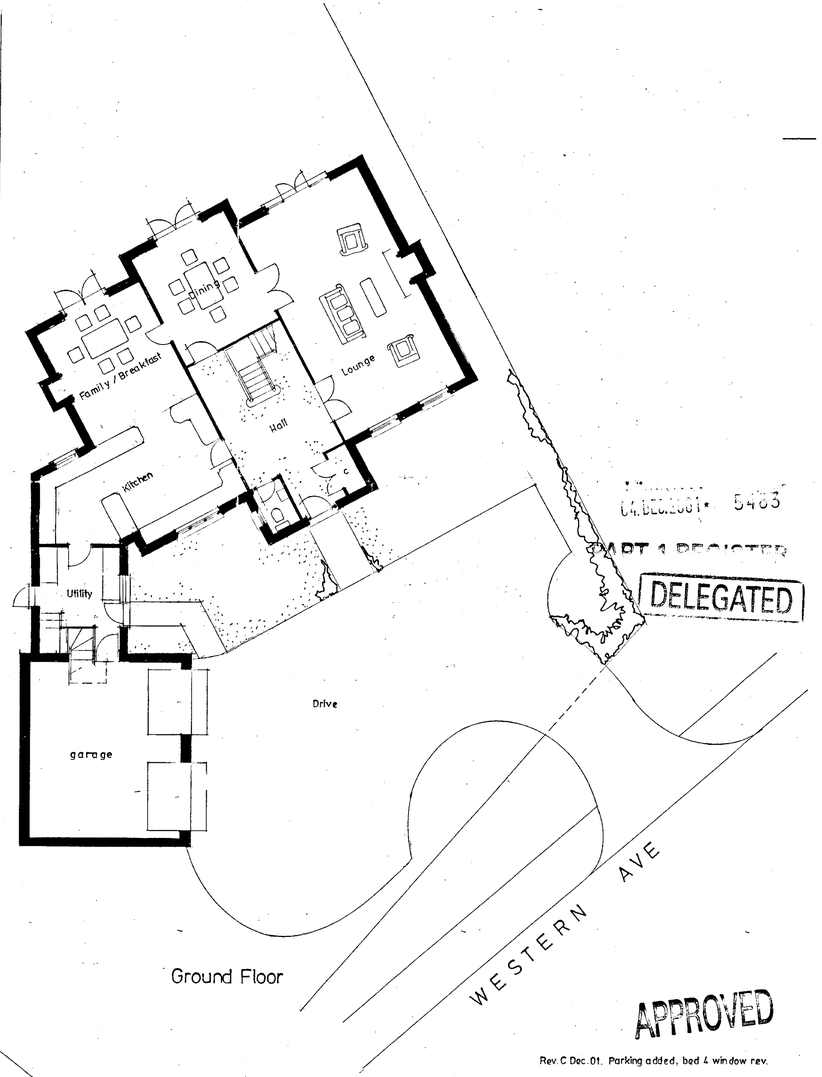

Ground Floor

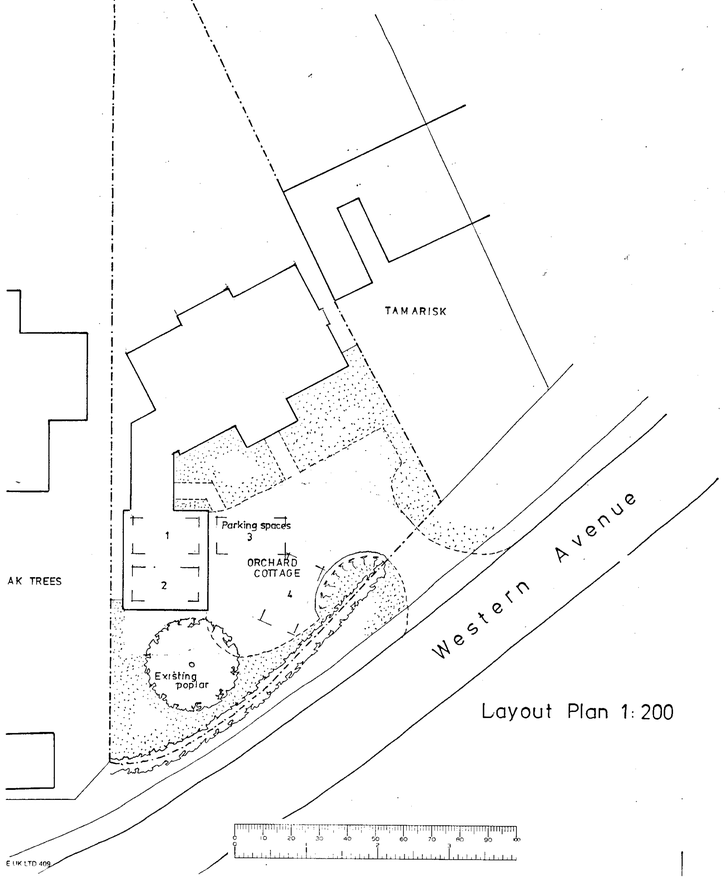

Layout Plan 1:200



South-East

No dimension is to be scaled from this drawing. Contractors must check all dimensions on site before starting any work or shop drawings. All errors or discrepancies are to be reported to the Architect before commencing any work.


04.DEC.2001 5483
PART 1 REGISTER
DELEGATED

APPROVED


Rev. C Dec. 01. Parking added, bed 4 window rev.

PROJECT	Orchard Cottage Western Ave. Woodley
TITLE	sketch
Scale	1 : 100
Drawn	S. C.
Date	OCT. 01
JOB NO.	2260
DRG. NO.	6c


CHAMBERLAIN SYRAD ARCHITECTURE
Snook House, 66 Tilehurst Road, Reading RG30 2JH Tel. 0118 939 4554

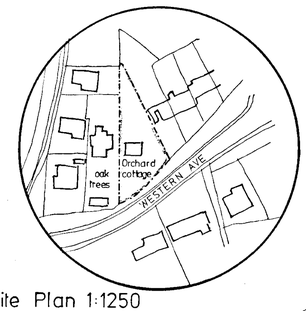

Site Plan 1:1250

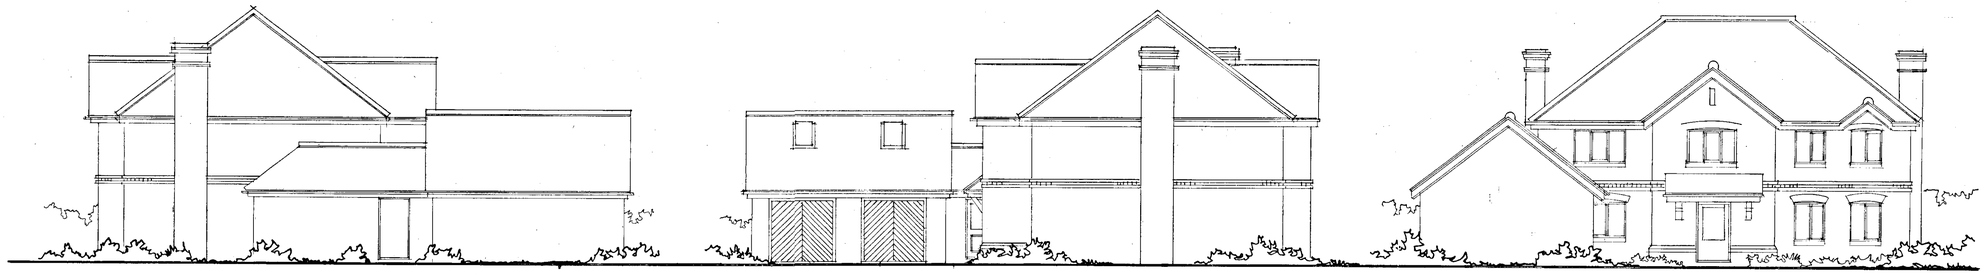


North-East South-West North-West

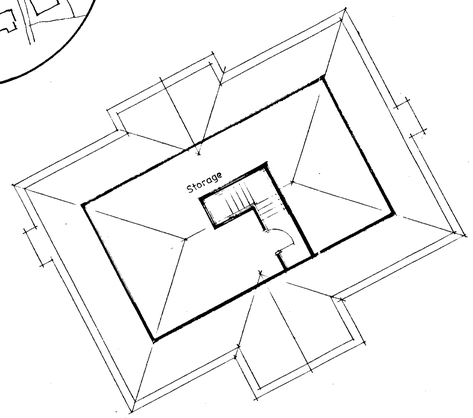


Loft



First Floor

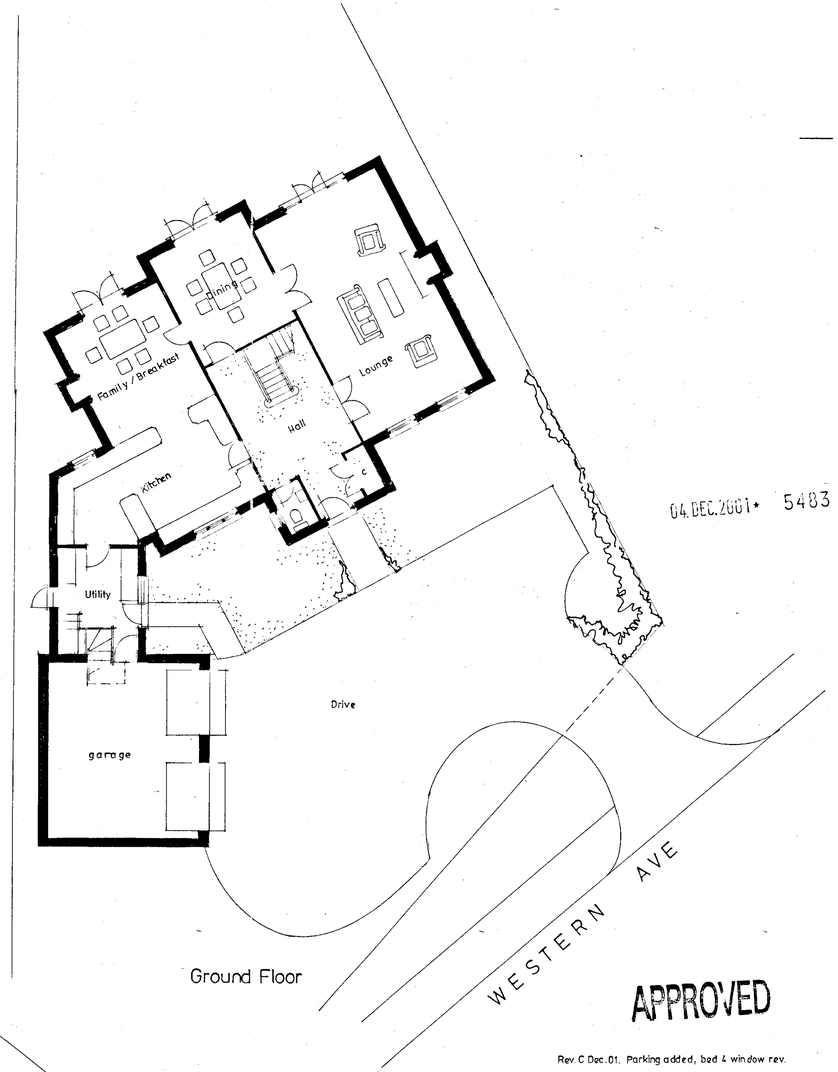

Ground Floor

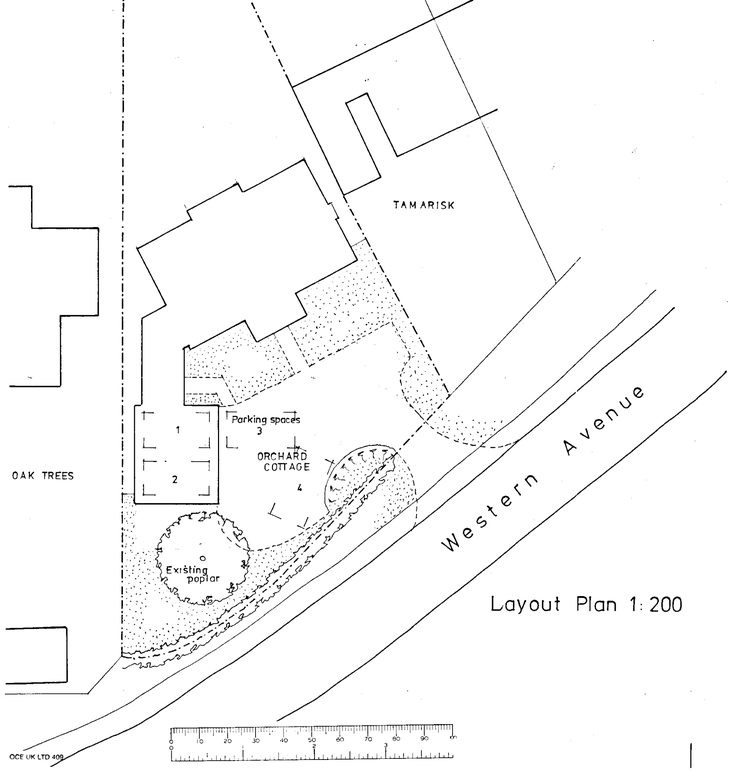

Layout Plan 1:200



South-East

No dimension is to be scaled from this drawing. Contractors must check all dimensions on site before starting any work or shop drawings. All errors or discrepancies are to be reported to the Architect before commencing any work.

04.DEC.2001 5483

APPROVED

Rev C Dec.01. Parking added, bed 4 window rev.

PROJECT: Orchard Cottage Western Ave. Woodley	TITLE: sketch
Scale: 1 : 100	JOB NO. 2260
Drawn: S. C.	DRG. NO. 6C
Date: OCT. 01	

CHAMBERLAIN SYRAD ARCHITECTURE
Snook House, 66 Tilehurst Road, Reading RG30 2JH Tel. 0118 939 4554

CP 5/4/02 ~~CP 14/3/02~~