EXISTING ELEVATIONS
SCALE:1:200.

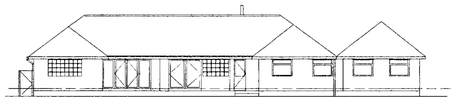

NORTH ELEV

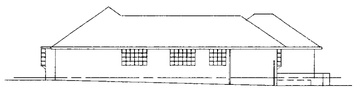

EAST ELEV

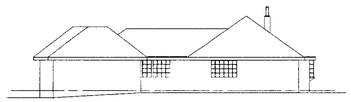

WEST ELEV



SOUTH ELEV

PROPOSED ELEVATIONS
SCALE:1:200.

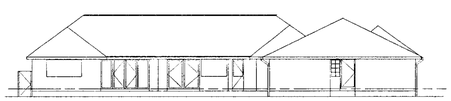

PROPOSED NORTH ELEV

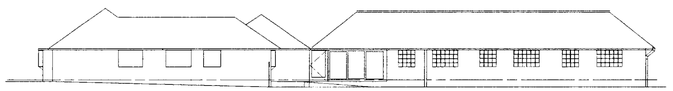

PROPOSED EAST ELEV

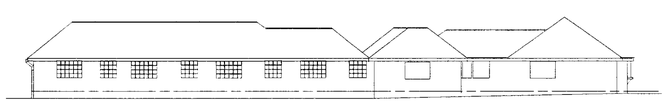

PROPOSED WEST ELEV

EXISTING GROUND FLOOR PLAN
SCALE:1:200.

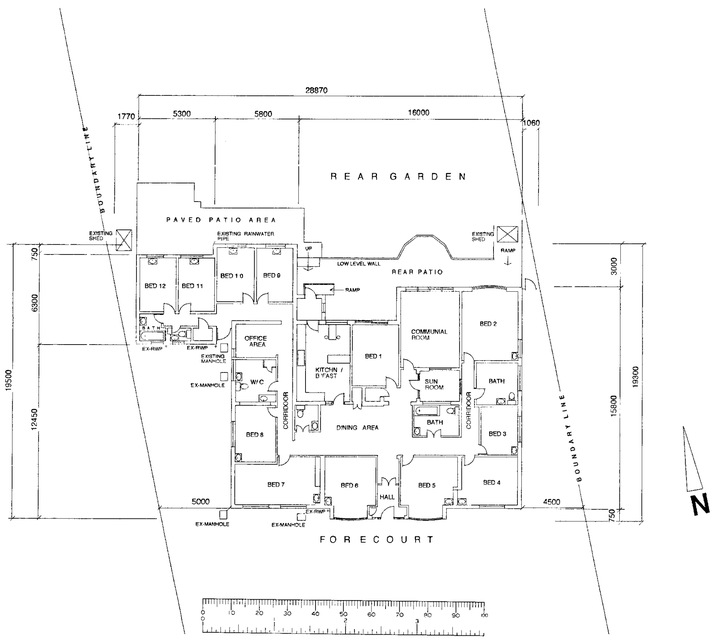

SITE PLAN
SCALE: 1:500.

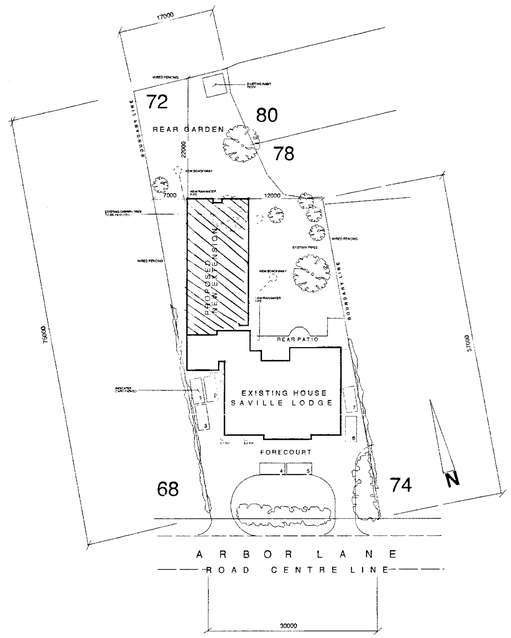

LOCATION PLAN
SCALE: 1:2500.

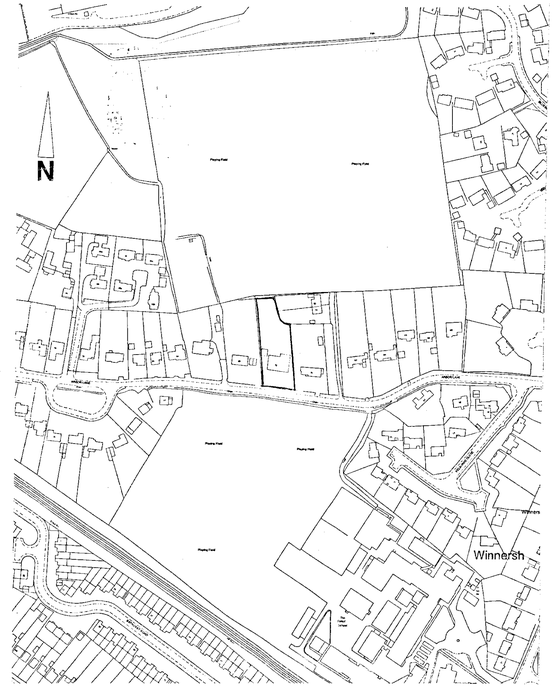

PROPOSED GROUND FLOOR PLAN

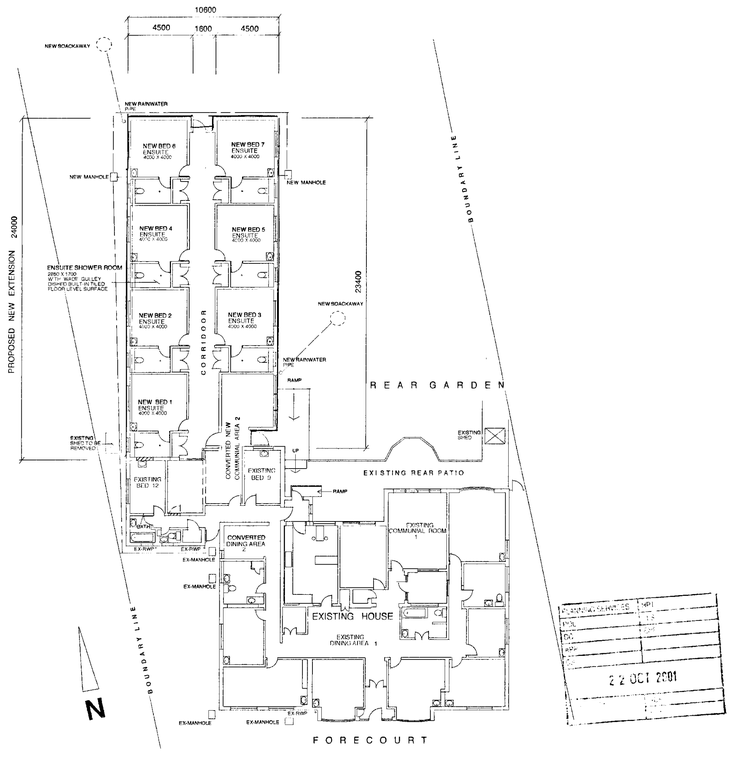

REVISED PLAN
4338

PROPOSED BUNGALOW EXTENSION 7 NEW ENSUITES

COPYRIGHT 2000

Do not scale from this drawing
All dimensions to be checked on site
Any discrepancies are to be reported immediately to the Designer

REVISED PLANS

SEVILLE LODGE
RESIDENTIAL HOME

72, ARBOR LANE
WINNERSH,
READING,BERKS.

APPROVED

Client **MR .K .SEVILLE.**
72, ARBOR LANE, WINNERSH, READING, BERKS.

Project
PLANNING APPLICATION
PLANS, ELEVATIONS.

Drawing
PROPOSED NEW BUNGALOW EXTENSION
72, ARBOR LANE, WINNERSH, READING, BERKS.

Project No.	Drawing No.	Issue
PAC01	BUNG 01	001

Scale	Date	Drawn By
1:200 1:1250 1:500	MAY 01	D BREWSTER

22 OCT 2001

David Edgar Brewster
Interior Designer / Visualiser MSIAD
22 Montrose Walk, Fords Farm Calcot , Reading, Berks, England, UK
Telephone +(0) 118 943 1695 Fax +(0) 118 962 2825
Email: Brewster@appleonline.net

24/9/02