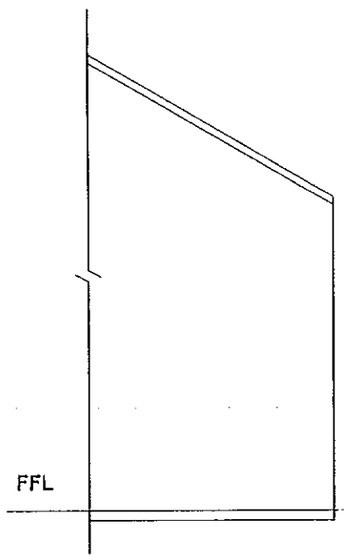

EXISTING LEFT SIDE ELEVATION

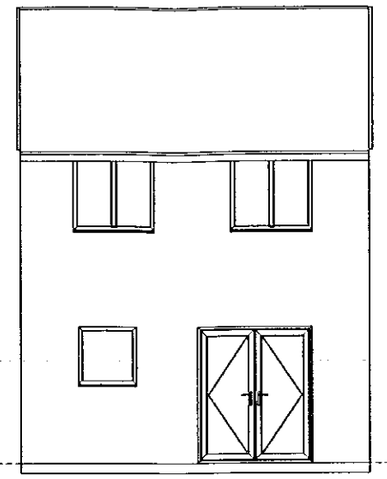

EXISTING REAR ELEVATION

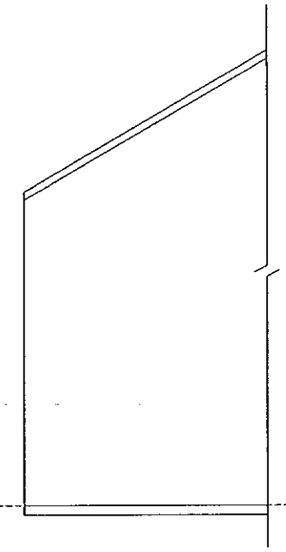

EXISTING RIGHT SIDE ELEVATION

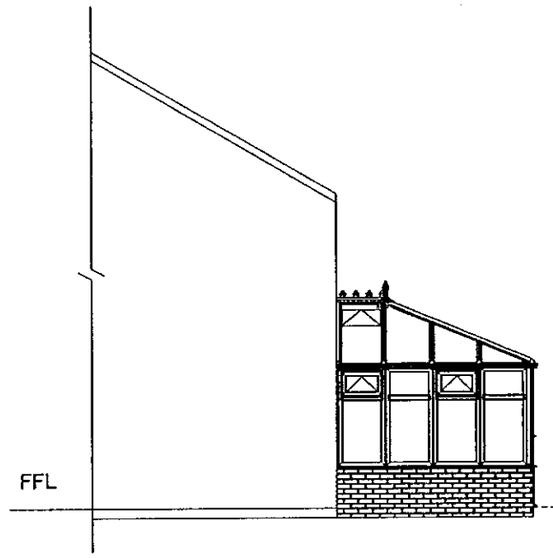

PROPOSED LEFT SIDE ELEVATION

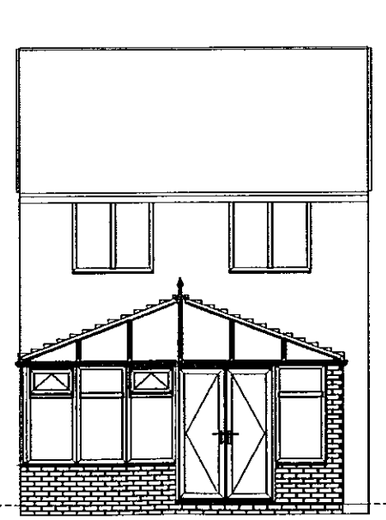

PROPOSED REAR ELEVATION

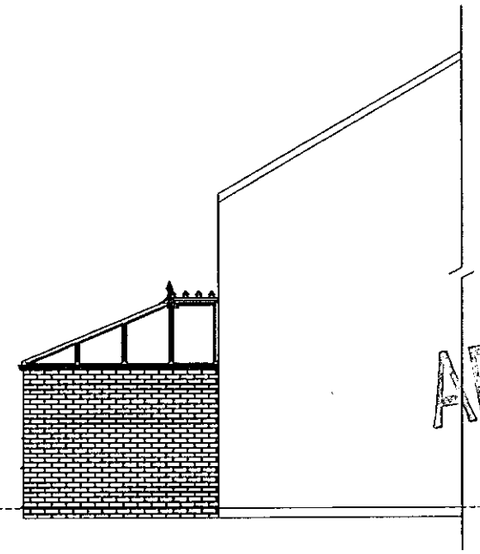

PROPOSED RIGHT SIDE ELEVATION

APPROVED

12.FEB.2001*

3360

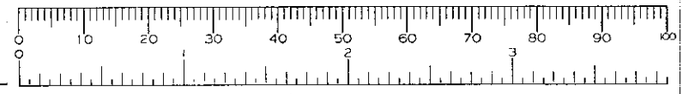

COLDSEAL
CONSERVATORIES
COLDSEAL CONSERVATORIES
COLDSEAL HOUSE, MANSFIELD ROAD,
ALFRETON, DERBYSHIRE, DE55 7JQ

NOTES

EXISTING AND PROPOSED ELEVATIONS

MS PYNE & MR PAYNE
8 ANSTON CLOSE
LOWER EARLEY
READING
RG6 4AQ

01189 549549

CUSTOMER'S AUTHORIZATION TO PROCEED

DATE : _____

DATE : 08-02-2001
SCALE 1 : 100
CONTRACT No. CVF300523
DRAWN BY D Buxton

NOTES

ONE MANUAL ROOF VENT REQUIRED

ONE RIDGEFLOW UNIT REQUIRED

VENTILATION TO EAVES AS REQUIRED

DENTIL MOULDING REQUIRED (DENTIL WILL NOT CONTINUE ON TO FULL HEIGHT WALL)

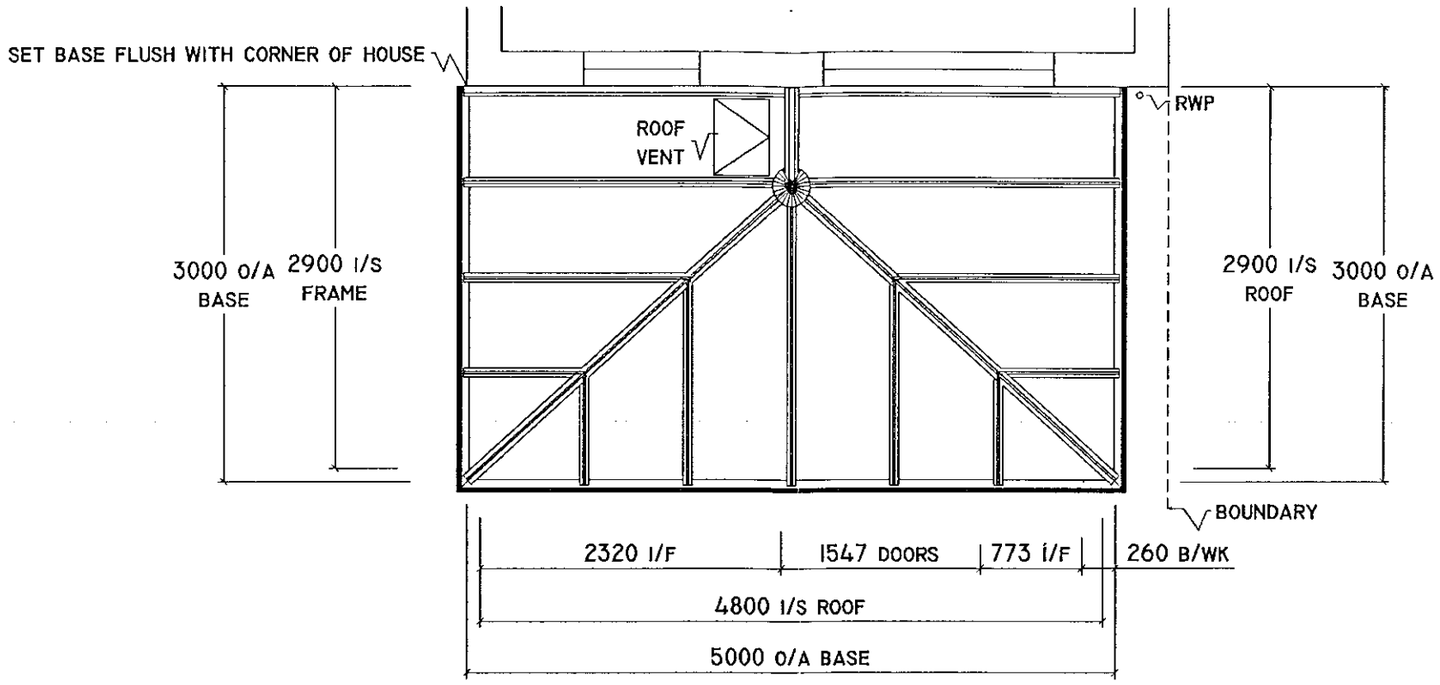

APPROVED

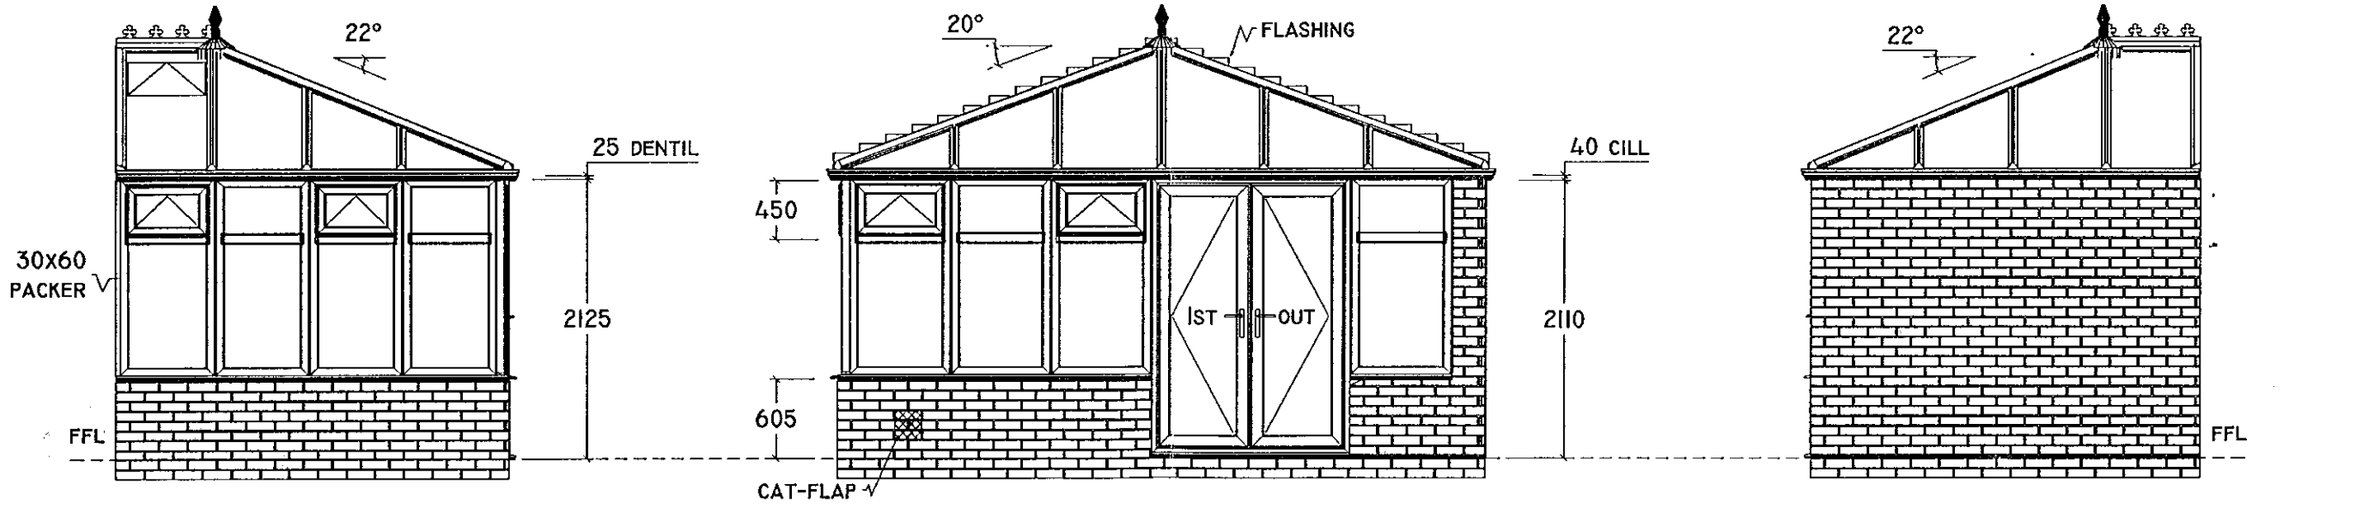

12.FEB.2001* 3360



COLDSEAL CONSERVATORIES
COLDSEAL CONSERVATORIES
COLDSEAL HOUSE, MANSFIELD ROAD,
ALFRETON, DERBYSHIRE, DE55 7JQ

NOTES

PROFILE : WHITE PVCU.
ROOF : BRONZE/OPAL 25MM POLYCARBONATE.
ALL GLAZING WILL BE SAFETY GLASS TO COMPLY TO BRITISH STANDARDS & BUILDING REGS. - PART N.
FRAMES WILL BE EQUALLY DIVIDED IN WIDTH UNLESS SHOWN OTHERWISE.
CLEAR DOUBLE GLAZED UNITS UNLESS OTHERWISE SHOWN.
ALL DIMENSIONS ARE IN MILLIMETRES. ALL ELEVATIONS VIEWED FROM OUTSIDE.

MS PYNE & MR PAYNE
8 ANSTON CLOSE
LOWER EARLEY
READING
RG6 4AQ

01189 549549

CUSTOMER'S AUTHORIZATION TO PROCEED

DATE : _____

DATE : 08-02-2001
SCALE 1 : 50
CONTRACT NO. CVF300523
DRAWN BY **D. Buxton**