

FRONT ELEVATION

SIDE ELEVATION

REAR ELEVATION

SIDE ELEVATION

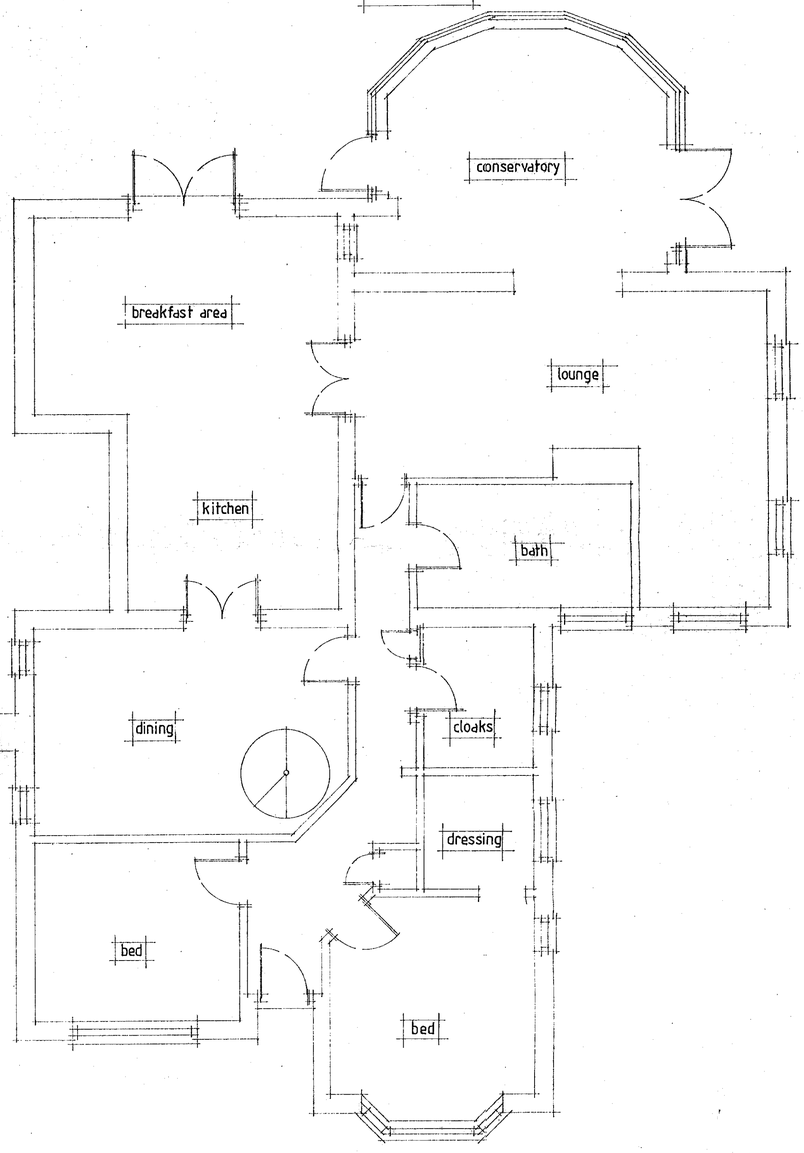

GROUND FLOOR PLAN

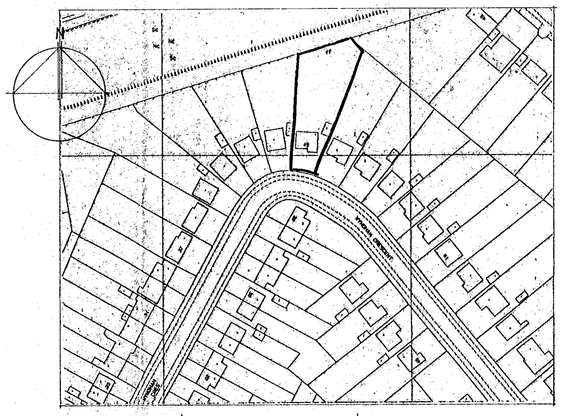

LOCATION PLAN 1:1250.

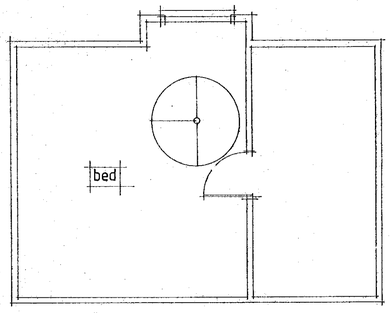

FIRST FLOOR PLAN

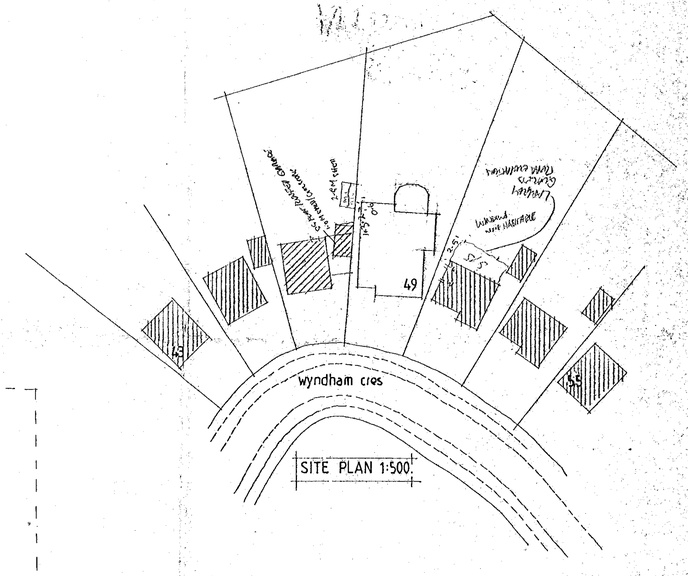

SITE PLAN 1:500

DELEGATED

APPROVED

27 FEB 2001 * 3451

title	SURVEY AS EXISTING
client	MR + MRS J. HORWOOD
address	49 WYNDHAM CRESENT WOODLEY READING BERKS
date	JAN 01
scale	1:50, 1:100.
drwg nº	s1554 · 01

THE TRULINE PARTNERSHIP

BUILDING SURVEYORS, ARCHITECTURAL & TOWN PLANNING CONSULTANTS

20 CLIDDESDEN ROAD
BASINGSTOKE
HANTS. RG21 3DT

TELEPHONE 01256 322261
FACSIMILE 01256 333521

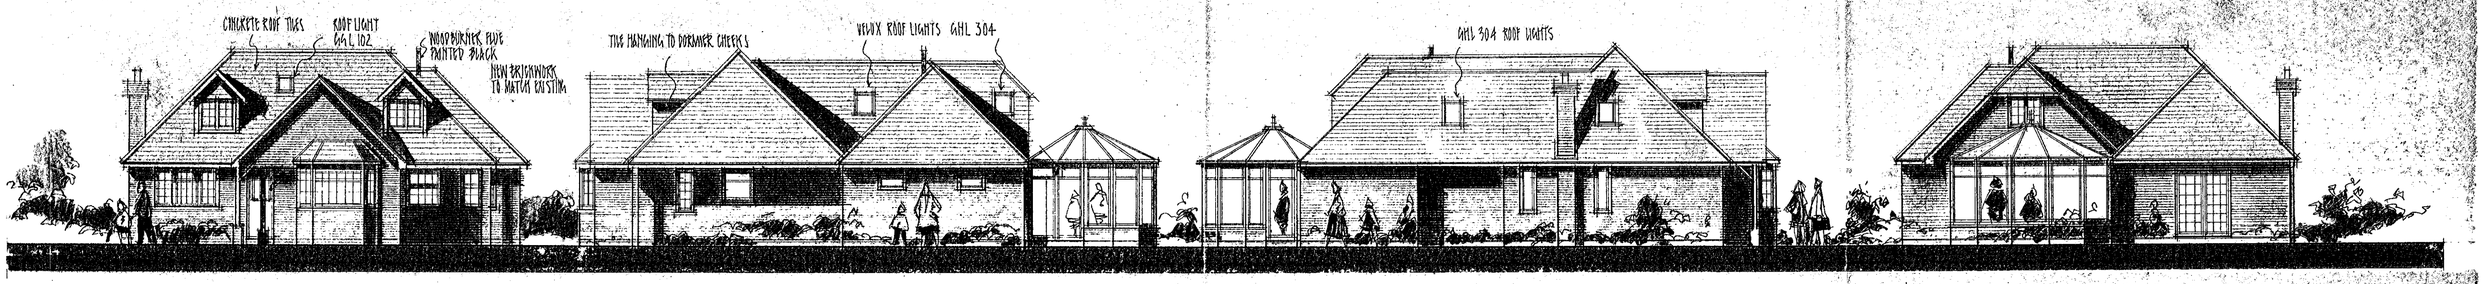

FRONT ELEVATION

SIDE ELEVATION

SIDE ELEVATION

REAR ELEVATION

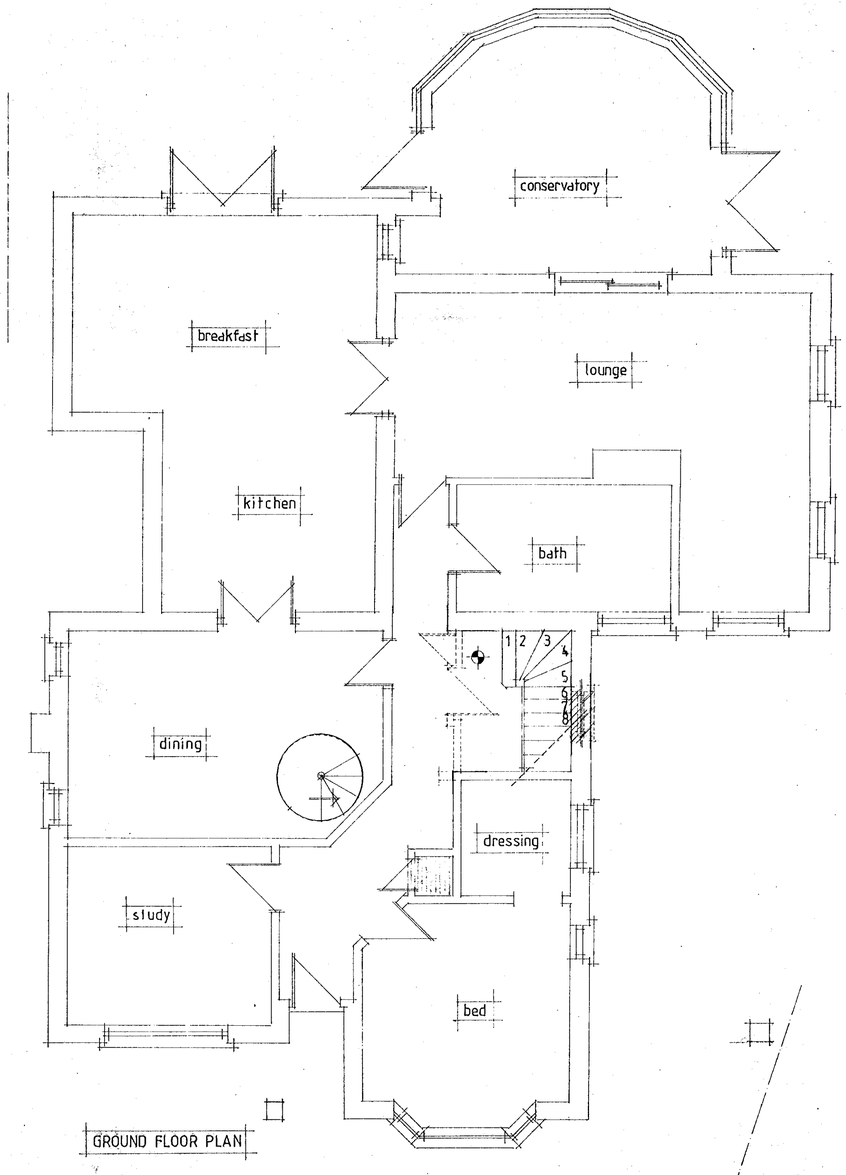

GROUND FLOOR PLAN

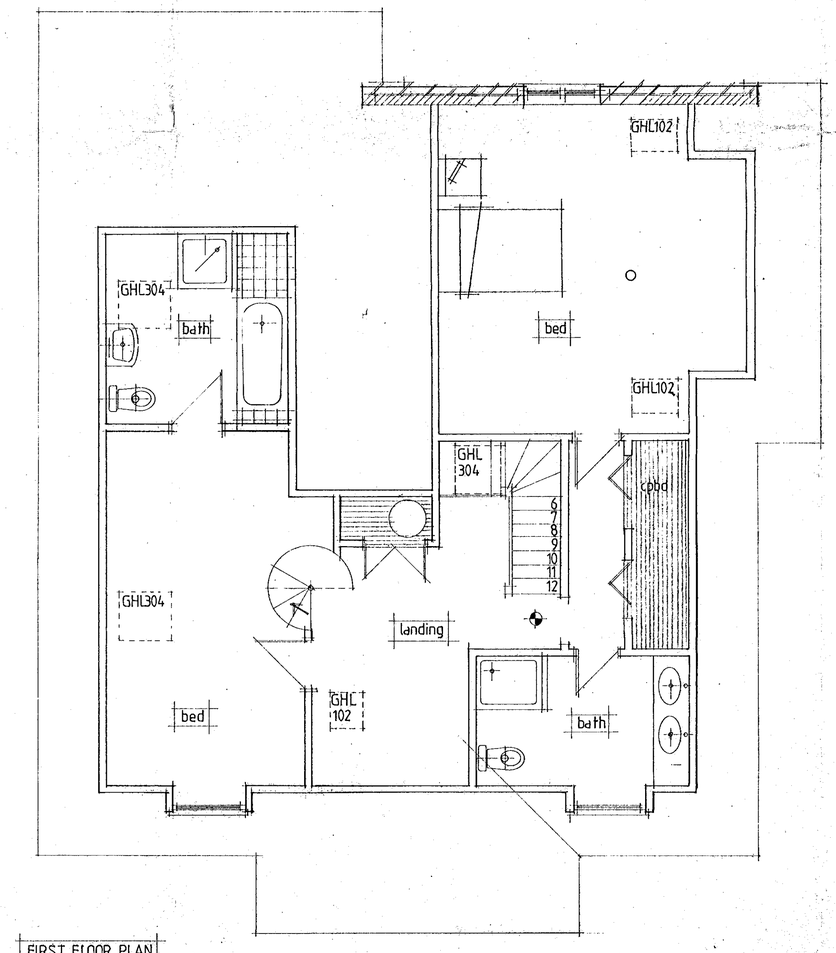

FIRST FLOOR PLAN

APPROVED

DELEGATED

27.FEB.2001 3451

title	PROPOSED ALTERATIONS TO FORM CHALET BUNGALOW
client	MR+MRS J. HORWOOD
address	49 WYNDHAM CRESENT WOODLEY READING BERKS
date	
scale	1:50, 1:100.
drwg n°	s1554 02

THE TRULINE PARTNERSHIP
BUILDING SURVEYORS, ARCHITECTURAL & TOWN PLANNING CONSULTANTS
20 CLIDDESDEN ROAD
BASINGSTOKE
HANTS. RG21 3DT
TELEPHONE 01256 322261
FACSIMILE 01256 333521

0 10 20 30 40 50 60 70 80 90 100

5/6/01