THE VILLAGE STREET SCENE Scale 1:200

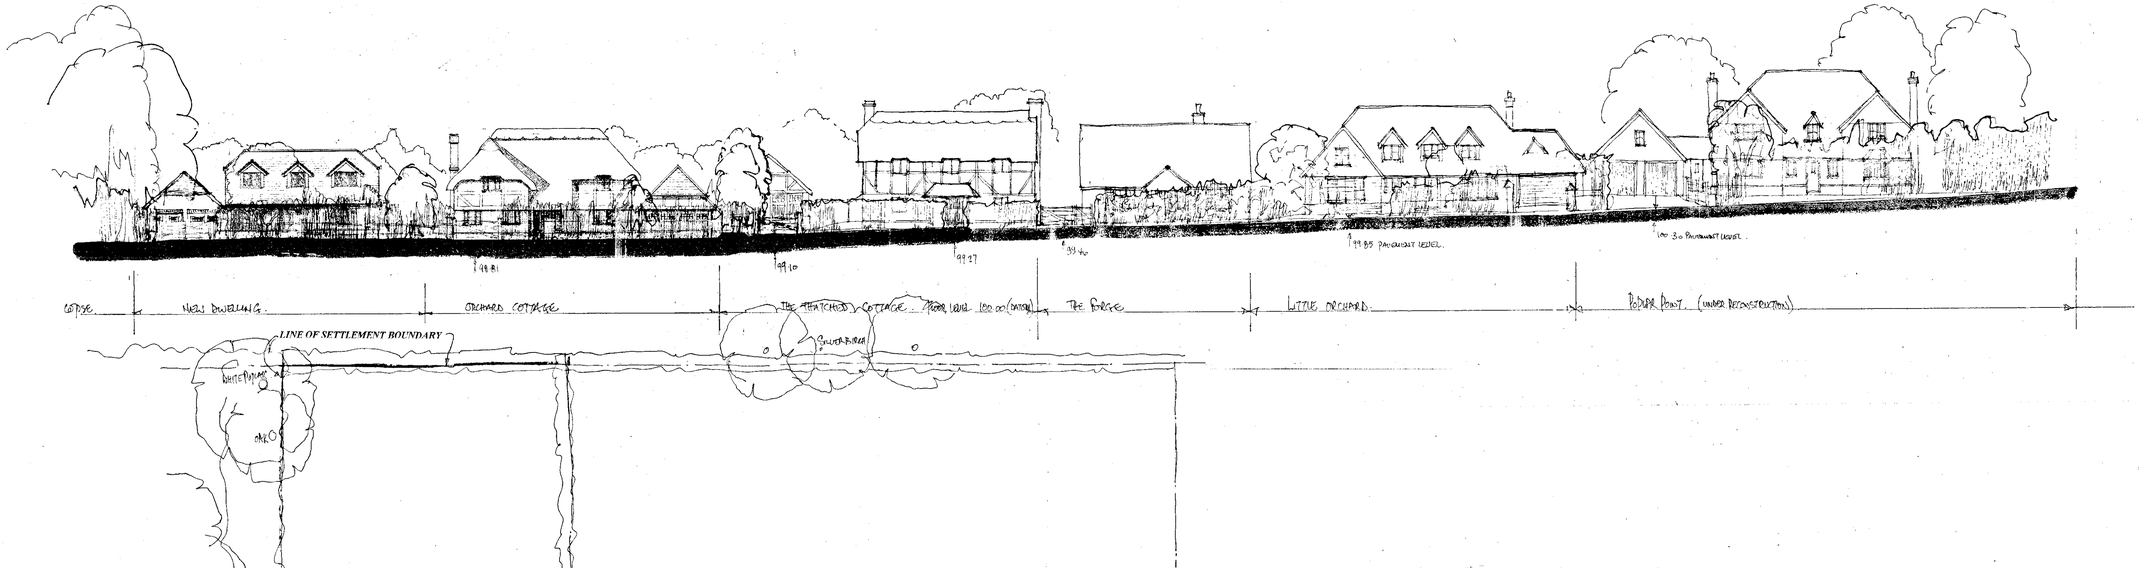

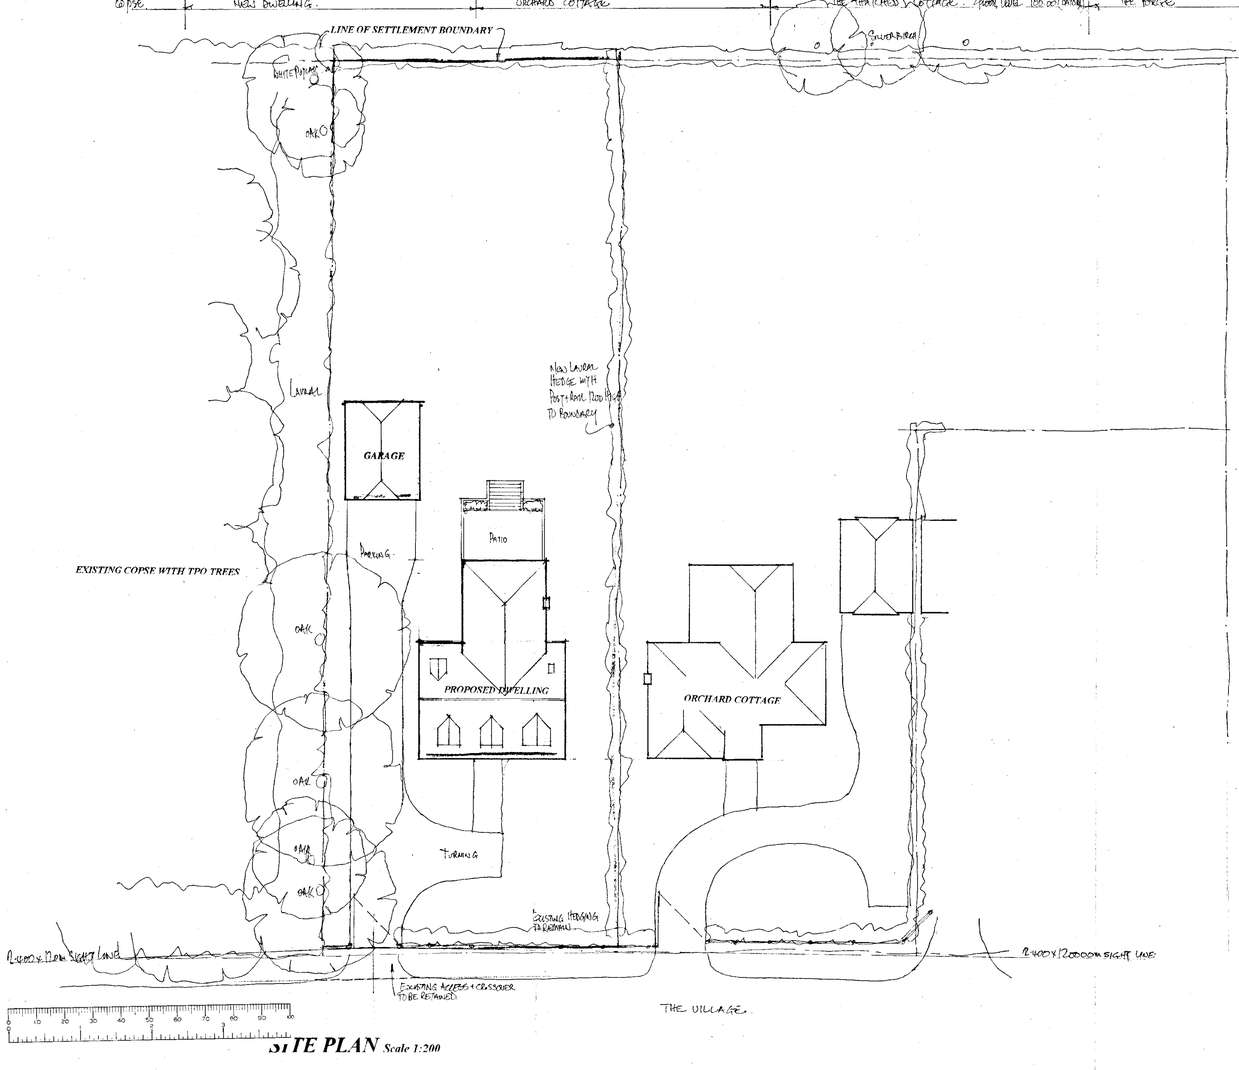

SITE PLAN *Scale 1:200*

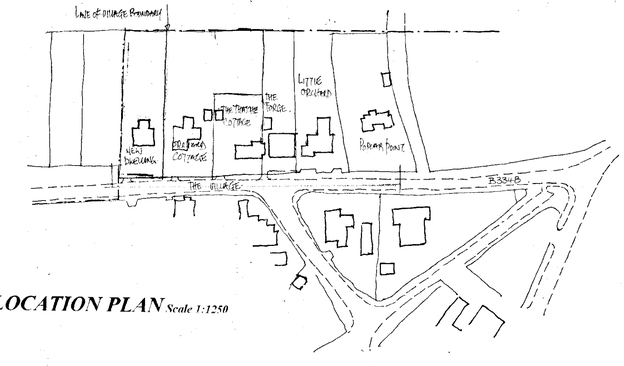

LOCATION PLAN *Scale 1:1250*

07 AUG 2001 * 4613

SITE & LOCATION PLANS

Proposal
PROPOSED NEW DWELLING.
Site
LAND ADJACENT TO ORCHARD COTTAGE, THE VILLAGE, FINCHAMSTEAD, BERKSHIRE.

Date **September 00** *Scale* **1:200, 1:1250** *Drawing No.* **D 490-03 B**

COLIN DAWSON & ASSOCIATES
Architectural Design & Building Surveying.
MALVERN HOUSE
1 MALVERN WAY
TWYFORD
READING BERKSHIRE RG10 9PY
Tel: **(0118) 9343322** *Fax:* **(0118) 9343322.**

APPROVED