



1585

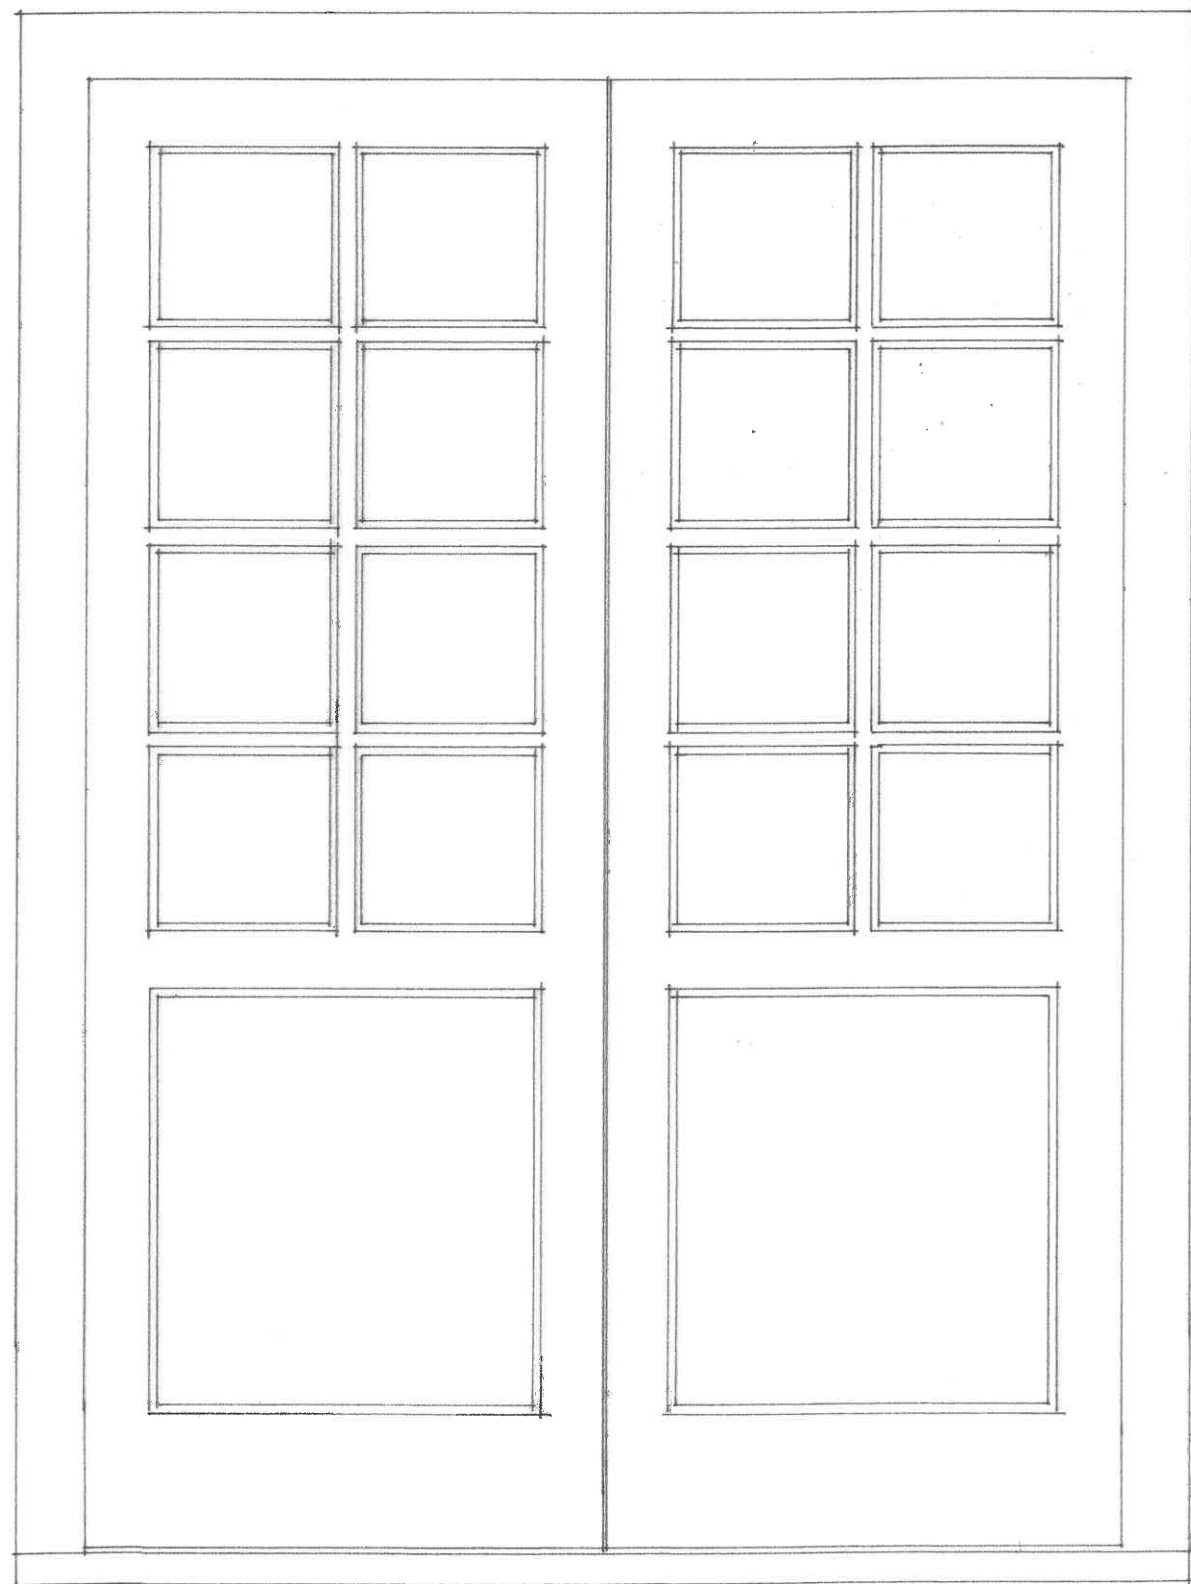

E

2100

1150

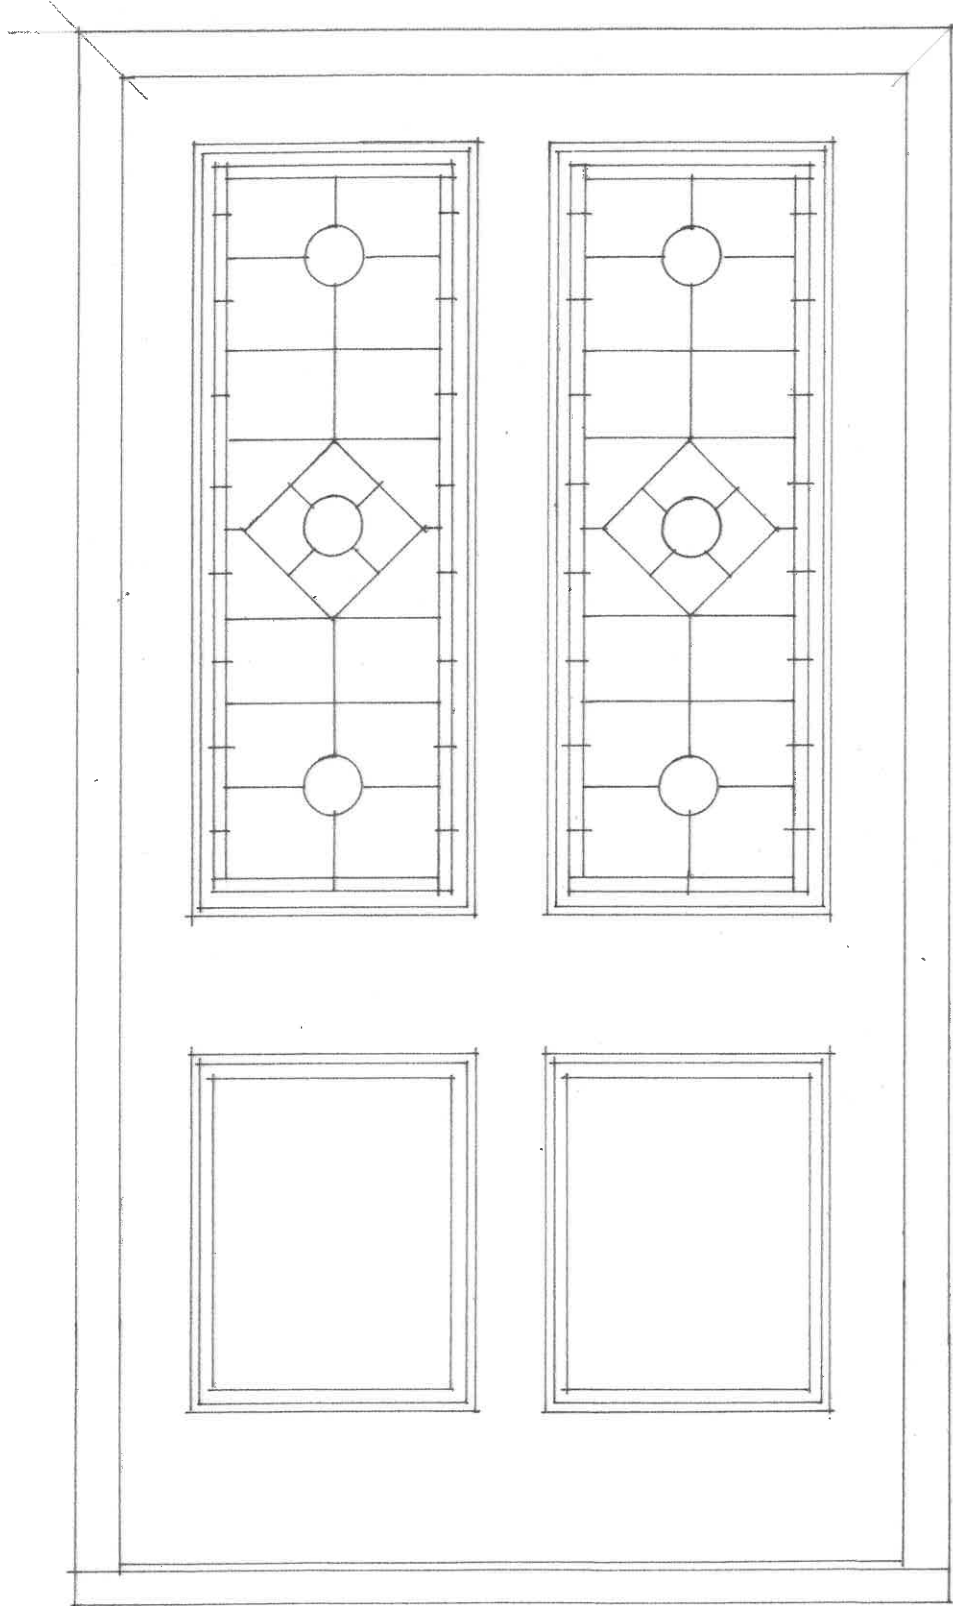

F

DMD ARCHITECTURE LIMITED

CLIENT

Mr D White

PROJECT

Extensions and Alterations to
The Verge
The Village
Finchampstead
Berkshire
RG40 4JR

DRAWING

New External Door Details
Door Types E + F

1:10 @ A3

January 2024

DRAWING No.

REVISION

21/TVF/18