


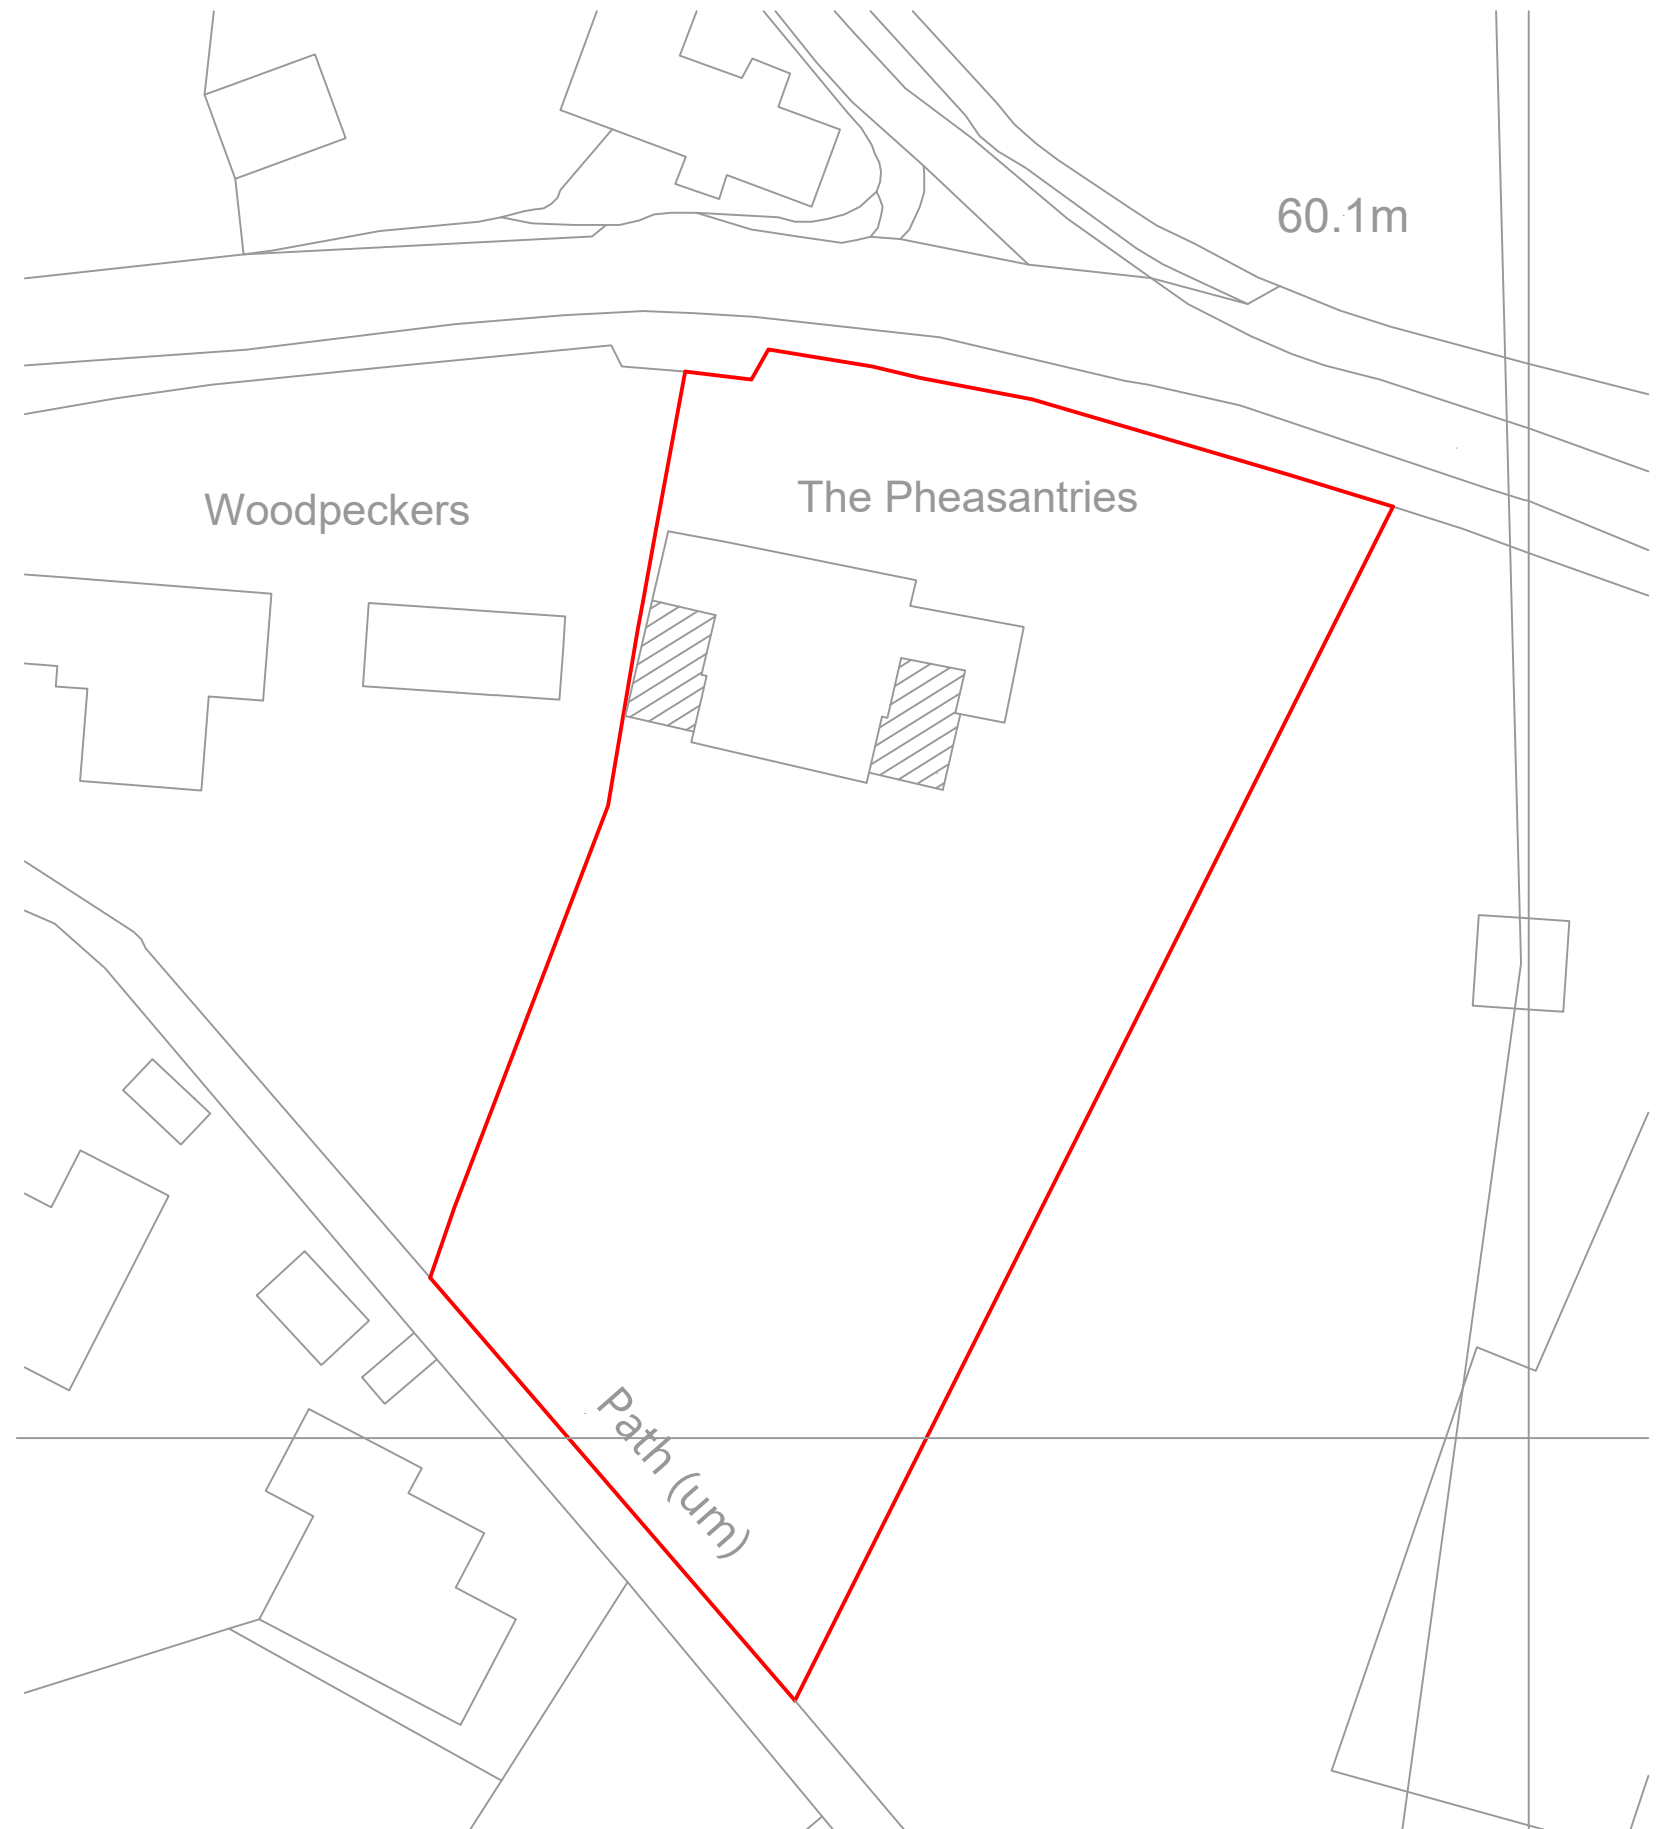


LOCATION PLAN

SCALE 1:1250



BLOCK PLAN

SCALE 1:500

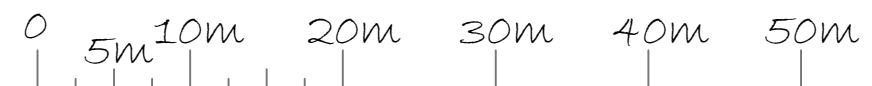

PROJECT: THE PHEASANTRIES CHURCH LANE ARBORFIELD RG2 9JA	DRAWING TITLE BLOCK AND LOCATION PLANS	CREATIVE DESIGN AND STRUCTURE	NEWTOWN HOUSE NEWTOWN ROAD HENLEY-ON-THAMES RG9 1HG Tel 01491 411922		DRAWN: EB	SCALE: AS STATED	DATE: JANUARY 2022	DRAWING NO.	022225-09	REV.