


Abbey Windows(Thames Valley)Ltd
On behalf of;
Contract No: AS17104
Mrs Sinha
109 Collins Drive
Earley
Reading
Berkshire
RG6 5AE

PROPOSED FLOORPLAN 002

SCALE

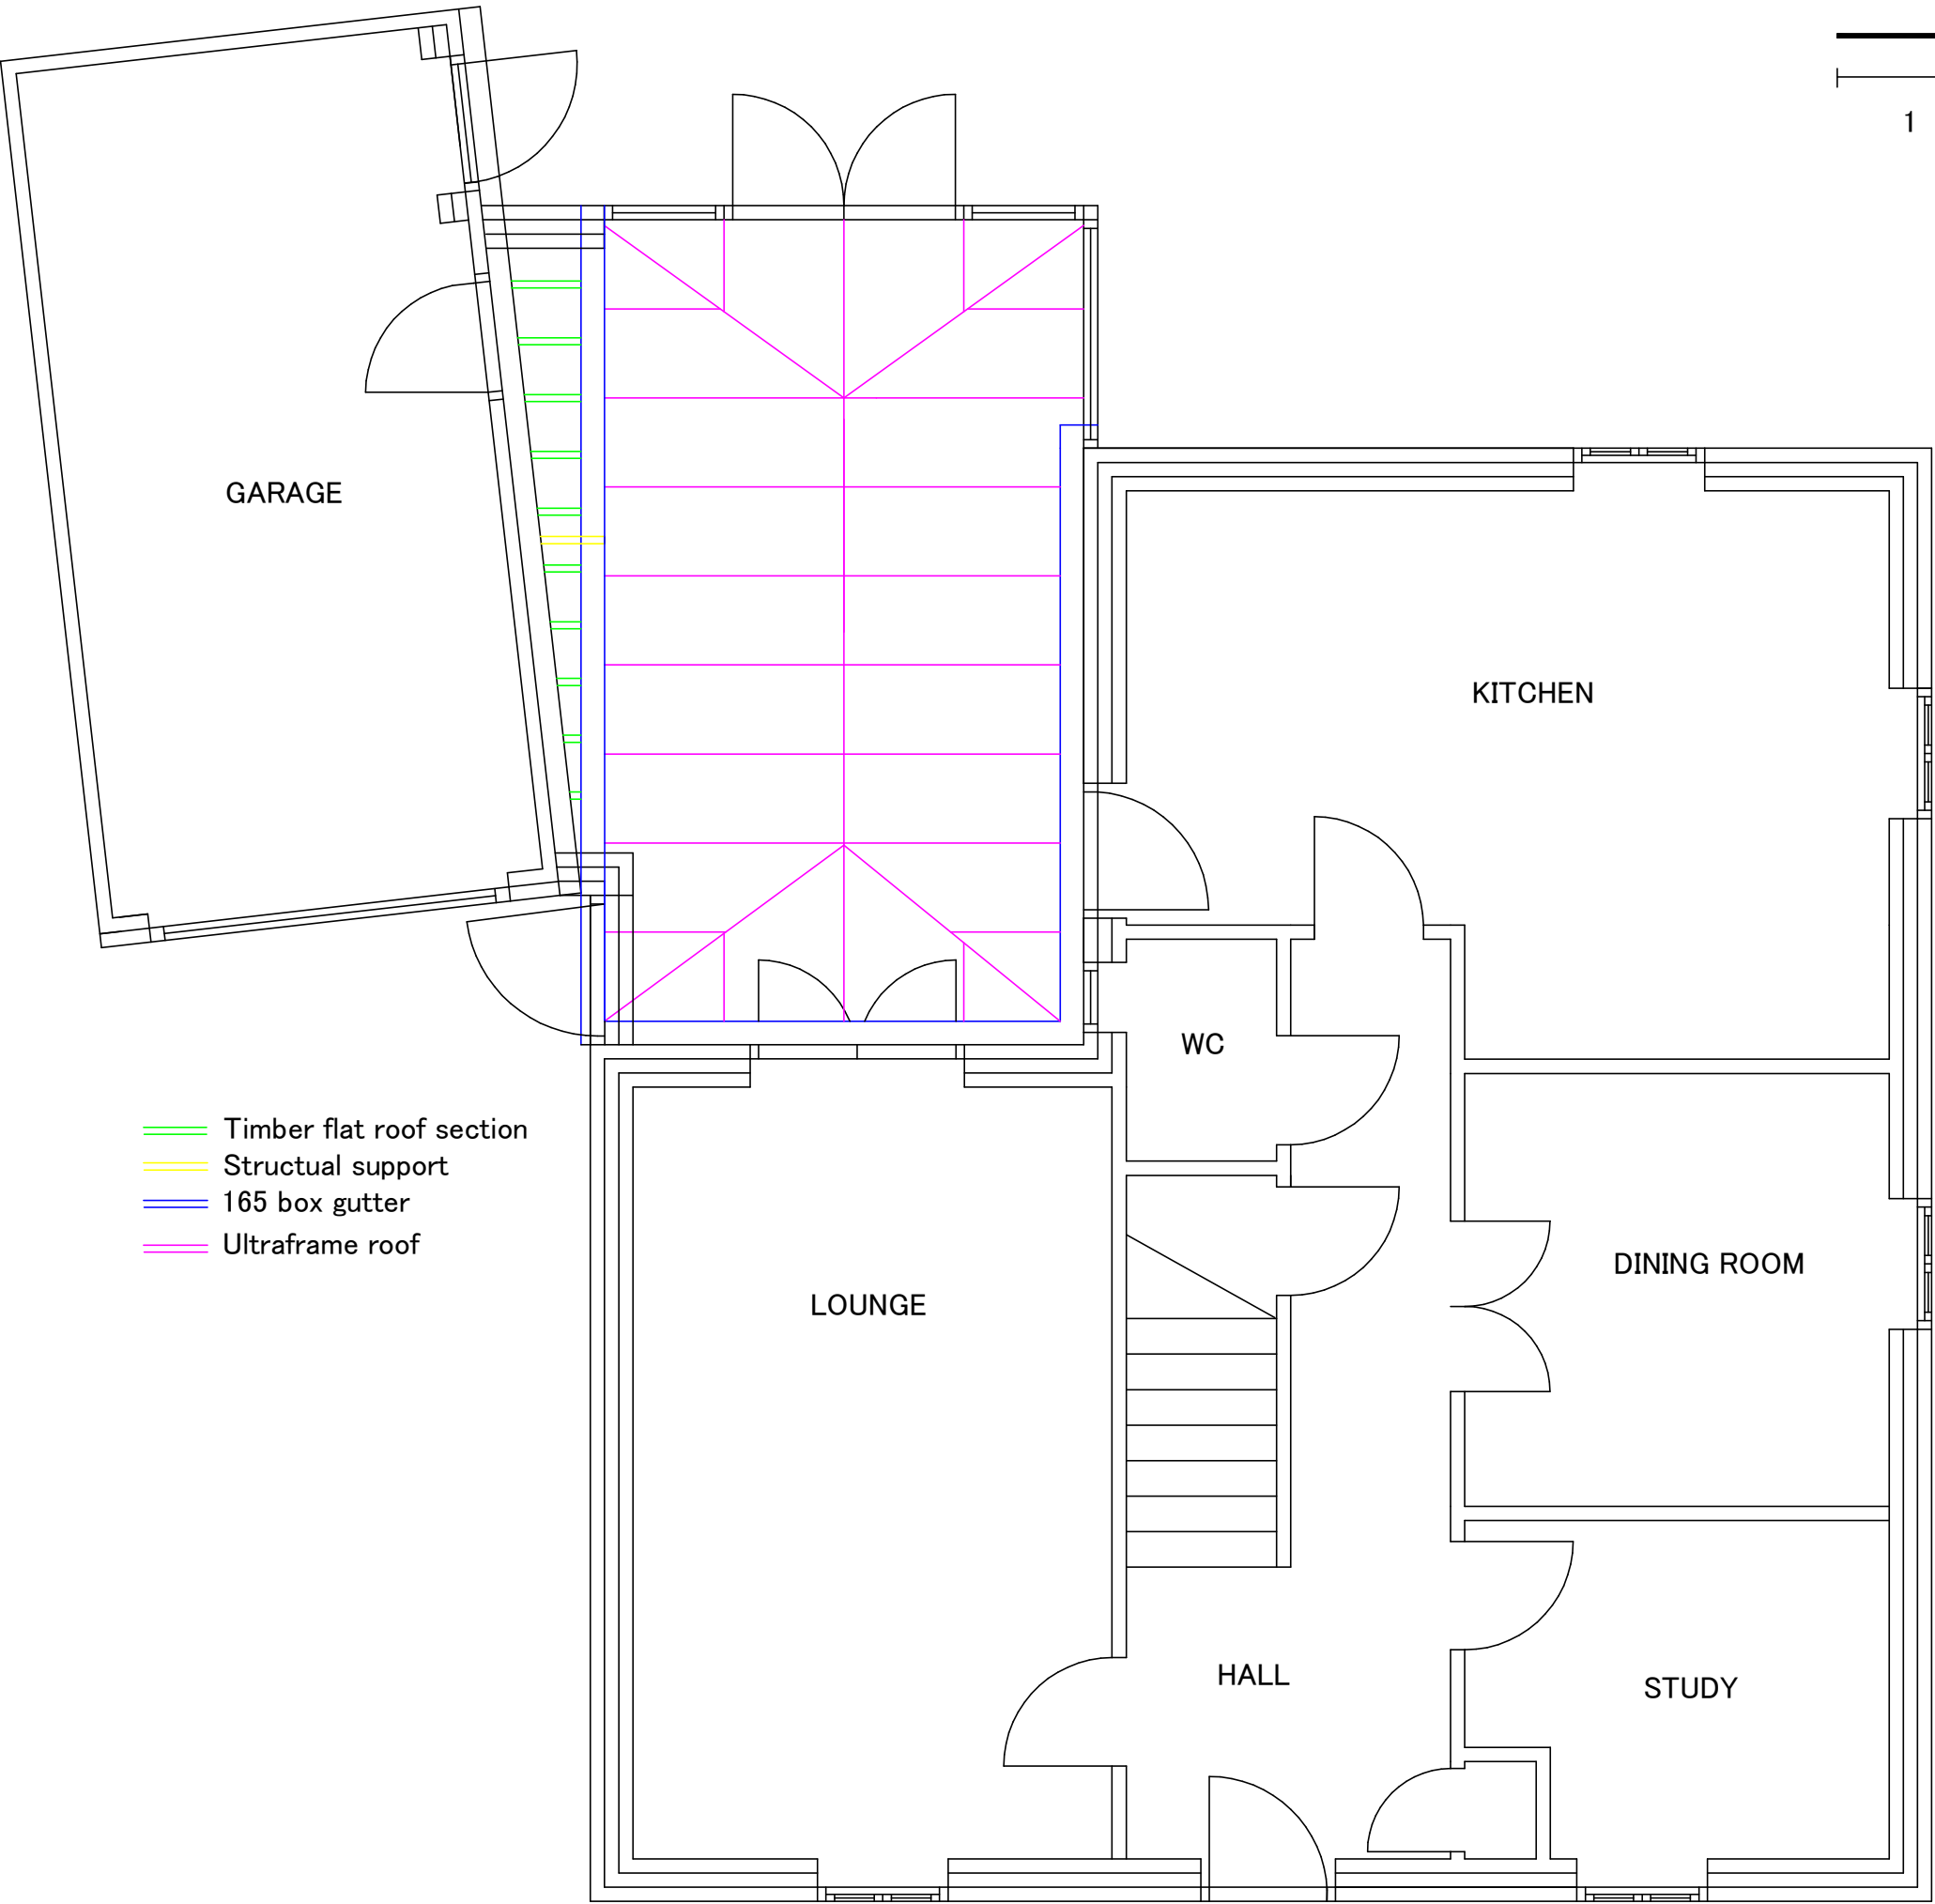

- Timber flat roof section
- Structual support
- 165 box gutter
- Ultraframe roof