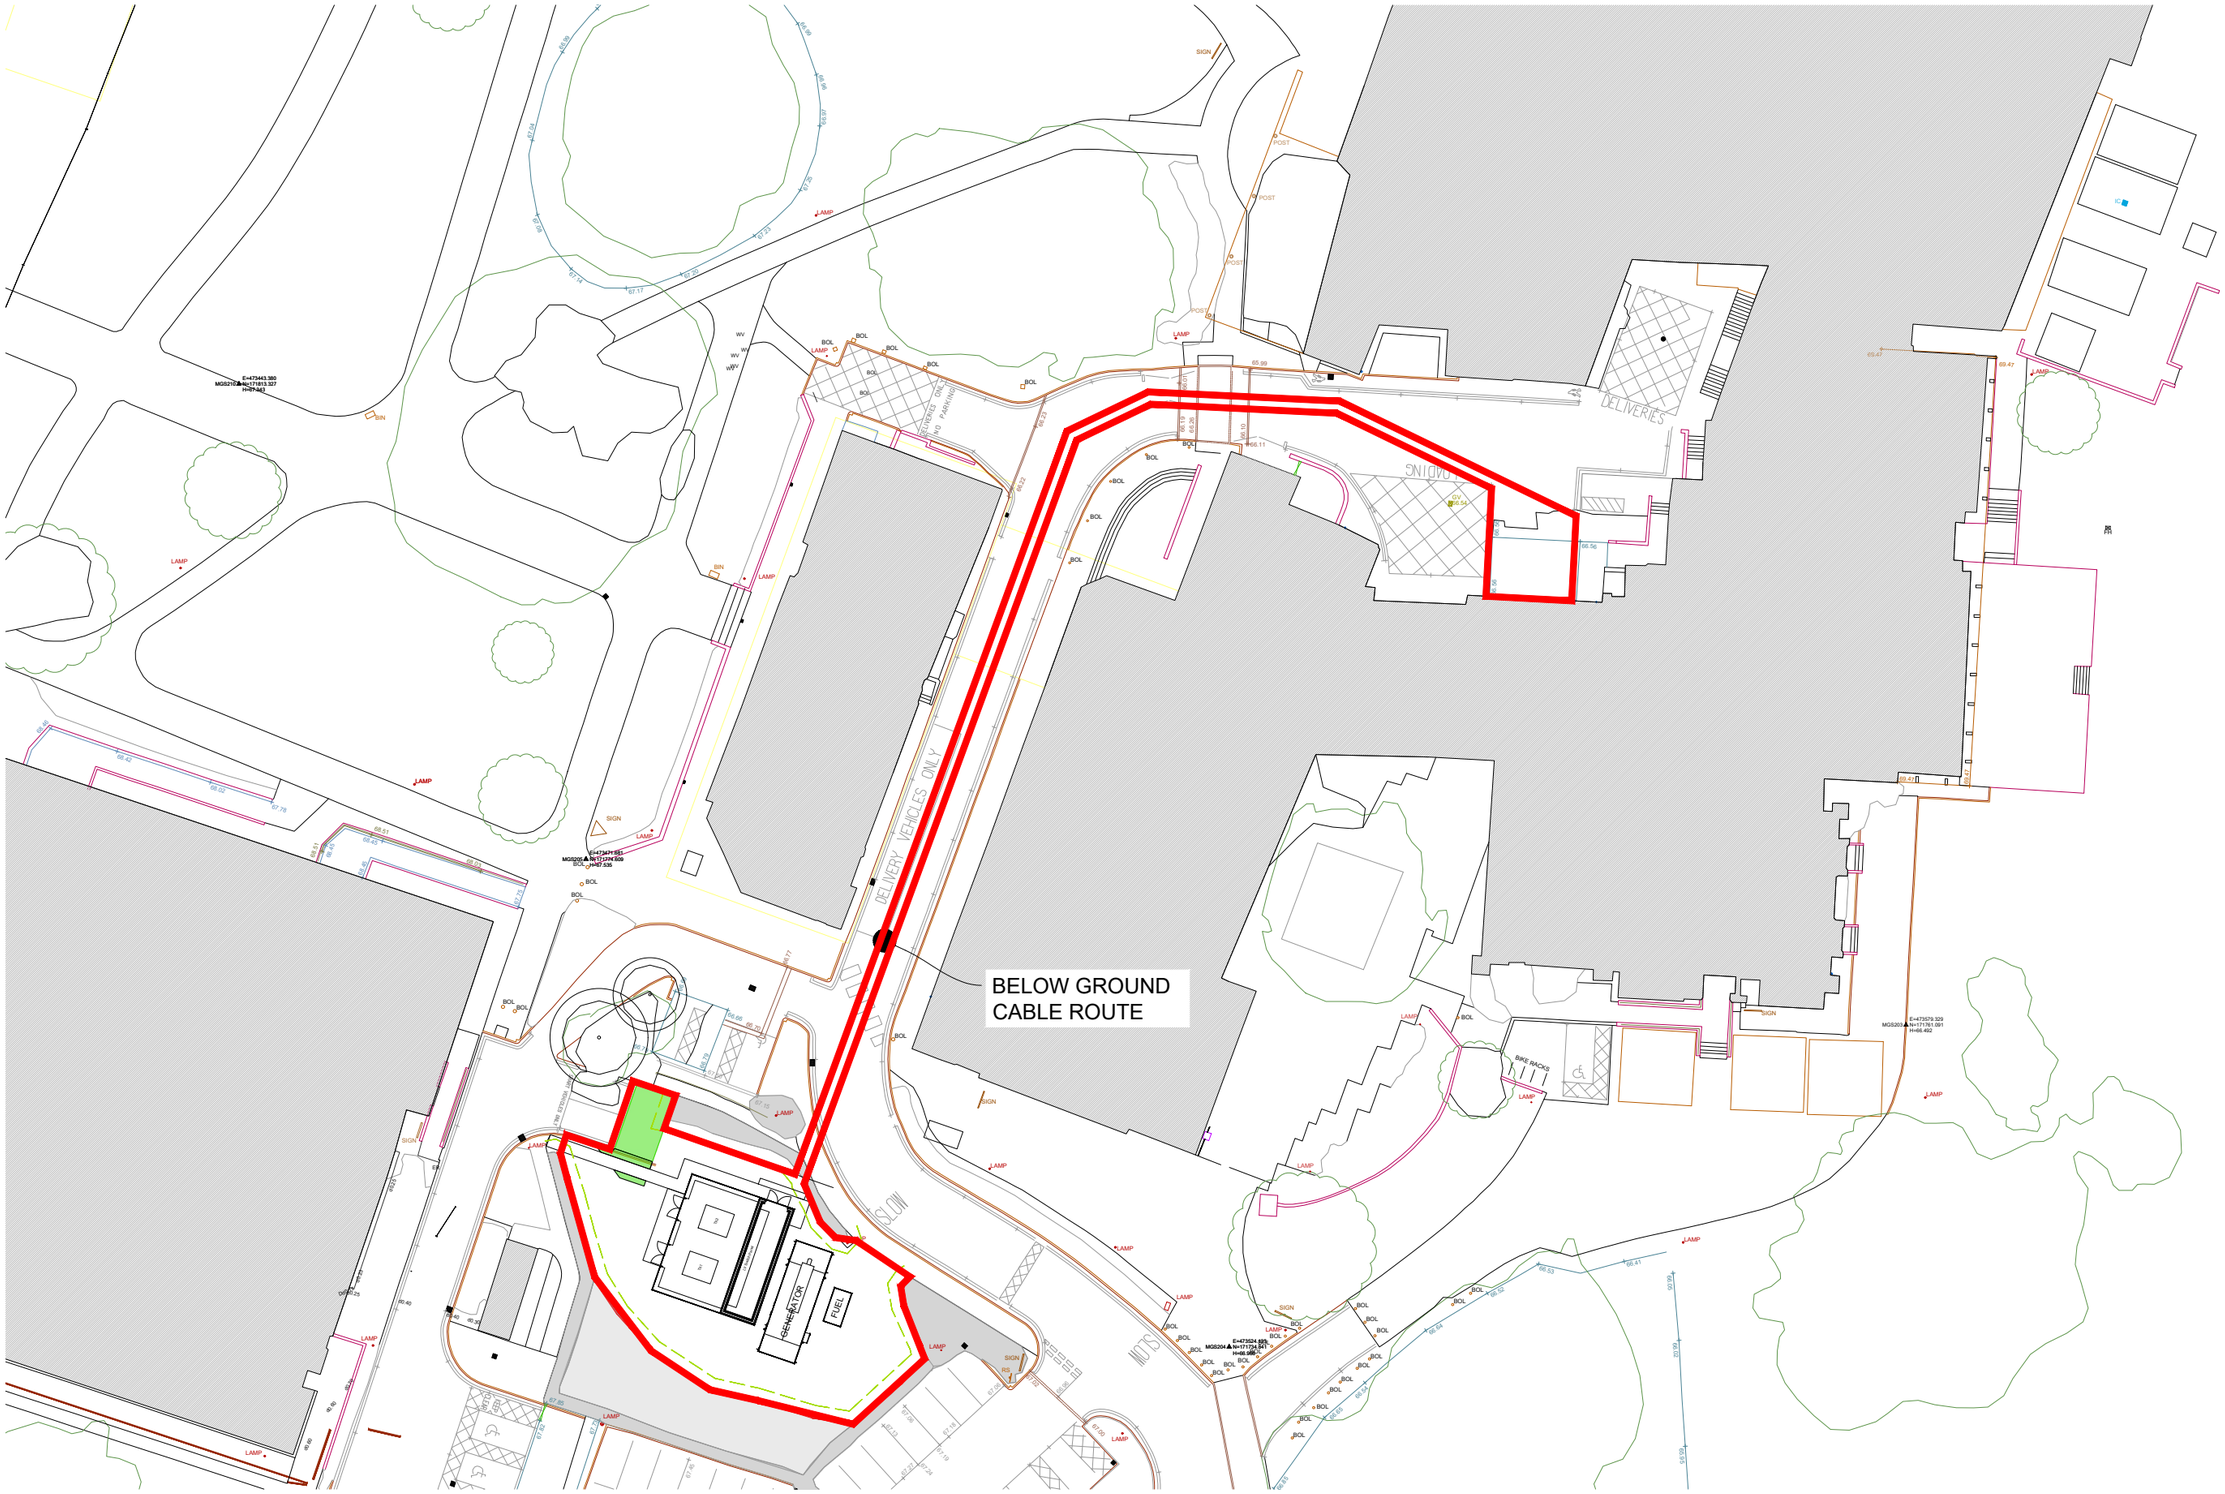


Estates and Facilities
The information shown on this drawing is given without obligation or warranty. The accuracy therefore cannot be guaranteed and it must never be used for calculation or setting out of works.
General Changes
The accuracy of these drawings relies on feedback from the users. If any anomalies are discovered, please immediately inform the CAD Manager. Telephone ext 6807.

1:500
0 5 10 15 20M

University of Reading
Estates and Facilities
Whiteknights,PO Box 235,Reading, RG6 6BW
Tel. 0118 378 8958 Fax. 0118 378 6928

Thames Valley Surveying

Building: W123 Substation (Park House)
Project: New Substation and Generator
Title: Site Plan 1 - Proposed

Rev	Description	Date
A	Red line amended	9/7/25

Drawn	Date	Scale
JW	11/6/25	1:500@A3

Project (WREN No.-Originator-Volume-Level-Type-Role-Classification-Number): XXXXXXX-TVS-XX-XX-DR-B-XXXX-18001
Suitability-Rev.: A