


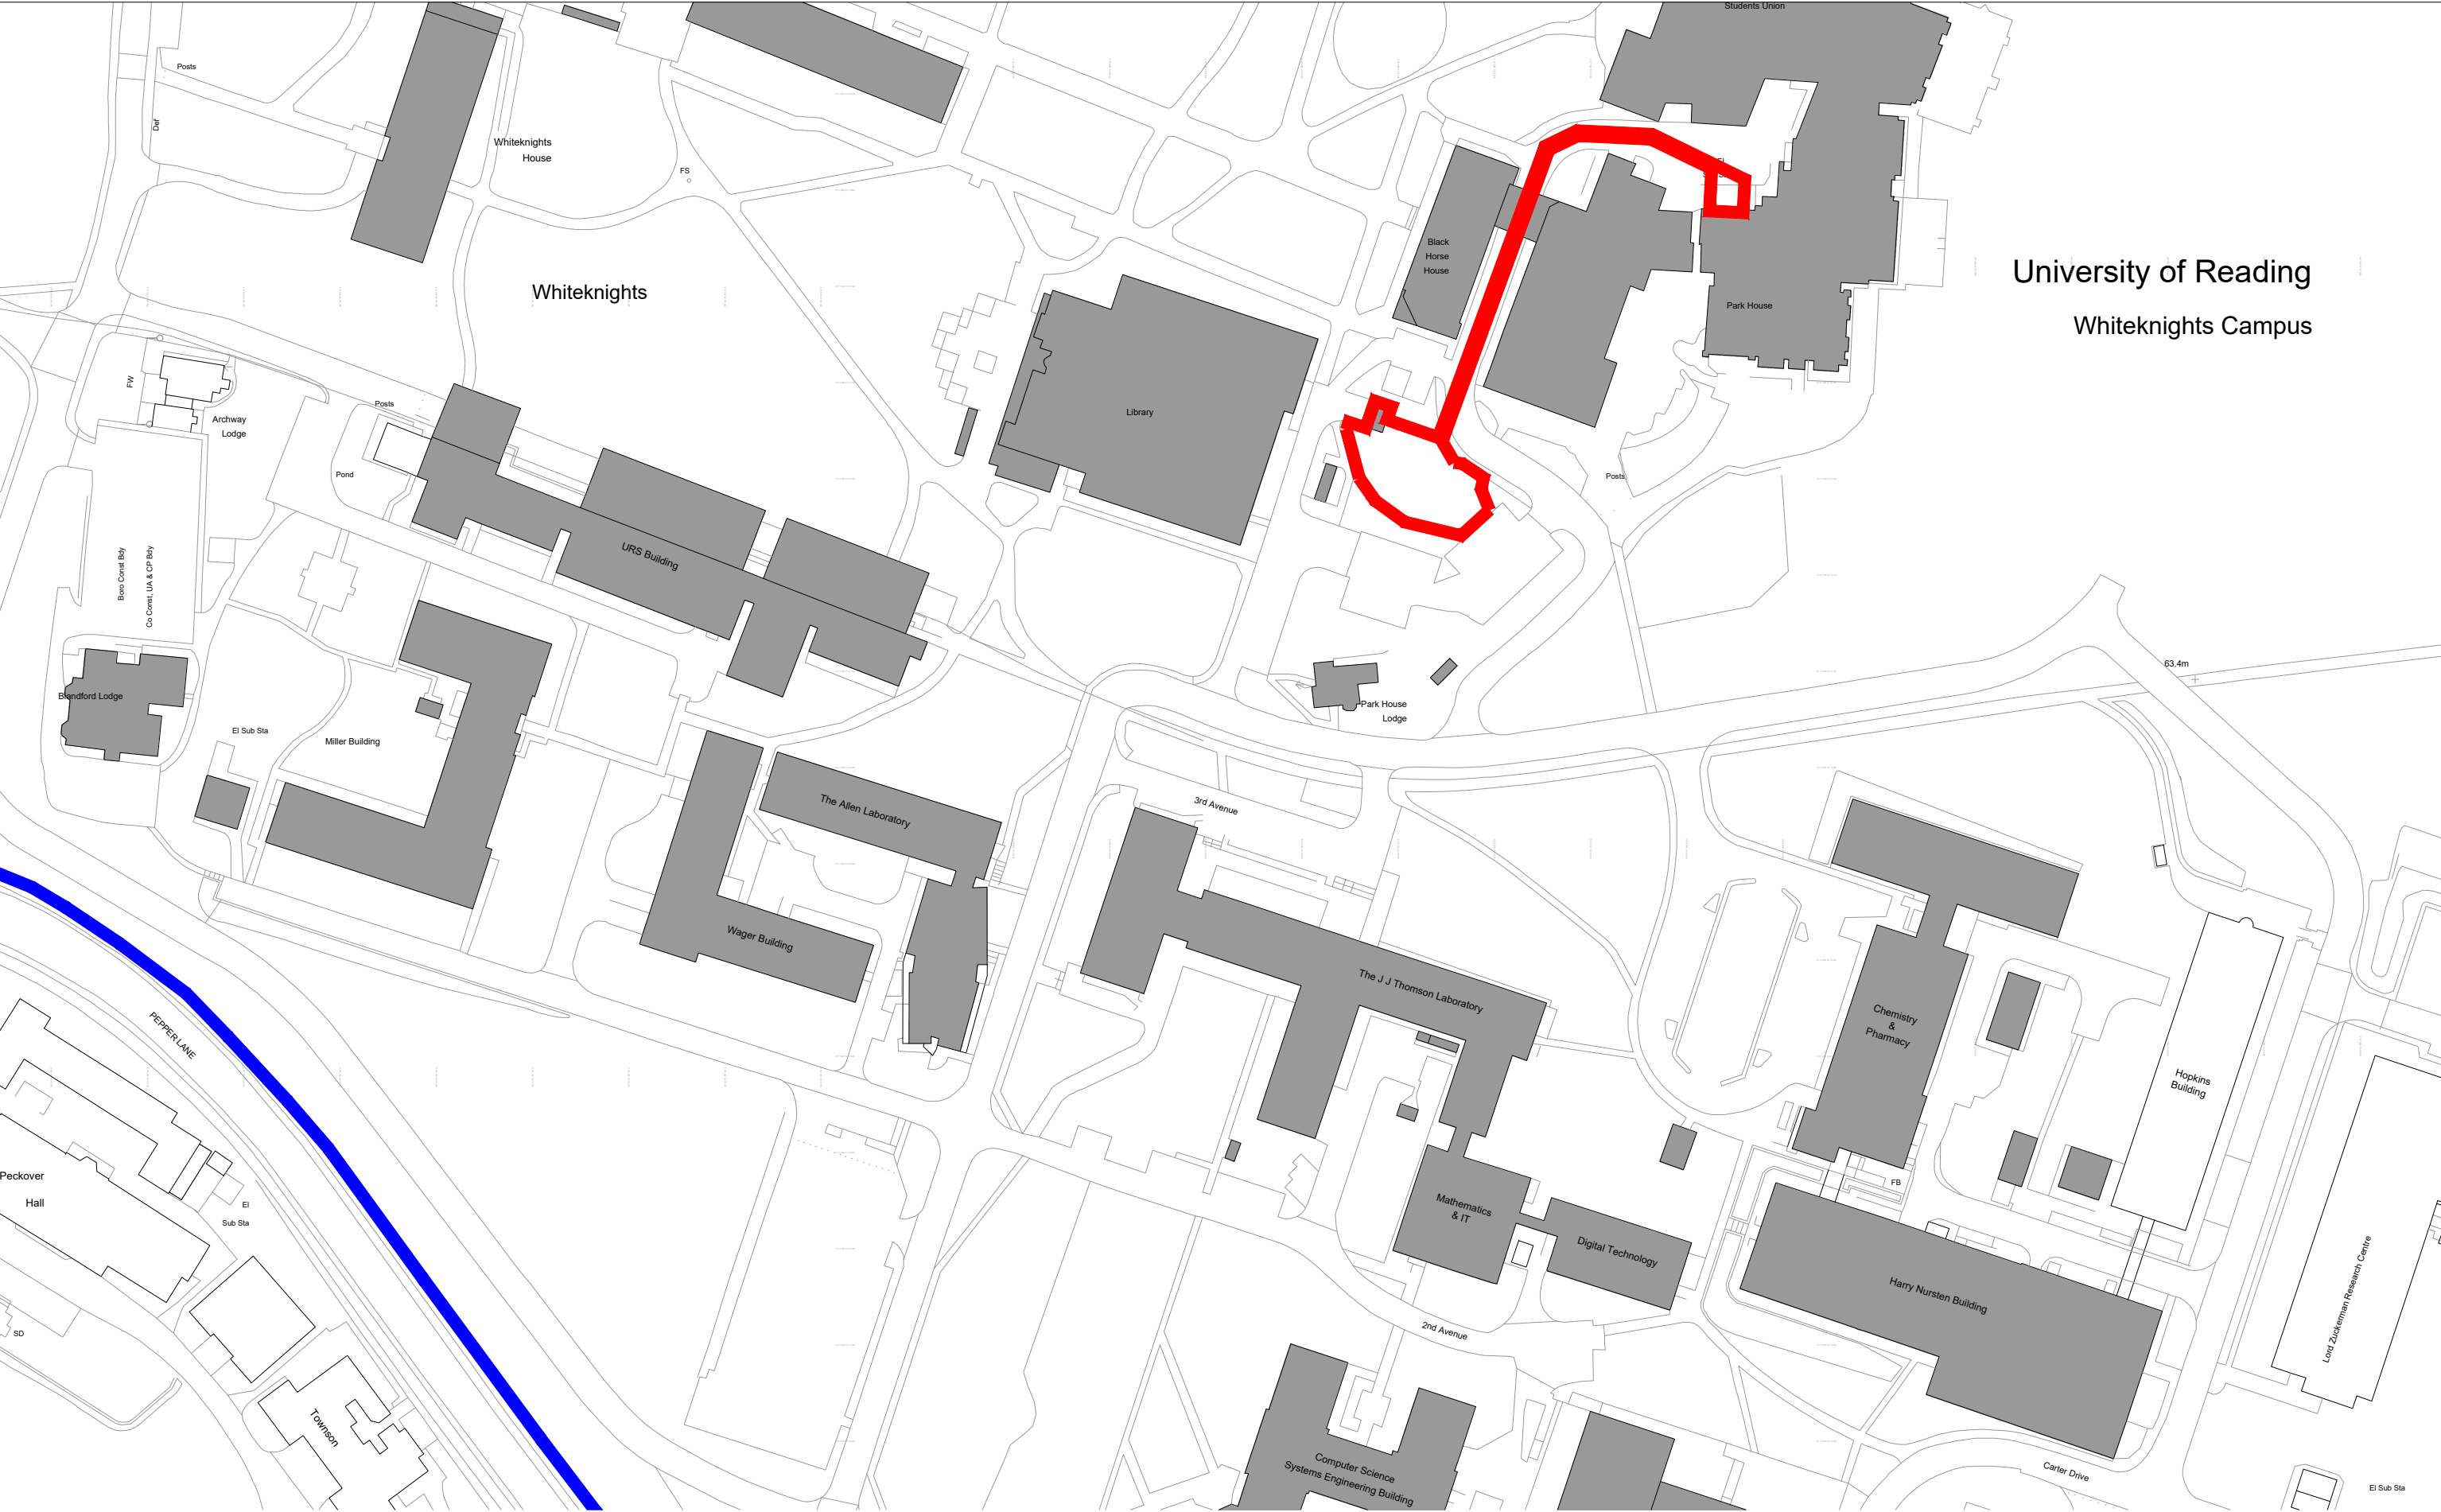

University of Reading
Whiteknights Campus

Estates and Facilities
The information shown on this drawing is given without obligation or warranty. The accuracy therefore cannot be guaranteed and it must never be used for calculation or setting out of works.
General Changes
The accuracy of these drawings relies on feedback from the users. If any anomalies are discovered, please immediately inform the CAD Manager. Telephone ext 6807.

Ordnance Survey, (c) Crown Copyright 2019.
All rights reserved. License number 100022432



University of Reading

Estates and Facilities
Whiteknights, PO Box 235, Reading, RG6 6BW
Tel. 0118 378 8958 Fax. 0118 378 6928

Thames Valley Surveying

Building W123 Substation (Park House)			
Project New Substation and Generator			
Title Location Plan 2			
	Rev	Description	Date
	Drawn JAW	Date 27/03/2025	Scale 1:1250@A3
	Project (WREN No.-Originator-Volume-Level-Type-Role-Classification-Number)		Suitability-Rev.
	XXXXXXX-TVS-XX-XX-DR-B-XXXX-19002		A