




Scurr Architects
65 Southdown Road
Haverhill
Herts SG12 7SR
T: 01582 720999
email: scurr@scurr.co.uk
www.scurr.co.uk



architects ■ designers ■ project managers

Application Boundary - 500m2:

Other Land under Applicant Control:

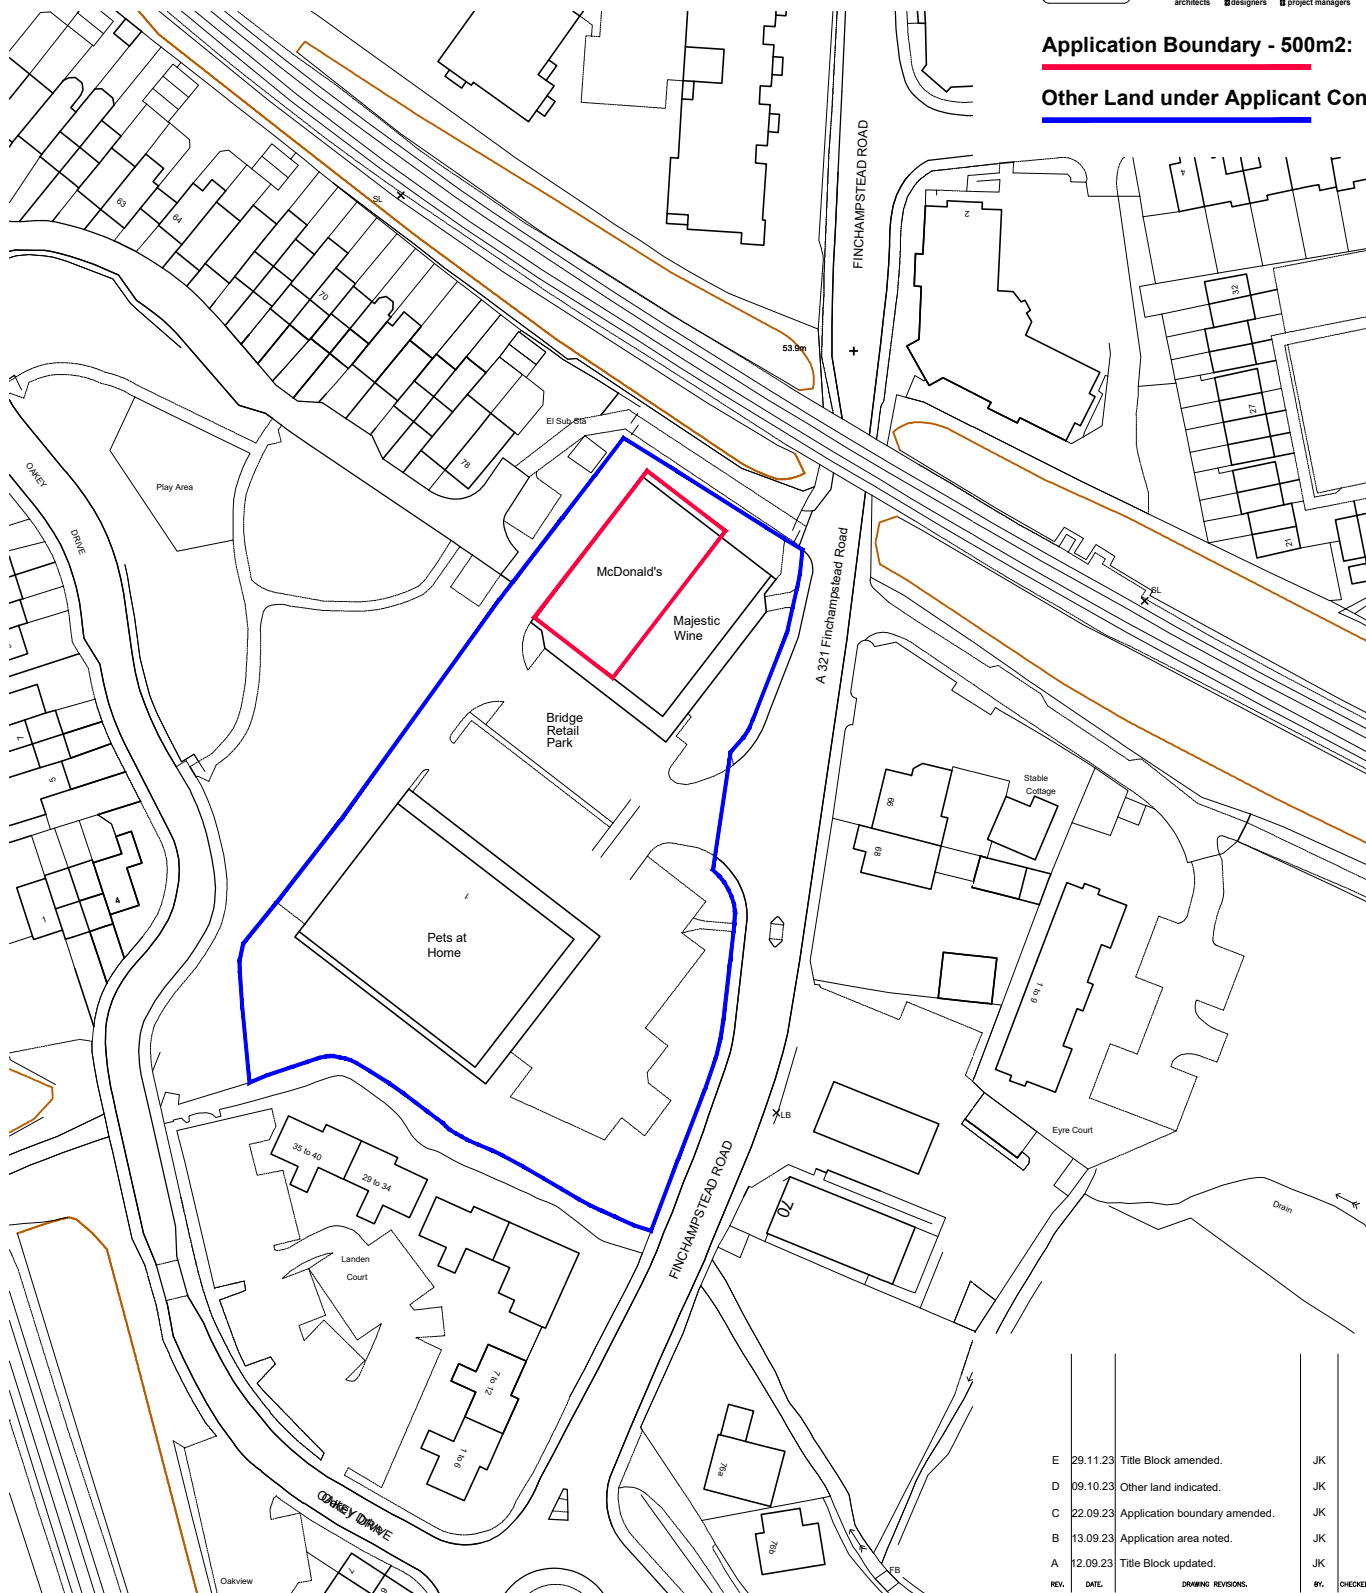

REV.	DATE.	DRAWING REVISIONS.	BY.	CHECKED
E	29.11.23	Title Block amended.	JK	
D	09.10.23	Other land indicated.	JK	
C	22.09.23	Application boundary amended.	JK	
B	13.09.23	Application area noted.	JK	
A	12.09.23	Title Block updated.	JK	

GENERAL NOTES:
All works are to be undertaken in accordance with the Building Regulations and the latest British Standards.
All proprietary materials and products are to be used strictly in accordance with the manufacturer's recommendations.
All dimensions to be checked on site prior to construction.
All risks assessed to comply with the designer's responsibility under the Construction (Design Management) Regulations 2015.

PROPOSED DEVELOPMENT AT	STORE No :-
Bridge Retail Park	ST 2256
WOKINGHAM RG40 3RA	
ON BEHALF OF :-	
McDonald's Restaurants Ltd	
DRAWING TITLE :-	
Site Location Plan	

DRAWN BY	CHECKED BY	DRAWING No.
JK		8671-SA-2256-AL01 E
SCALE & SIZE	DATE	
1:1250@A4	Sept 2023	



Scurr Architects
65 Southdown Road
Haverhill
Herts SG12 7SR
T: 01582 720999
email: scurr@scurr.co.uk
www.scurr.co.uk



architects ■ designers ■ project managers

© Copyright McDonald's Restaurants & Scurr Architects

Ordnance Survey (c) Crown Copyright 2020. All rights reserved. Licence number 100022432

