10.NOV.2000* 2790

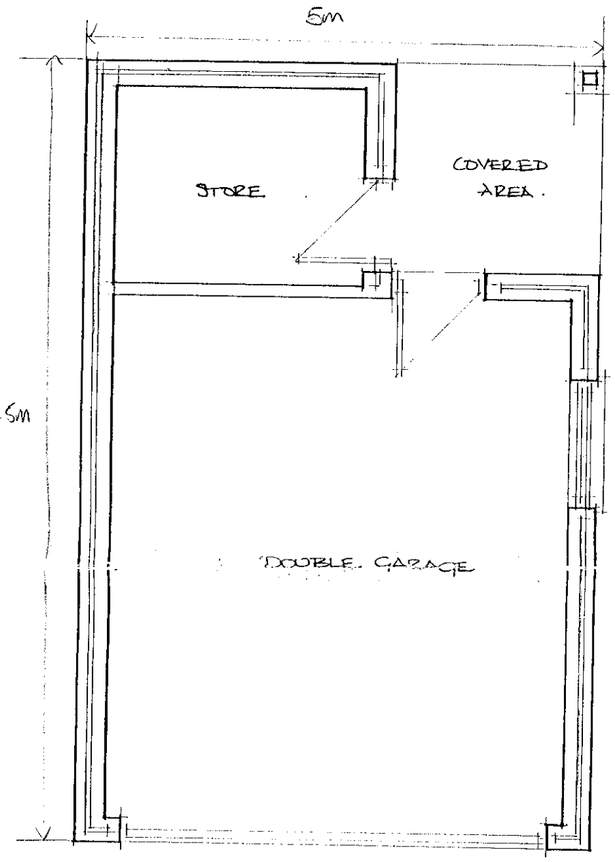

FLOOR PLAN.



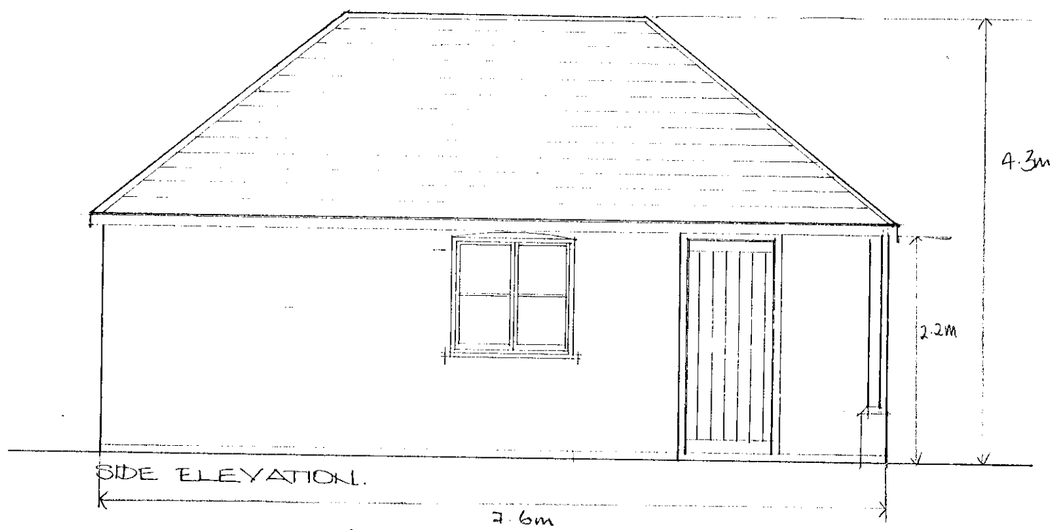

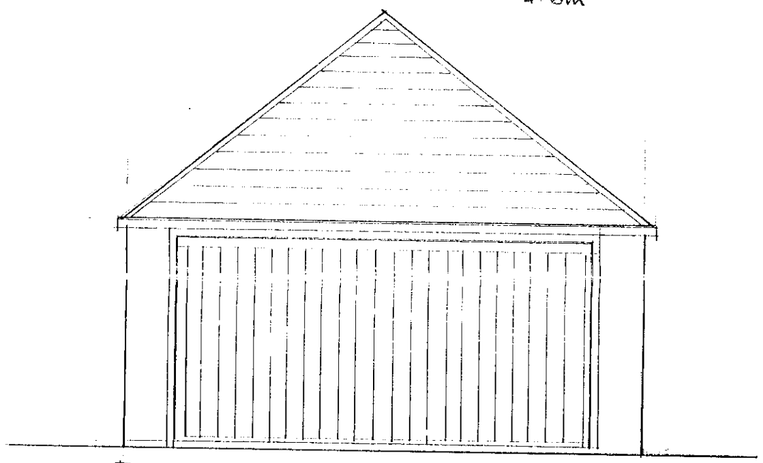

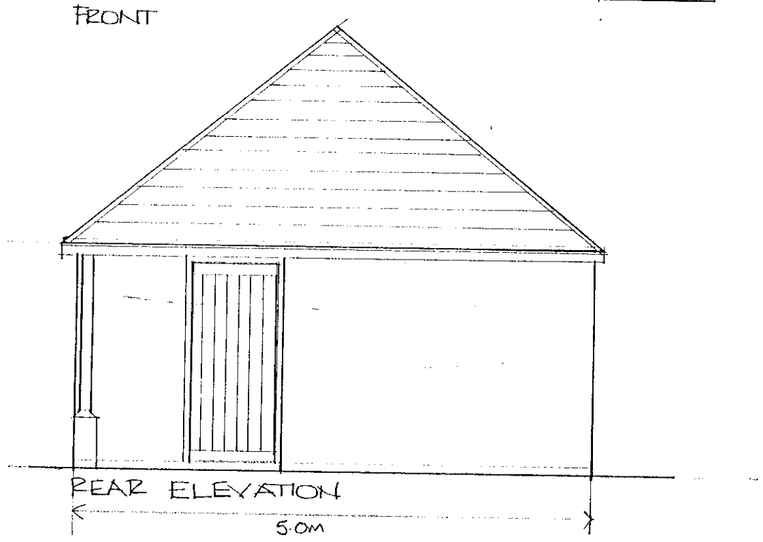

SUPERSEDED BY 00/16/02A

PROPOSED GARAGE
SHENANDOAH HATCH GATE. FARM
HURST

PROPOSED PLAN + ELEVATIONS

FOR BELCHER FARMS

1:50 NOV 00 00/16/02.

10.NOV.2000* 2790

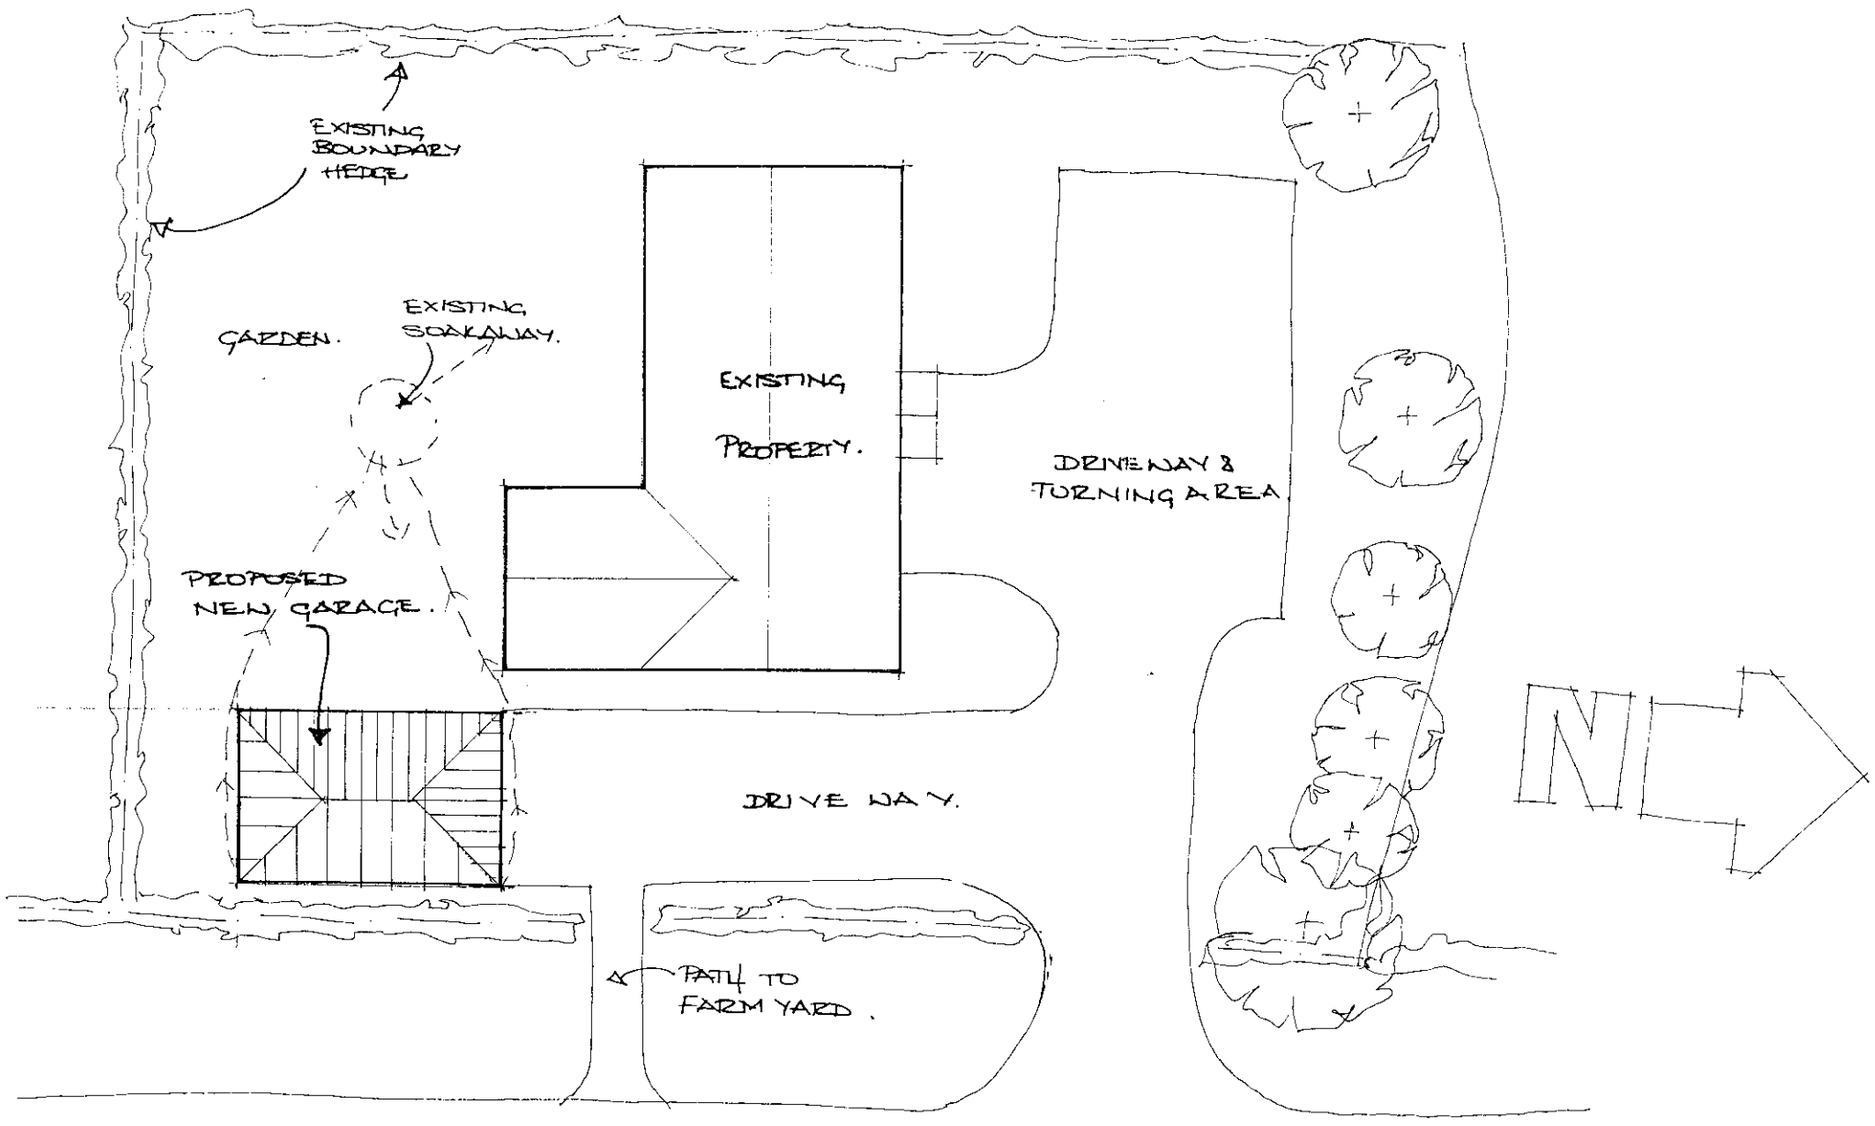

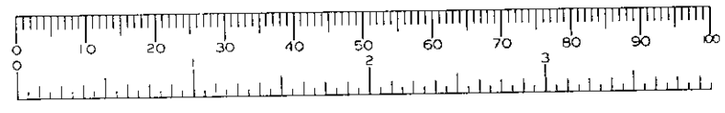

PROPOSED GARAGE
SHENANDOAH HATCH GATE FARM
HORST

FOR BELCHER FARMS.

PROPOSED BLOCK PLAN.

1:200 NOV 00 00/16/01

SUPERSEDED BY
00/16/01A

8

S x 7.6

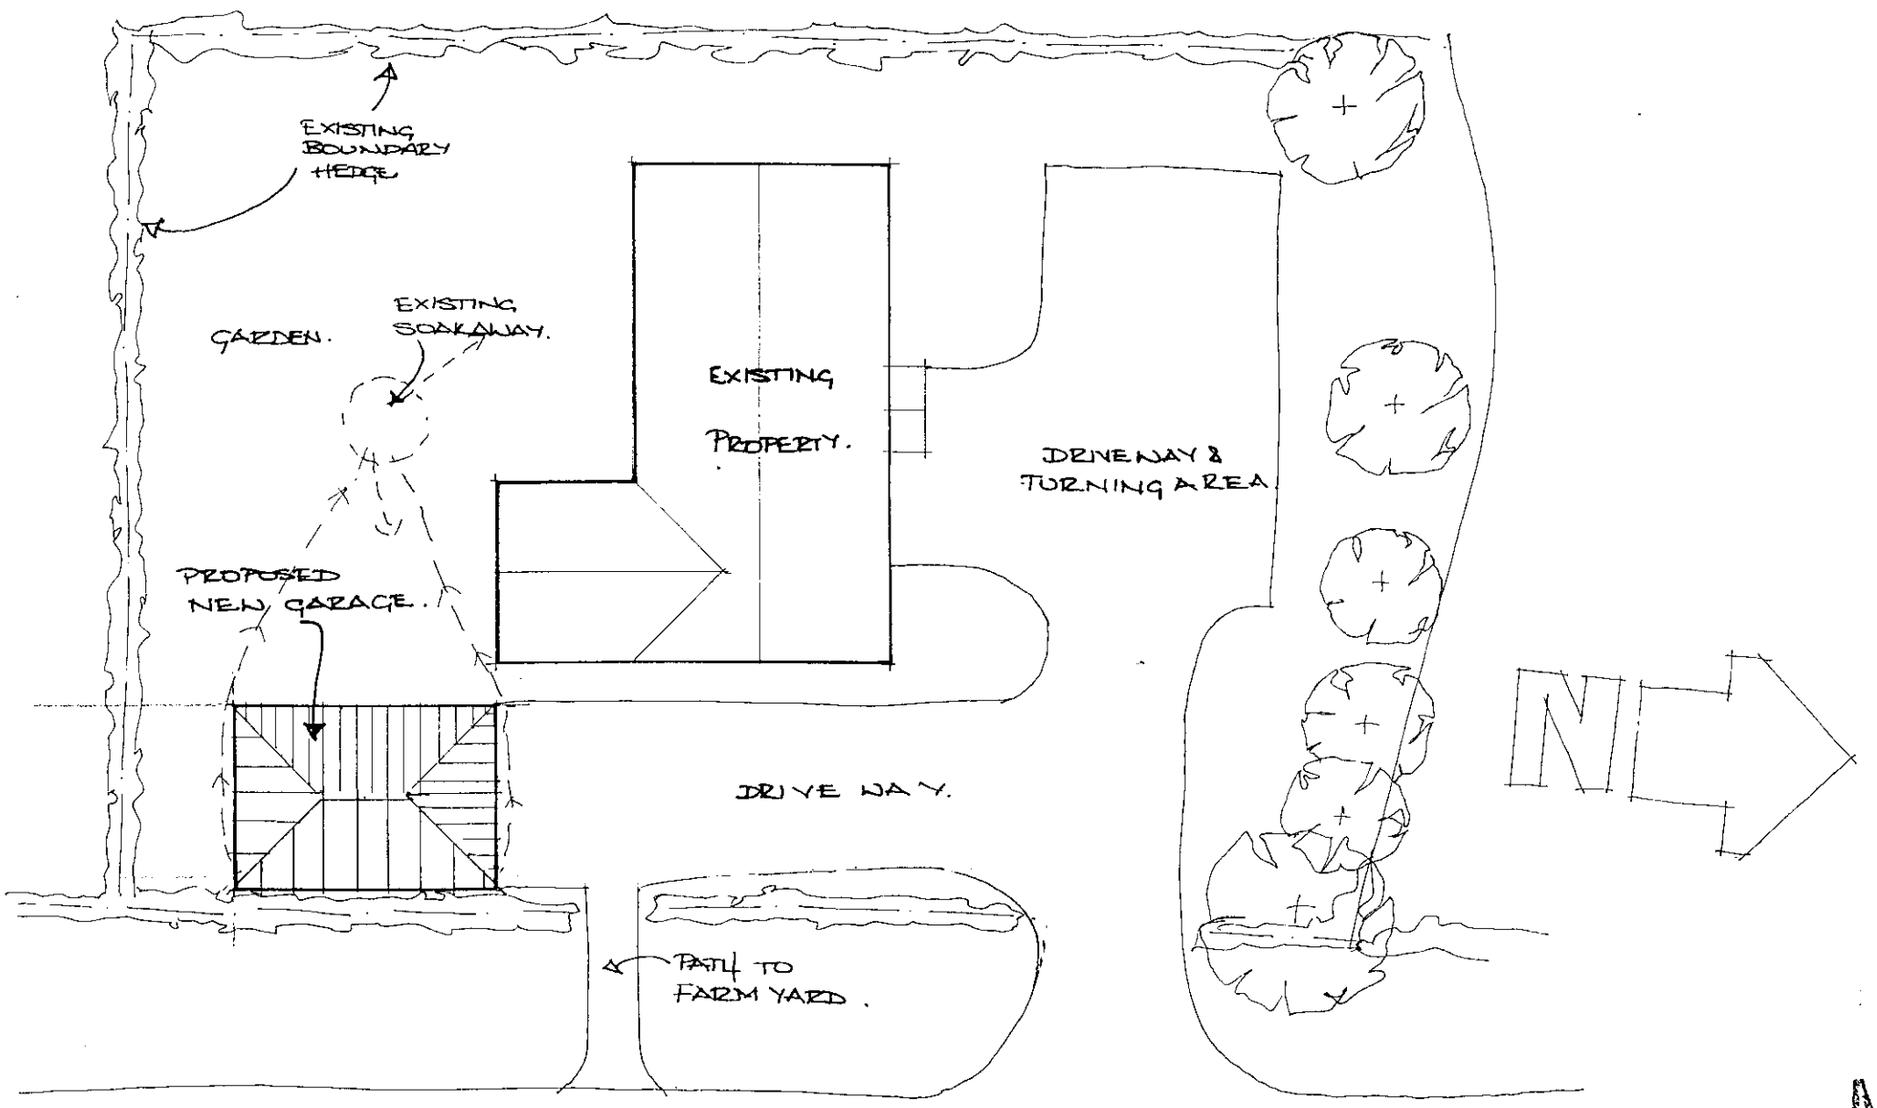

REVISED PLAN

APPROVED 2790 1

A - GARAGE WIDTH ALTERED TO 5M INTERNALL

PROPOSED GARAGE

SHENANDOAH HATCH GATE FARM

HORST

FOR BELCHER FARMS.

PROPOSED BLOCK PLAN.

1:200 NOV 00 00/16/01

11/6/01

25 JAN 2001

COPIES TO: ACK: FILE:

10.NOV.2000* 2790

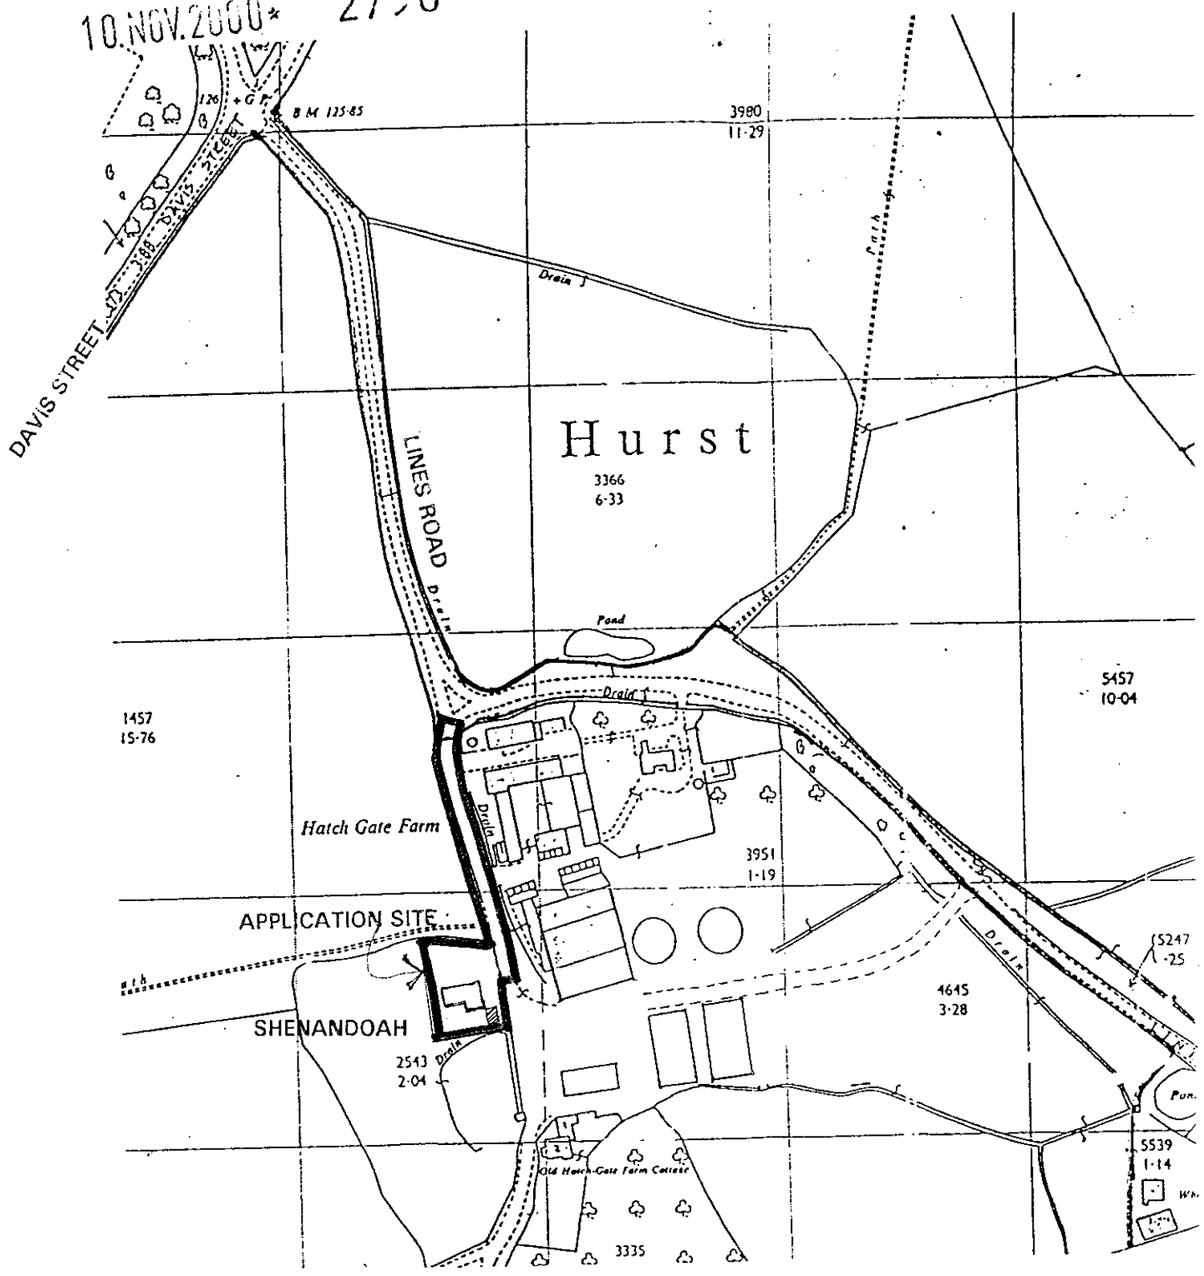

N

APPROVED

Notes:
All dimensions must be checked on site and no scaled from this drawing

CROWN COPYRIGHT RESERVED
ROBIN BRADBEER LIMITED
Licence No: AL52641A

No.	Date	Revisions
A		

© Copyright

Robin Bradbeer Limited
Planning & Development Consultancy

Client
BELCHER FARMS

Job Title
SHENANDOAH
HATCH GATE FARM
LINES ROAD HURST

Drawing Title
LOCATION PLAN

Scale 1:2,500

Date | Drawn by

Drg. No. 278/99/1 | Rev

0 10 20 30 40 50 60 70 80 90 100
0 2 3

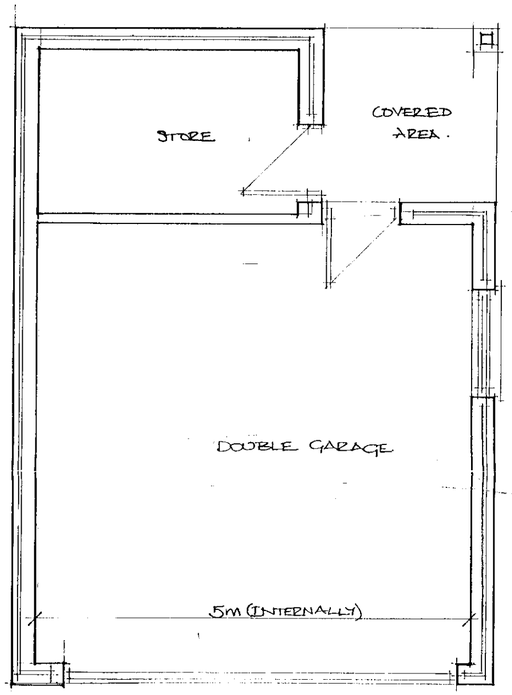

FLOOR PLAN.

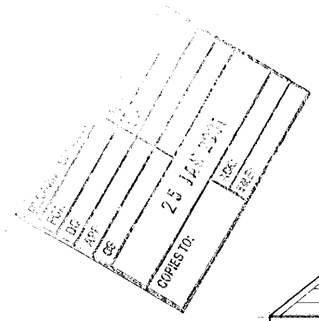

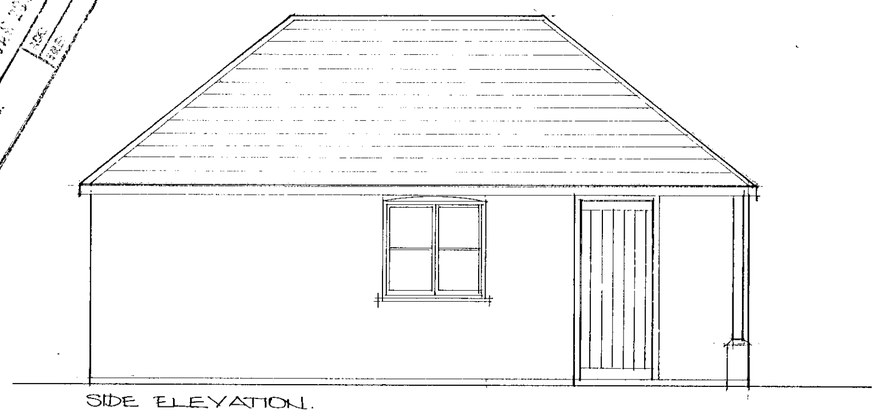

SIDE ELEVATION.

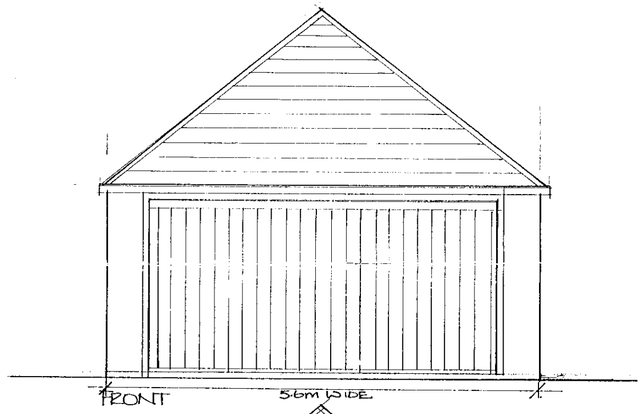

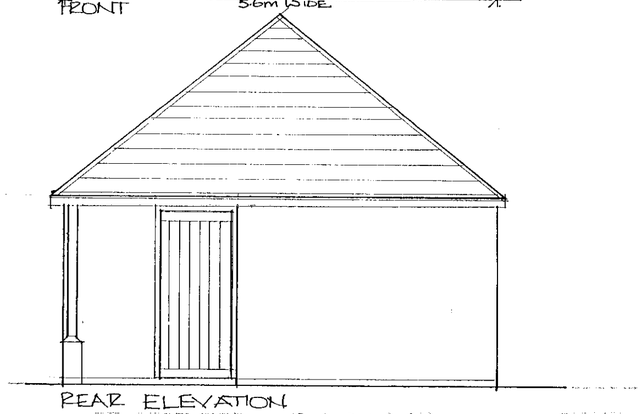

REAR ELEVATION.

(GARAGE MEASURES 5.6M WIDE EXTERNALLY)

APPROVED

2790

REVISED PLAN

A- GARAGE WIDTH ALTERED TO 5M INTERNALLY

PROPOSED GARAGE

SHENANDOAH HATCH GATE FARM

HURST

PROPOSED PLAN + ELEVATIONS

FOR. BELCHER FARMS

1:50 NOV 00 00/16/02A