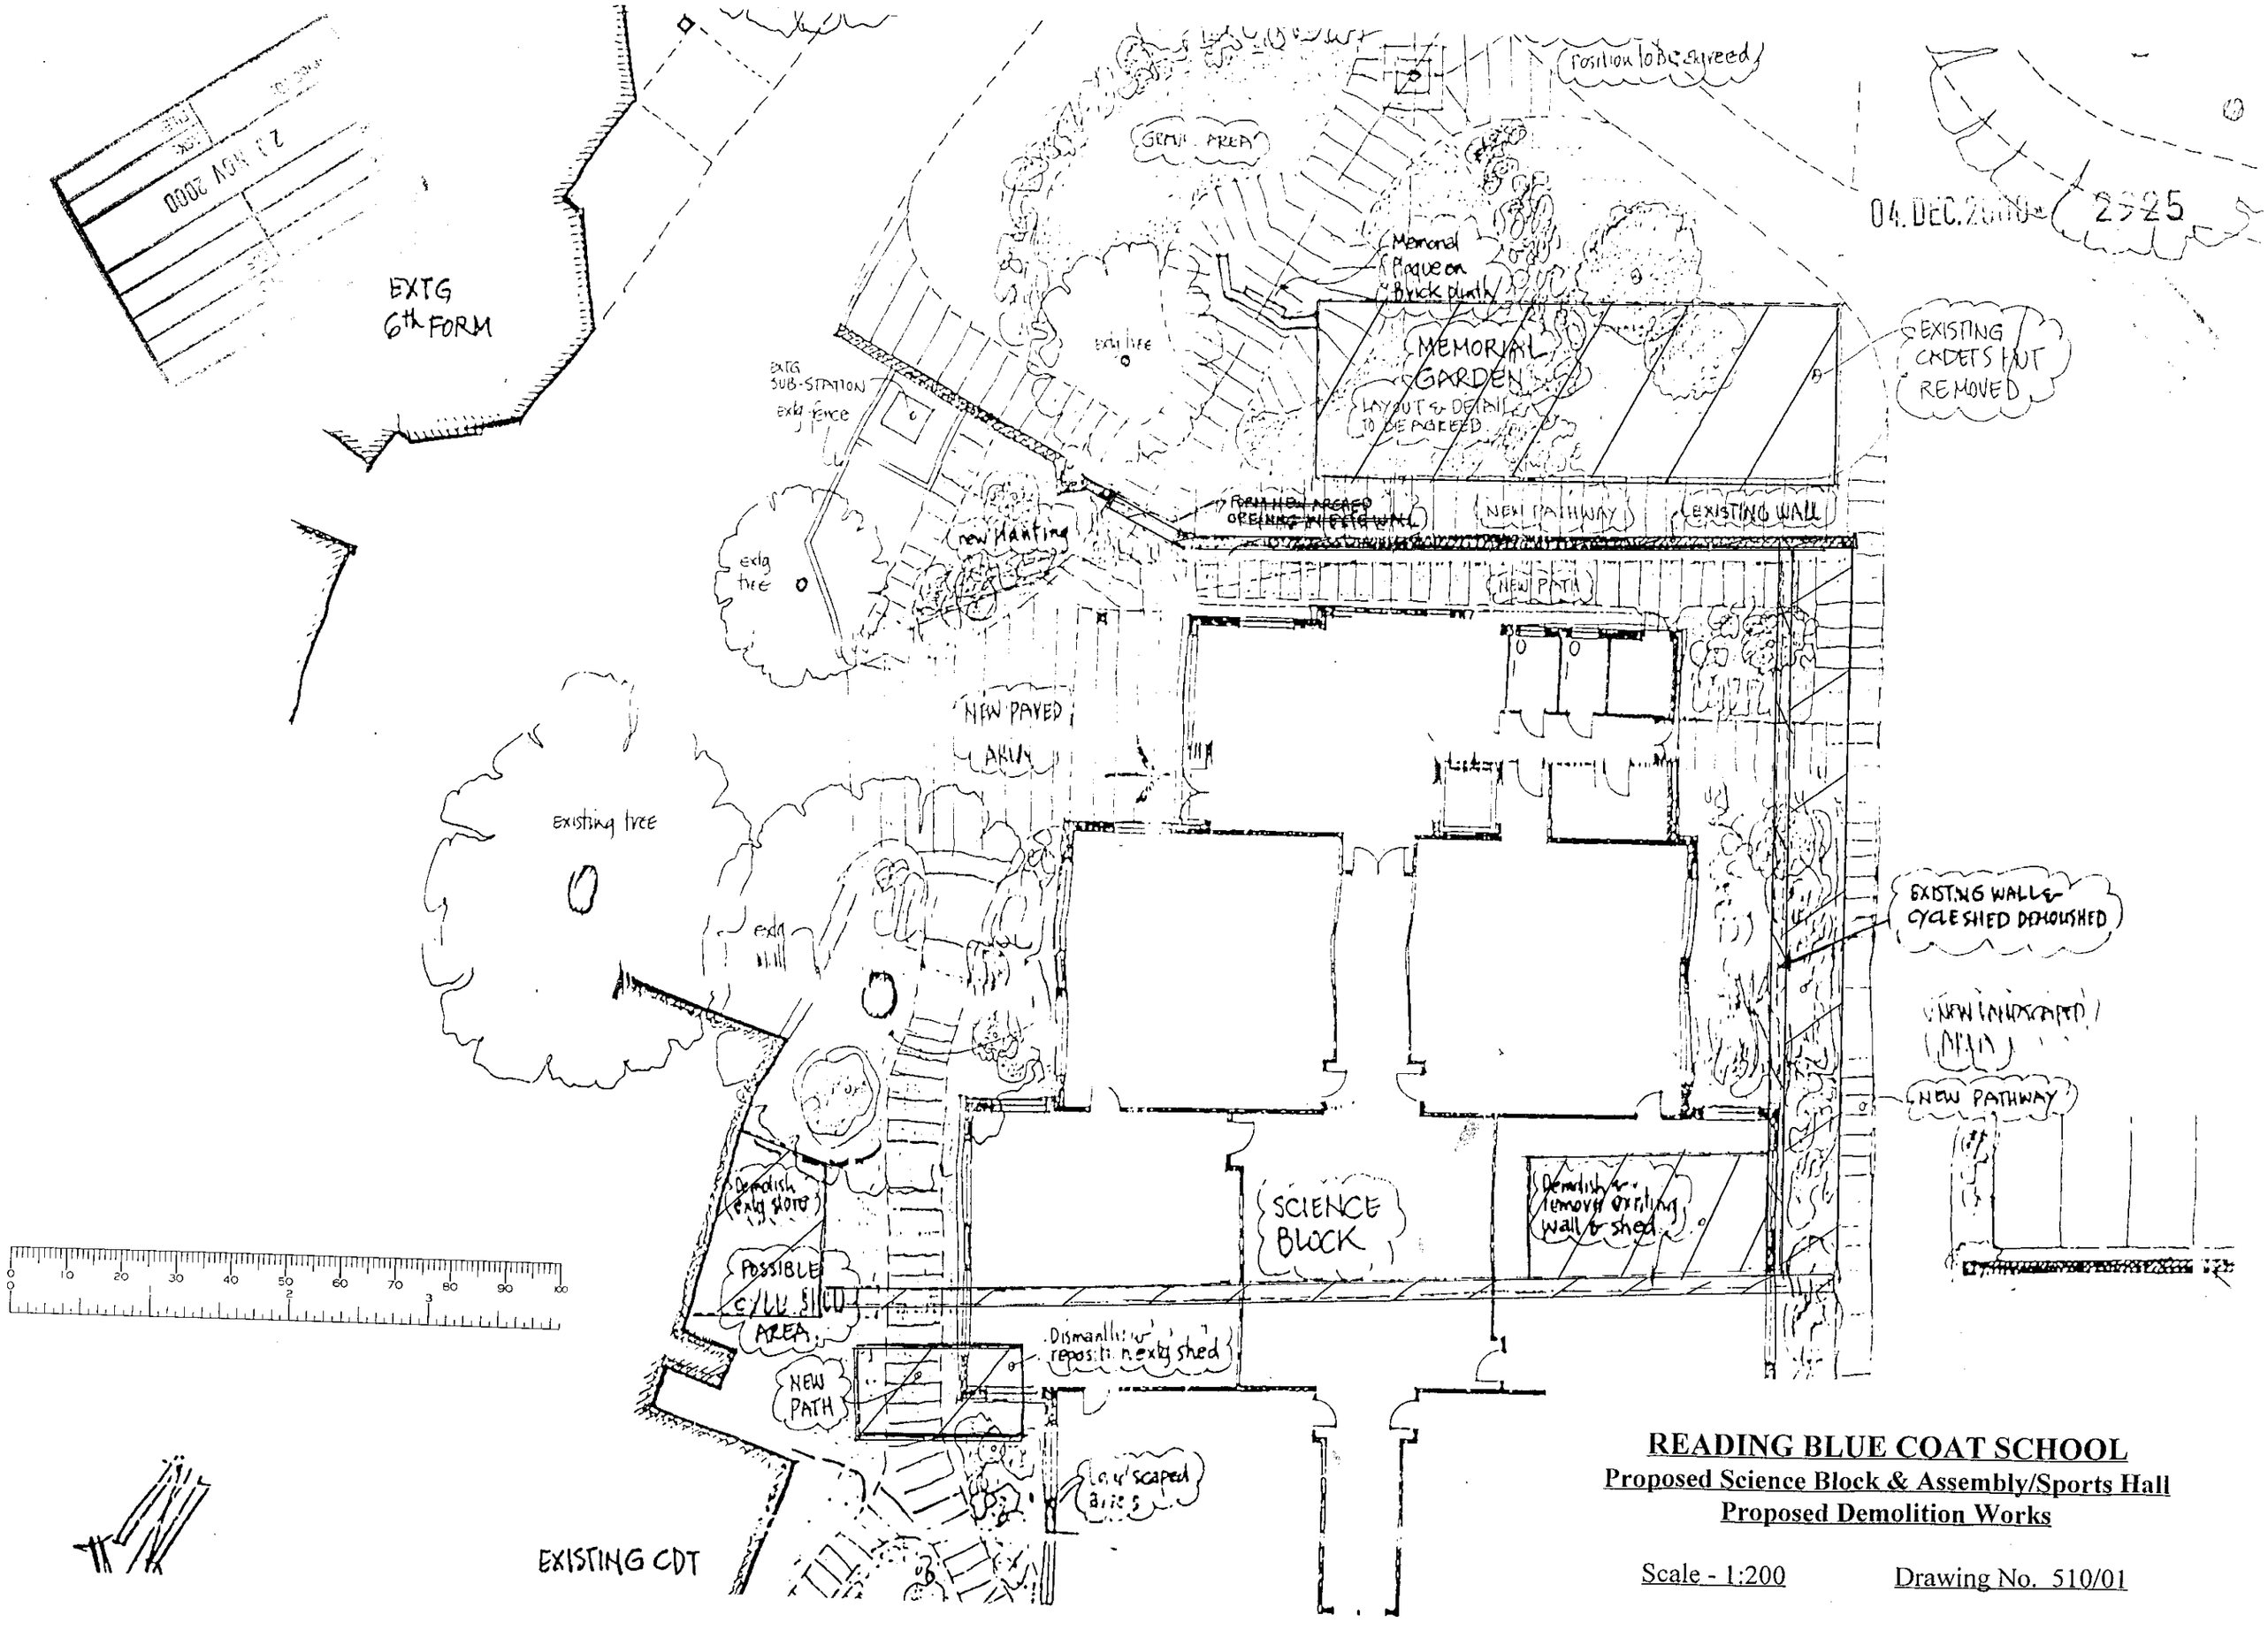

READING BLUE COAT SCHOOL

Proposed Science Block & Assembly/Sports Hall

Proposed Demolition Works

Scale - 1:200

Drawing No. 510/01

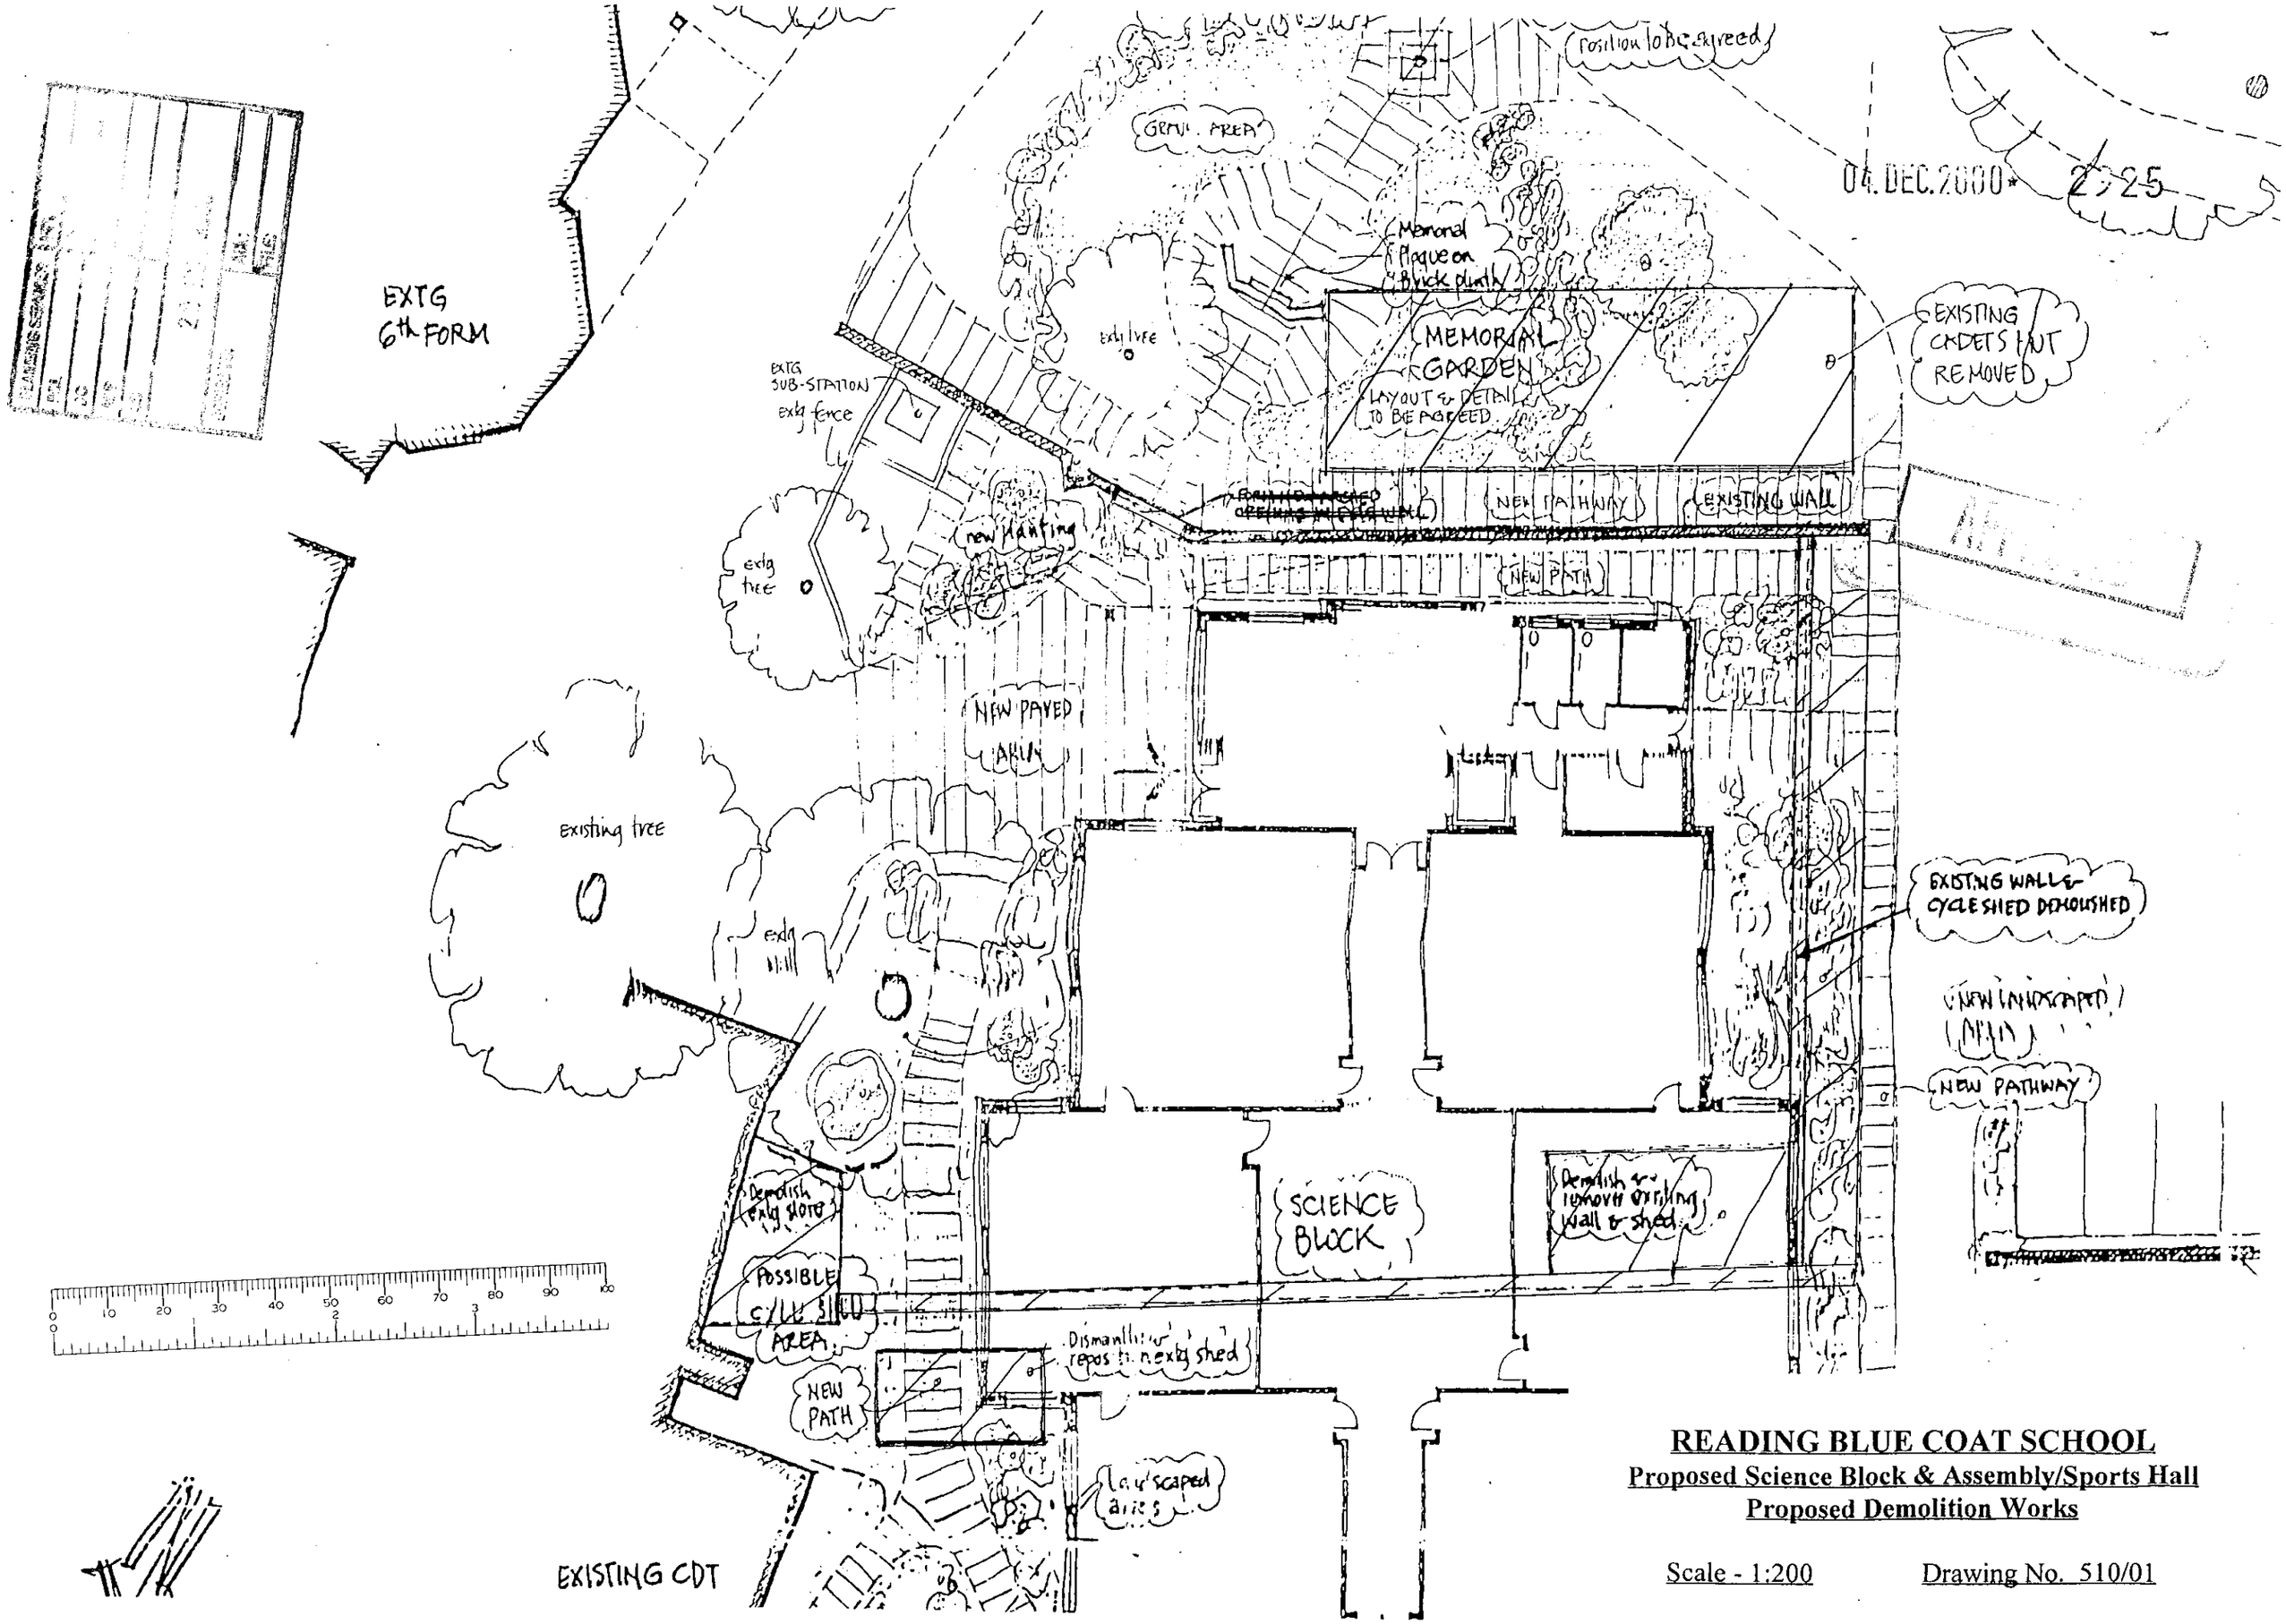

READING BLUE COAT SCHOOL

Proposed Science Block & Assembly/Sports Hall

Proposed Demolition Works

Scale - 1:200 Drawing No. 510/01