

Rear Elevation

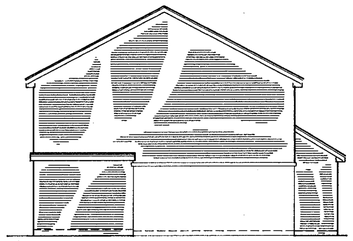

Side Elevation



Front Elevation

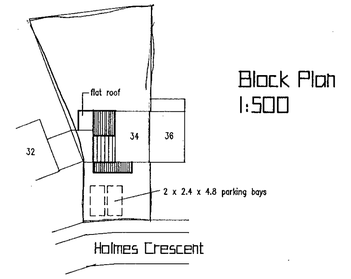

Block Plan
1:500

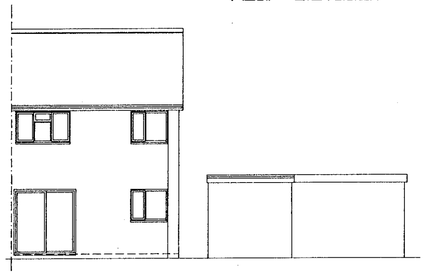

Existing Rear Elevation

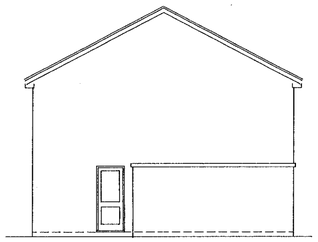

Existing Side Elevation



Existing Front Elevation



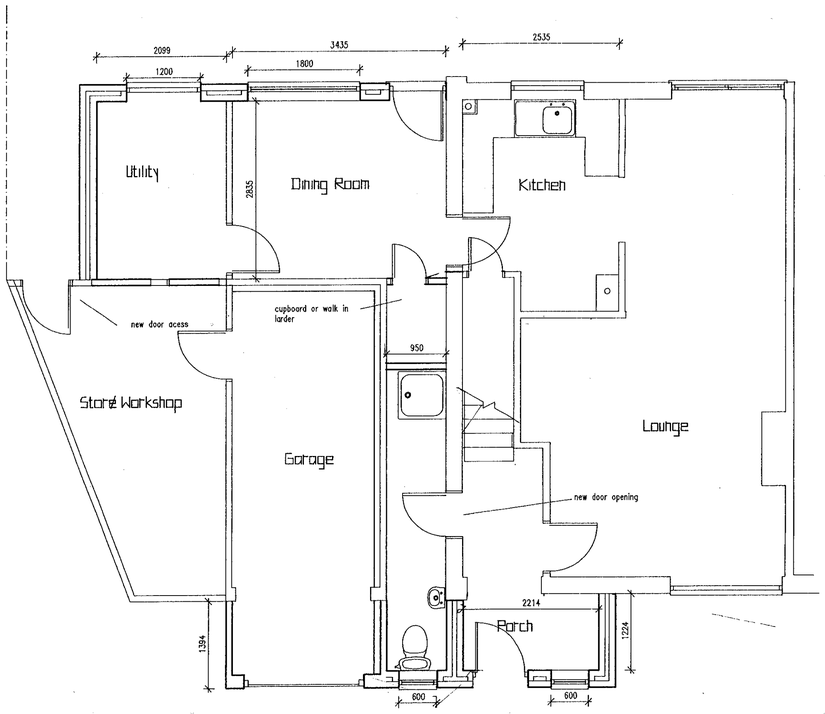

Ground Floor Plan

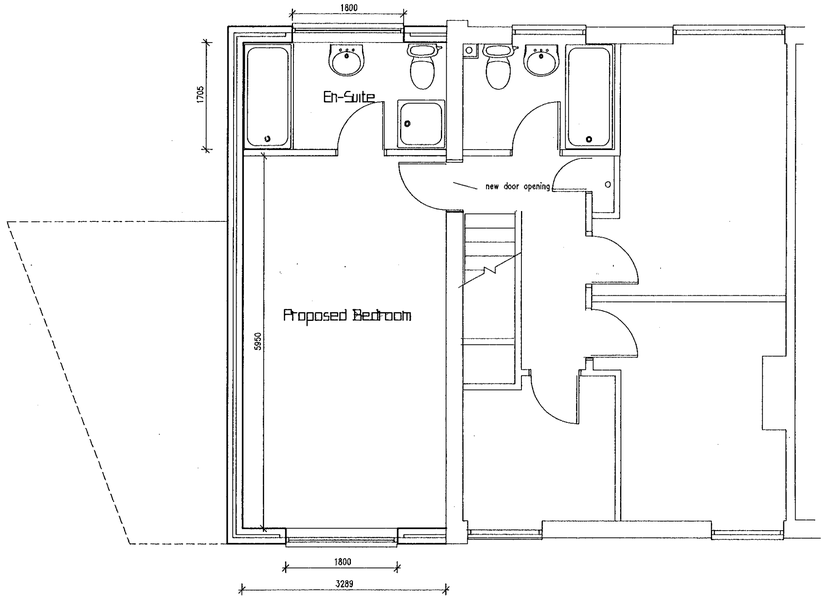

First Floor

Location Plan 1:1250

APPROVED

REVISIONS

Rev.	Description	Date
A	First Floor added	14/11/2000
B	Clients requirements added	28/11/2000

JOB TITLE

Mr & Mrs Ridden
34 Holmes Crescent
Wokingham

TITLE

Two Storey Side- Extension

SCALE 1:50 1:100

DATE 29/10/2000

DRAWING No. Riden:01 B

11 DEC 2000 3017

19/4/01