Specification

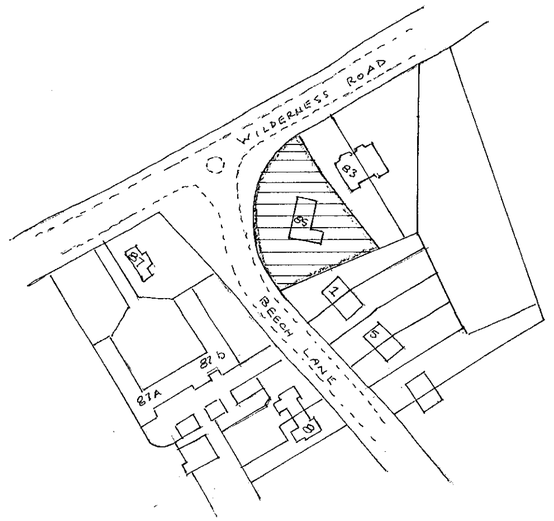

Location Plan 1 : 1250

N

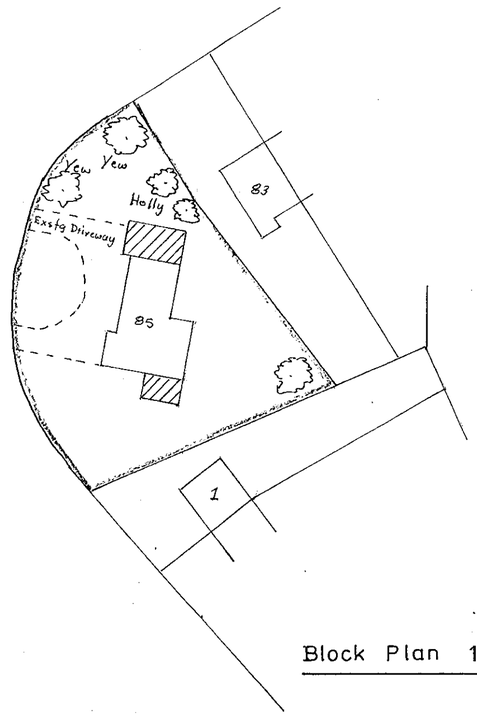

Block Plan 1 : 500

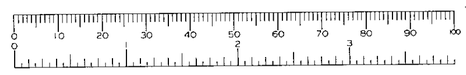

APPROVED

PROPOSED SINGLE & TWO STOREY SIDE EXTENSIONS AT 85, WILDERNESS ROAD, READING FOR A. SMITH ESQ.,	
DRAWING No.	P / 632 / 2
SCALE	AS NOTED
DRAWN	R. F. H.
DATE	MAY 2000

23.MAY2000* 1574

For elevations plans & section see Dwg No P / 632 / 1

D 9/10/00

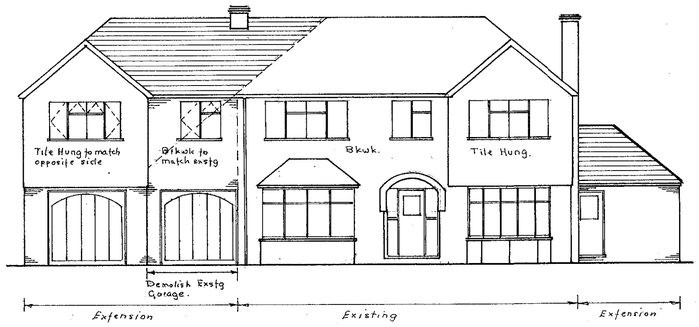

West Elevation

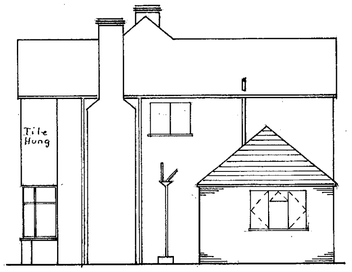

South Elevation

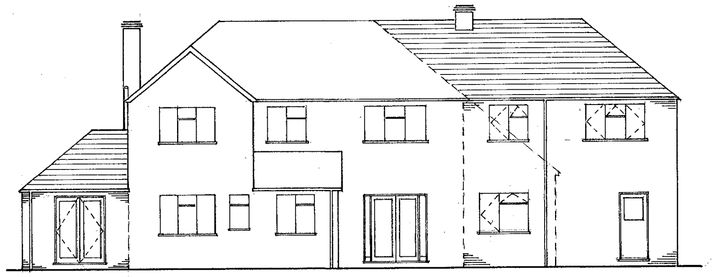

East Elevation

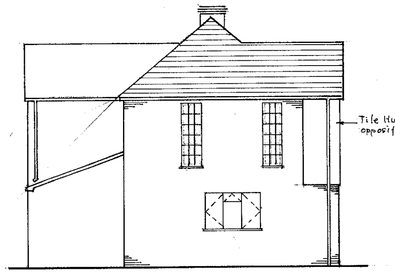

North Elevation

23.MAY2000* 1574

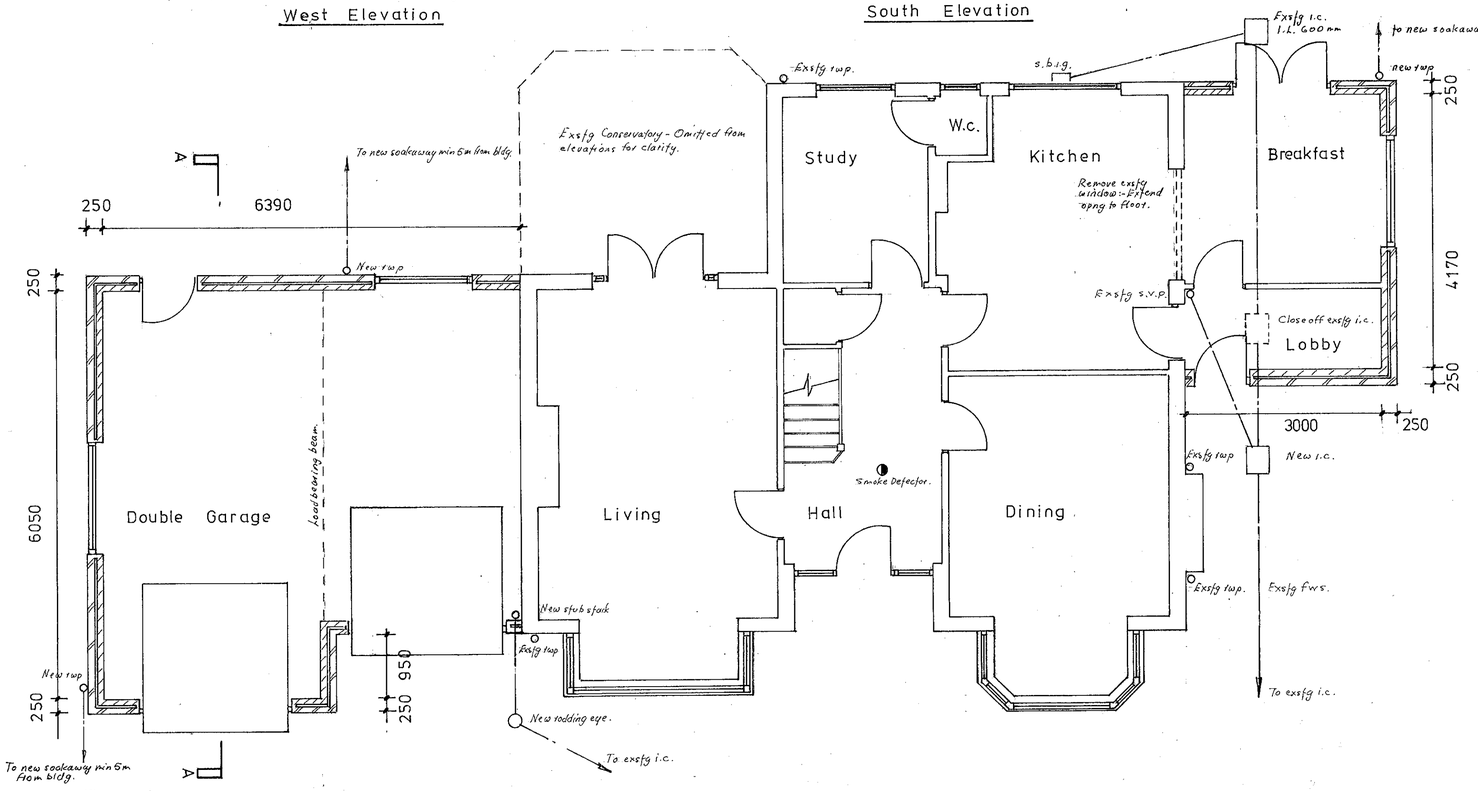

Ground Floor Plan

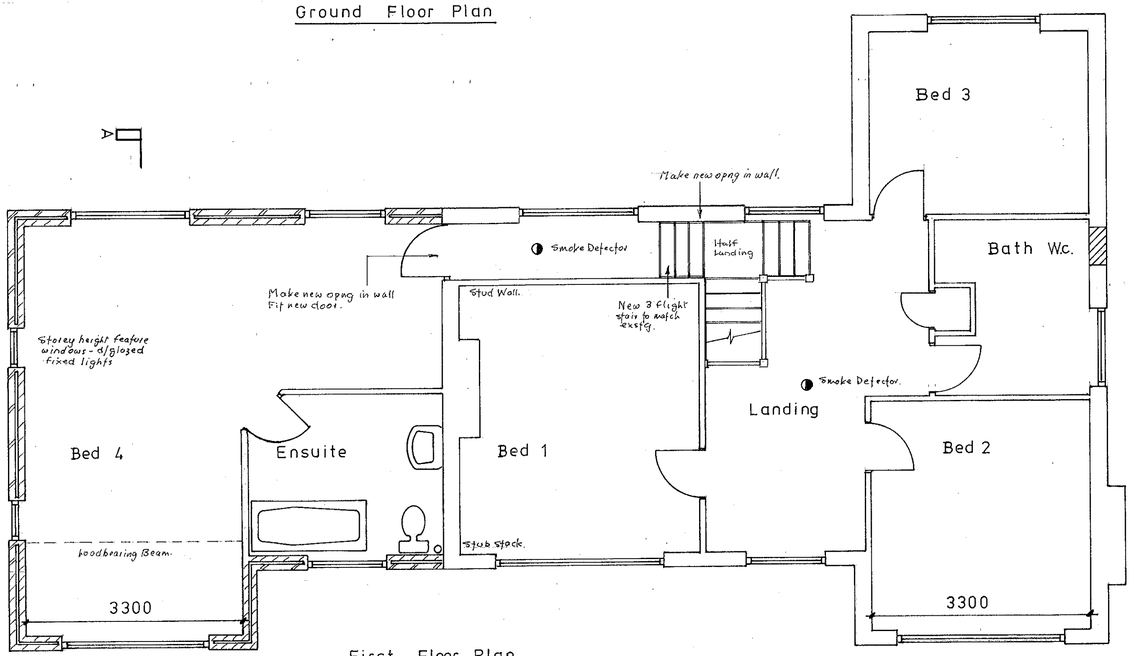

First Floor Plan

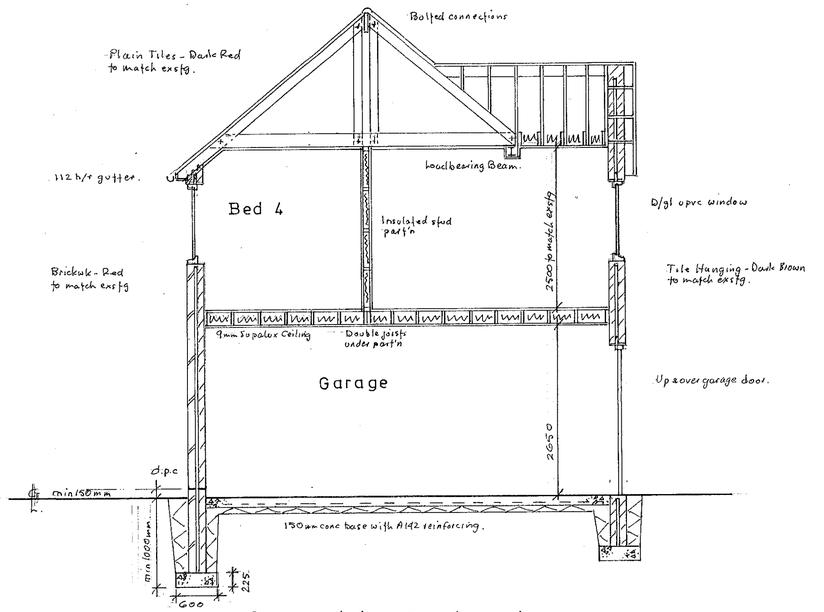

Section A – A

All work to conform to current Building Regulations & British Standards whether or not depicted on drawings or in specification

Builder to check & verify all dimns & levels before proceeding.

For location & block plans & specification see Dwg No P/632/2

PROPOSED SINGLE & TWO STOREY EXTENSIONS AT 85, WILDERNESS ROAD, READING FOR A. SMITH ESQ.,	
DRAWING No.	P/632/1
SCALE	1 : 100 & 1 : 50
DRAWN	R.F.H.
DATE	MAY '2000

APPROVED

9/10/00