The CULHAM COURT *Estate*

Henley-on-Thames Berkshire / Oxfordshire

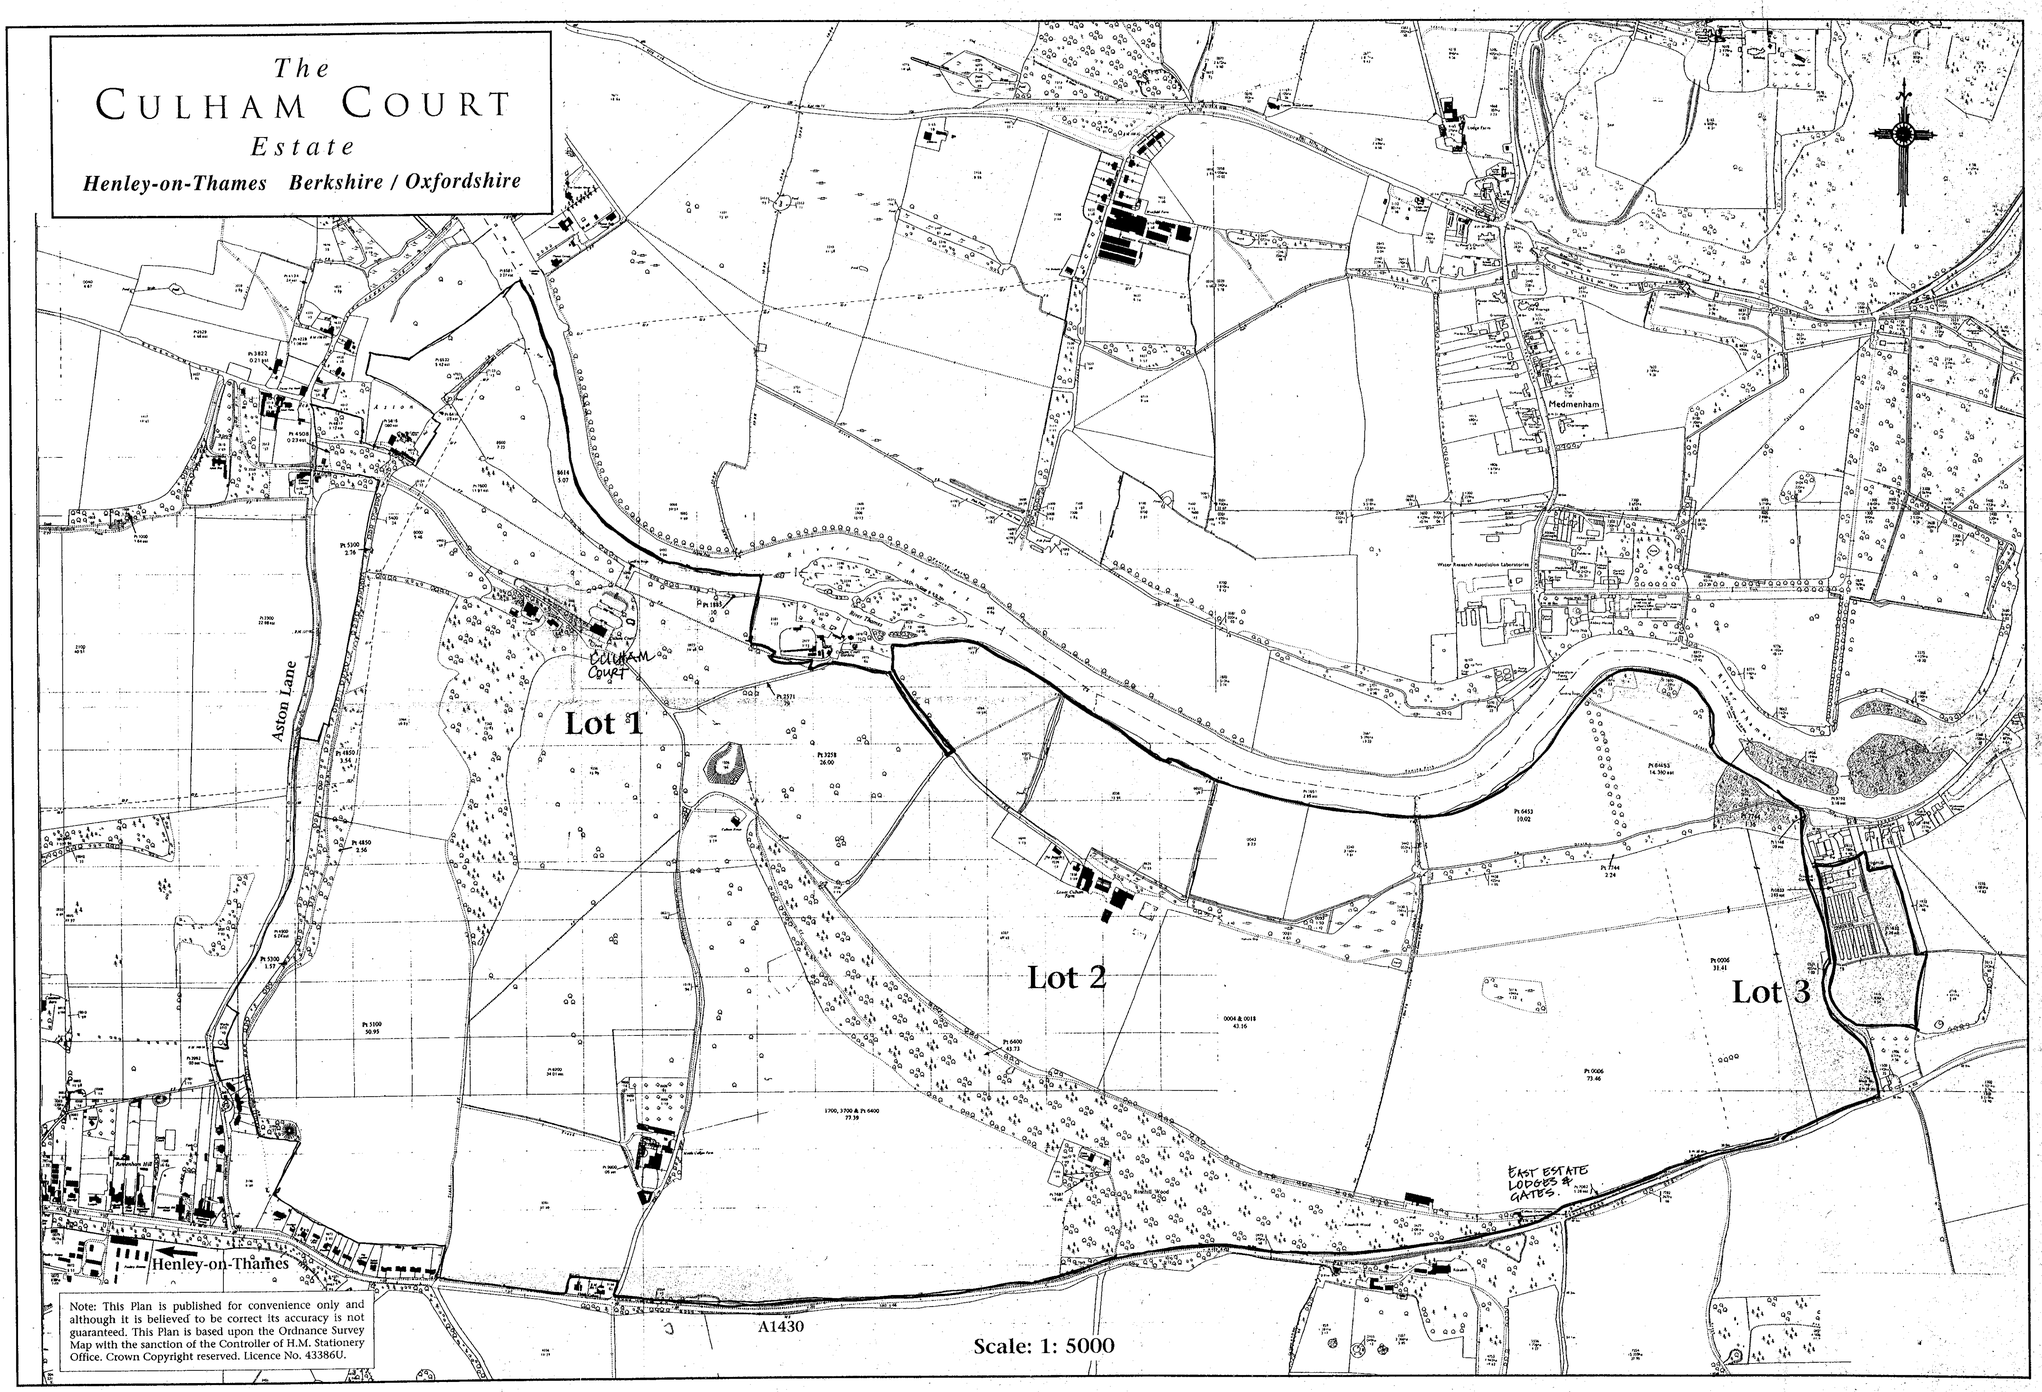

Note: This Plan is published for convenience only and although it is believed to be correct its accuracy is not guaranteed. This Plan is based upon the Ordnance Survey Map with the sanction of the Controller of H.M. Stationery Office. Crown Copyright reserved. Licence No. 43386U.

Scale: 1: 5000

REVISIONS

17MAY2000 1544 1540 1546

THIS DRAWING SHOULD NOT BE SCALED.
ALL DIMENSIONS TO BE CHECKED ON SITE PRIOR TO CONSTRUCTION.
ANY DISCREPANCIES BETWEEN DIMENSIONED DRAWINGS AND SITE DIMENSIONS SHOULD BE REPORTED TO THE DESIGNERS IMMEDIATELY.

ROBIN MOORE EDE & ASSOCIATES
46 ALBEMARLE ST, LONDON W1 3FE
TEL 0171-629-6910
FAX 0171-409-1742

Job CULHAM COURT
HENLY ON THAMES
BUCKINGHAMSHIRE

Title SITE LOCATION PLAN

APPROVED

Date Check

Drawn

Scale 1:5000

Dwg no 496 016 Rev A

KEY

- PARK BOUNDARY
- OLD FENCE LINE
- PROPOSED FENCE LINE
- EXISTING PLANTING
- EXISTING SPECIMEN TREES
- EXISTING SPECIMEN TREES (10 YEARS OLD OR LESS) - HORSE CHESTNUT
- PROPOSED SPECIMEN TREES (LOCATIONS BASED ON 1876 OS MAP)

A ASH
B BEECH
BP NATIVE BLACK POPLAR
H HORSE CHESTNUT
L LIME
LP LONDON PLANE
O OAK

- PROPOSED PLANTING
- EXISTING HEDGEROW
- PROPOSED HEDGEROW
- VIEWS
- AREA OF NEW ROAD SUB-BASE.

WEST ESTATE GATES

CATTLE GRID C

AREA OF MINOR REGRADING.

CATTLE GRID B

CATTLE GRID A

Red Oak

Salix alba 'Vitellina'

Acer oxalus

Fraxinus ornus

Acer saccharinum

Acer lobelii

Catalpa bignonioides

Robinia

GULHAM COURT

CULHAM MANOR

heavy thin to open up views

RIVER THA

0 10 20 30 40 50 60 70 80 90 100

Rev B. 17 March 00 oil/generator store revised.
Rev. A 25. January 00 cattle grids added.

ROBIN MOORE EDE & ASSOCIATES

46 ALBEMARLE ST, LONDON W1X 3FE
TEL : 0171-629-6910
FAX : 0171-409-1742

Job GULHAM COURT
HENLEY ON THAMES
OXFORDSHIRE

Title PROPOSED LANDSCAPE IMPROVEMENTS TO THE PARK

Date
Drawn Check
Scale 1:1250

Dwg no 496 - 018 Rev. B

APPROVED

17.MAY2000*

1540+1544

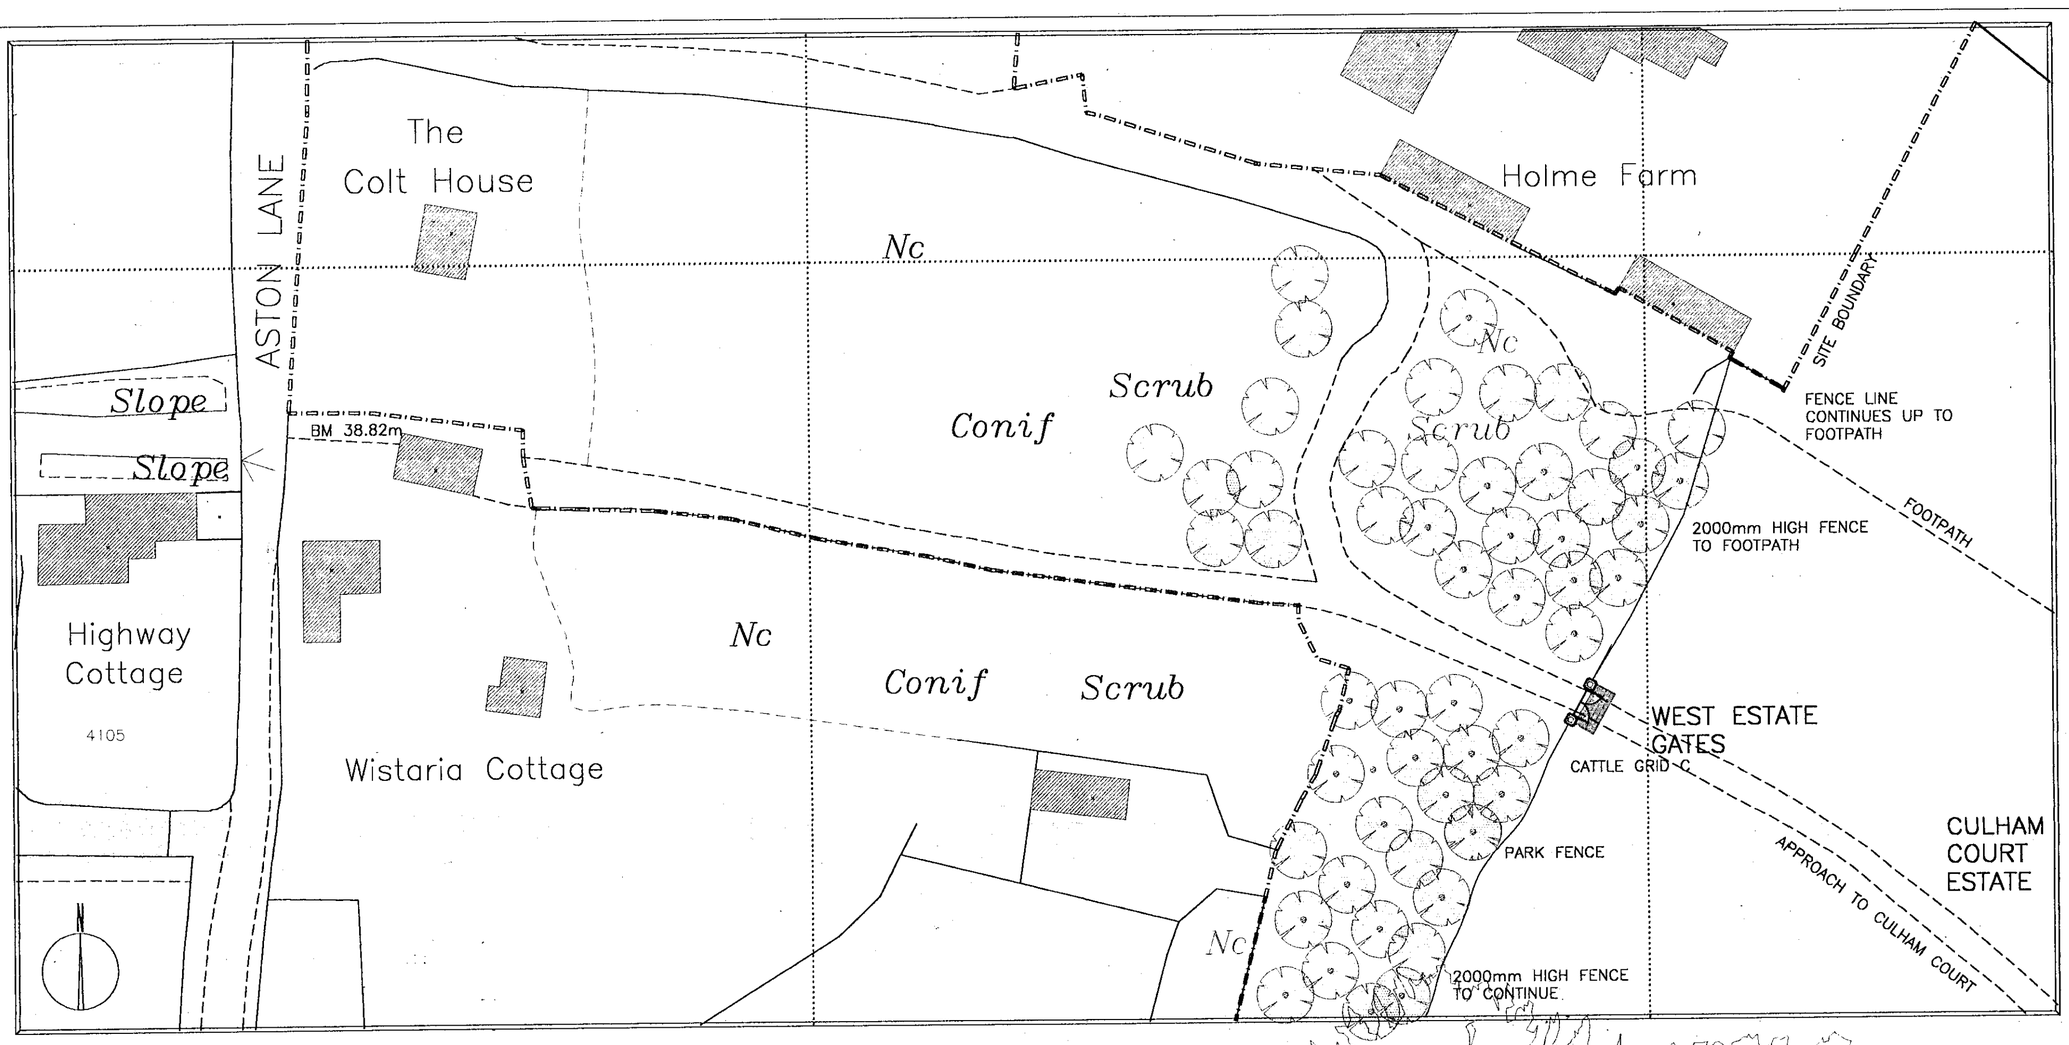

CULHAM COURT SITE PLAN

WEST ESTATE GATES 1:500

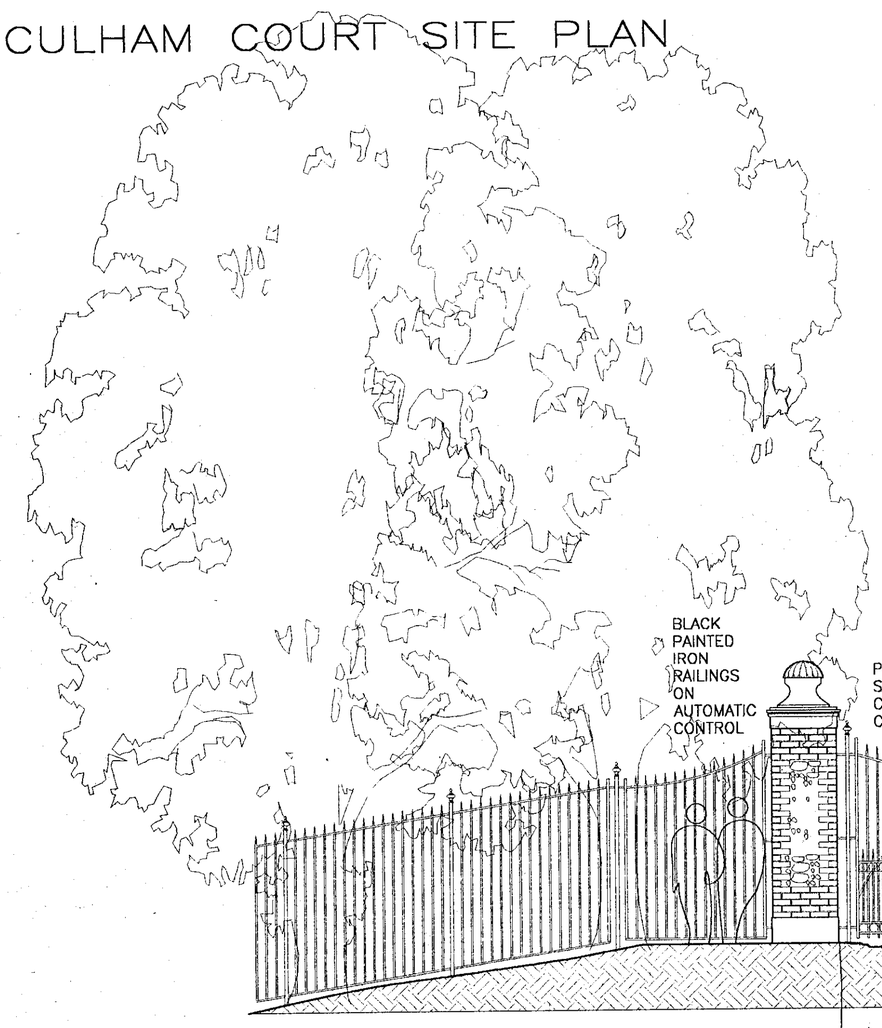

WEST GATES ELEVATION

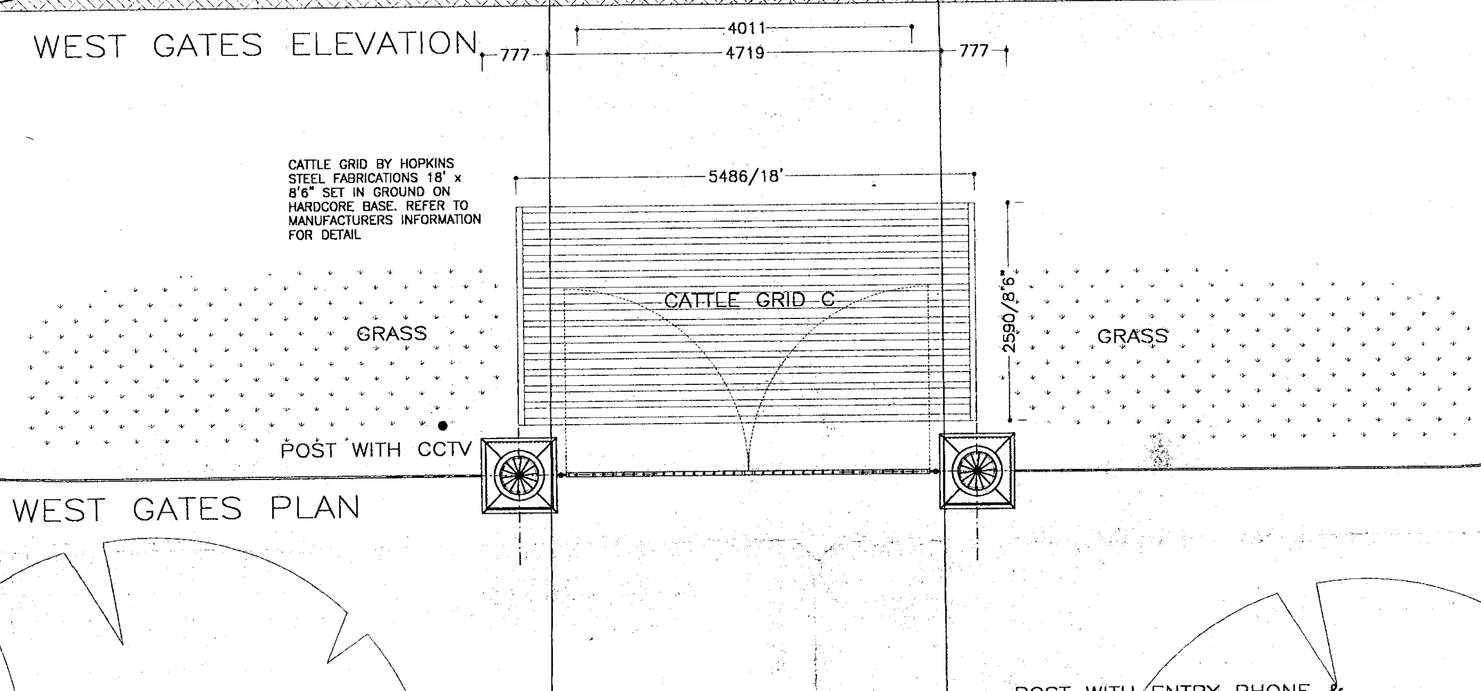

WEST GATES PLAN

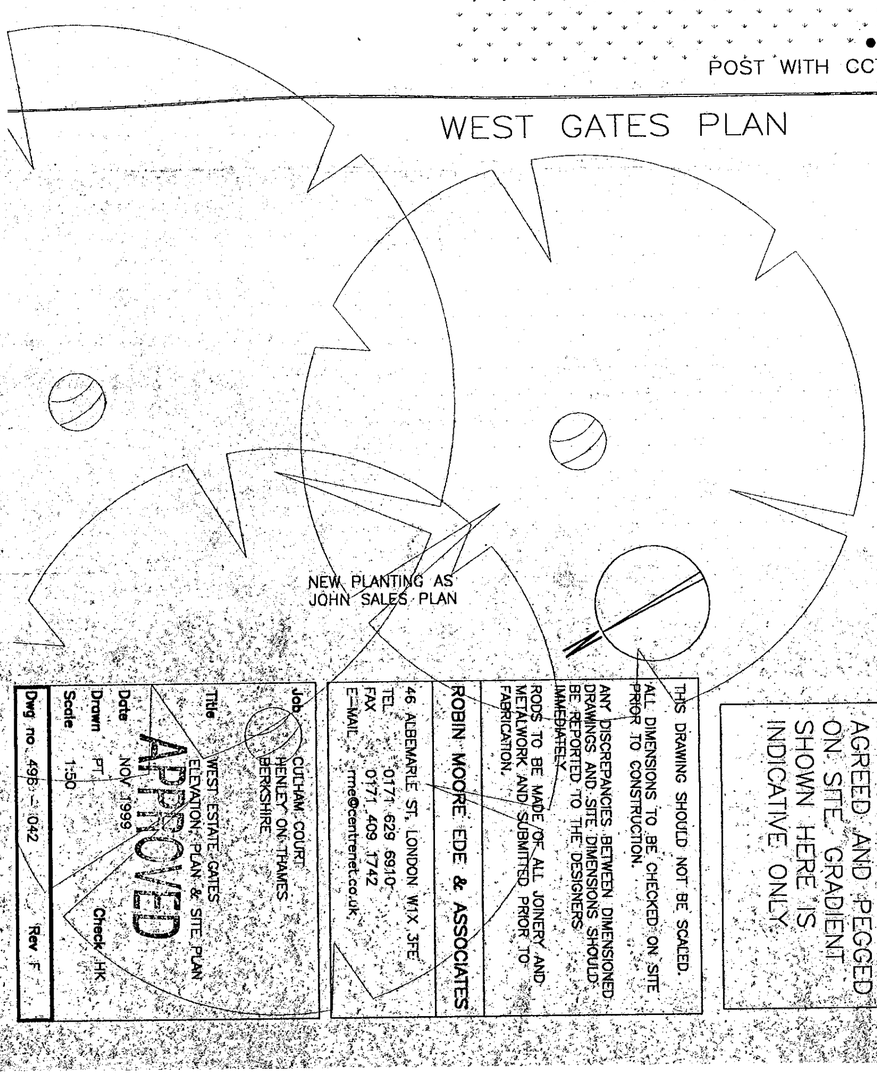

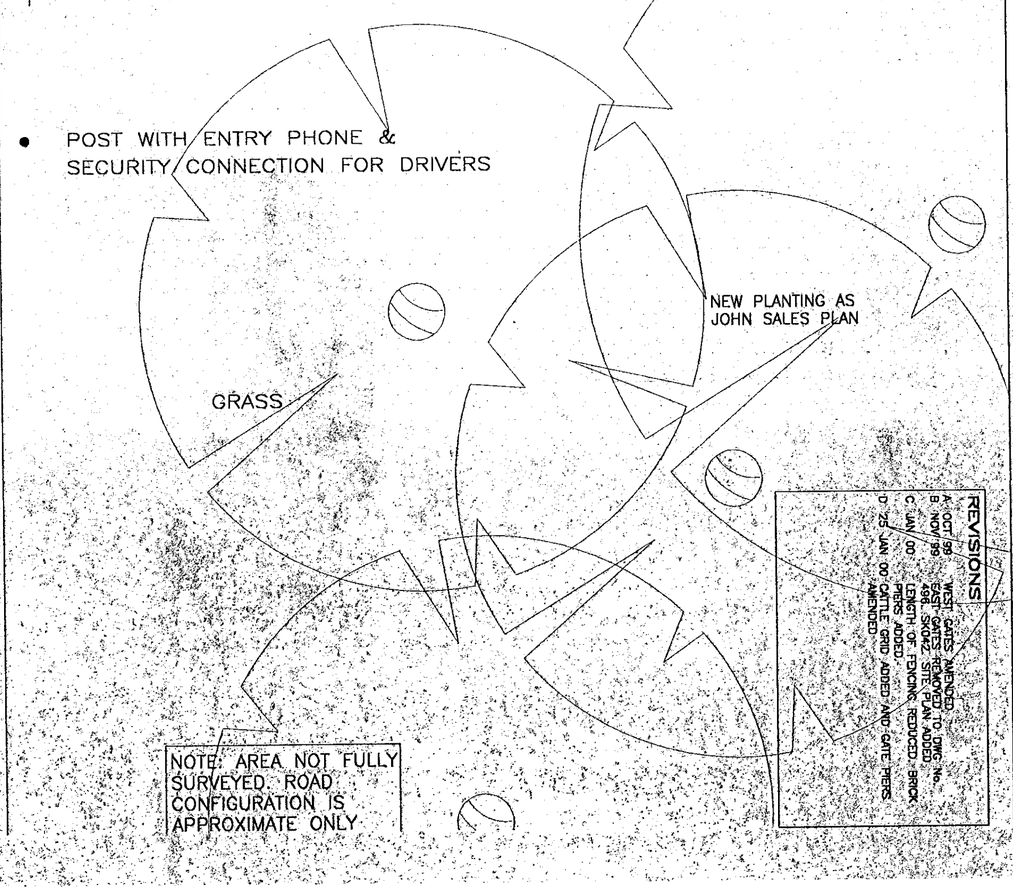

REVISIONS

A 4 OCT 99 WEST GATES AMENDED
B 1 NOV 99 WEST GATES REMOVED TO DWG No. 496.SK04Z. SITE PLAN ADDED
C JAN 00 LENGTH OF FENCING REDUCED. BRICK PIERS ADDED
D 25 JAN 00 CATTLE GRID ADDED AND GATE PIERS AMENDED

THIS DRAWING SHOULD NOT BE SCALED. ALL DIMENSIONS TO BE CHECKED ON SITE PRIOR TO CONSTRUCTION.

ANY DISCREPANCIES BETWEEN DIMENSIONED DRAWINGS AND SITE DIMENSIONS SHOULD BE REPORTED TO THE DESIGNERS IMMEDIATELY.

RODS TO BE MADE OF ALL JOINERY AND METALWORK AND SUBMITTED PRIOR TO FABRICATION.

ROBIN MOORE EDE & ASSOCIATES

46 ALBEMARLE ST, LONDON W1X 3FE
TEL 0171 629 6910
FAX 0171 409 1742
E-MAIL rme@centrenet.co.uk

Job CULHAM COURT, HENLEY ON THAMES, BERKSHIRE

Title WEST ESTATE GATES ELEVATION, PLAN & SITE PLAN

Date NOV 1999

Drawn PT

Scale 1:50

Check HK

Dwg no 496 - 042 Rev F

APPROVED

1:1 WHEN SETTING OUT TO BE AGREED AND PEGGED ON SITE. GRADIENT SHOWN HERE IS INDICATIVE ONLY.

15.04.15.44

CULHAM COURT SITE PLAN

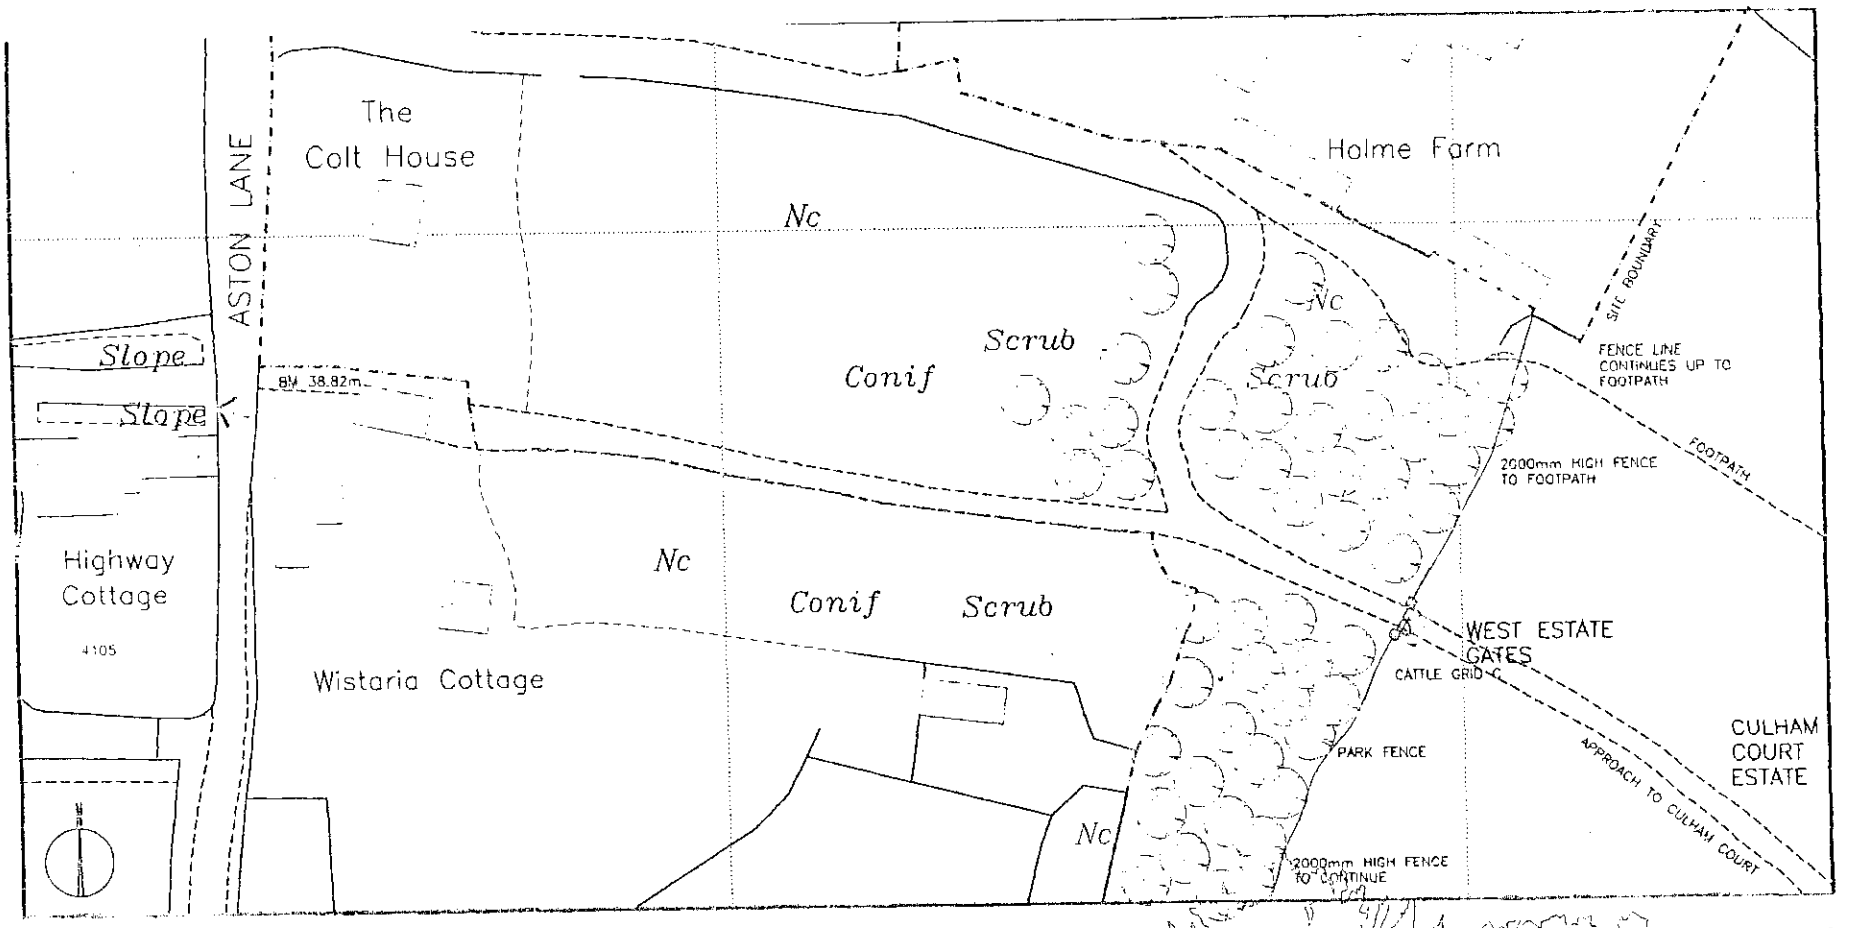

WEST ESTATE GATES 1:500

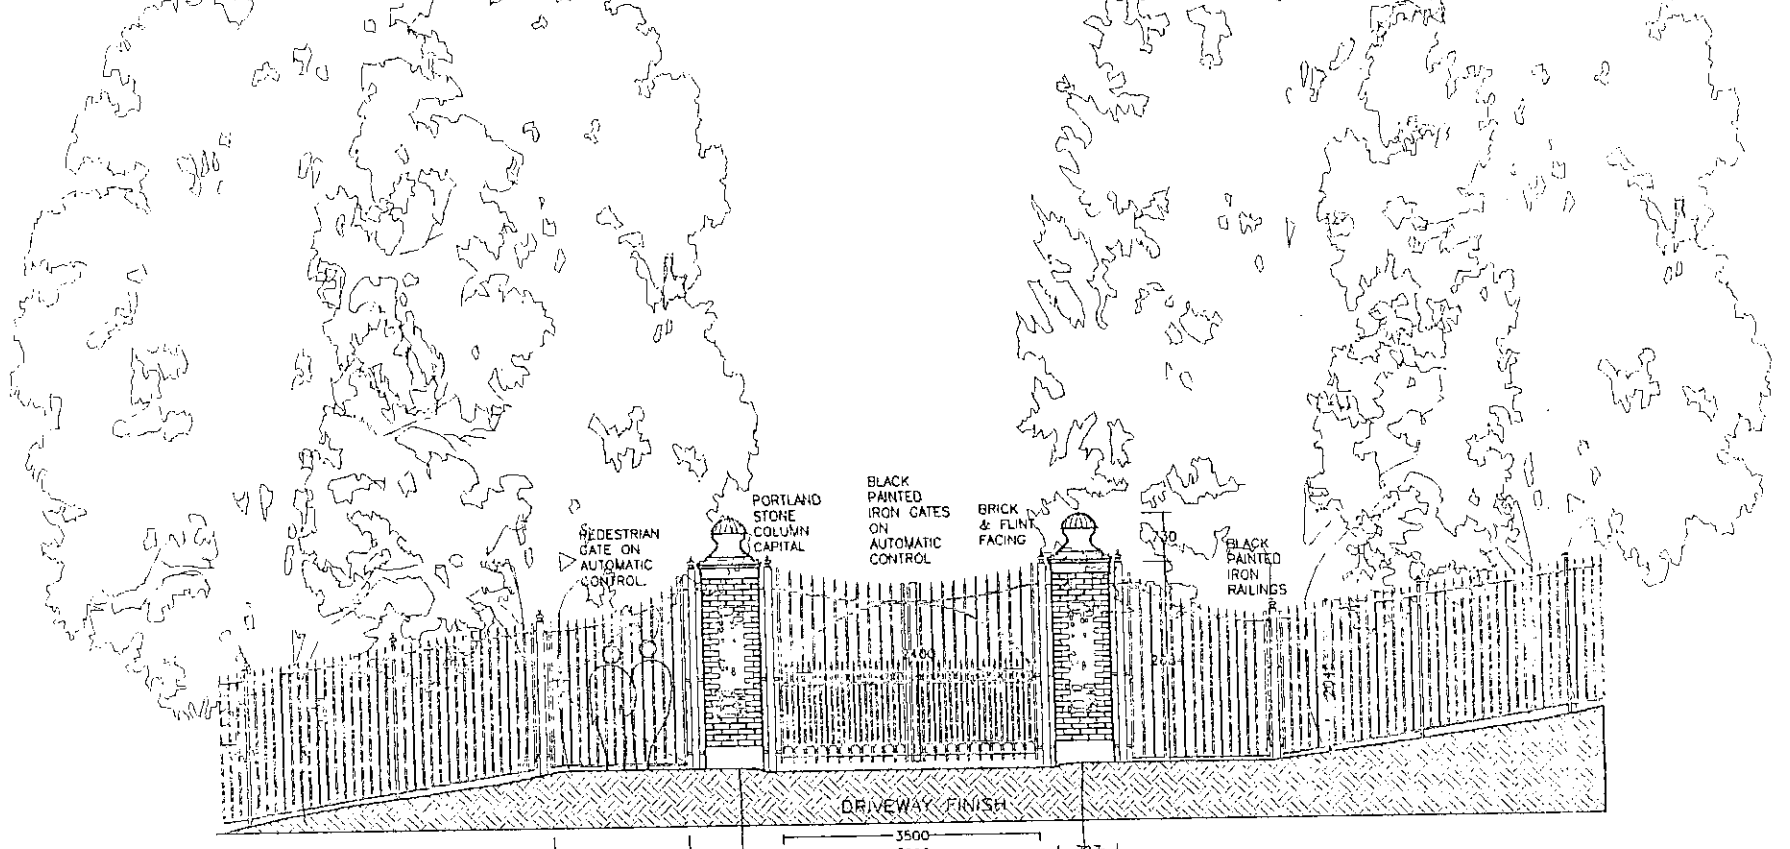

WEST GATES ELEVATION

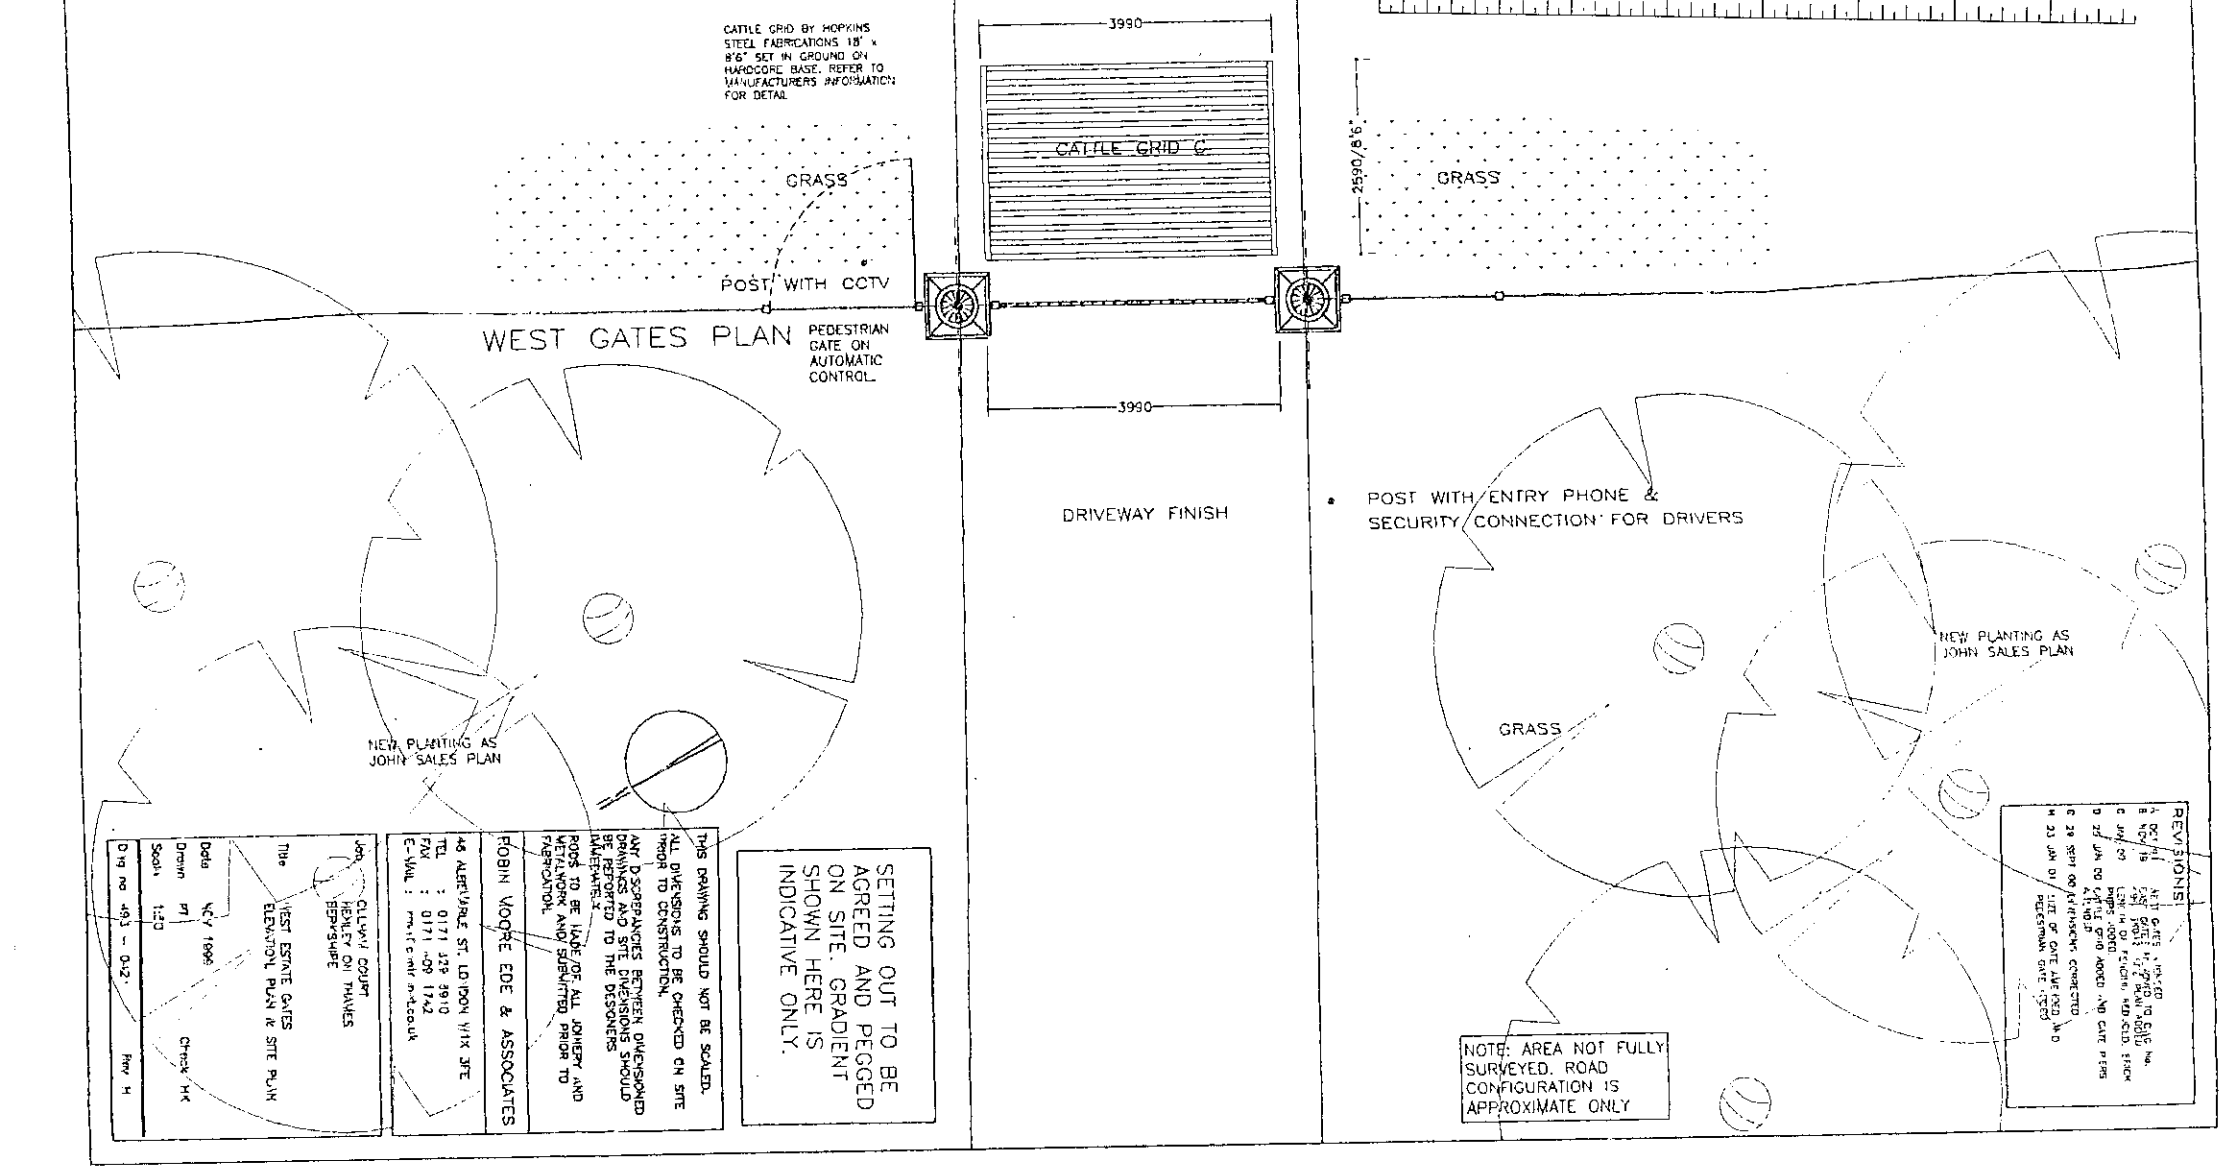

WEST GATES PLAN

NOTE: AREA NOT FULLY SURVEYED. ROAD CONFIGURATION IS APPROXIMATE ONLY

SETTING OUT TO BE AGREED AND PEGGED ON SITE. GRADIENT SHOWN HERE IS INDICATIVE ONLY.

REVISIONS:
A 23 JAN 01 SIZE OF GATE AMENDED AND PEDESTRIAN GATE ADDED
B 29 SEPT 00 ALL DIMENSIONS CORRECTED
C 25 JAN 00 GATES AMENDED TO BASIC DESIGN PIERS ADDED AND GATE PIERS LENGTH OF RAILINGS AMENDED
D NOV 99 GATES AMENDED TO BASIC DESIGN PIERS ADDED
E JAN 00 GATES AMENDED TO BASIC DESIGN PIERS ADDED

THIS DRAWING SHOULD NOT BE SCALED. ALL DIMENSIONS TO BE CHECKED ON SITE PRIOR TO CONSTRUCTION. ANY DISCREPANCIES BETWEEN DIMENSIONED DRAWINGS AND SITE DIMENSIONS SHOULD BE REPORTED TO THE DESIGNERS IMMEDIATELY. ROSS TO BE MADE FOR ALL JOINERY AND METALWORK AND SUBMITTED PRIOR TO FABRICATION.

ROBIN WOORE EDE & ASSOCIATES
46 ALBERT VILLE ST. LONDON NW1X 3PE
TEL : 0171 329 9910
FAX : 0171 209 1742
E-MAIL : mail@rwe.co.uk

Job CULHAM COURT HENLEY ON THAMES BERKSHIRE
Title WEST ESTATE GATES ELEVATION, PLAN & SITE PLAN
Date NOV 1998
Drawn PT
Check HK
Scale 1:20
Dwg no 493 - 04-2
Rev H

REVISIONS

A OCT 99 WEST GATES AMENDED

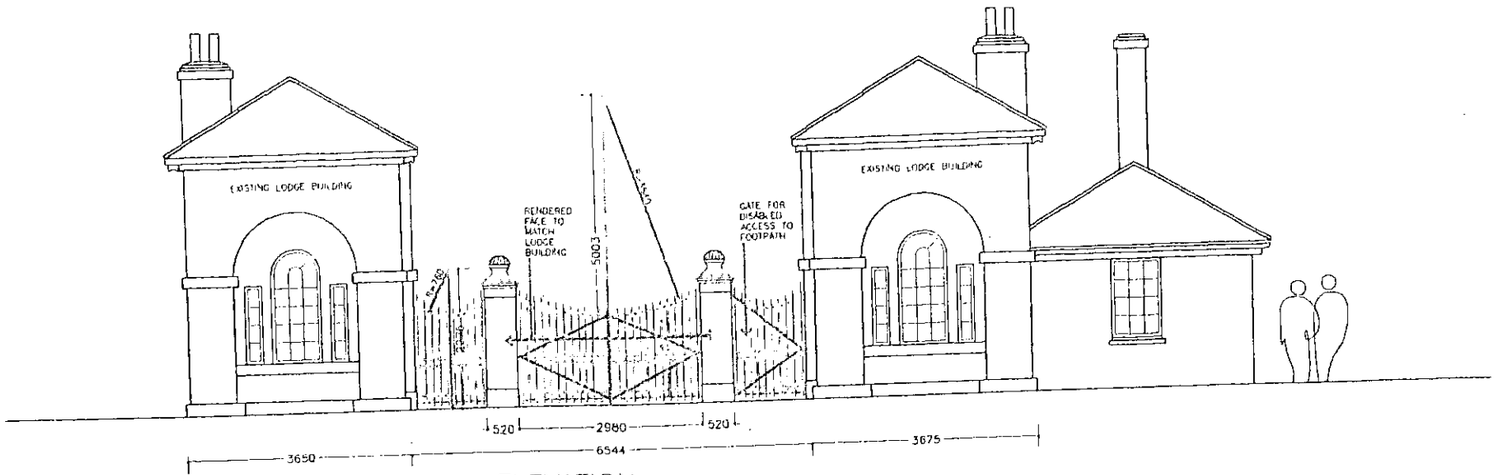

EAST LODGE GATES : ELEVATION

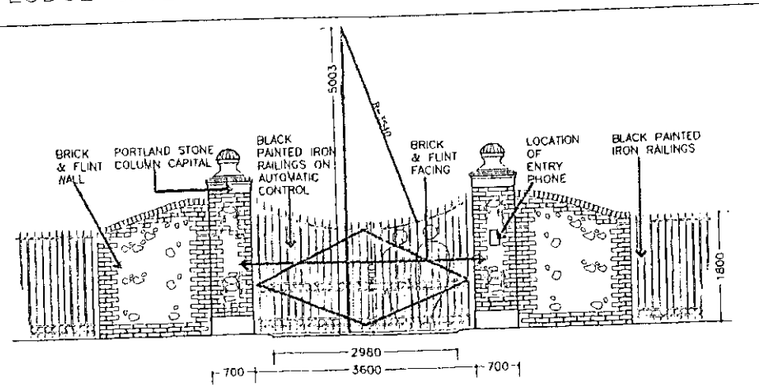

WEST GATES ELEVATION

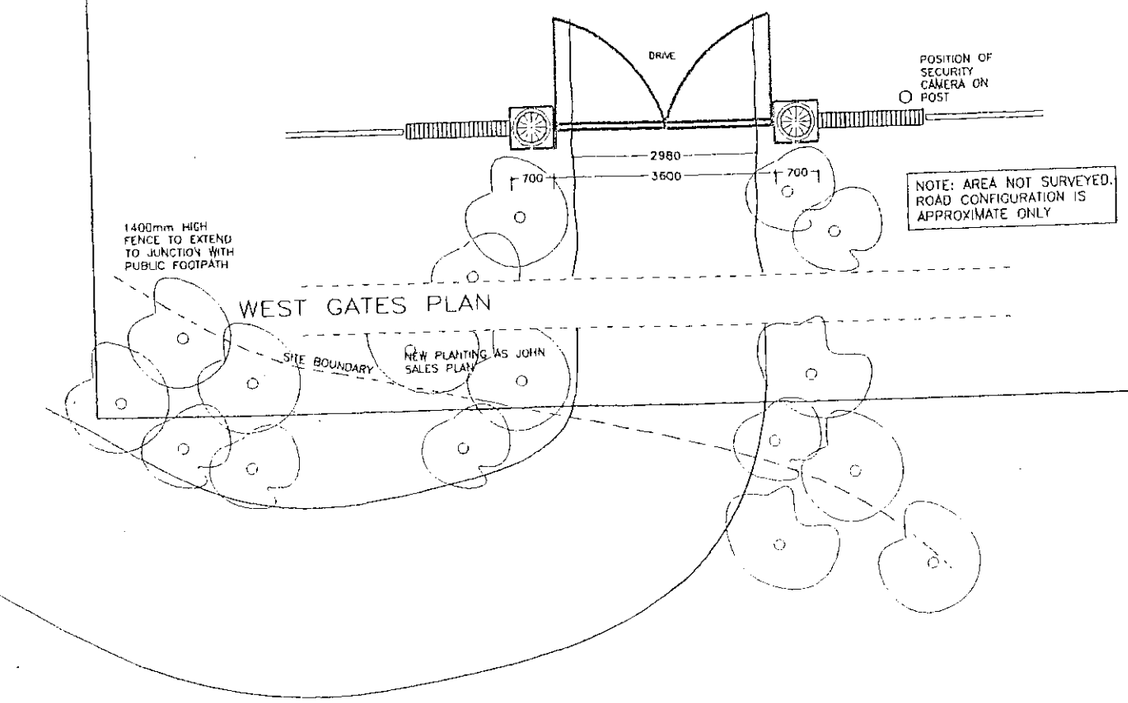

WEST GATES PLAN

NOTE: AREA NOT SURVEYED. ROAD CONFIGURATION IS APPROXIMATE ONLY

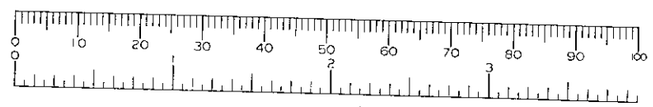

THIS DRAWING SHOULD NOT BE SCALED.

ALL DIMENSIONS TO BE CHECKED ON SITE PRIOR TO CONSTRUCTION.

ANY DISCREPANCIES BETWEEN DIMENSIONED DRAWINGS AND SITE DIMENSIONS SHOULD BE REPORTED TO THE DESIGNERS IMMEDIATELY

RODS TO BE MADE OF ALL JOINERY AND METALWORK AND SUBMITTED PRIOR TO FABRICATION.

ROBIN MOORE EDE & ASSOCIATES

48 ALBEMARLE ST. LONDON W1X 3FE
TEL : 0171 329 6910
FAX : 0171 409 1742
E-MAIL : rm@ic.ntr.net.co.uk

Job: CULHAM COURT
HENLEY ON THAMES
BERKSHIRE

Title: WEST & EAST ESTATE GATES ELEVATION AND PLAN

Date: SEPT 1999
Drawn: HK Check: HK
Scale: 1:50
Dwg no: 495 - 042 Rev A