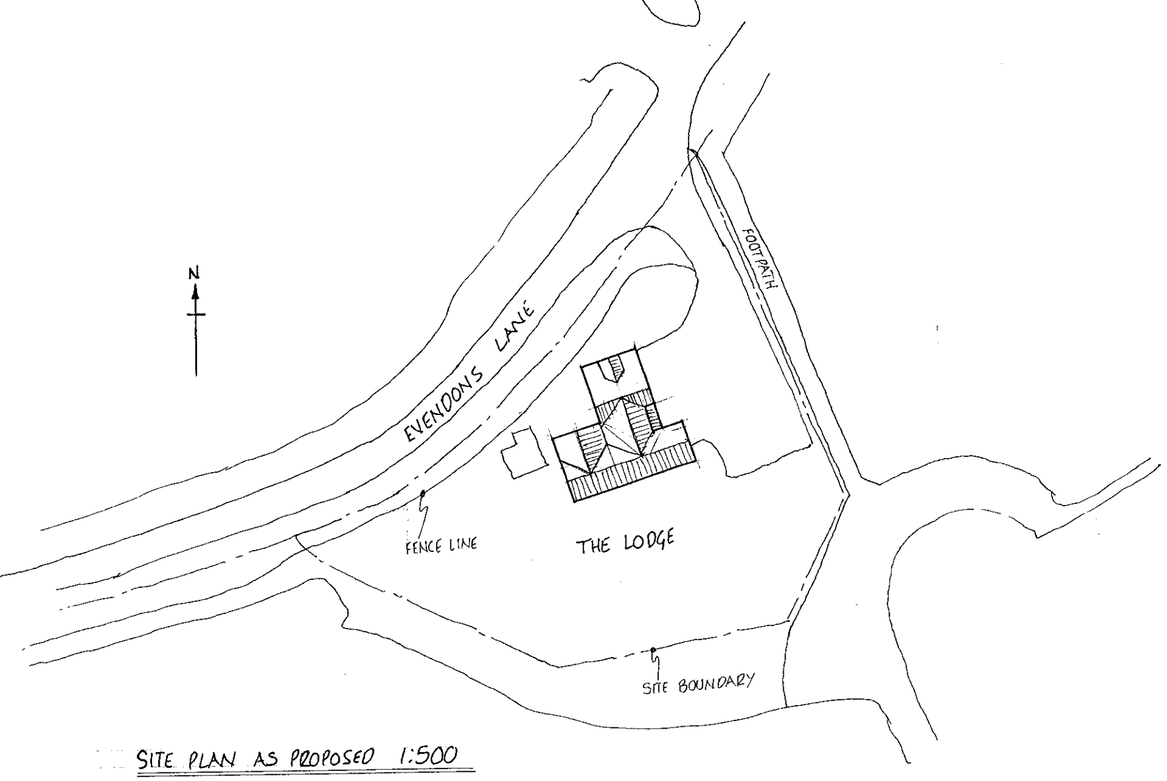

SITE PLAN AS PROPOSED 1:500

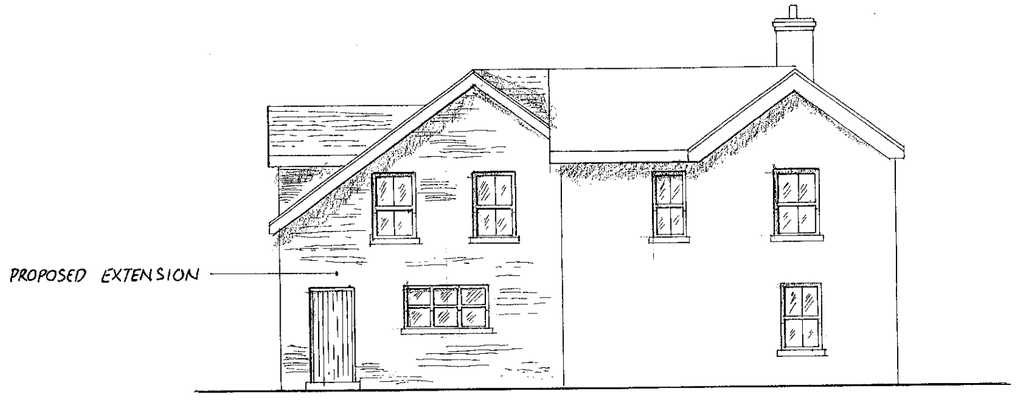

REAR ELEVATION 1:100

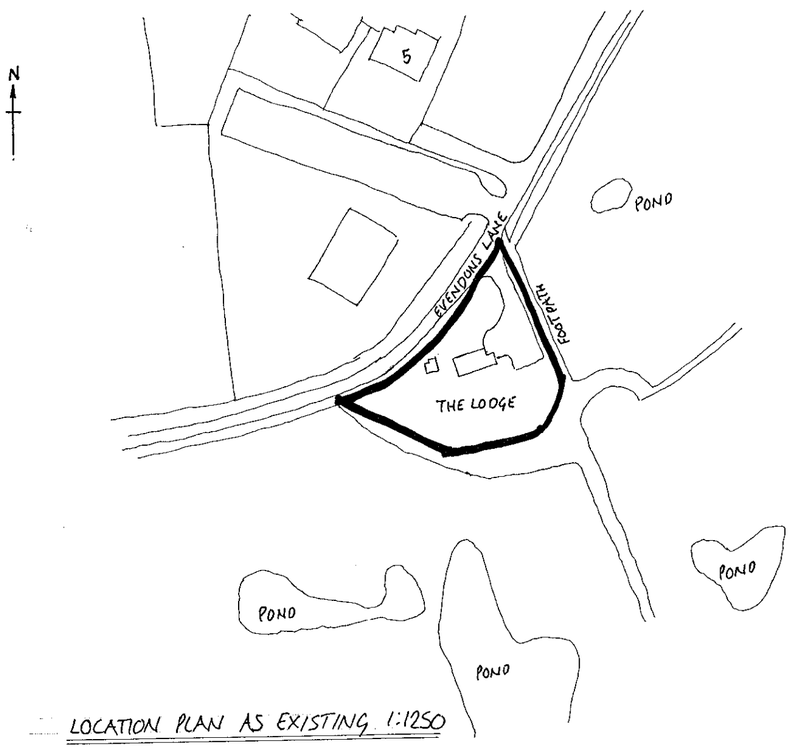

LOCATION PLAN AS EXISTING 1:1250

REFUSED

Client
Mr and Mrs Allen

17 MAY 2000 1547

rev	date	details	drawn

NHBC Type App'l no.	LANTAC App'l no.	SAP Rating
TBA	TBA	TBA

project title
Proposed Extension
The Lodge, Evendons Lane, Wokingham

drawing title
Site and Location Plans.
Proposed Rear Elevation

scales: As Shown
date: 5/5/00

drawn	checked	ref		rev
AJS	-	A99/058	04	

ROMANS
ARCHITECTURAL SERVICES
4 KING STREET LANE ~ WINNERSH
BERKSHIRE ~ RG41 5AS
TELEPHONE: 0118 936 6699
FAX: 0118 936 6623
E-MAIL: romans@romans.co.uk

The copyright in this document and design is confidential to and the property of Romans Professional Services Limited
Romans Professional Services is a division of The Romans Group

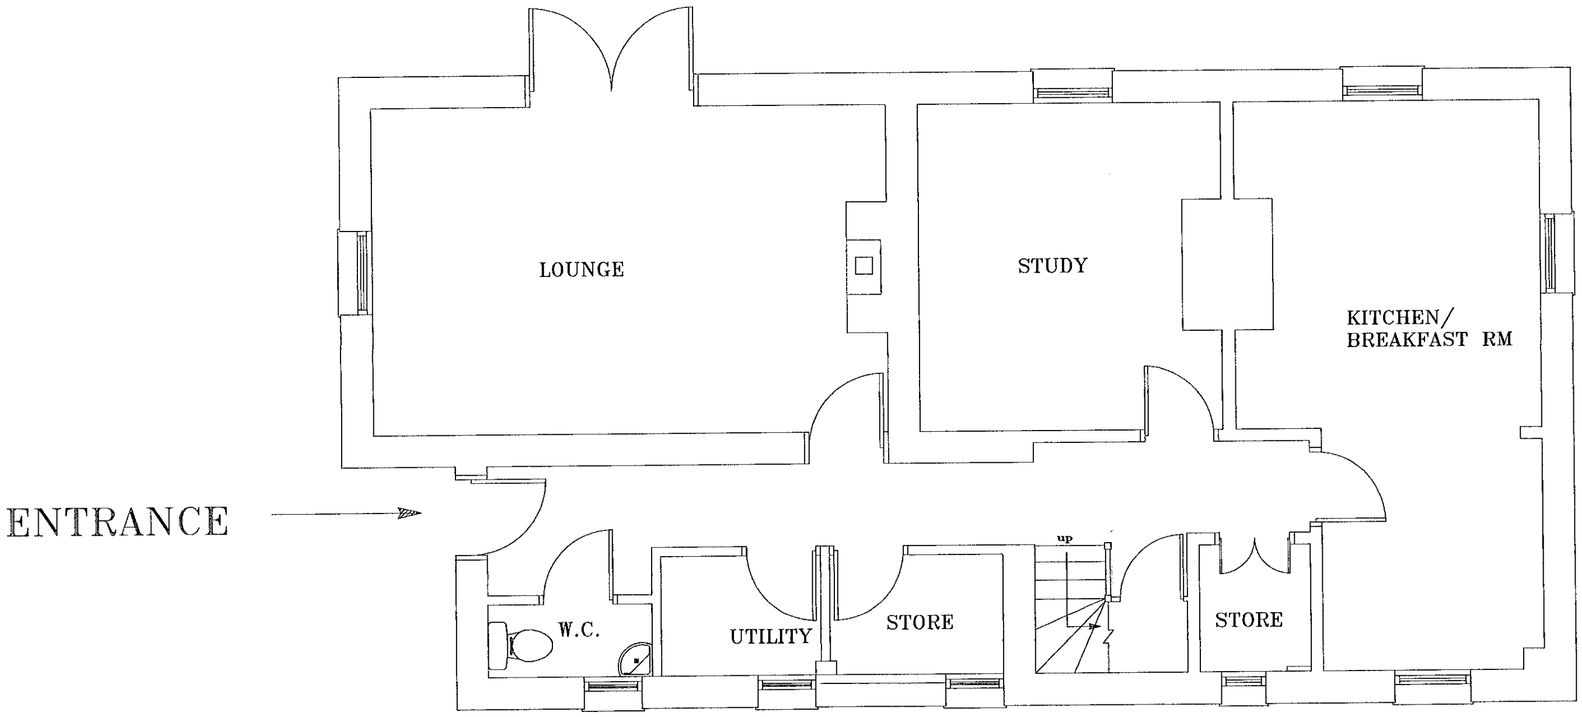

PROPOSED GROUND FLOOR

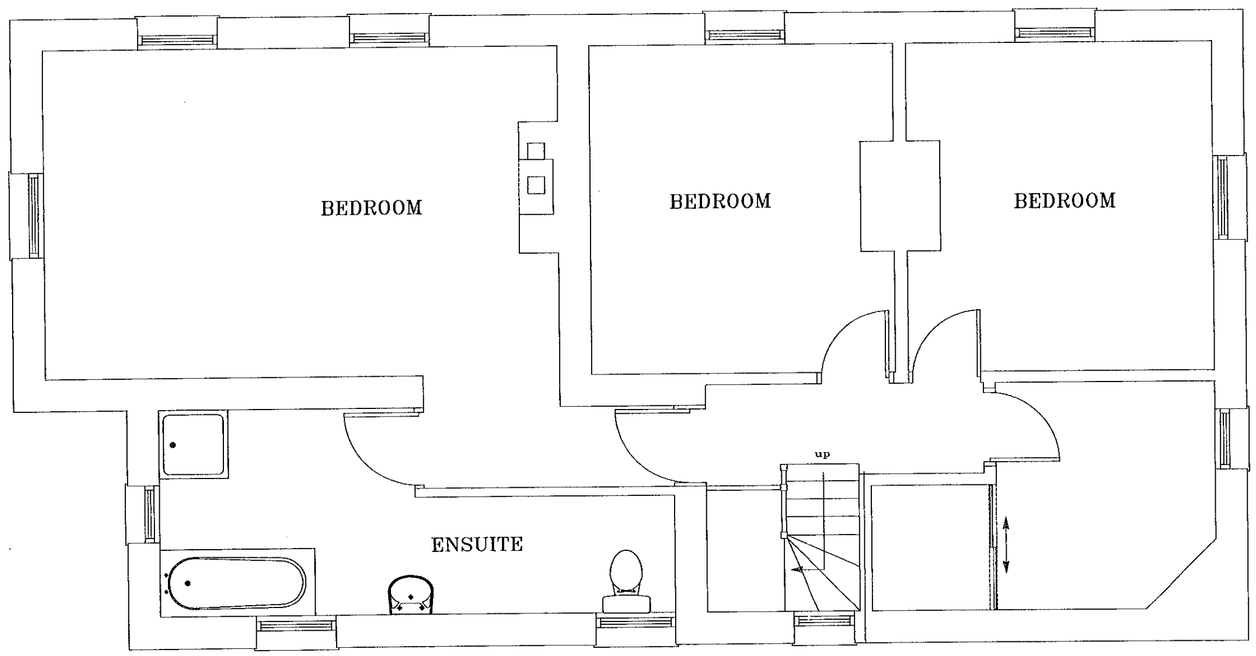

PROPOSED FIRST FLOOR

REFUSED

17 NOV 2000

Client
Mr & Mrs Allen

rev	date	details	drawn

NHBC Type App'l no. TBA | LANTAC App'l no. TBA | SAP Rating TBA

project title
Proposed Extension
The Lodge, Evendons Lane, Wokingham

drawing title
Existing Plans

scales 1:50

date 5/5/00

drawn AJS | checked - | ref A99/058 | 01 | rev

ROMANS
ARCHITECTURAL SERVICES
4 KING STREET LANE ~ WINNERSH
BERKSHIRE ~ RG41 5AS

TELEPHONE: 0118 936 6699
FAX: 0118 936 6623
E-MAIL: romans@romans.co.uk

The copyright in this document and design is confidential to and the property of Romans Professional Services Limited
Romans Professional Services is a division of The Romans Group

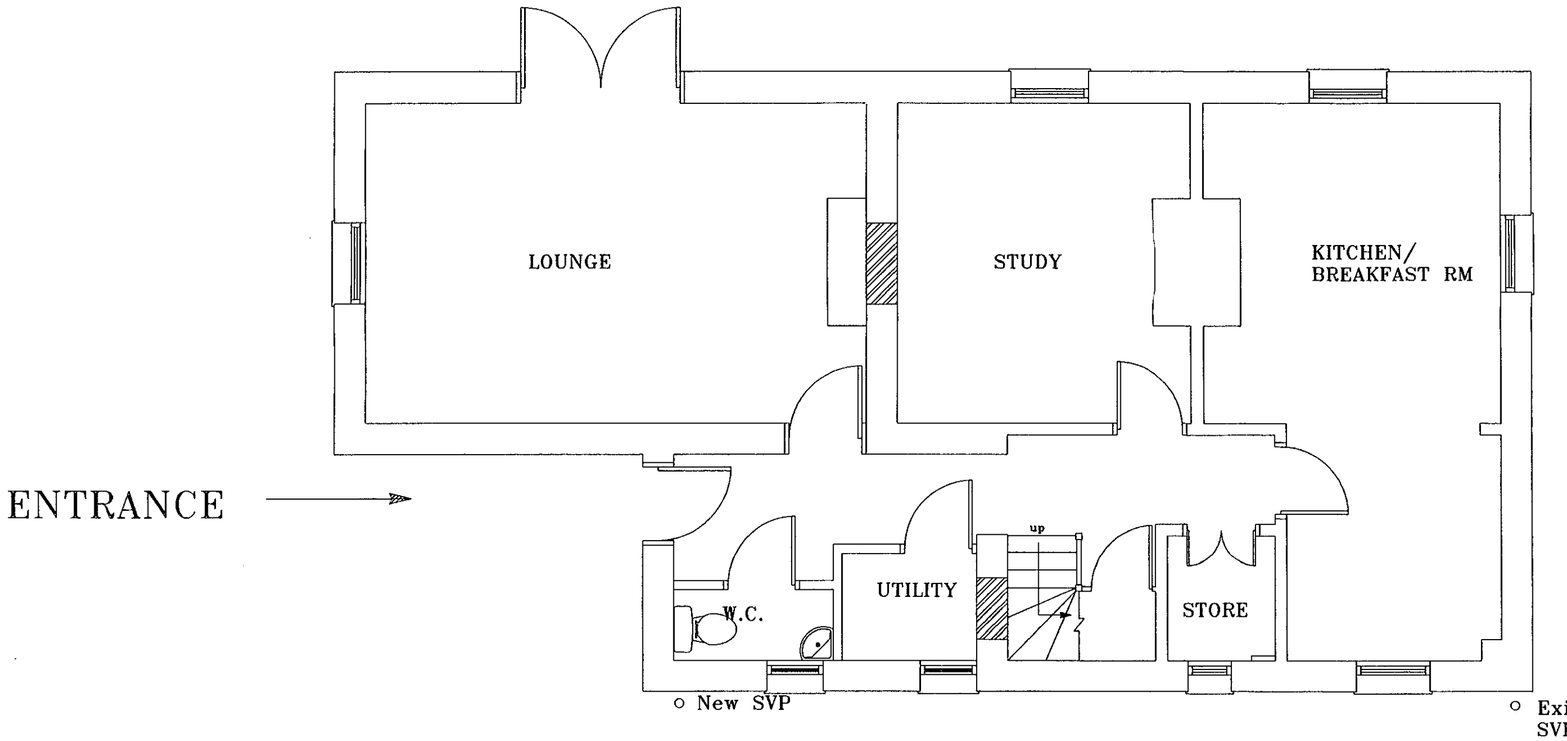

PROPOSED
GROUND
FLOOR

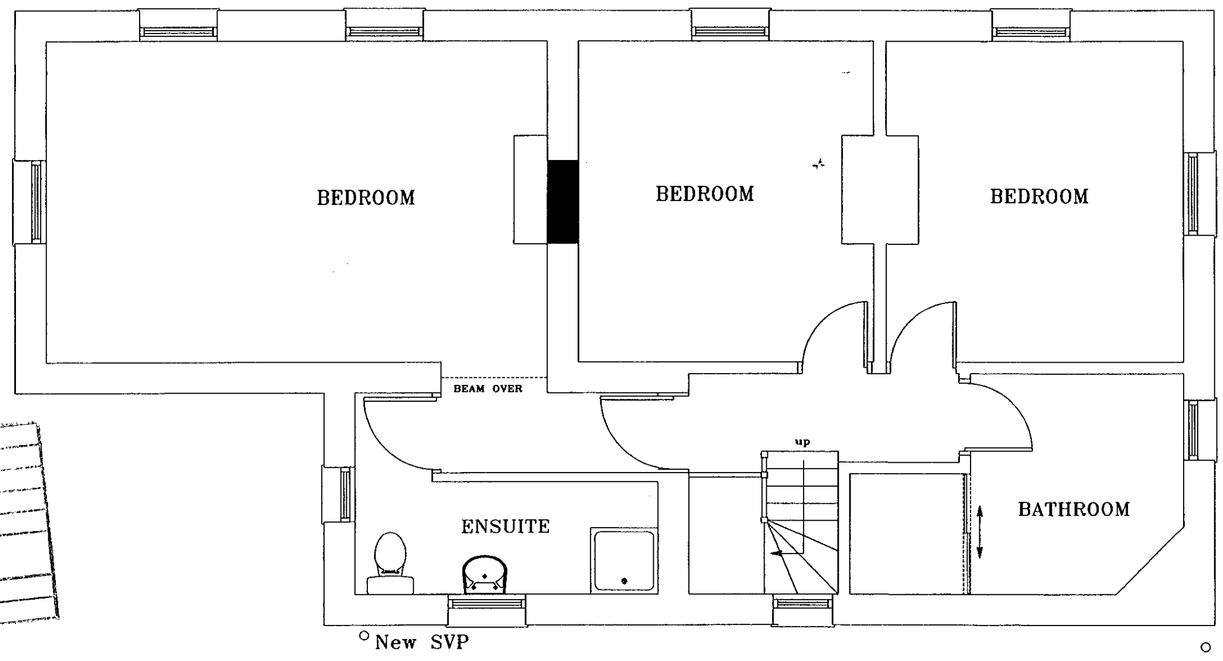

REFUSED

PLANNING SERVICES | HPT
POL | TLS
DC | ENF
APP
CS
20 APR 2000
COPIES TO: | ACK:
FILE:

PROPOSED FIRST FLOOR

ROMANS

ROMANS SURVEYORS
TEL: 01344 482233 FAX: 01344 304433
E-mail: RomansGB@aol.com

Client:
Mr Allen

Project:
Evendons Lodge,
Wokingham

Drawing Title:
EXISTING FLOOR
PLANS

Drawing No.:	Scale:
A00-058-01	1/50
Revision:	Drawn By: TWG
Date: AUG 97	Checked By: MSS

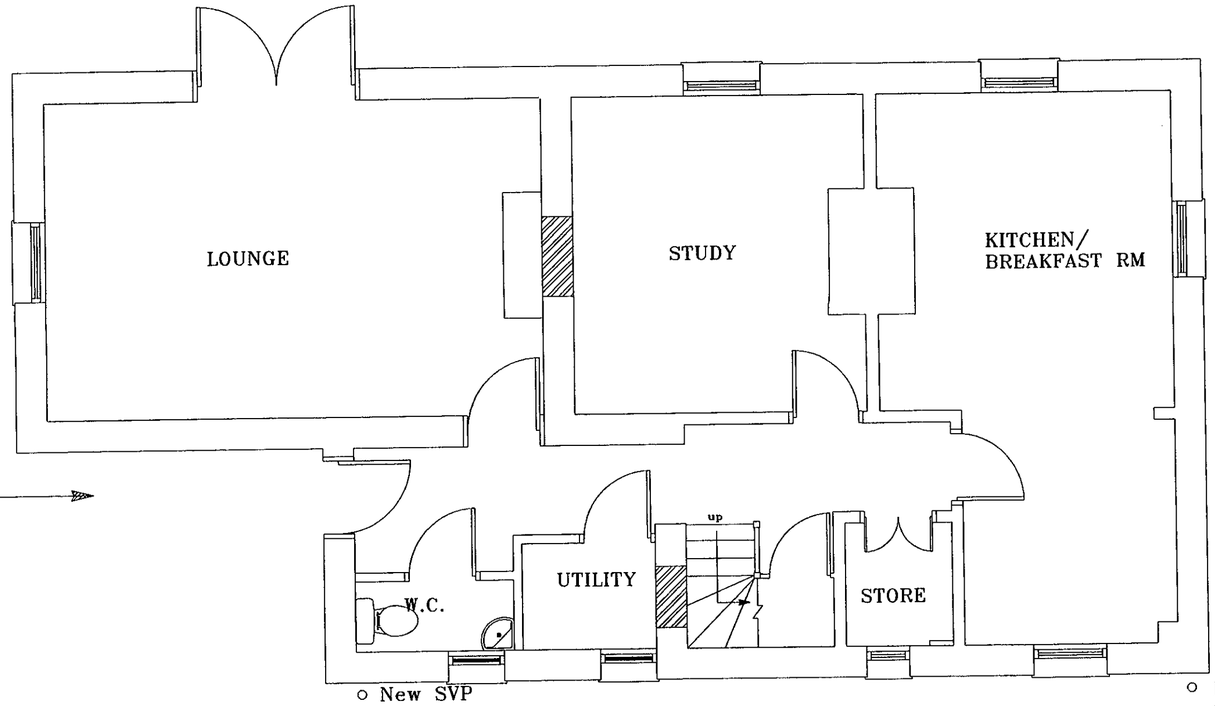

PROPOSED GROUND FLOOR

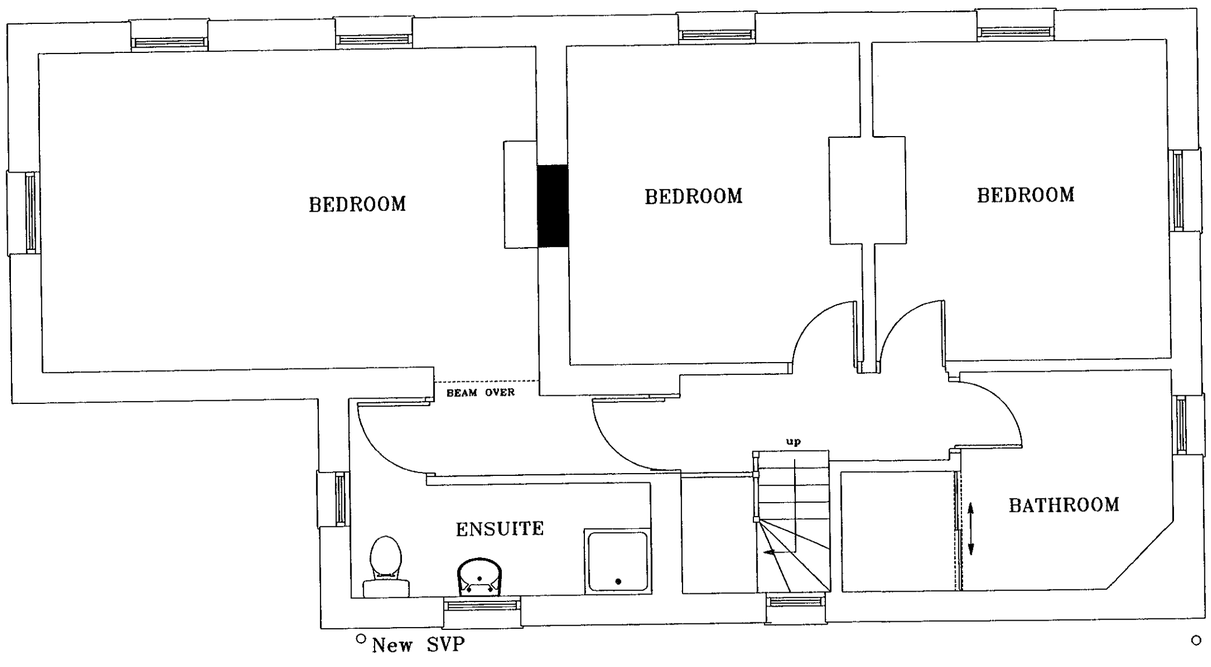

PROPOSED FIRST FLOOR

PLANNING SERVICES
HPF
TLS
ENF
PCL
DC
APP
GS
20 APR 2000
ACK:
FILE:
COPIES TO:

REFUSED

ROMANS

ROMANS SURVEYORS
TEL: 01344 482233 FAX: 01344 304433
E-mail: RomansGB@aol.com

Client:
Mr Allen

Project:
Evendons Lodge,
Wokingham

Drawing Title:
EXISTING FLOOR
PLANS

Drawing No.:	Scale:
A00-058-01	1/50
Revision:	Drawn By: TWG
Date: AUG 97	Checked By: MSS



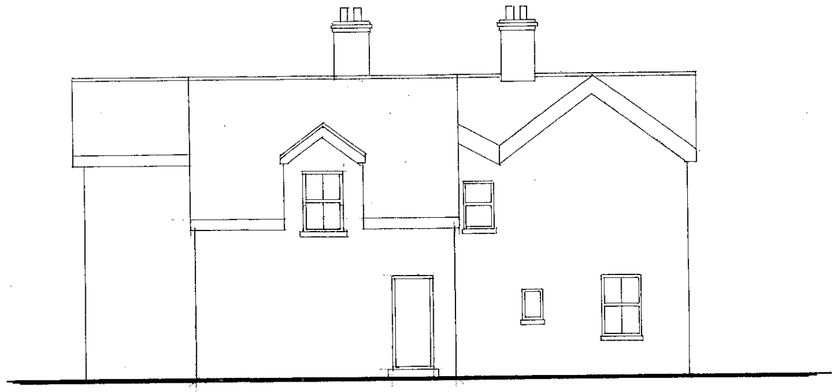

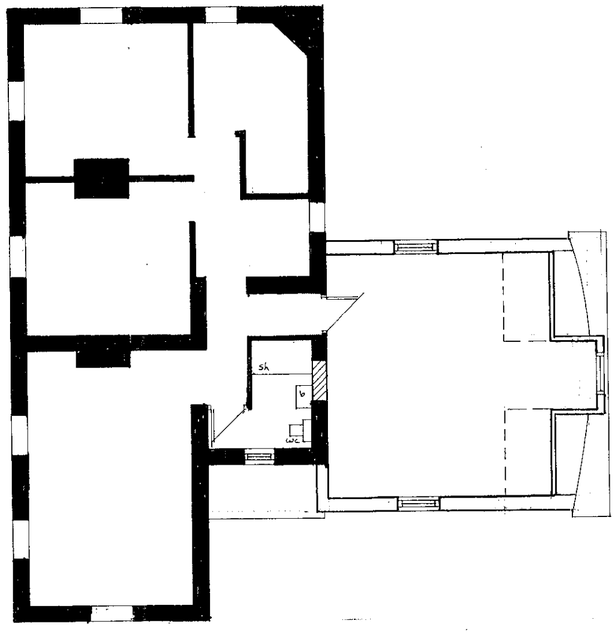

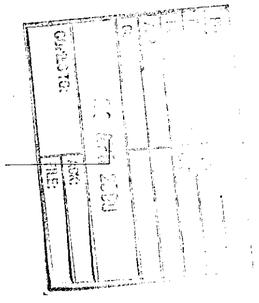

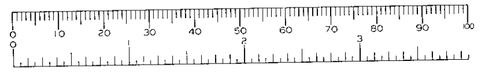

Client

Mr & Mrs Alan

rev	date	details	drawn

NHBC Type App'l no.	LANTAC App'l no.	SAP Rating
TBA	TBA	TBA

project title

Proposed Extension

The Lodge, Evendons Lane, Workingham.

drawing title

Proposed Plans and Elevations

scales 1:100

date 17/4/00

drawn	checked	ref		rev
AJS	-	AOO/058	02	

ROMANS

ARCHITECTURAL SERVICES
4 KING STREET LANE ~ WINNERSH
BERKSHIRE ~ RG41 5AS

TELEPHONE: 0118 936 6699
FAX: 0118 936 6623
E-MAIL: romans@romans.co.uk

The copyright in this document and design is confidential to and the property of Romans Professional Services Limited
Romans Professional Services is a division of The Romans Group

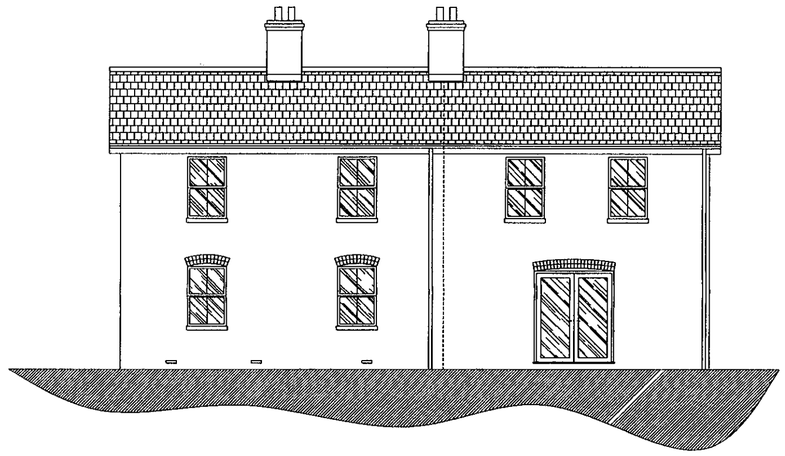

SIDE ELEVATION

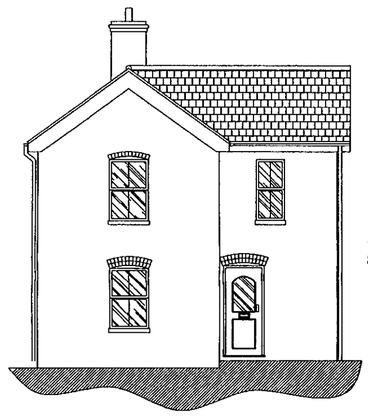

FRONT ELEVATION

All new above ground drainage systems to be uPVC white in colour

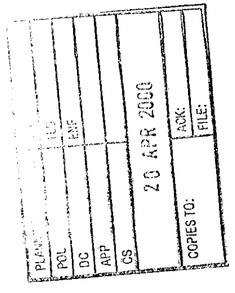

Roof tiles and ridge tiles to be clay and colour to match existing

Brickwork outer skin to have cement render finish and painted with weather resistant paint white in colour to BS 00E55.

All new external joinery is to be treated and to have 2 coats of gloss, white in colour to BS 00E55 to match existing

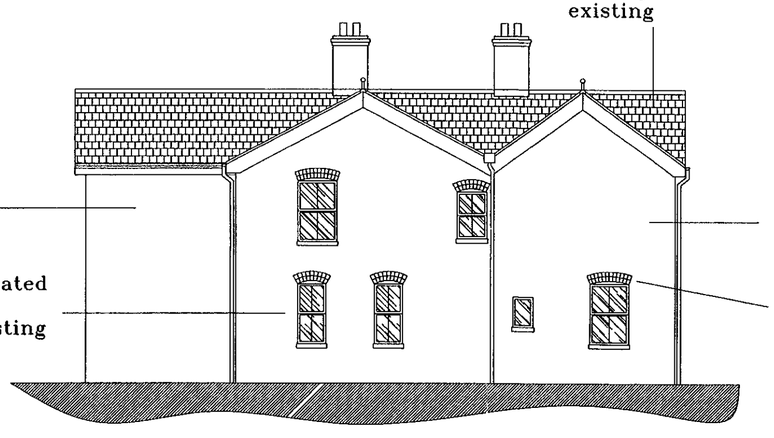

Existing finish is of cement render painted white

Brickwork arch details to have weather resistant paint finish white in colour to BS 00E55

SIDE ELEVATION

REFUSED

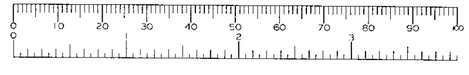

ROMANS

ROMANS SURVEYORS
TEL: 01344 482233 FAX: 01344 304433
E-mail: RomansGB@aol.com

Client:
Mr Allen

Project:
Evendons Lodge,
Wokingham

Drawing Title:
PROPOSED
ELEVATIONS

Drawing No.:	Scale:
B97-0316-02A	1/100
Revision: A	Drawn By: TWG
Date: AUG 97	Checked By: MSS

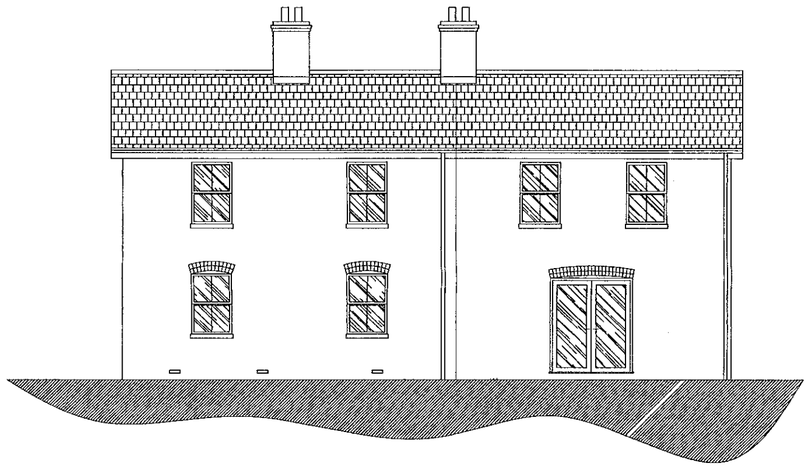

SIDE ELEVATION

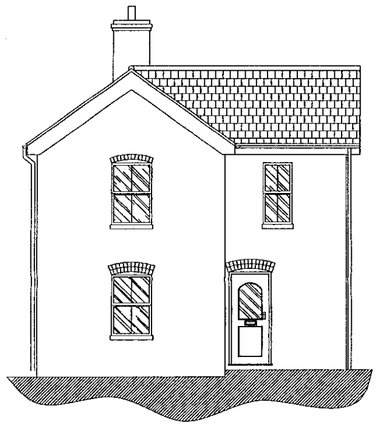

FRONT ELEVATION

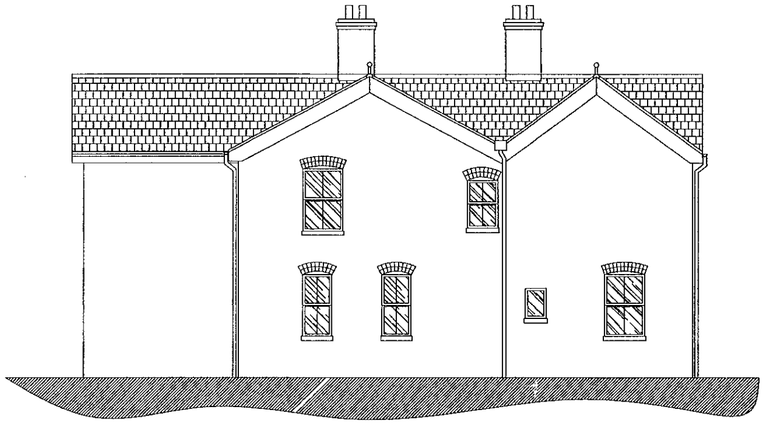

SIDE ELEVATION

REFUSED

1:100

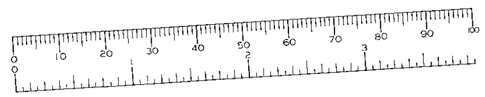

Client

Mr & Mrs Allen

rev	date	details	drawn
		17.MAY2000* 1547	

NHBC Type App'l no.	LANTAC App'l no.	SAP Rating
TBA	TBA	TBA

project title

Proposed Extension

The Lodge, Evendons Lane, Wokingham

drawing title

Existing Elevations

scales: As Shown

date: 5/5/00

drawn	checked	ref		rev
AJS	-	A99/058	02	

ROMANS

ARCHITECTURAL SERVICES
4 KING STREET LANE ~ WINNERSH
BERKSHIRE ~ RG41 5AS

TELEPHONE: 0118 936 6699
FAX: 0118 936 6623
E-MAIL: romans@romans.co.uk

The copyright in this document and design is confidential to and the property of Romans Professional Services Limited
Romans Professional Services is a division of The Romans Group