THIS DRAWING SHOULD BE READ IN CONJUNCTION WITH ANY OTHER RELEVANT DRAWINGS AND THE CONSTRUCTION MANUAL.
THE BUILDER SHOULD CHECK ALL LEVELS AND SITE DIMENSIONS BEFORE WORK STARTS AND NOTIFY SCANDIA OF ANY DISCREPANCY.

IF IN DOUBT PLEASE ASK

© COPYRIGHT IN THIS DRAWING AND WORK EXECUTED IS AND REMAINS THE PROPERTY OF SCANDIA-HUS LIMITED AND OR ITS SUBSIDIARIES IN ACCORDANCE WITH THE PROVISIONS OF THE COPYRIGHT ACT. PERMISSION TO PRODUCE COPIES OR MODIFIED DRAWINGS IN WHOLE OR IN PART FOR ANY PURPOSE SHOULD BE OBTAINED FROM SCANDIA-HUS LIMITED & ANY SUCH REPRODUCTIONS SHOULD INCLUDE THIS & THE FOREGOING STATEMENT.

REV	DESCRIPTION	DATE	DRN	CHK
A	MINOR MOD'S	02/02/00	DJR	
B	PLANING MOD'S	16/05/00	DJR	

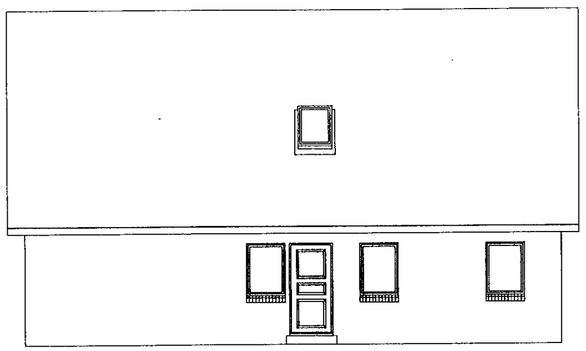

EAST



SOUTH



NORTH

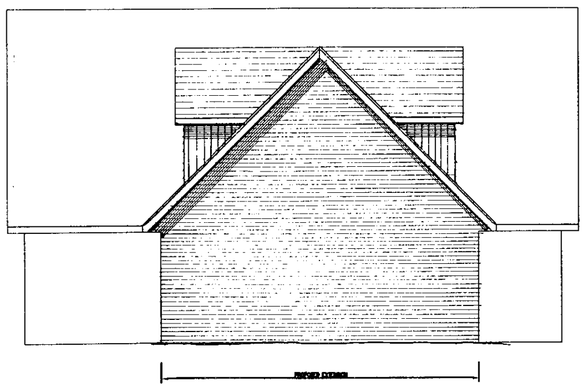

WEST

22.MAY2000 1558

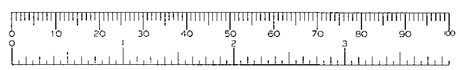

scandiahus
CROWN LODGE, CANTELUPE ROAD, EAST GRINSTEAD, WEST SUSSEX. RH19 3YU. TEL:(01342) 327977

FOR
Mr & Mrs T. J. DAVIES

SITE
39 SANDY LANE,
WOKINGHAM,
BERKS

TITLE
EXTENSION
ELEVATIONS

C/No.	O/No.	SCALE
57534		1:100

JOB TECHNICIAN
DJR

DESIGN	DRAWN	CHKD	DATE
	DJR		DEC99

DRAWING NUMBER
04 REV B

23/1/00

THIS DRAWING SHOULD BE READ IN CONJUNCTION WITH ANY OTHER RELEVANT DRAWINGS AND THE CONSTRUCTION MANUAL
THE BUILDER SHOULD CHECK ALL LEVELS AND SITE DIMENSIONS BEFORE WORK STARTS AND NOTIFY SCANDIA OF ANY DISCREPANCY

IF IN DOUBT PLEASE ASK

© COPYRIGHT IN THIS DRAWING AND WORK EXECUTED IS AND REMAINS THE PROPERTY OF SCANDIA-HUS LIMITED AND OR ITS SUBSIDIARIES IN ACCORDANCE WITH THE PROVISIONS OF THE COPYRIGHT ACT. PERMISSION TO PRODUCE COPIES OR MODIFIED DRAWINGS IN WHOLE OR IN PART FOR ANY PURPOSE SHOULD BE OBTAINED FROM SCANDIA-HUS LIMITED & ANY SUCH REPRODUCTIONS SHOULD INCLUDE THIS & THE FOREGOING STATEMENT

REV	DESCRIPTION	DATE	DRN	CHK
A	1 FL ENSUITE\DRESSING+GRD FL	20/01/00	GP	
B	BOUNDARY DIM ADDED	02/02/00	DJR	
C	G.W. MOD'S	14/03/00	DJR	
D	PLANING MOD'S	16/05/00	DJR	
E	MINOR MOD'S	19/05/00	DJR	

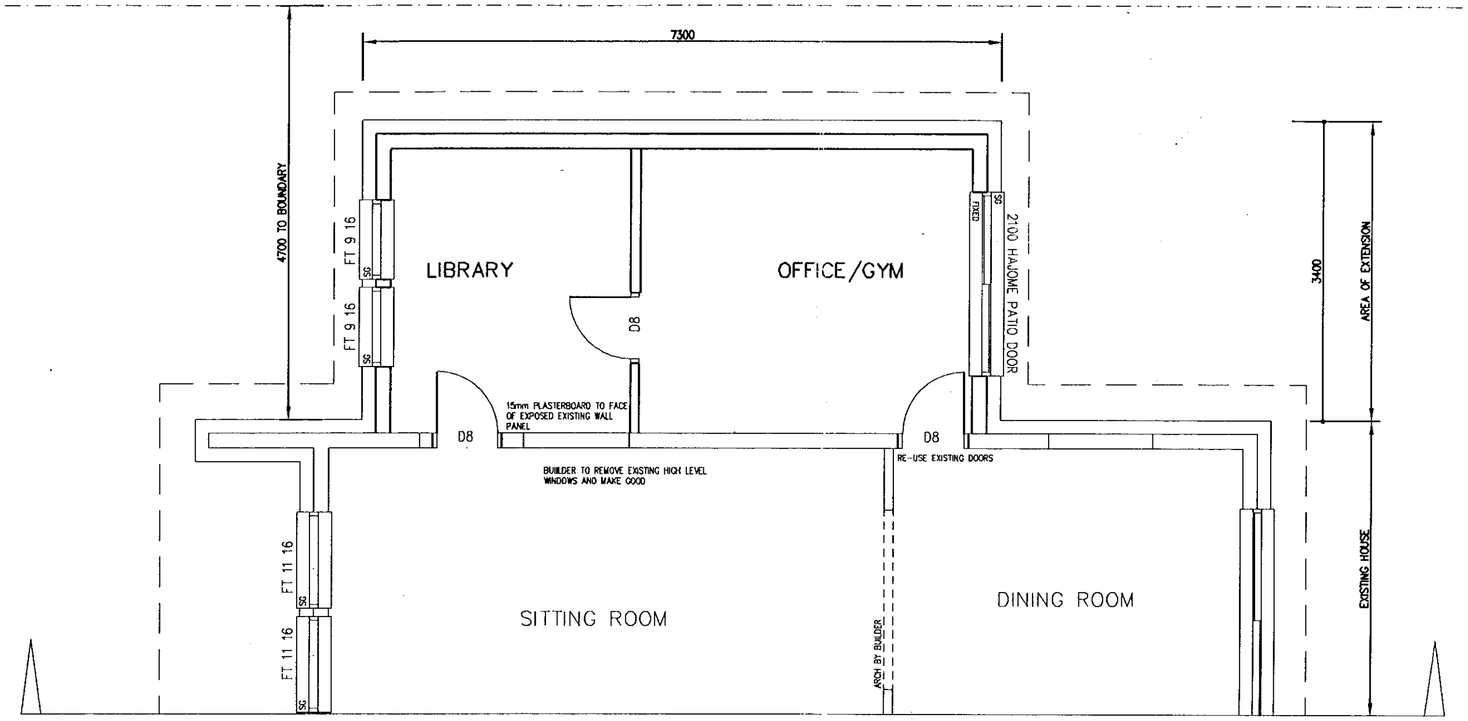

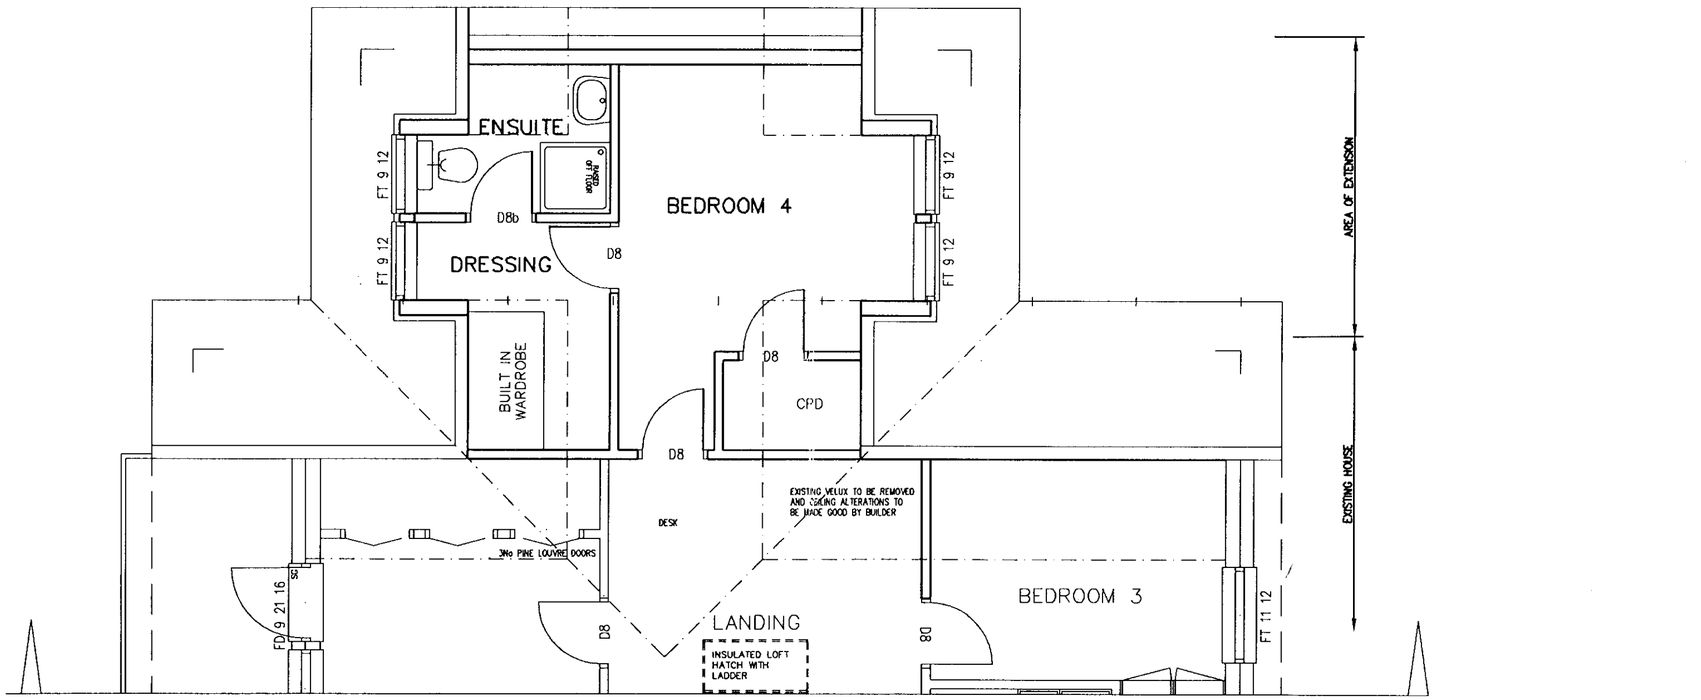

22.MAY2000* 1558

scandiahus
CROWN LODGE, CANTELUPE ROAD, EAST GRINSTEAD, WEST SUSSEX. RH19 3YU. TEL:(01342) 327977

FOR
Mr & Mrs T. J. DAVIES

SITE
39 SANDY LANE,
WOKINGHAM,
BERKS

TITLE
EXT. GROUND FLOOR & FIRST FLOOR

C/No.	O/No.	SCALE
57534		1:50

JOB TECHNICIAN: DJR

DESIGN	DRAWN	CHKD	DATE
	DR/GP		DEC99

DRAWING NUMBER: 02/3 REV E

23/8/00