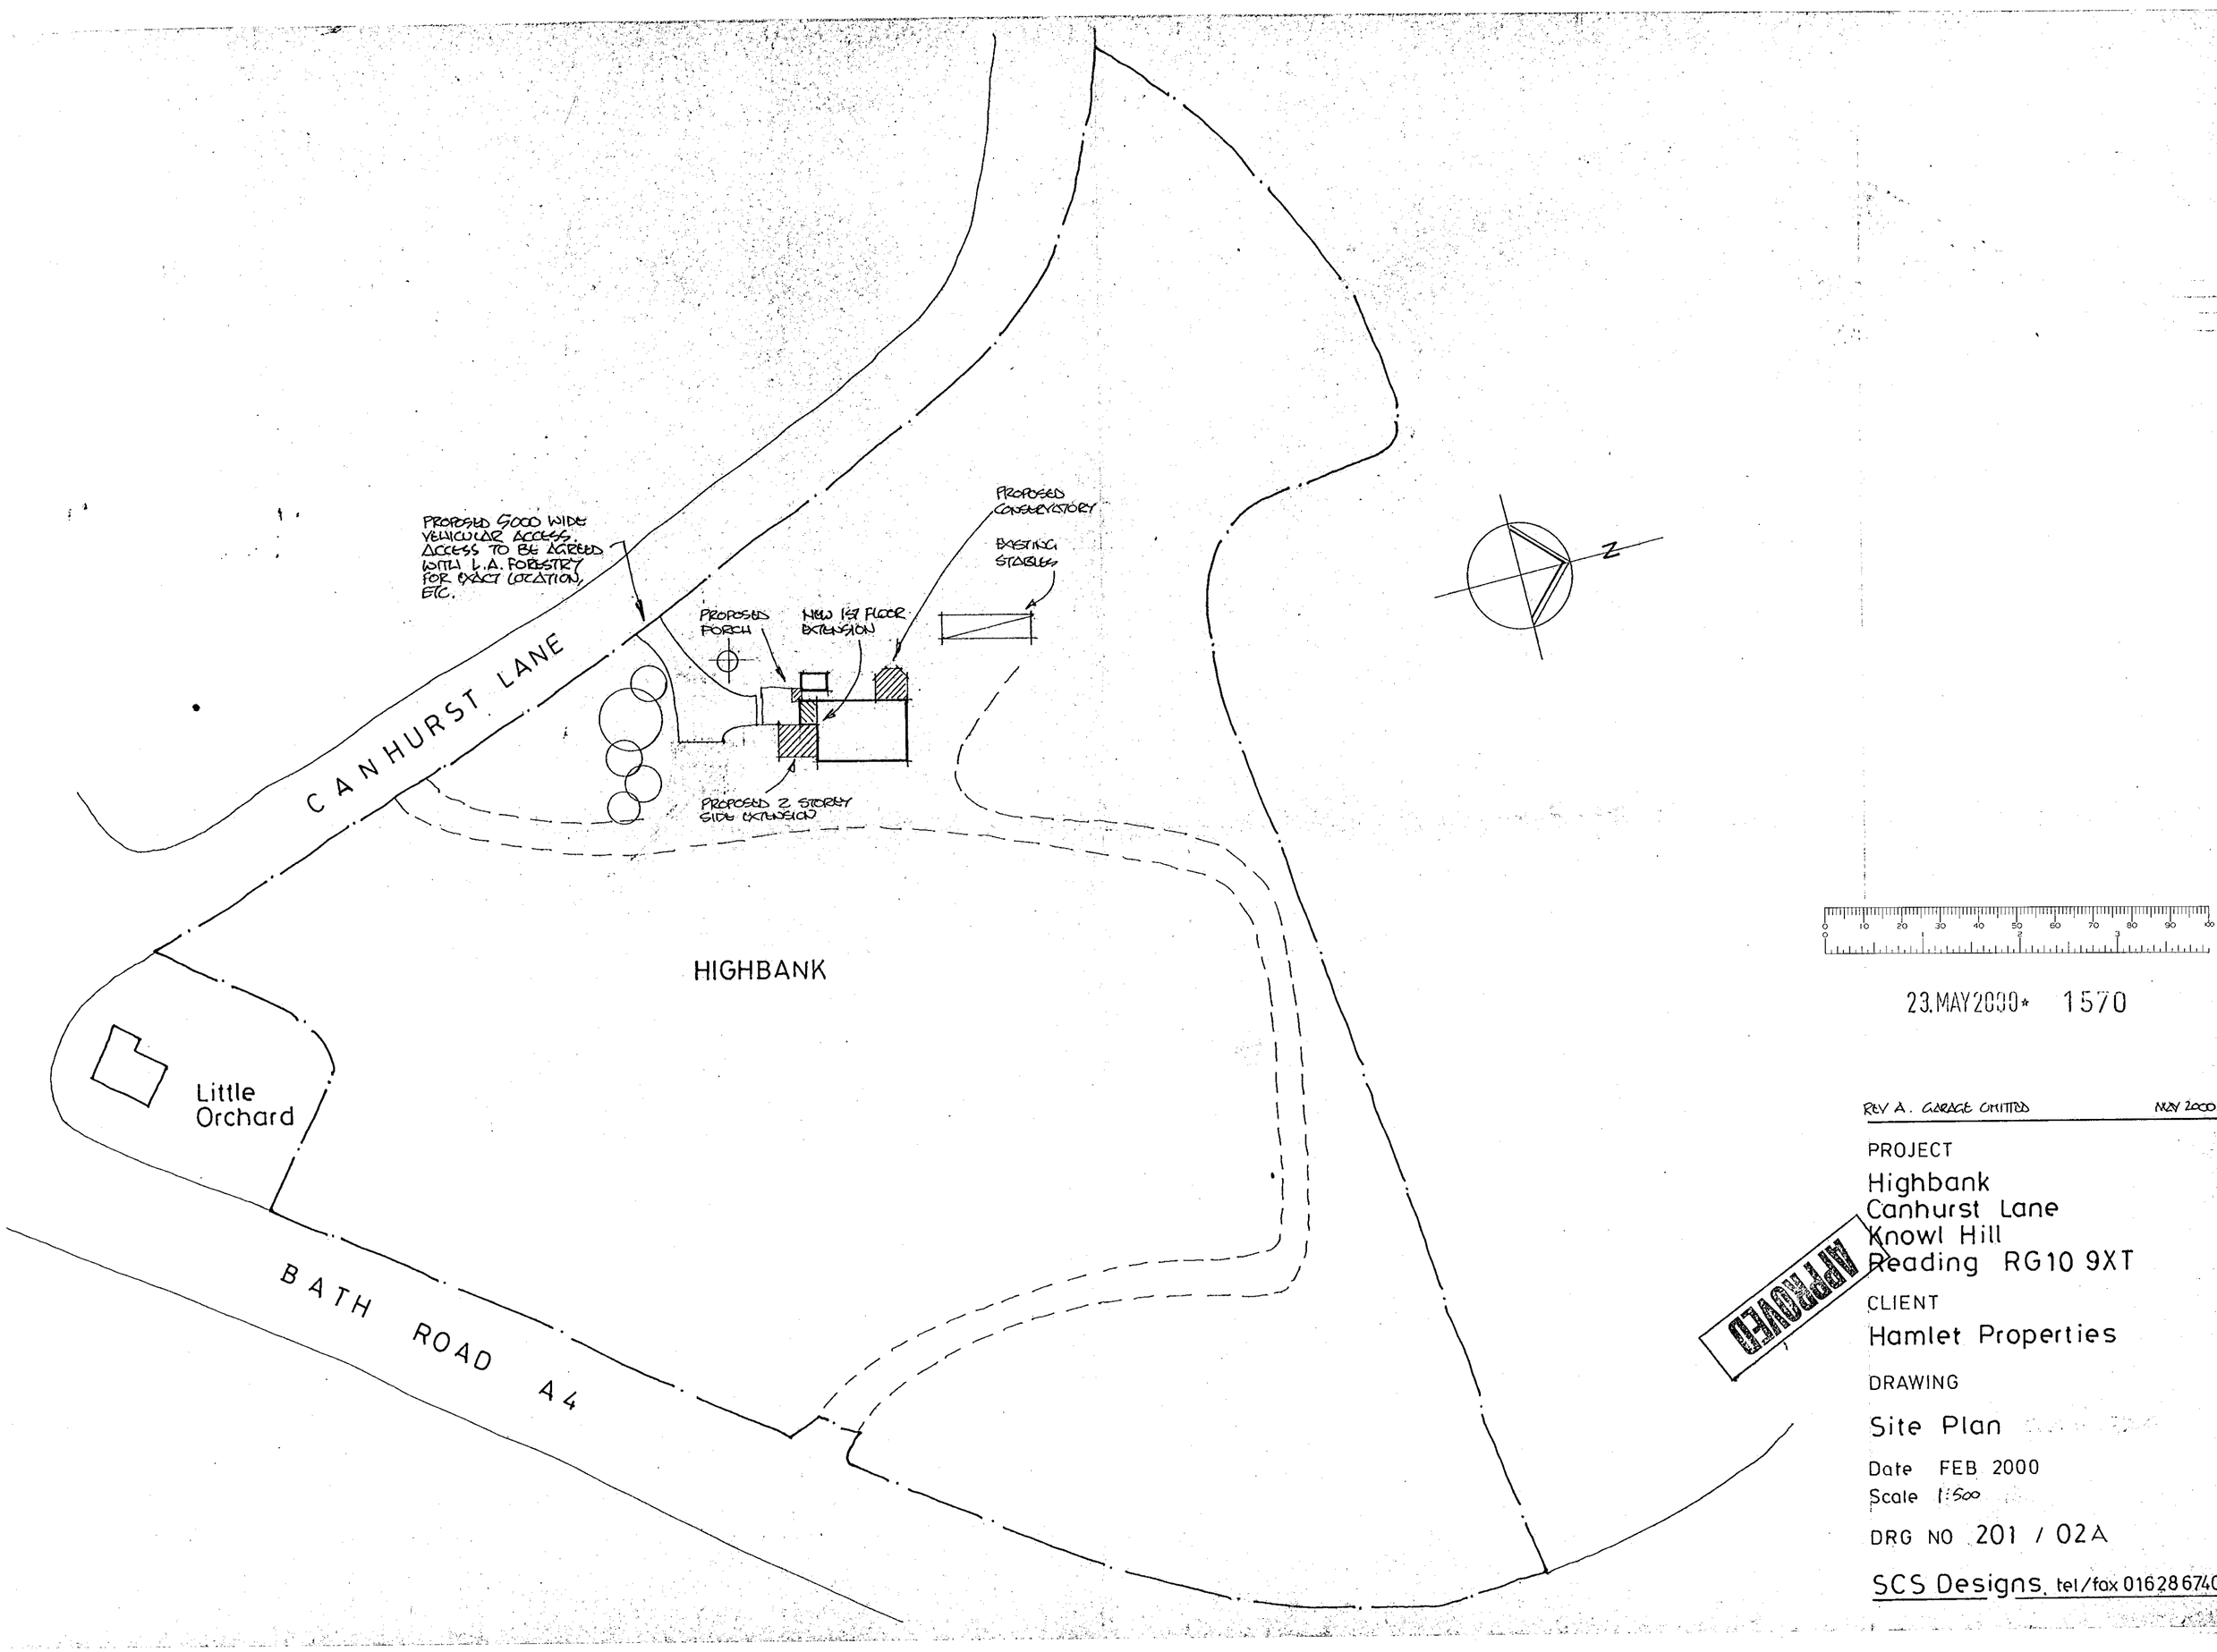

REV A. GARAGE OMITTED MAY 2000

PROJECT

Highbank
Canhurst Lane
Knowl Hill
Reading RG10 9XT

CLIENT

Hamlet Properties

DRAWING

Site Plan

Date FEB 2000
Scale 1:500

DRG NO 201 / 02A

SCS Designs, tel/fax 01628674082

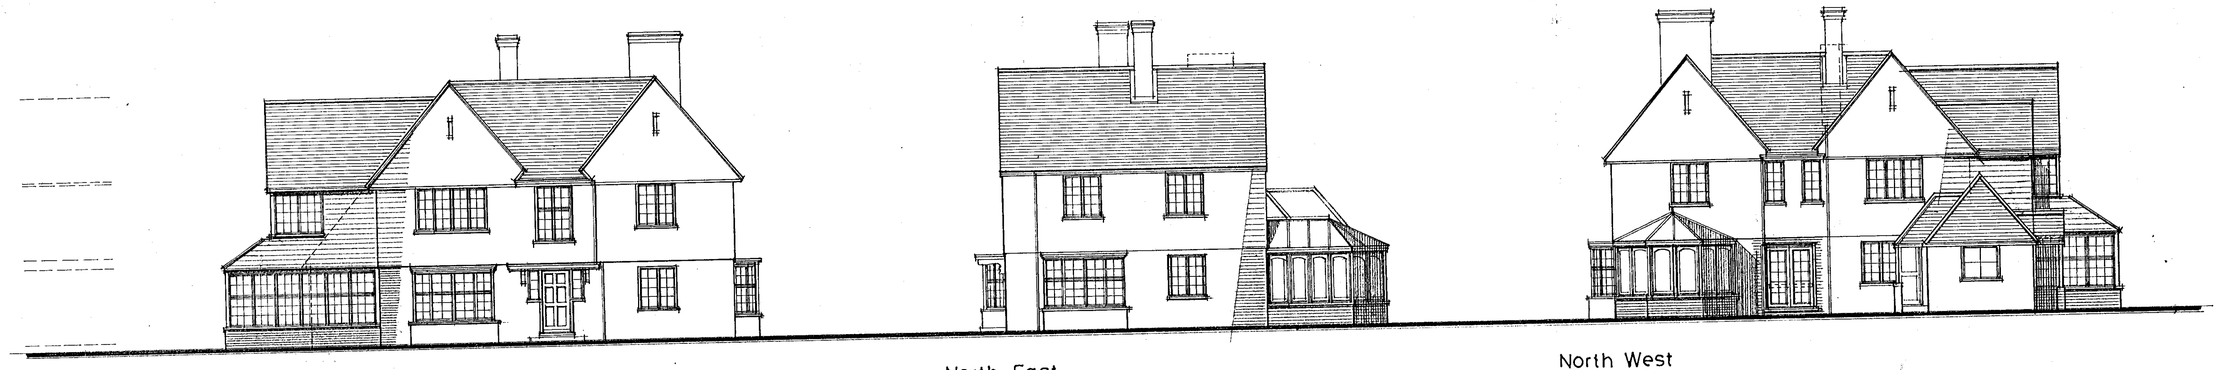

South East

North East

North West

South East
ELEVATIONS scale 1:100

CONSERVATORY :-

ROOF + WINDOWS	-	STAINED SOFTWOOD
DWARF WALLS	-	FACING BRICKWORK
RW GOODS	-	PVC
MAIN BUILDING	:-	ALL TO MATCH EXTG.
ROOF	-	CLAY PLAIN TILES
WALLS	-	FFL - VERTICAL TILE HANGING
	-	GFL - FACING BRICKWORK
WINDOWS	-	PAINTED SOFTWOOD
RW GOODS	-	PVC
DRAINAGE	-	SW TO NEW SOAKAWAYS
		FW TO EXTG SEWERS



South West

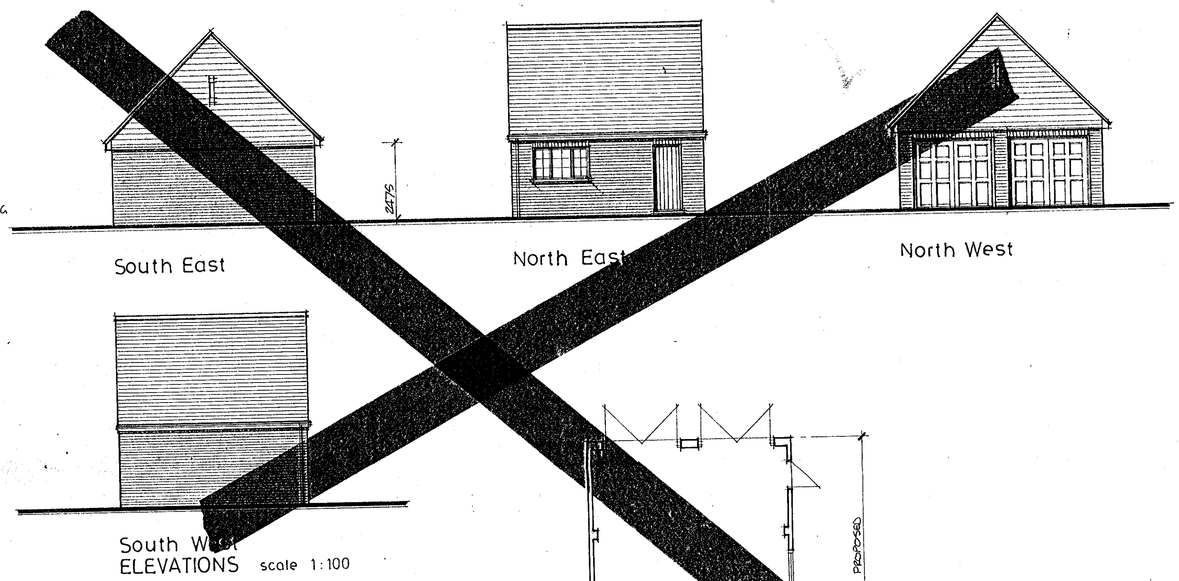

South West
ELEVATIONS scale 1:100

Proposed Garage Plan scale 1:100
FOR LOCATION / SITING REFER TO SITE PLAN
NOT PART OF PLANNING APPLICATION

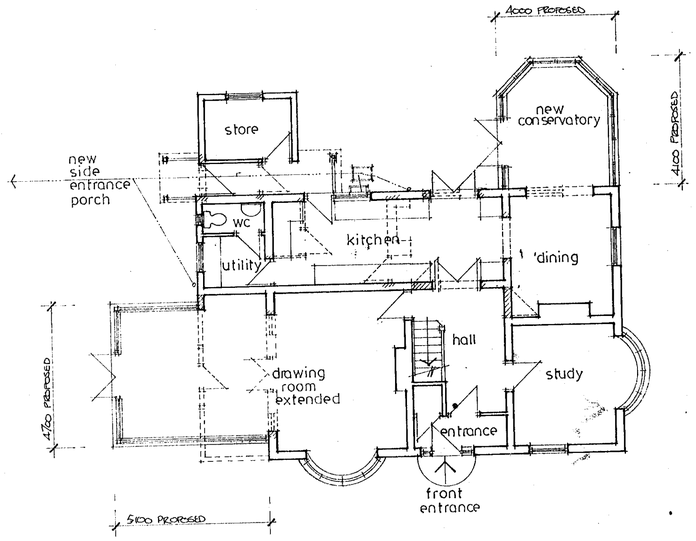

Ground Floor Plan
PLANS scale 1:100

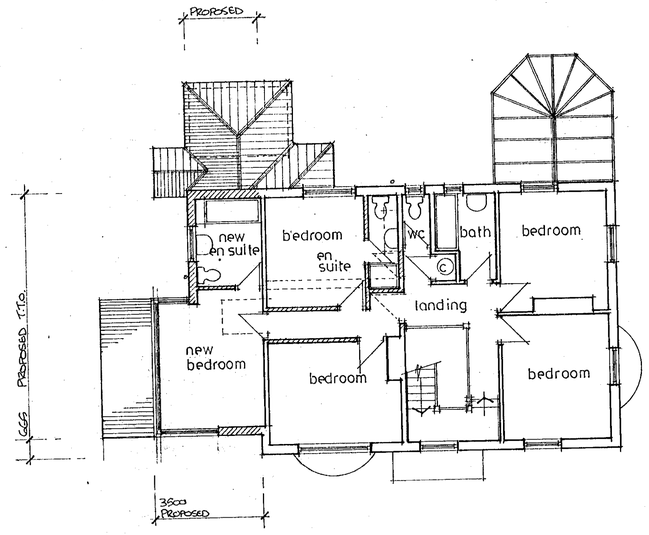

First Floor Plan

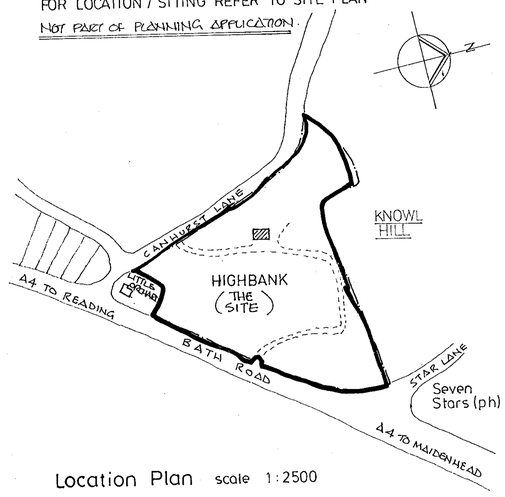

Location Plan scale 1:2500

APPROVED
23.MAY.2000 1570

A.. GARAGE OMITTED + F.F. REDUCED IN AREA MAY 2000

PROJECT
Highbank
Canhurst Lane
Knowl Hill
Reading RG10 9XT

CLIENT
Hamlet Properties

DRAWING
Alterations & Extensions

Date FEB 2000
Scale VARIOUS

DRG NO 201 / 01B

SCS Designs tel/fax 01628 674082