Michael Whiteway Construction and Development Consultant
The Walled Garden, New Lane Hill, Tilehurst. RG30 4JJ 0118 9417347.

Scale 1:200

North.

WITHDRAWN

WITHDRAWN

L.A. ALLOTEMENTS

Mature Oak 40 ft
to be planted.

Mature Oak 40 ft
to be planted.

SHRUB BEDS

Portable
office

Electricity
Sub-Station

A new beech hedge
to be planted.

SHRUB BED

The Site

Existing Access

Gravelled parking area for the display of motor cars.

Mature Oak 40ft
to be planted.

Low post and rail fence.

Planting kept to a maximum
height of 0.65 metres

Roll Over
Car Wash

Jet Wash

Air/Water

Vacuum

Site Boundary

Directional Sign

Land adjacent to Bulldog Service Station, Reading Road, Winnersh

WITHDRAWN

Michael Whiteway Construction and Development Consultant
The Walled Garden, New Lane Hill, Tilehurst, RG30 4JJ 0118 9417347.

North.

Scale 1:200

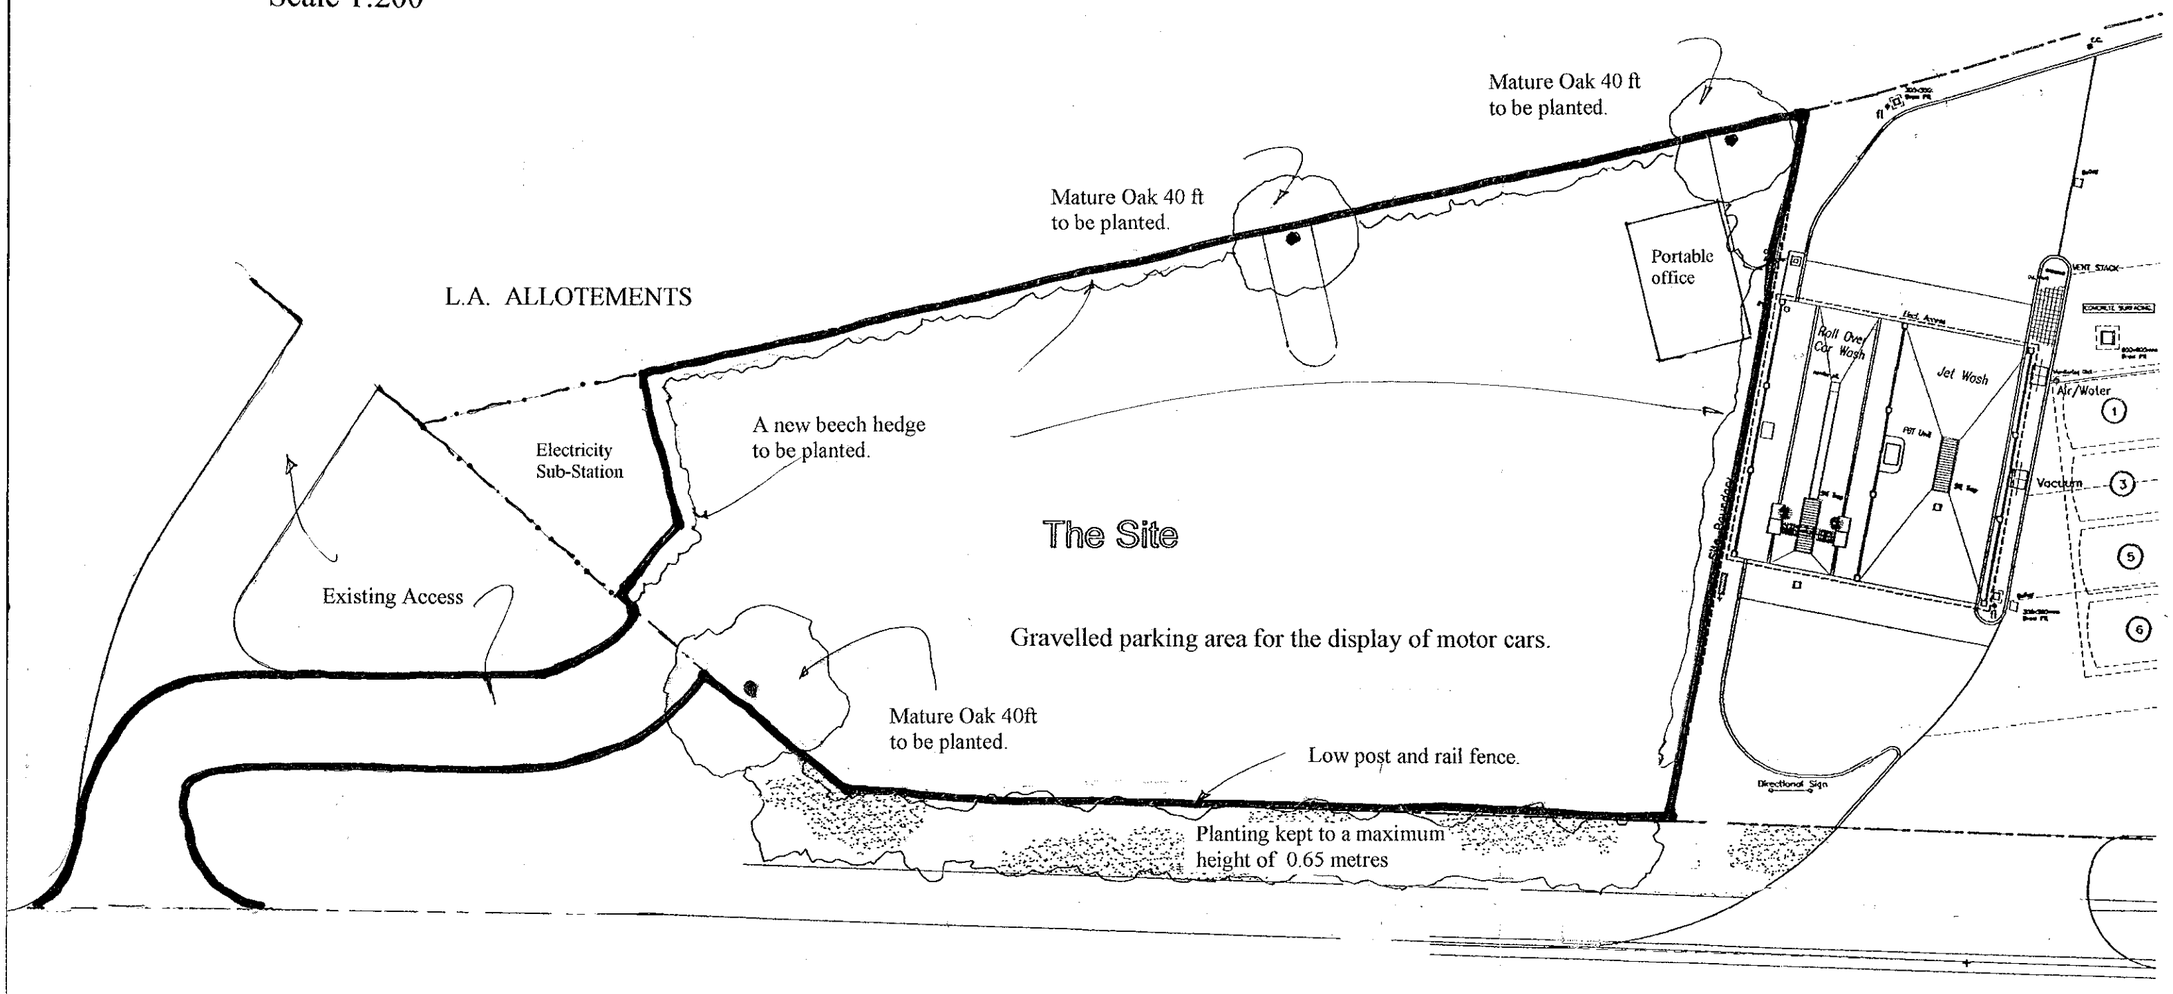

Land adjacent to Bulldog Service Station, Reading Road, Winnersh

Revision	Date	By
B	PORTAKABIN INFO. ADDED.	11.09.00 DAN

RAILWAY EMBANKMENT

MP 65

PARKING

PARKING

PARKING

PARKING

FLOOD STORAGE AREA

Light Tower

READING ROAD

ACCESS ROAD

Winnersh Sta

20

22

14

611

BASED ON PORTAKABIN DRAWINGS E8320/01 & 02
FOR ILLUSTRATIVE & DISCUSSION PURPOSES ONLY.
DETAILED DRAWINGS / DESIGN BY OTHERS.
BUILDING INTERFACE / DESIGN WITH EXISTING SERVICES ETC. BY PORTAKABIN.
SITE PEGS (PROXIMITY OF BUILDINGS) SUBJECT TO CONFIRMATION.

PRELIMINARY
FOR DISCUSSION ONLY.

Project
VERNALIS RESEARCH LTD.
OAKDENE COURT, WINNERSH.

Drawing Title
TEMPORARY ACCOMODATION
MASTERPLAN / STRATEGIES.

Date	Scale	Drawn by
AUGUST 2000	1:300 (@A1)	DAN

Project No	Drawing No	Revision
10162	SK_01	B

TP/2000/2816

Barton Willmore
Architecture

Architects Master Planners Town Planners
Environmental Consultants Project Services

The Barton Willmore Partnership Reading Limited
Beansheaf Farmhouse, Bourne Close,
Calcot, Reading, RG31 7BW.
Tel: 0118 943 0000 Fax: 0118 943 0001
e-mail: architects@reading.bartonwillmore.co.uk