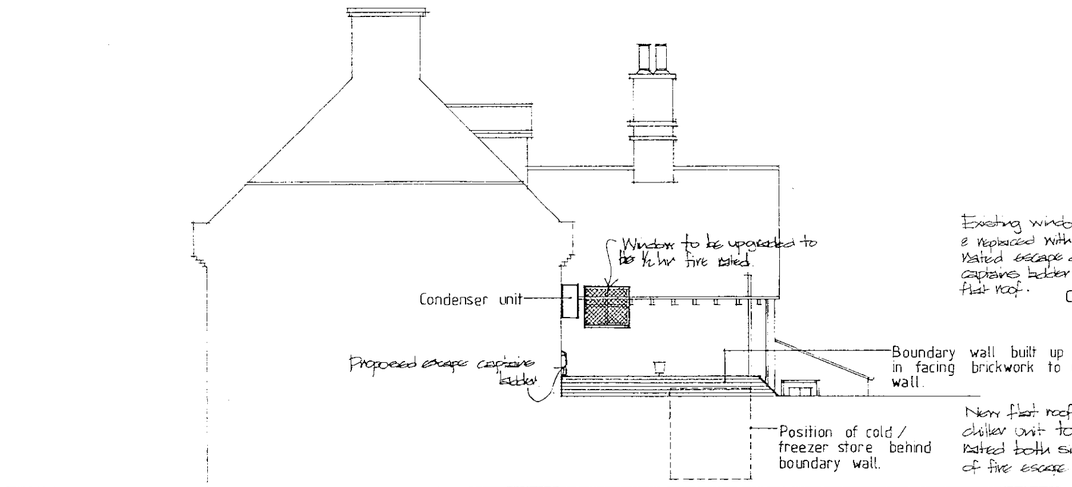

North East Elevation 1:100

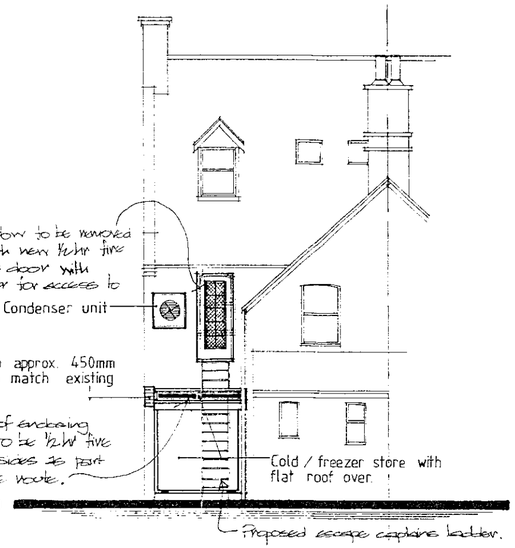

North West Elevation 1:100

SUPERSEDED

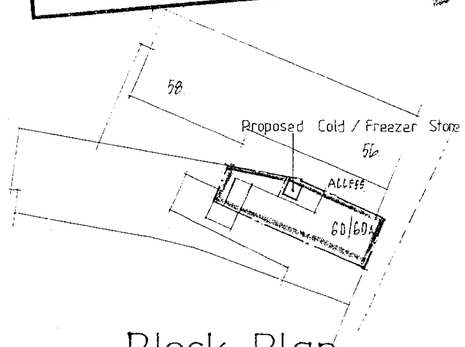

Block Plan 1:500

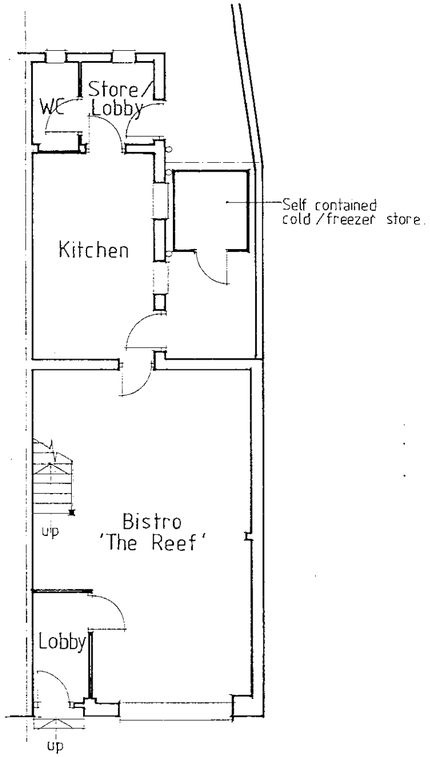

Ground Floor Plan 1:100

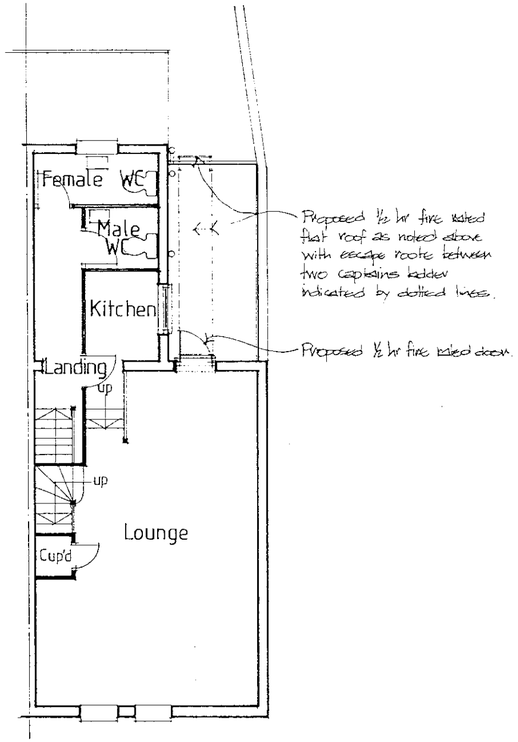

First Floor Plan 1:100

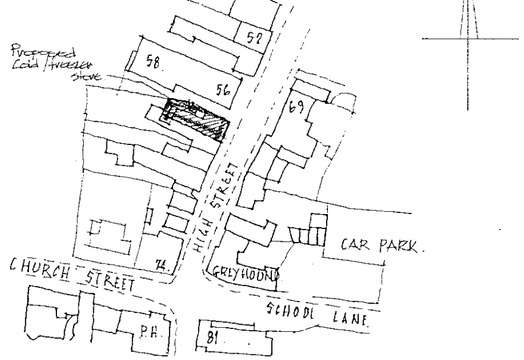

Location Plan 1:1250

09.MAR2000 0891

60/60a Wargrave High Street Berkshire - ('The Reef').

Proposed External Chiller Unit, Condenser & Means of Fire Escape.

Client
Mr & Mrs Yates
81 Highfield Road
Wargrave Berkshire

Description
Plans & Elevations.

All dimensions to be checked on site. Any discrepancy between this drawing and other information is to be referred to the Planning Consultant. This drawing is COPY

MARTIN BUTLER ARCHITECTURAL DESIGN & PLANNING CONSULTANT
31 Tattersall Close
Wokingham
Berkshire
RG40 2UP

date: 23rd Feb 2000
drawn AB

Scale 1:100: 500 & 1250.

Project	drawing	revision
9902	03	

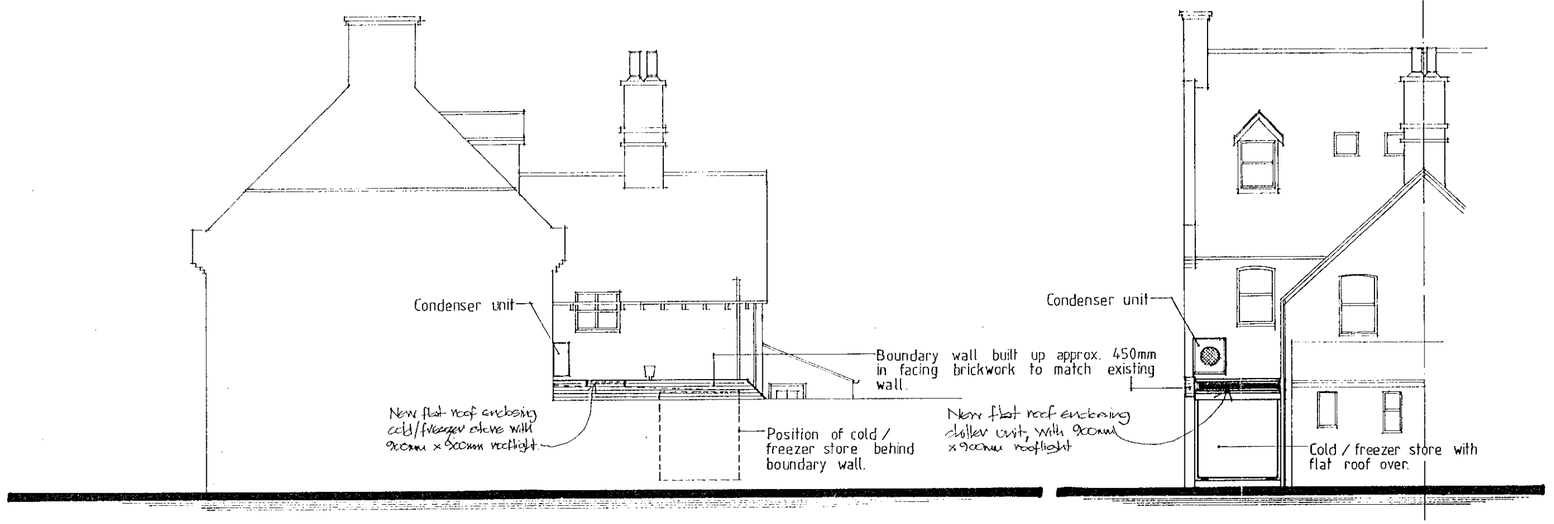

North East Elevation 1:100

North West Elevation 1:100

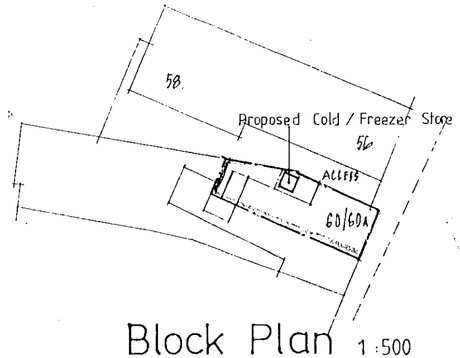

Block Plan 1:500

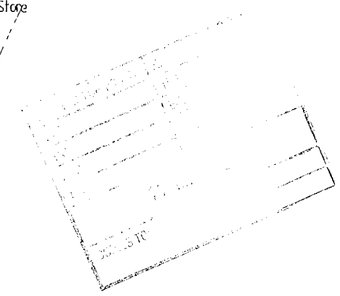

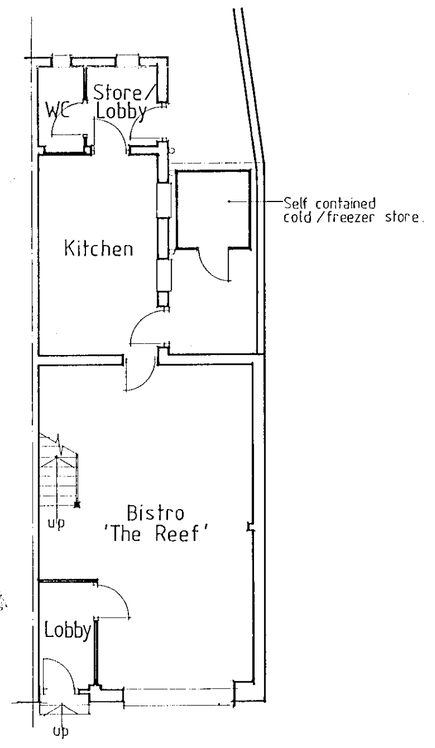

Ground Floor Plan 1:100

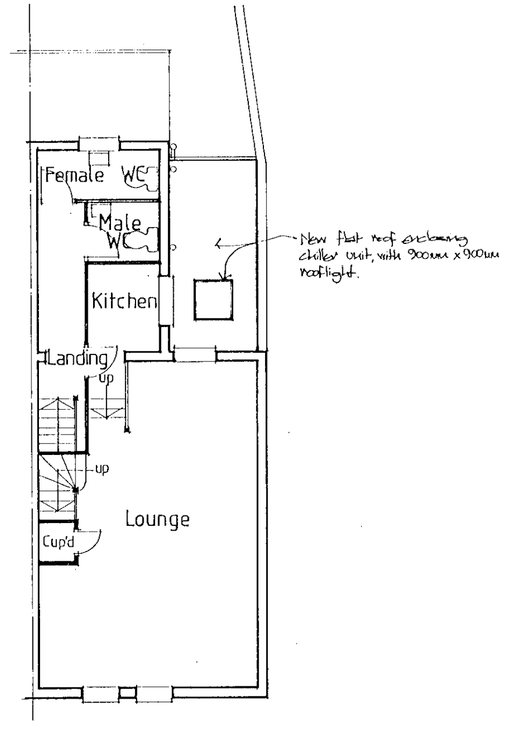

First Floor Plan 1:100

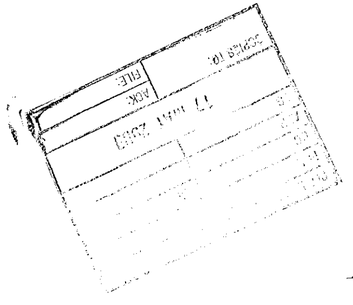

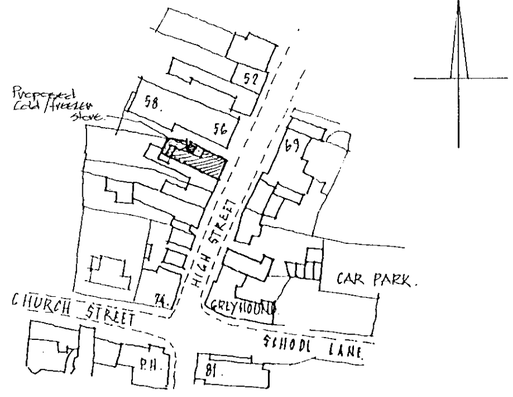

Location Plan 1:1250

Revised Plans APPROVED

Rev'd 12th May '00 - Following discussions with Planners condenser unit is repositioned, rooflight to flat roof has been added & fire escape route over flat roof has been detailed with existing windows being reinstated.

60/60a Wargrave High Street Berkshire - ('The Reef').

Proposed External Chiller Unit, Condenser & Means of Fire Escape.

Client
Mr & Mrs Yates
81 Highfield Road
Wargrave Berkshire

Description
Plans & Elevations.

All dimensions to be checked on site. Any discrepancy between this drawing and other information is to be referred to the Planning Consultant. This drawing is copyr

MARTIN BUTLER ARCHITECTURAL DESIGN & PLANNING CONSULTANT
31 Tattersall Close
Wokingham
Berkshire
RG40 2UP

date	Scale	Project	drawing	revision
23rd Feb 2000	1:100: 500 & 1250.	9902	03	A.

drawn AP