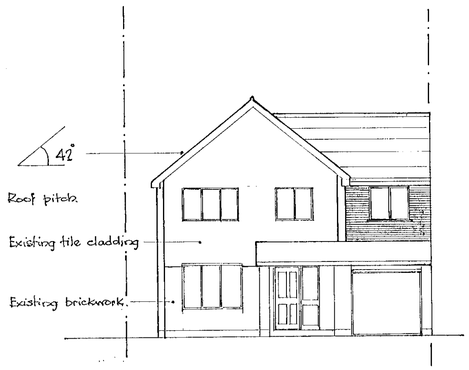

PROPOSED FRONT ELEVATION

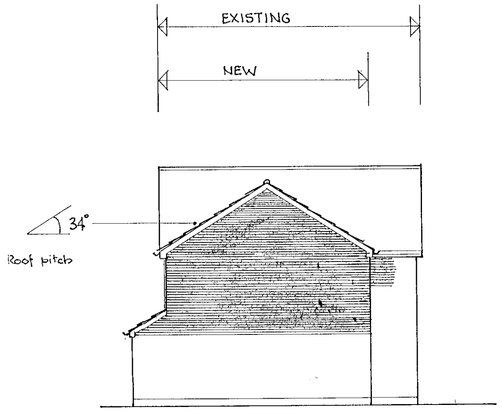

PROPOSED SIDE ELEVATION



PROPOSED REAR ELEVATION

NOTE:

All new roof tiles and brickwork to match existing

KEY

- Existing structure retained
- New brickwork
- New blockwork
- Existing masonry to be removed.

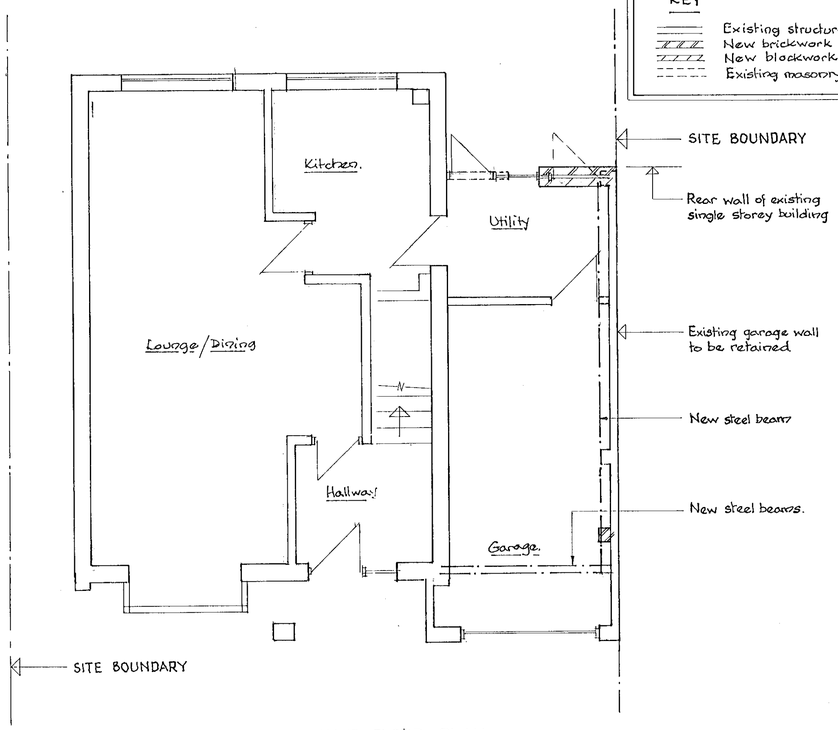

PROPOSED GROUND FLOOR PLAN

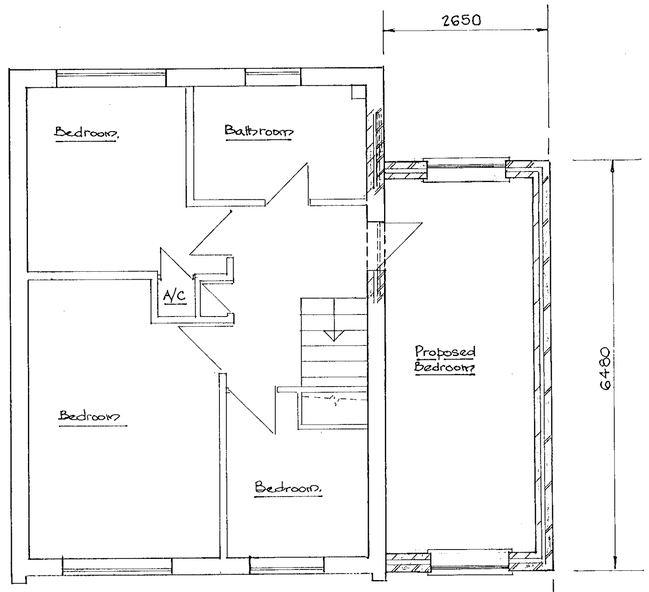

PROPOSED FIRST FLOOR PLAN

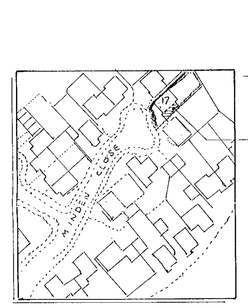

BLOCK PLAN (1:1250)

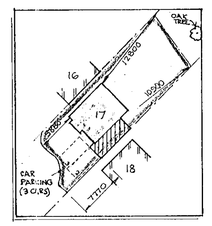

LOCATION PLAN (1:500)

04.MAY2009* 1406

SUPERSEDED

property: PROPOSED FIRST FLOOR BEDROOM EXTENSION OVER EXISTING GARAGE AND UTILITY ROOM AT 17 MINDEN CLOSE WOOSEHILL WOKINGHAM BERKSHIRE	drawing title: PLANS AND ELEVATIONS	scale: 1:100 1:50
		drg no: 170400/01 rev: –

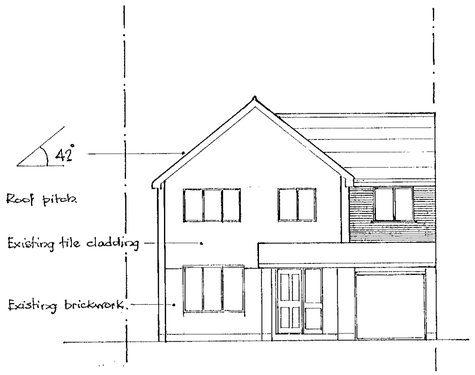

PROPOSED FRONT ELEVATION

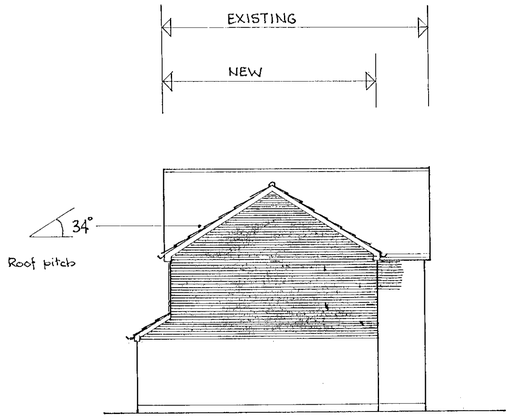

PROPOSED SIDE ELEVATION



PROPOSED REAR ELEVATION

NOTE:

All new roof tiles and brickwork to match existing

KEY

- Existing structure retained
- New brickwork
- New blockwork
- Existing masonry to be removed.

PROPOSED GROUND FLOOR PLAN

PROPOSED FIRST FLOOR PLAN

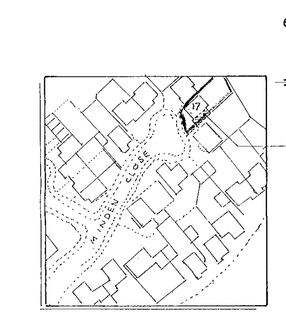

BLOCK PLAN (1:1250)

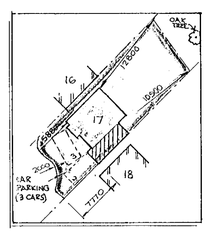

LOCATION PLAN (1:500)

1406

REVISED PLAN

APPROVED

REV 'A' CAR PARKING SPACE No 3 MOVED AUG 2000

property	drawing title	scale	
PROPOSED FIRST FLOOR BEDROOM EXTENSION OVER EXISTING GARAGE AND UTILITY ROOM AT 17 MINDEN CLOSE WOOSEHILL WOKINGHAM BERKSHIRE	PLANS AND ELEVATIONS	1:100 1:50	
		drg no 170400/01	rev A

8/12/00