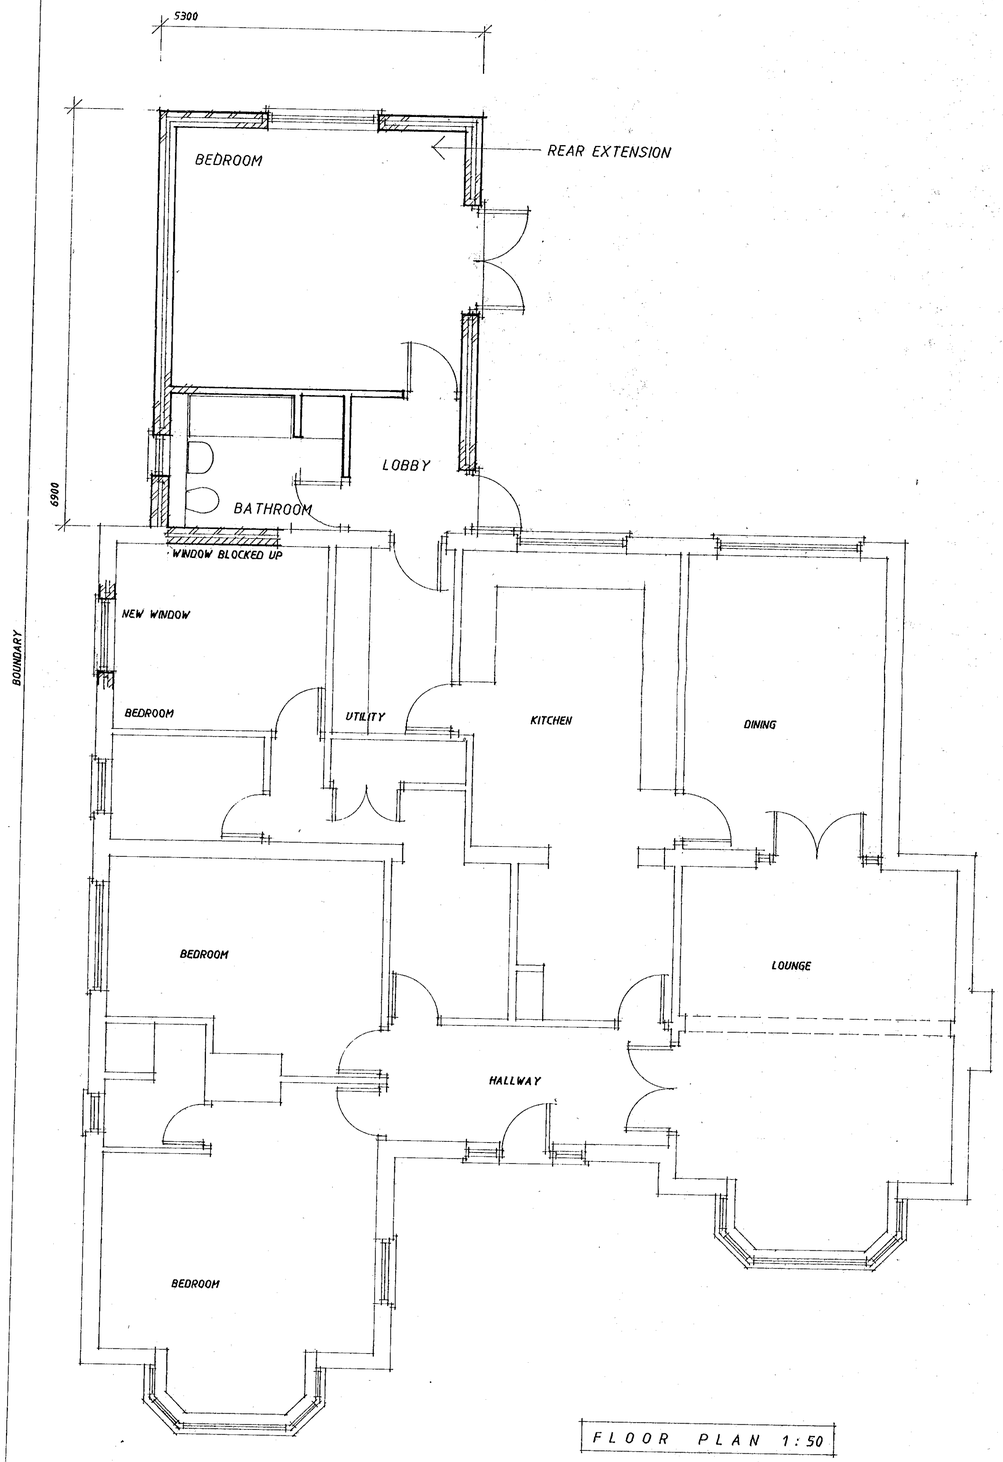

FLOOR PLAN 1:50

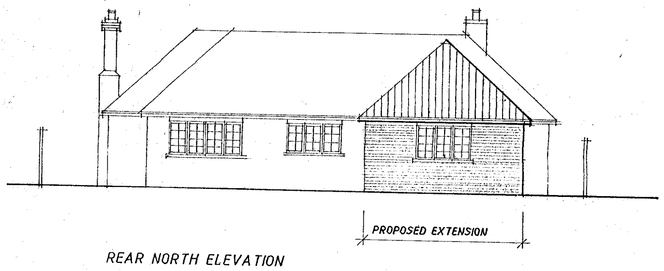

REAR NORTH ELEVATION

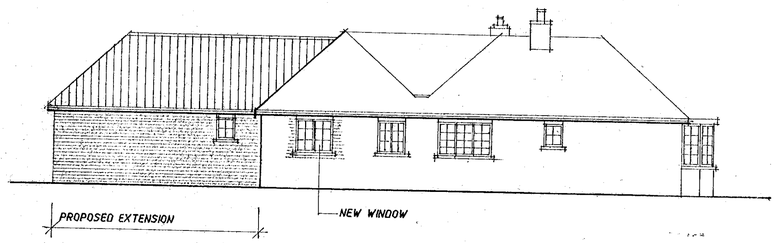

SIDE WEST ELEVATION

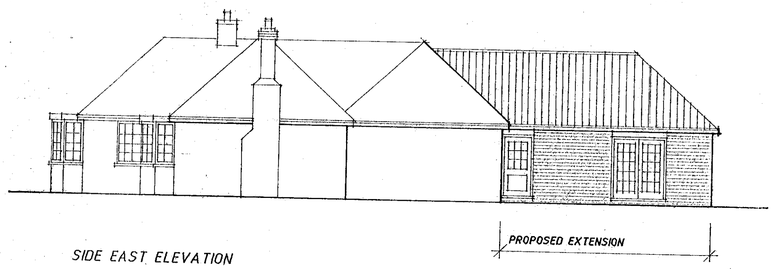

SIDE EAST ELEVATION

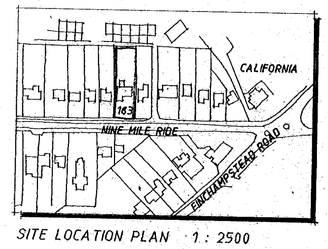

SITE LOCATION PLAN 1:2500

NORTH

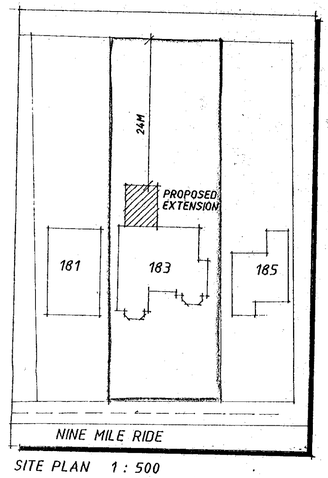

SITE PLAN 1:500

DO NOT SCALE

Any discrepancies to be referred to Izod Design.
This drawing remains the Copyright of Izod Design.

REVISIONS

Date	Description	Ref

EXTERNAL MATERIALS

WALLS / REGENCY MULTI FACING BRICKS TO MATCH EXISTING

ROOF TILES / RED/BROWN CONCRETE INTERLOCKING TILES TO MATCH EXISTING

EXISTING BUILDING	171 M²
PROPOSED EXTENSION	36.5M²
INCREASE FOOTPRINT	21%

06.MAR2000* 0908

06.MAR2000*

APPROVED

Izod DESIGN

Chartered Architects
Landscape Consultants

14 Milton Road Wokingham
Berkshire RG40 1DB
Telephone 0118 977 0075
Facsimile 0118 977 0057

Client
MR B SMITH

Project
183 NINE MILE RIDE
FINCHAMPSTEAD

Description
PROPOSED
REAR EXTENSION
PLANS AND ELEVATIONS

Scale	1:50 1:100
Project No.	2652
Drawing No.	2
Revision	Date 4 MAR 00

24/h/02 MY 443454 R