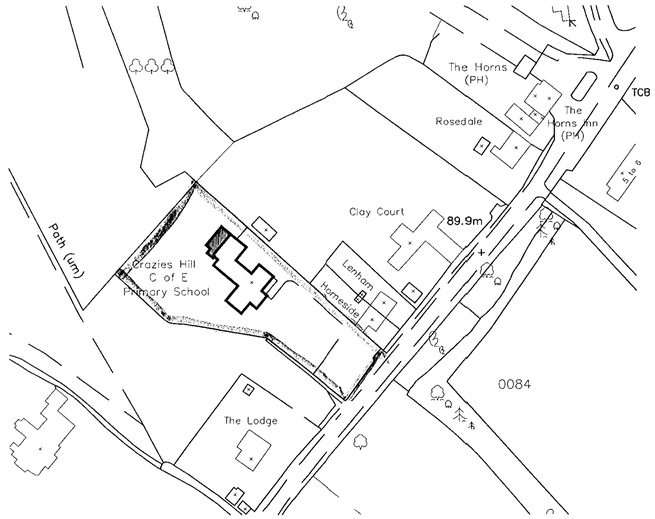

LOCATION PLAN 1:1250

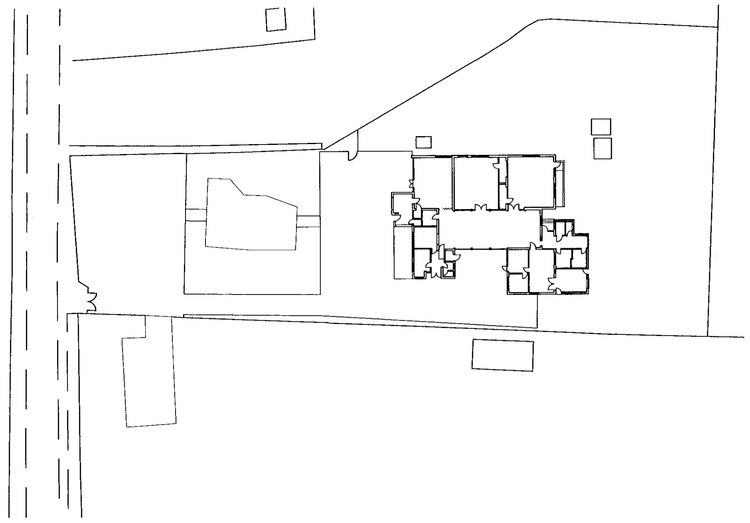

BLOCK PLAN 1:500

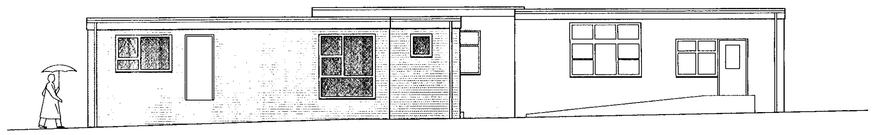

ELEVATION 1 1:100

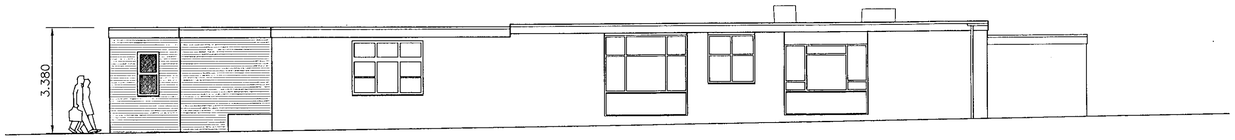

ELEVATION 2 1:100

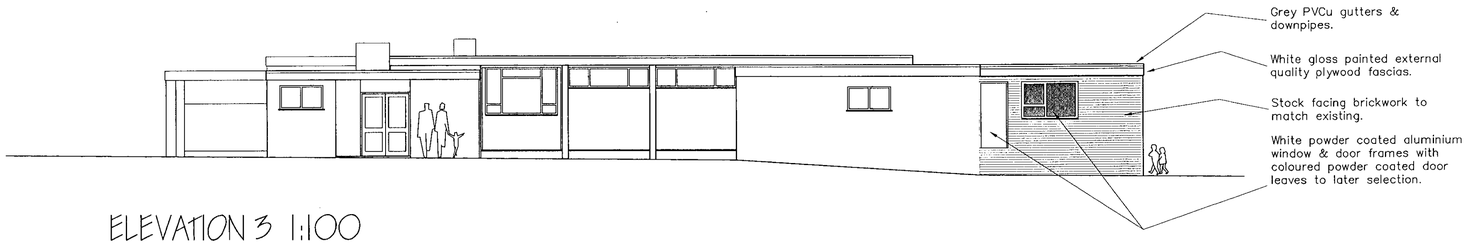

ELEVATION 3 1:100

NOTES

1. Do not scale dimensions from this drawing.
2. All contractors and sub-contractors must verify sizes and conditions on site before work commences.
3. Copyright- This drawing is copyright to DHP and may not be reproduced in any form whatsoever without prior express written consent.

APPROVED

Rev.	Description	Date	Chk'd
A	Window to disabled lav. omitted to client's requirements. KM	11.4.00	MC

DHP
CONSTRUCTION
Design & Consulting

4 St. Martin's Court
York Road, Weybridge
Surrey KT13 9UU

Tel: 01932 850100
Fax: 01932 841800

Email: dhp@psilink.co.uk
Web: www.dhpuk.co.uk

Job
CRAZIES HILL C. OF E.
PRIMARY SCHOOL
CRAZIES HILL
WARGRAVE, BERKSHIRE

Drawing
PROPOSED ALTERATIONS & EXTENSIONS - SCHEME D
PHASE 1- SITE & BLOCK PLANS & ELEVATIONS

Scales	Date	Drawn	Checked
1:100/500/1250	4.2000	KM	MG

Number	Revision
2455/14	A

10/4/00

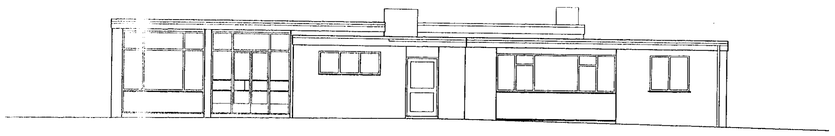

ELEVATION 1 (SOUTH EAST)

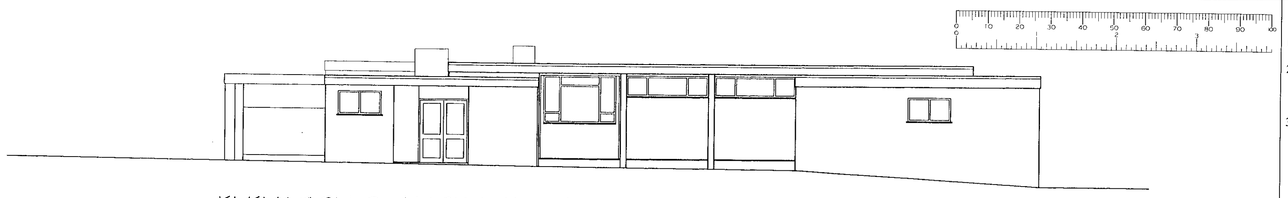

ELEVATION 2 (NORTH EAST)

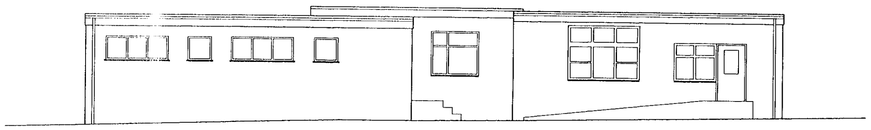

ELEVATION 3 (NORTH WEST)

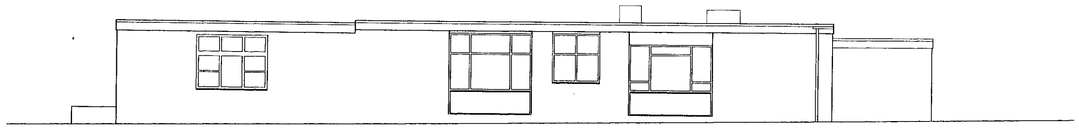

ELEVATION 4 (SOUTH WEST)

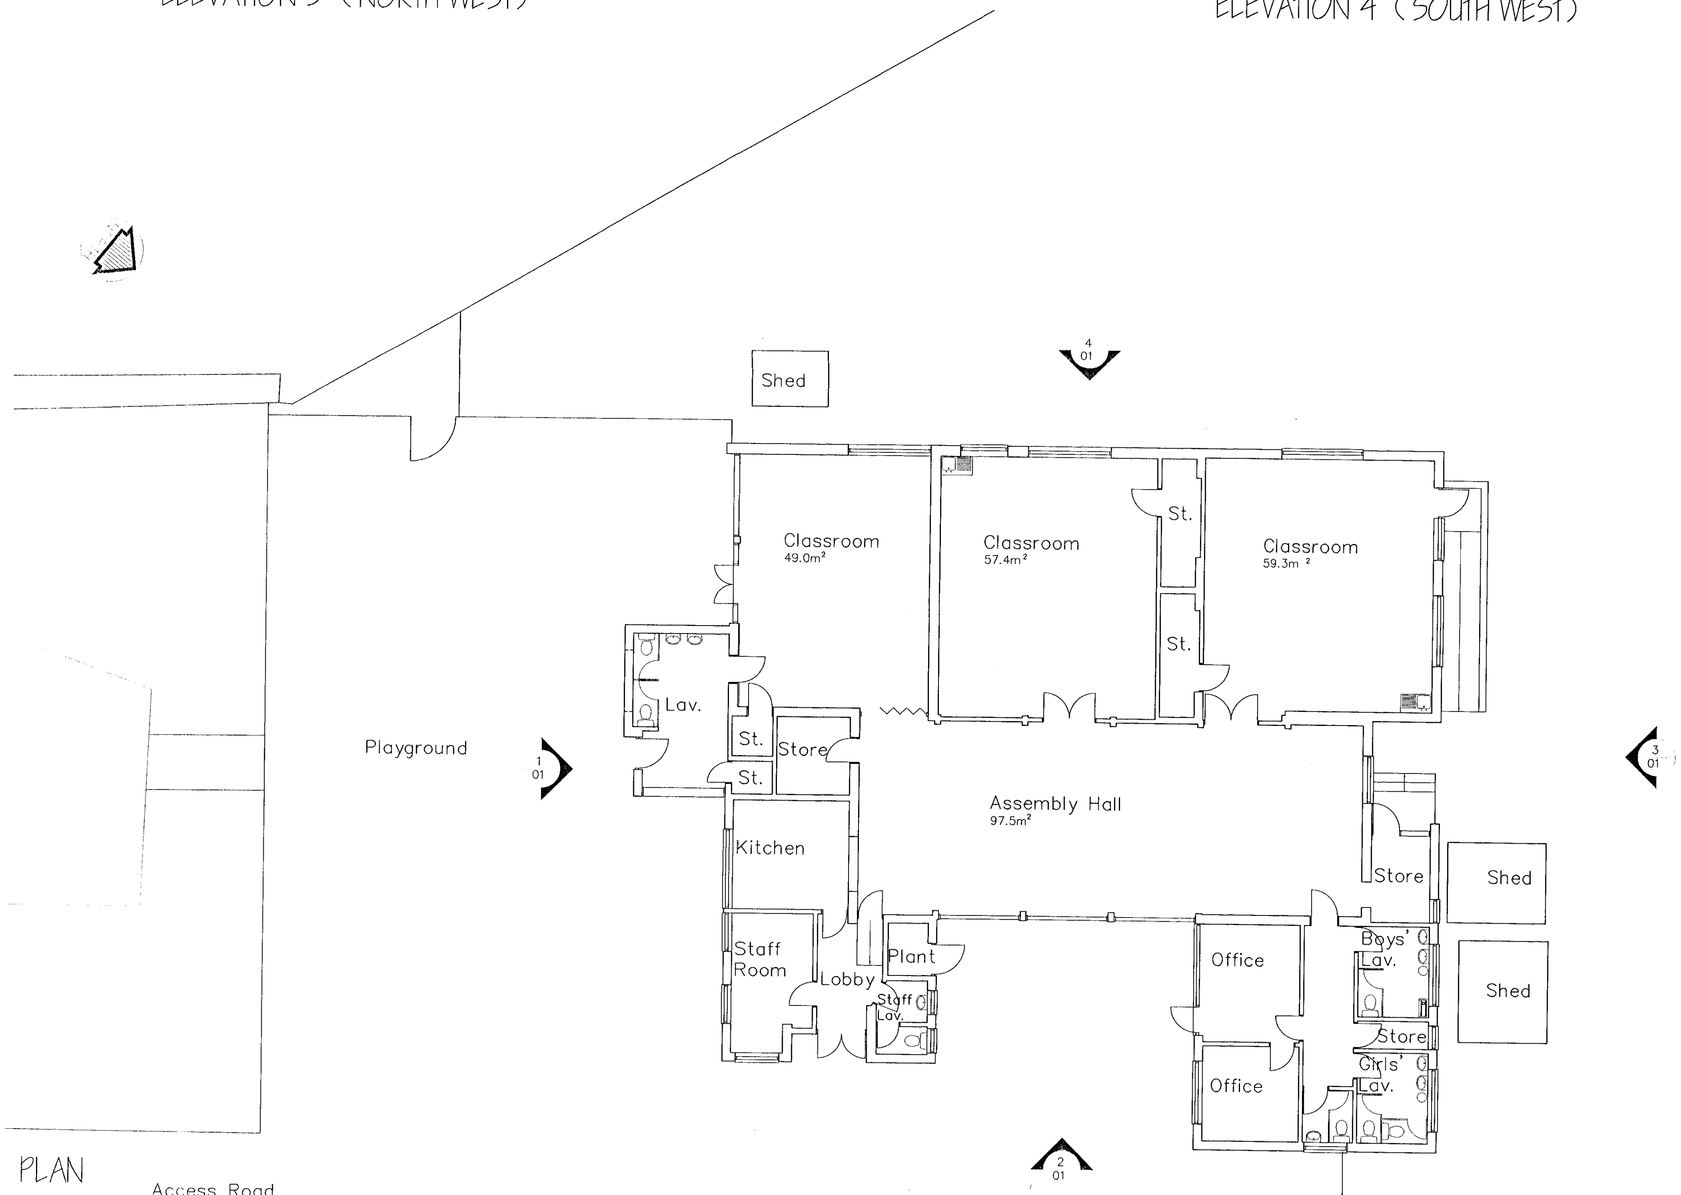

PLAN

NOTES

1. Do not scale dimensions from this drawing.
2. All contractors and sub-contractors must verify sizes and conditions on site before work commences.
3. Copyright- This drawing is copyright to DHP and may not be reproduced in any form whatsoever without prior express written consent.

APPROVED

Rev.	Description	Date	Chk'd

DHP
CONSTRUCTION
Design & Consulting

4 St. Martin's Court
York Road, Weybridge
Surrey KT13 9UU

Tel: 01932 850100
Fax: 01932 841800

Email: dhp@psilink.co.uk
Web: www.dhpuk.co.uk

Job
CRAZIES HILL C. OF E.
PRIMARY SCHOOL
CRAZIES HILL
WARGRAVE, BERKSHIRE

Drawing
MEASURED SURVEY AS
EXISTING
FLOOR PLAN & ELEVATIONS

Scales	Date	Drawn	Checked
1:100	11.99	KM	MG

Number
2455/01

Revision



NOTES

1. Do not scale dimensions from this drawing.
2. All contractors and sub-contractors must verify sizes and conditions on site before work commences.
3. Copyright- This drawing is copyright to DHP and may not be reproduced in any form whatsoever without prior express written consent.

APPROVED

Rev.	Description	Date	Chk'd
A	Window to disabled lav. omitted to client's requirements. KM	11.4.00	MC

DHP
CONSTRUCTION
Design & Consulting

4 St. Martin's Court
York Road, Weybridge
Surrey KT13 9UU

Tel: 01932 850100
Fax: 01932 841800

Email: dhp@psilink.co.uk
Web: www.dhpuk.co.uk

Job
CRAZIES HILL C. OF E.
PRIMARY SCHOOL
CRAZIES HILL
WARGRAVE, BERKSHIRE

Drawing
PROPOSED ALTERATIONS &
EXTENSIONS
SCHEME D - PHASE 1
FLOOR PLAN

Scales	Date	Drawn	Checked
1:100	4.2000	KM	MG

Number
2455/13

Revision
A

NOTES

1. Do not scale dimensions from this drawing.
2. All contractors and sub-contractors must verify sizes and conditions on site before work commences.
3. Copyright- This drawing is copyright to DHP and may not be reproduced in any form whatsoever without prior express written consent.

NORTH

Shed
Shed relocated
Shed relocated

Classroom 49.0m²
Classroom 57.4m²
St.
Classroom 59.3m²
St.

Lavatory
St.
Store
St.
Kitchen
Staff-room
Lobby
Plant
Staff Lav.

Assembly Hall 97.5m²

Temporary flat roof over Phase 1 (3layers felt).

Office
Boys' Lav.
Resource Area
Office
Staff Lav.
Girls' Lav.

9632
4275
5970

2/14
1/14
3/14

INFORMATION ONLY

Rev.	Description	Date	Chk'd

DHP
CONSTRUCTION
Design & Consulting

4 St. Martin's Court
York Road, Weybridge
Surrey KT13 9UU

Tel: 01932 850100
Fax: 01932 841800

Email: dhp@psilink.co.uk
Web: www.dhpuk.co.uk

Job
CRAZIES HILL C. OF E. PRIMARY SCHOOL
CRAZIES HILL
WARGRAVE, BERKSHIRE

Drawing
PROPOSED FLOOR PLANS - PHASE 1 EXTENSION

Scales	Date	Drawn	Checked
1:50	8.2000	AS	MG

Number
2549/08

Revision

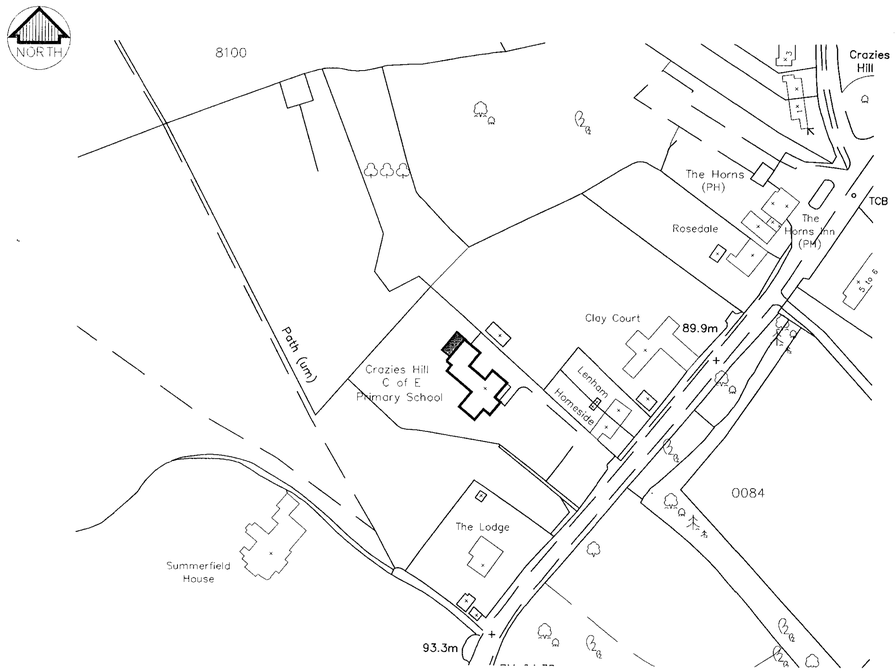

LOCATION PLAN 1:1250

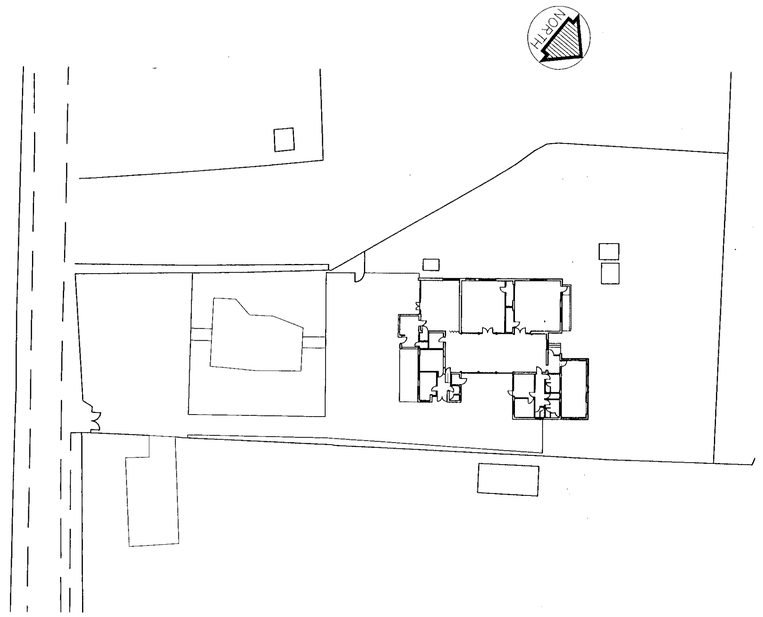

BLOCK PLAN 1:500

NOTES

1. Do not scale dimensions from this drawing.
2. All contractors and sub-contractors must verify sizes and conditions on site before work commences.
3. Copyright- This drawing is copyright to DHP and may not be reproduced in any form whatsoever without prior express written consent.

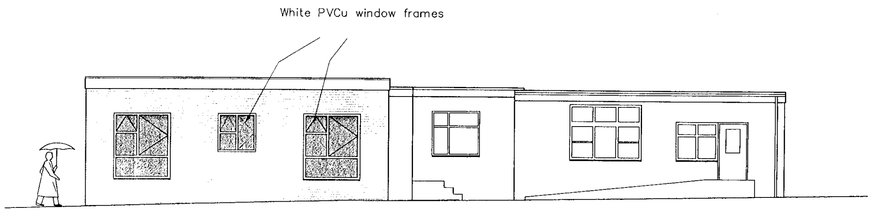

ELEVATION 1 1:100

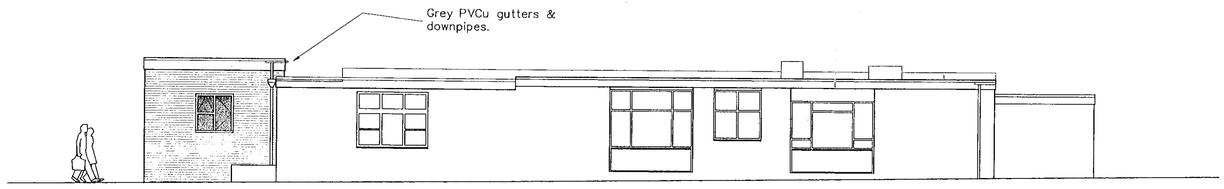

ELEVATION 2 1:100

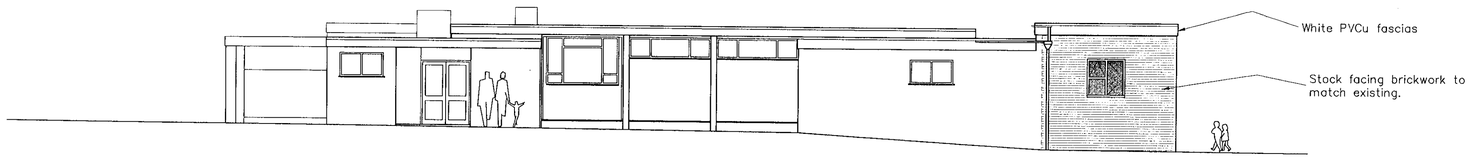

ELEVATION 3 1:100

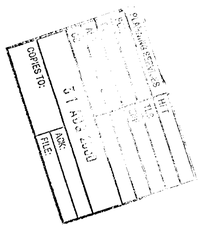

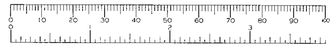

PLANNING APPLICATION ONLY

Rev.	Description	Date	Chk'd

DHP
CONSTRUCTION
Design & Consulting

4 St. Martin's Court
York Road, Weybridge
Surrey KT13 9UU

Tel: 01932 850100
Fax: 01932 841800

Email: dhp@psilink.co.uk
Web: www.dhpuk.co.uk

Job
CRAZIES HILL C. OF E. PRIMARY SCHOOL
CRAZIES HILL
WARGRAVE, BERKSHIRE

Drawing
PROPOSED LOCATION, BLOCK PLAN & ELEVATIONS

Scales	Date	Drawn	Checked
1:100	8.2000	AS	MG

Number	Revision
2549/09	

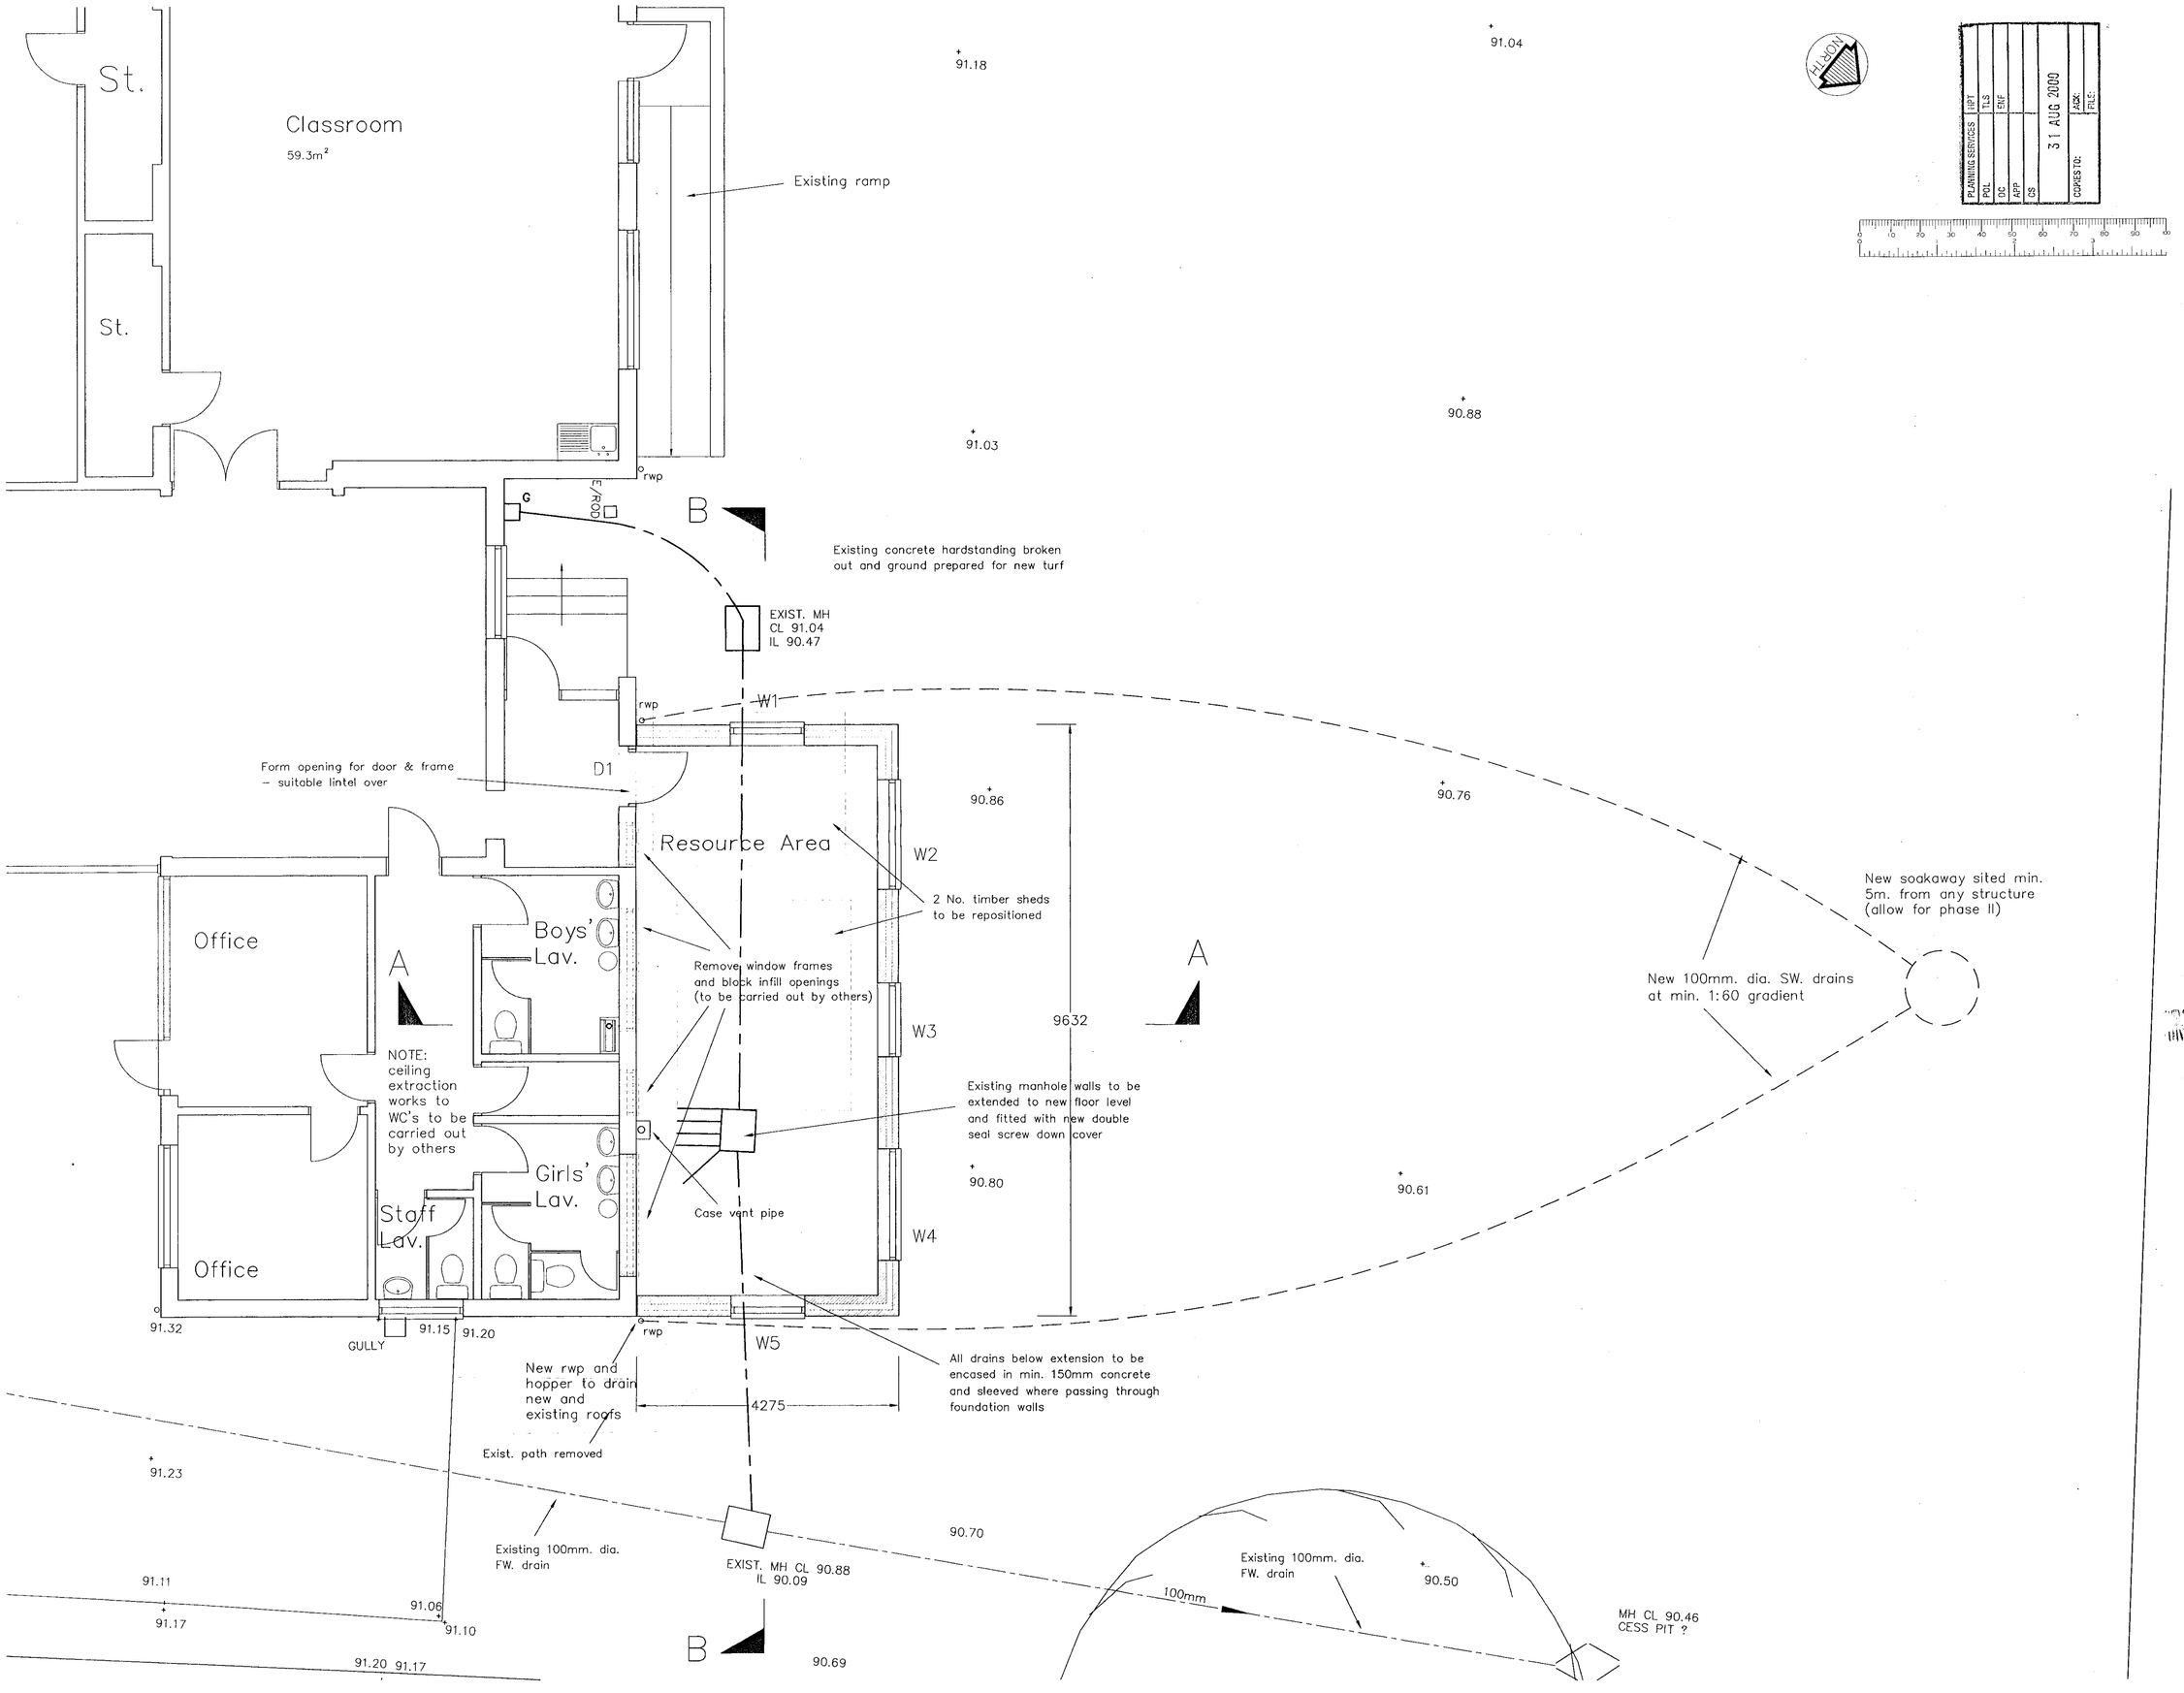

NOTES

1. Do not scale dimensions from this drawing.
2. All contractors and sub-contractors must verify sizes and conditions on site before work commences.
3. Copyright- This drawing is copyright to DHP and may not be reproduced in any form whatsoever without prior express written consent.

INFORMATION ONLY

Rev.	Description	Date	Chk'd

DHP CONSTRUCTION
Design & Consulting

4 St. Martin's Court
York Road, Weybridge
Surrey KT13 9UU

Tel: 01932 850100
Fax: 01932 841800

Email: dhp@psilink.co.uk
Web: www.dhpuk.co.uk

Job
CRAZIES HILL C. OF E.
PRIMARY SCHOOL
CRAZIES HILL
WARGRAVE, BERKSHIRE

Drawing
PROPOSED GENERAL ARRANGEMENT
PHASE 1

Scales	Date	Drawn	Checked
1:50	8.2000	AS	MG

Number: 2549/10
Revision