13.NOV.2000*

Heighway Field Associates
chartered architects

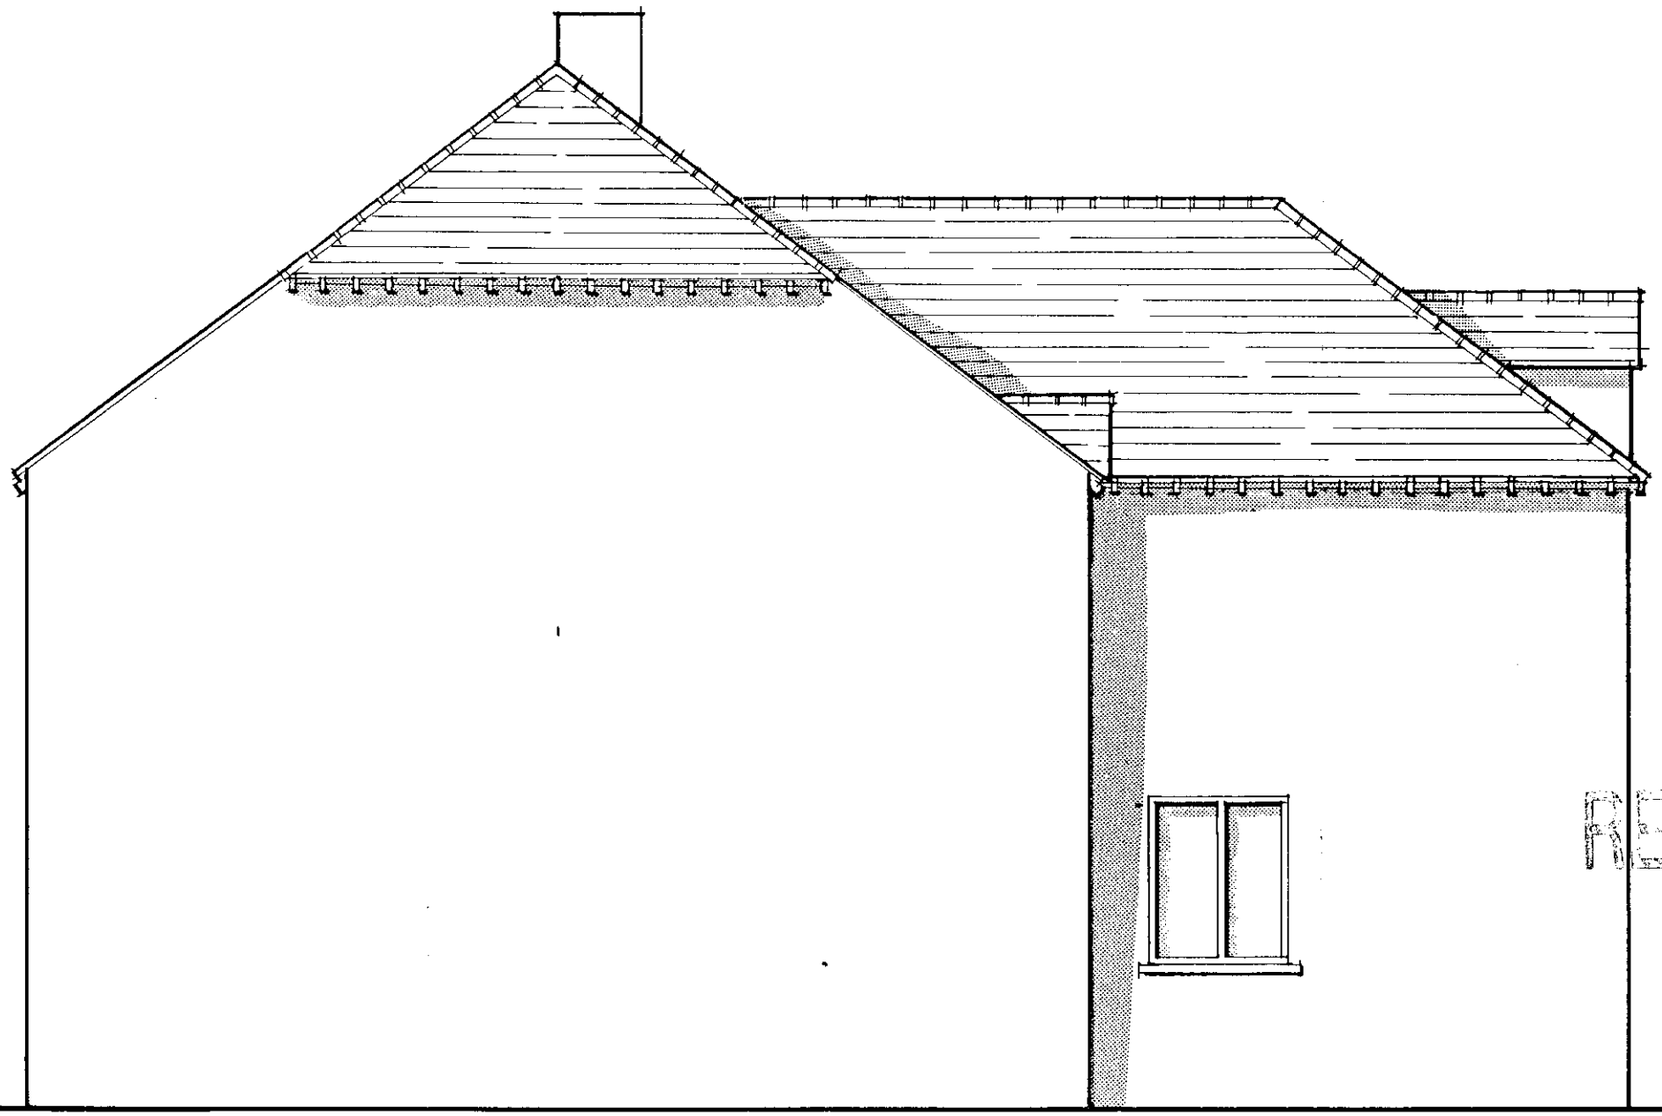

REFUSED

- PROPOSED SIDE ELEVATION (SOUTH)

DES6

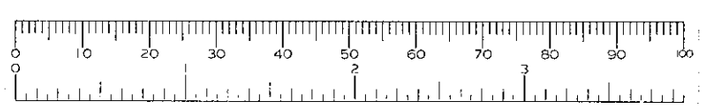

Heighway Field Associates
chartered architects

13.NOV.2008* 2817

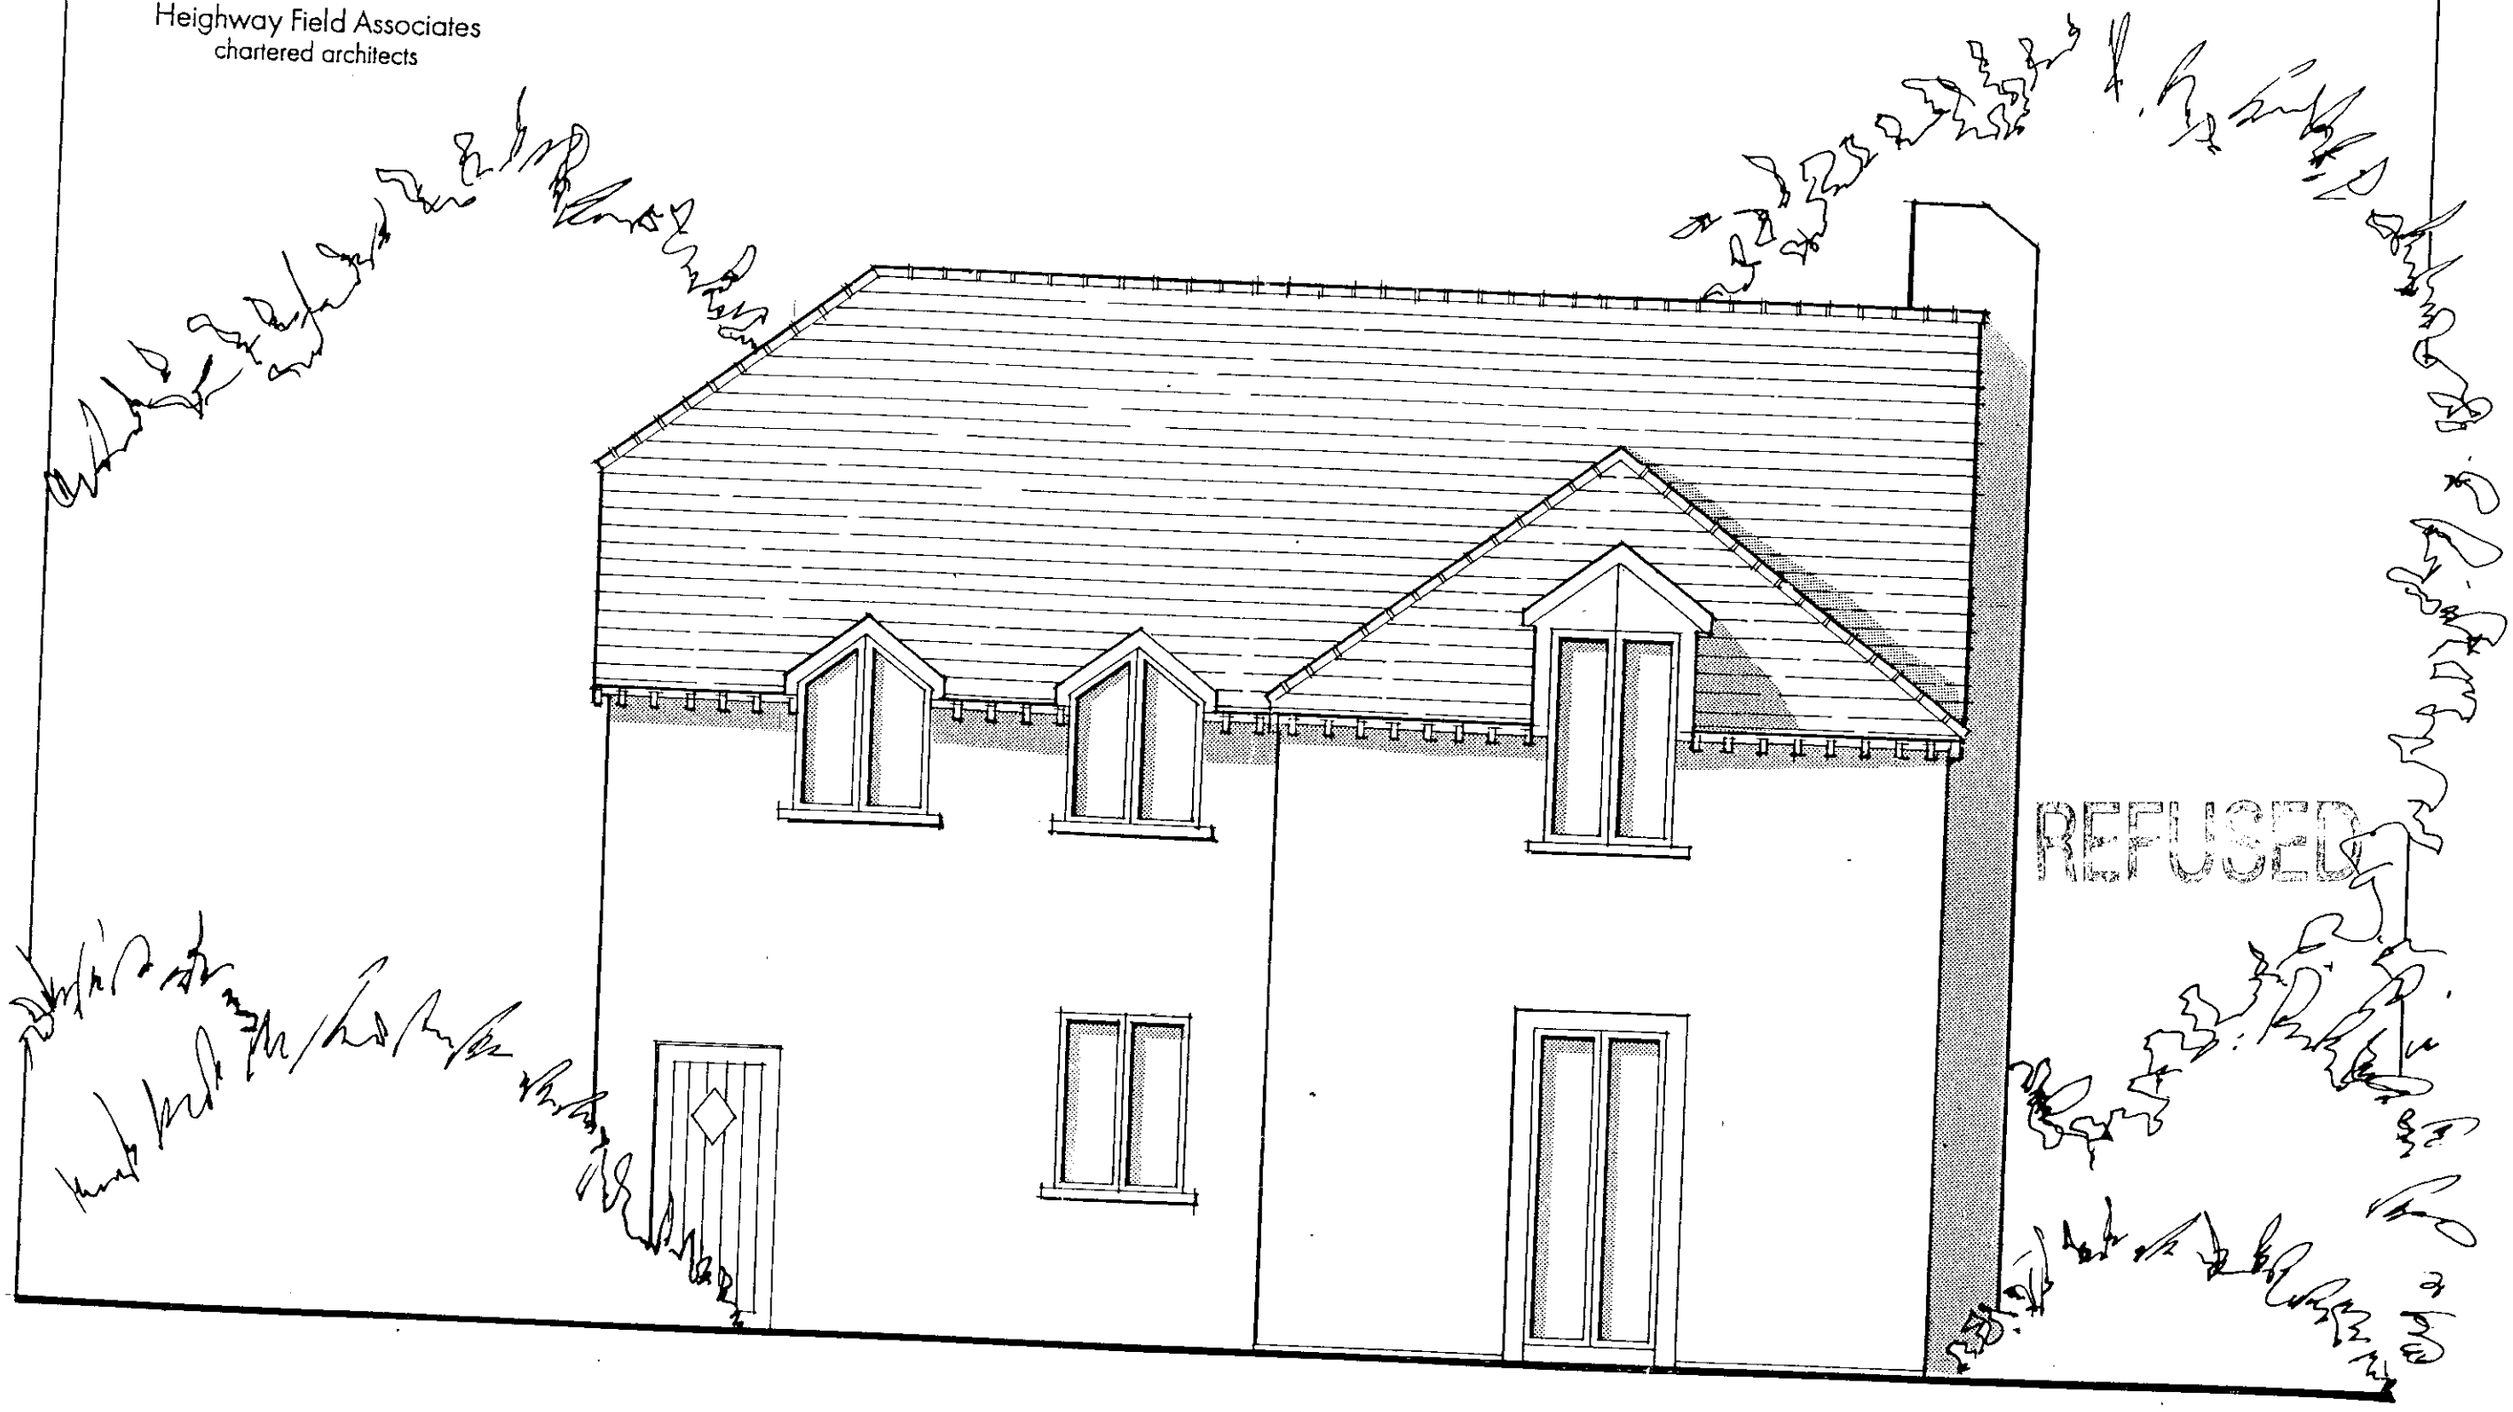

REFUSED

PROPOSED REAR ELEVATION (EAST)

DES5

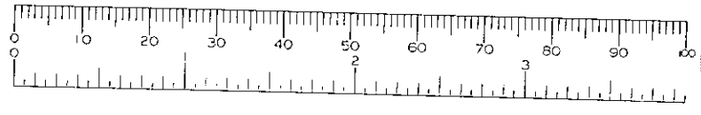

13.NOV.2017

Heighway Field Associates
chartered architects

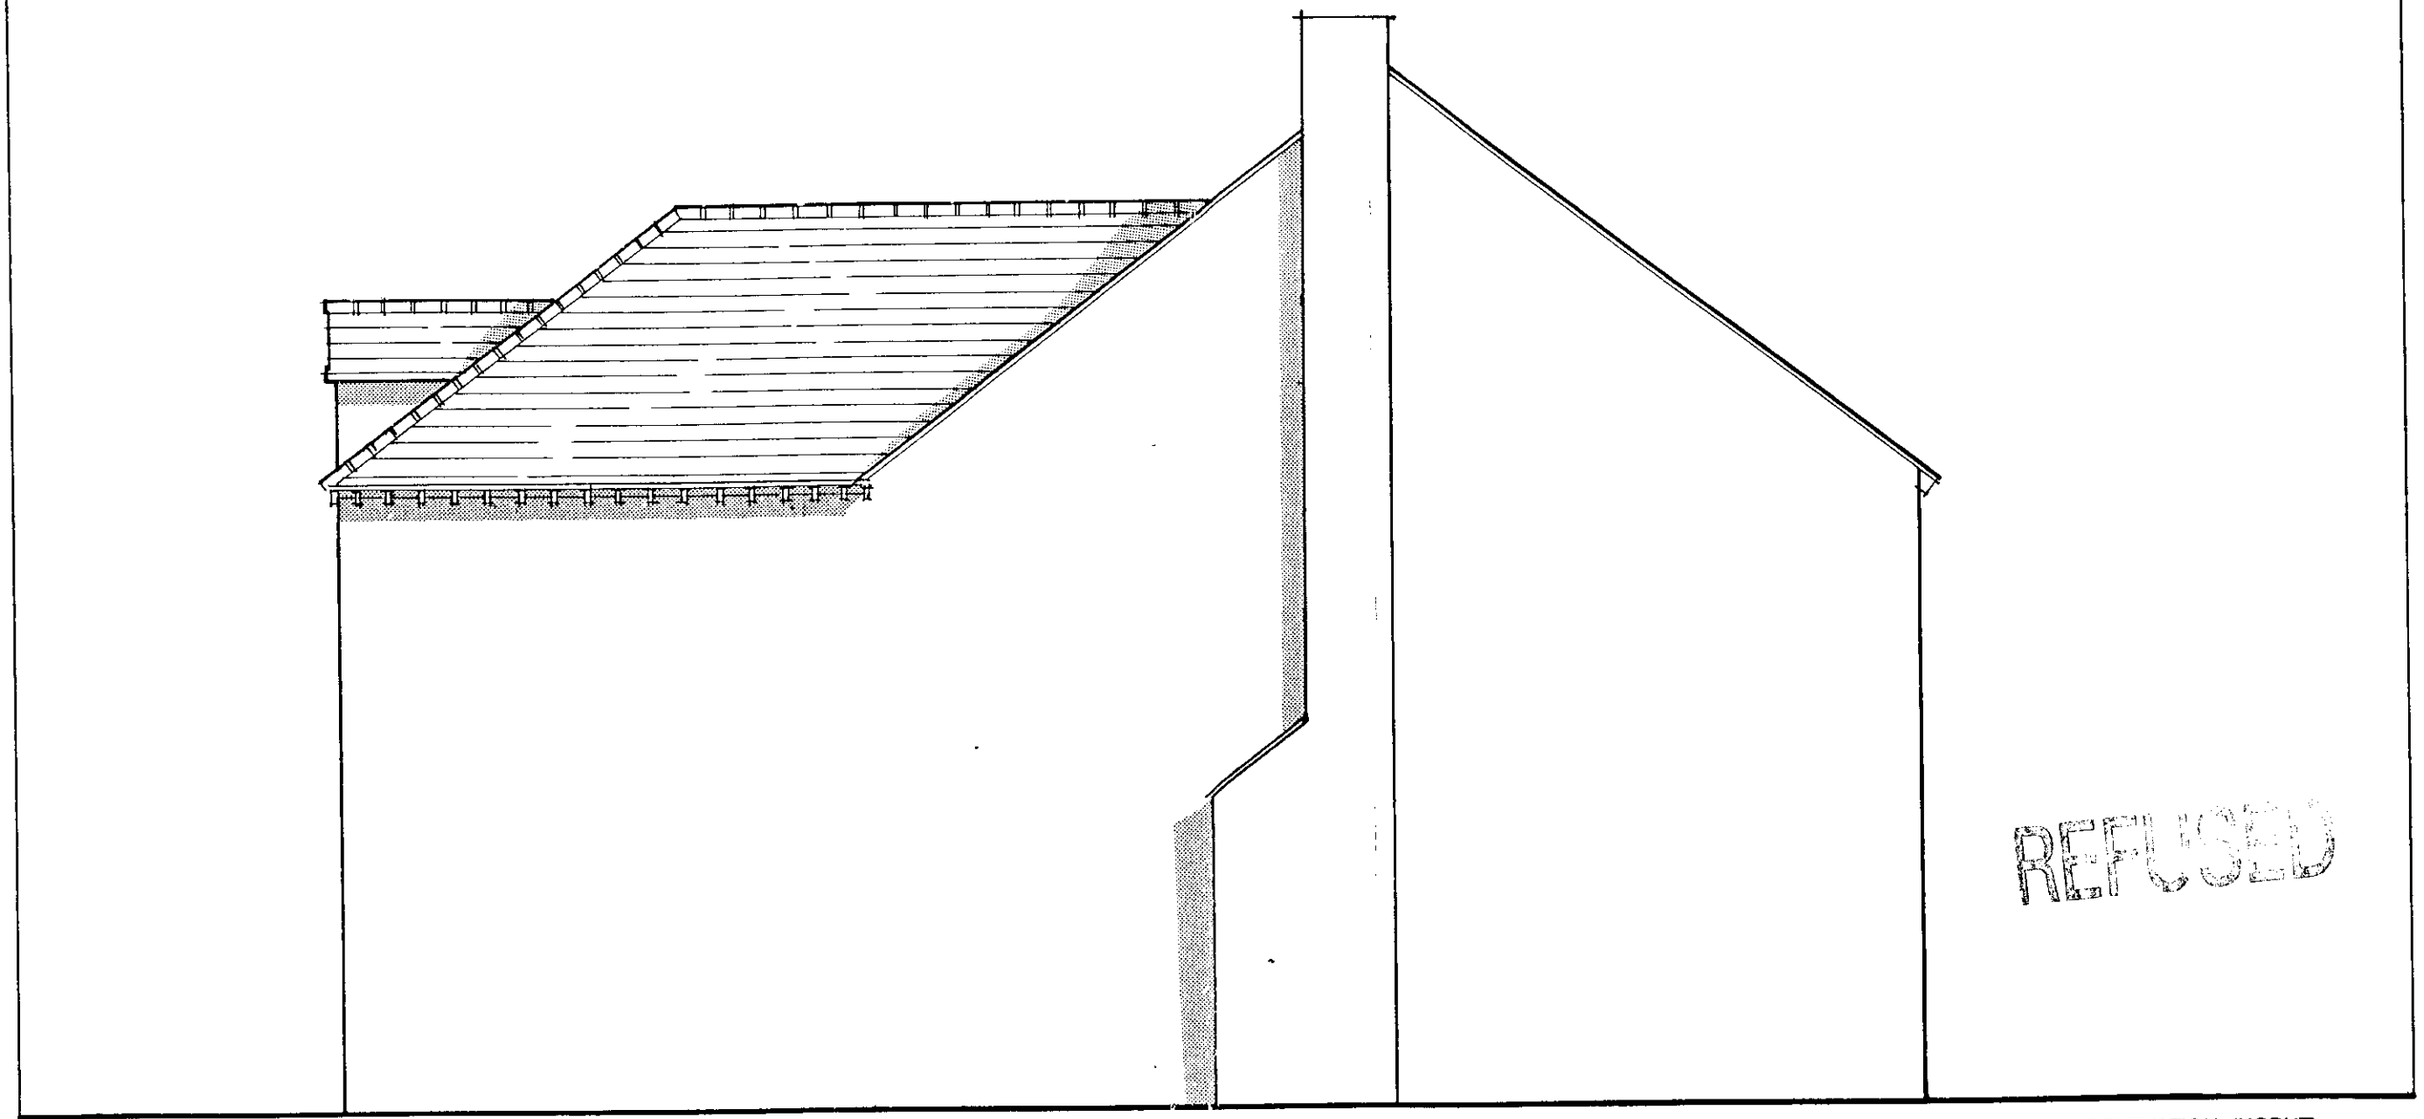

REFUSED

PROPOSED SIDE ELEVATION (NORHT)

DES4

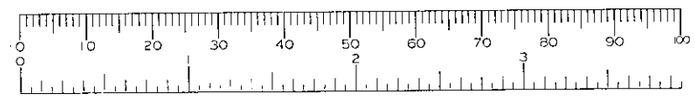

13.NOV.2006

Heighway Field Associates
chartered architects

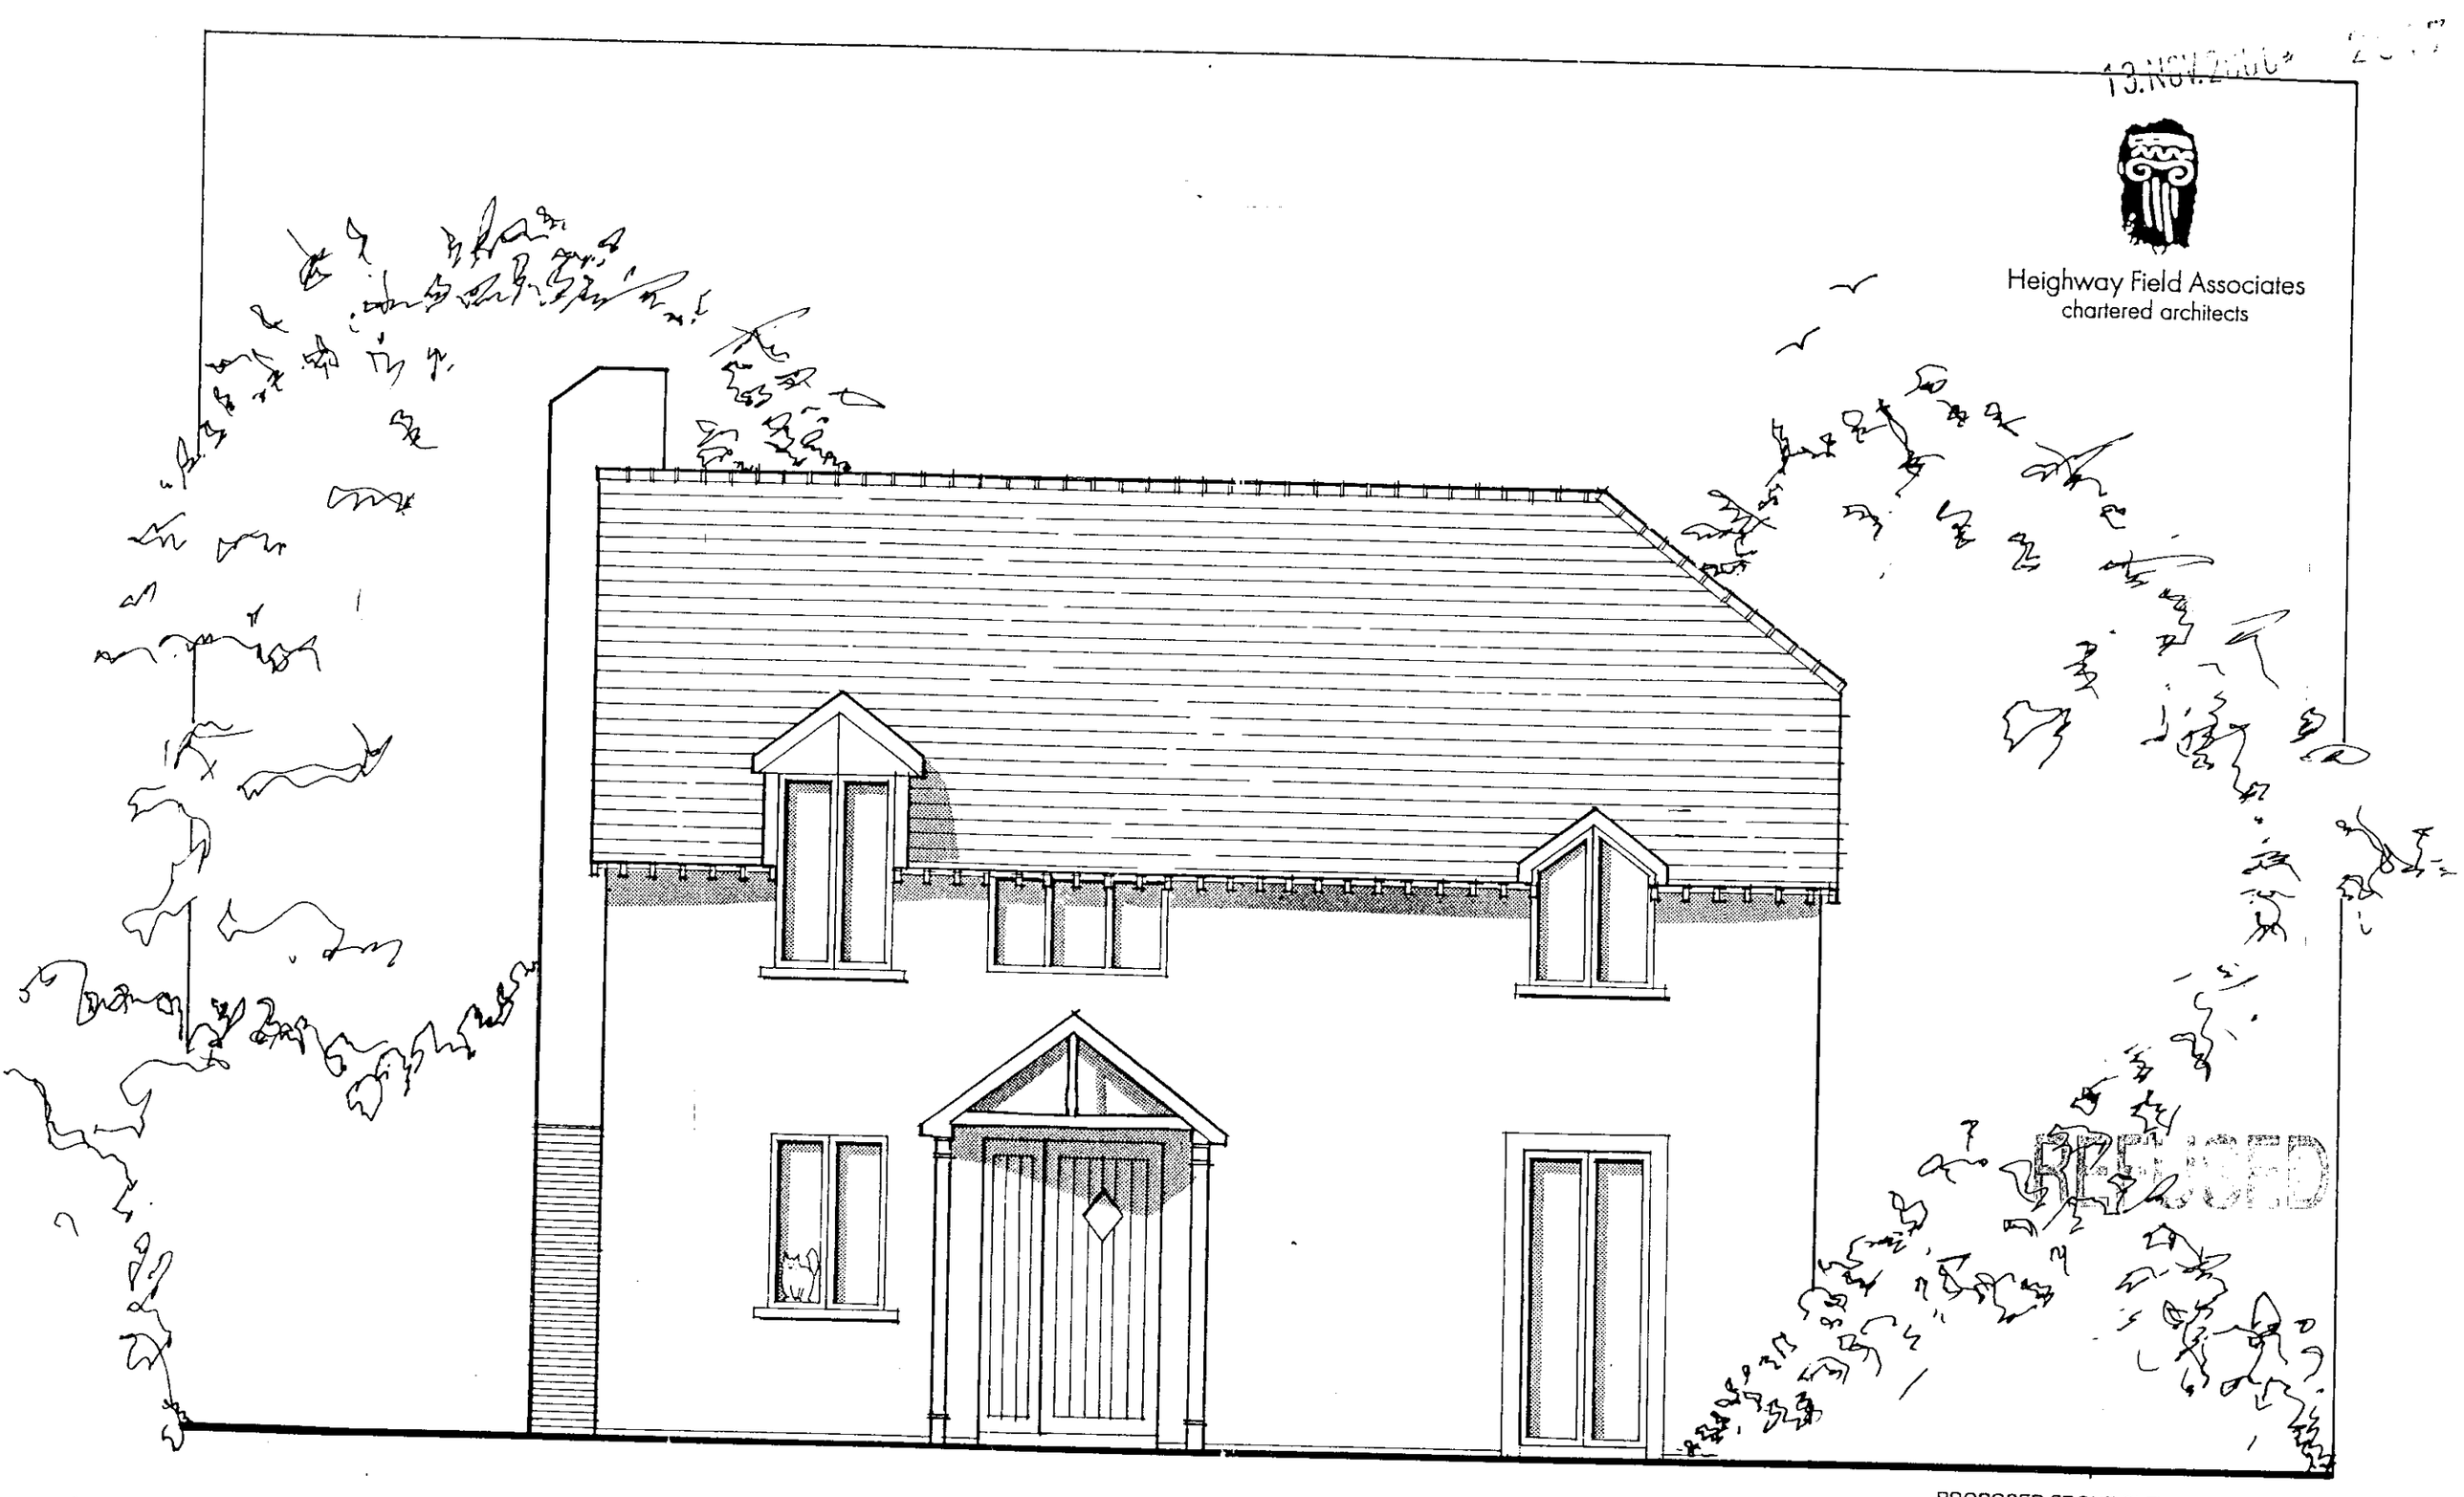

PROPOSED FRONT ELEVATION

(WEST)

DES3

1:50?

REFUSED

13.NOV.2000* 2817

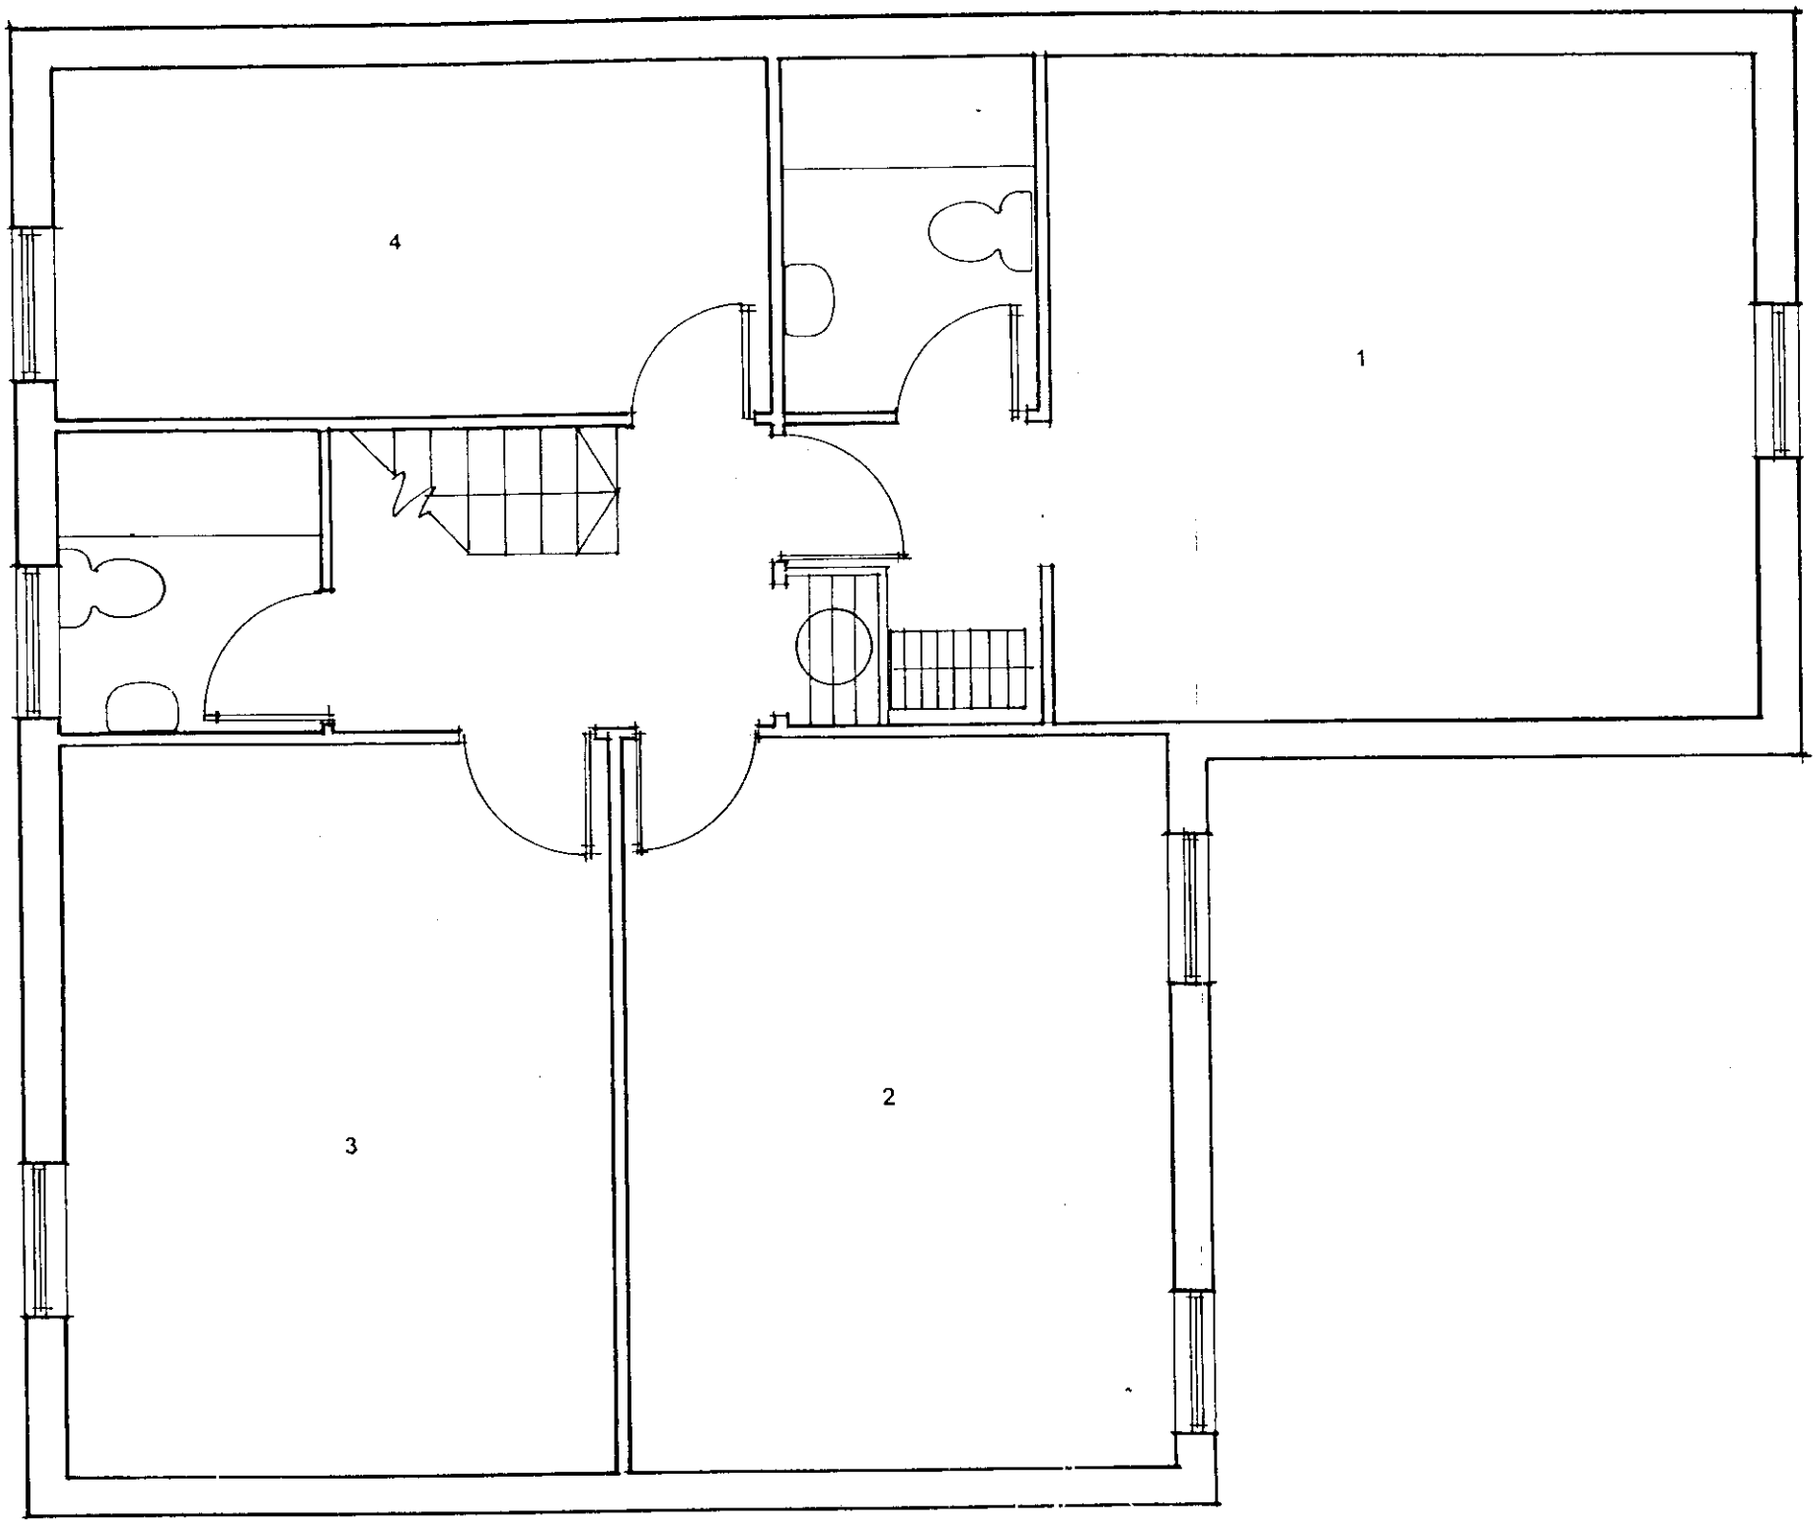

REFUSED

PROPOSED 1ST FLOOR

DES2 1:50

Heighway Field Associates
chartered architects

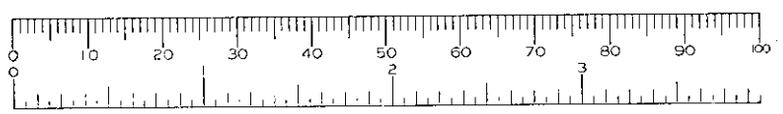

SIDE (ALMA COTTAGE)

13.NOV.2000* 2817

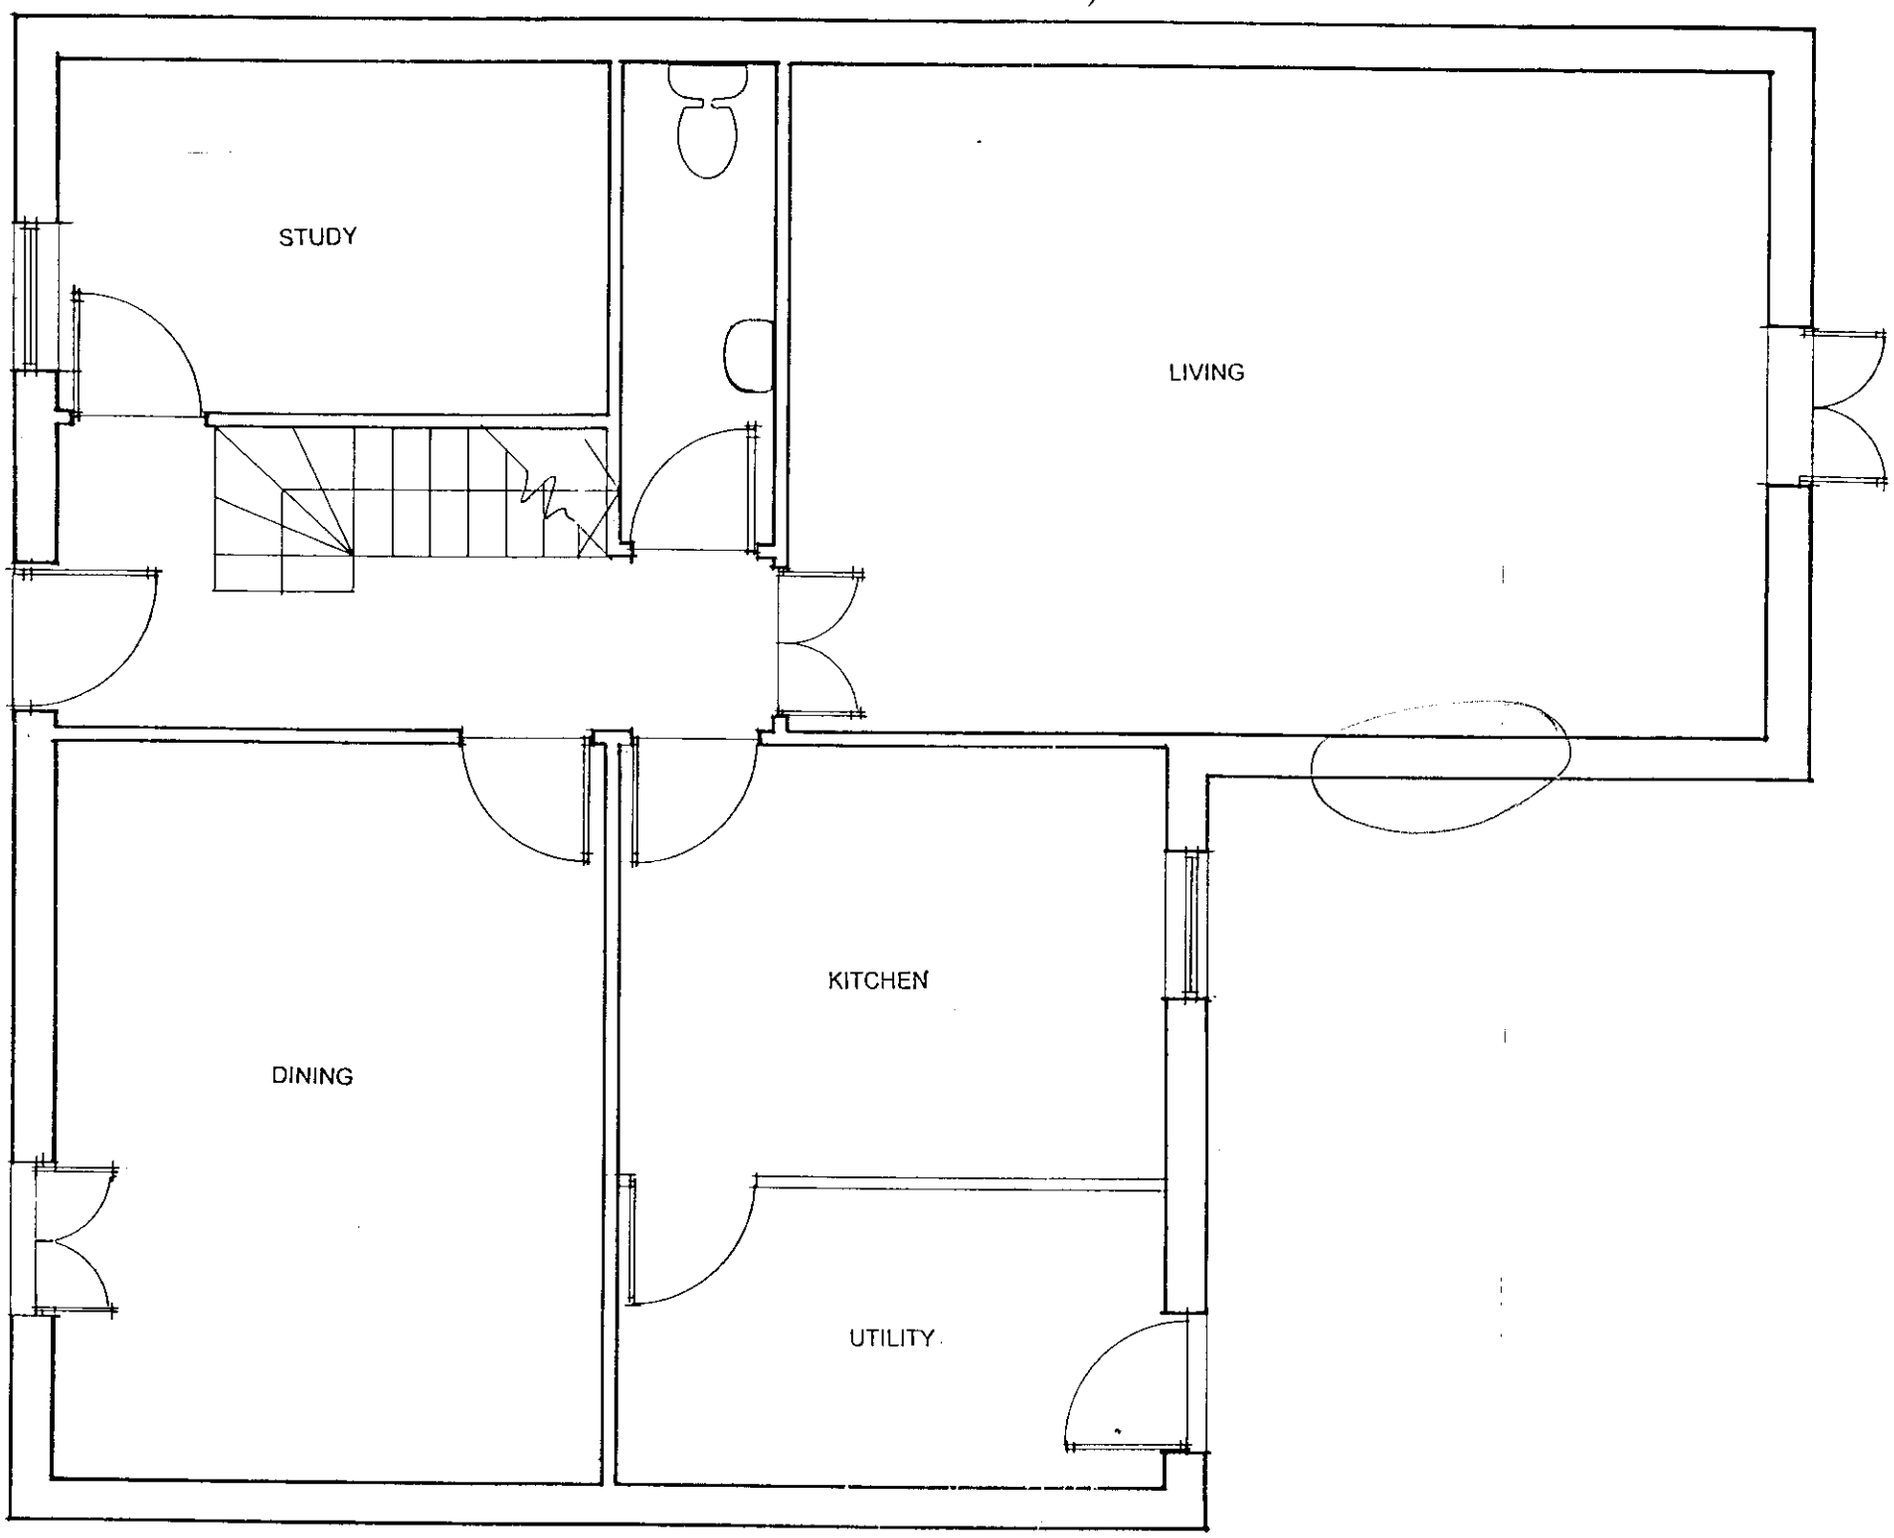

REFUSED

PROPOSED GROUND FLOOR

DES1 1:50

Heighway Field Associates
chartered architects

13.NOV.2000* 2817

PROPOSED NEW DWELLING

ALMA COTTAGE

YEOMANS

REFUSED

Heighway Field Associates
chartered architects

COLLEGE ROAD.

PROPOSED
SITE PLAN
1:200

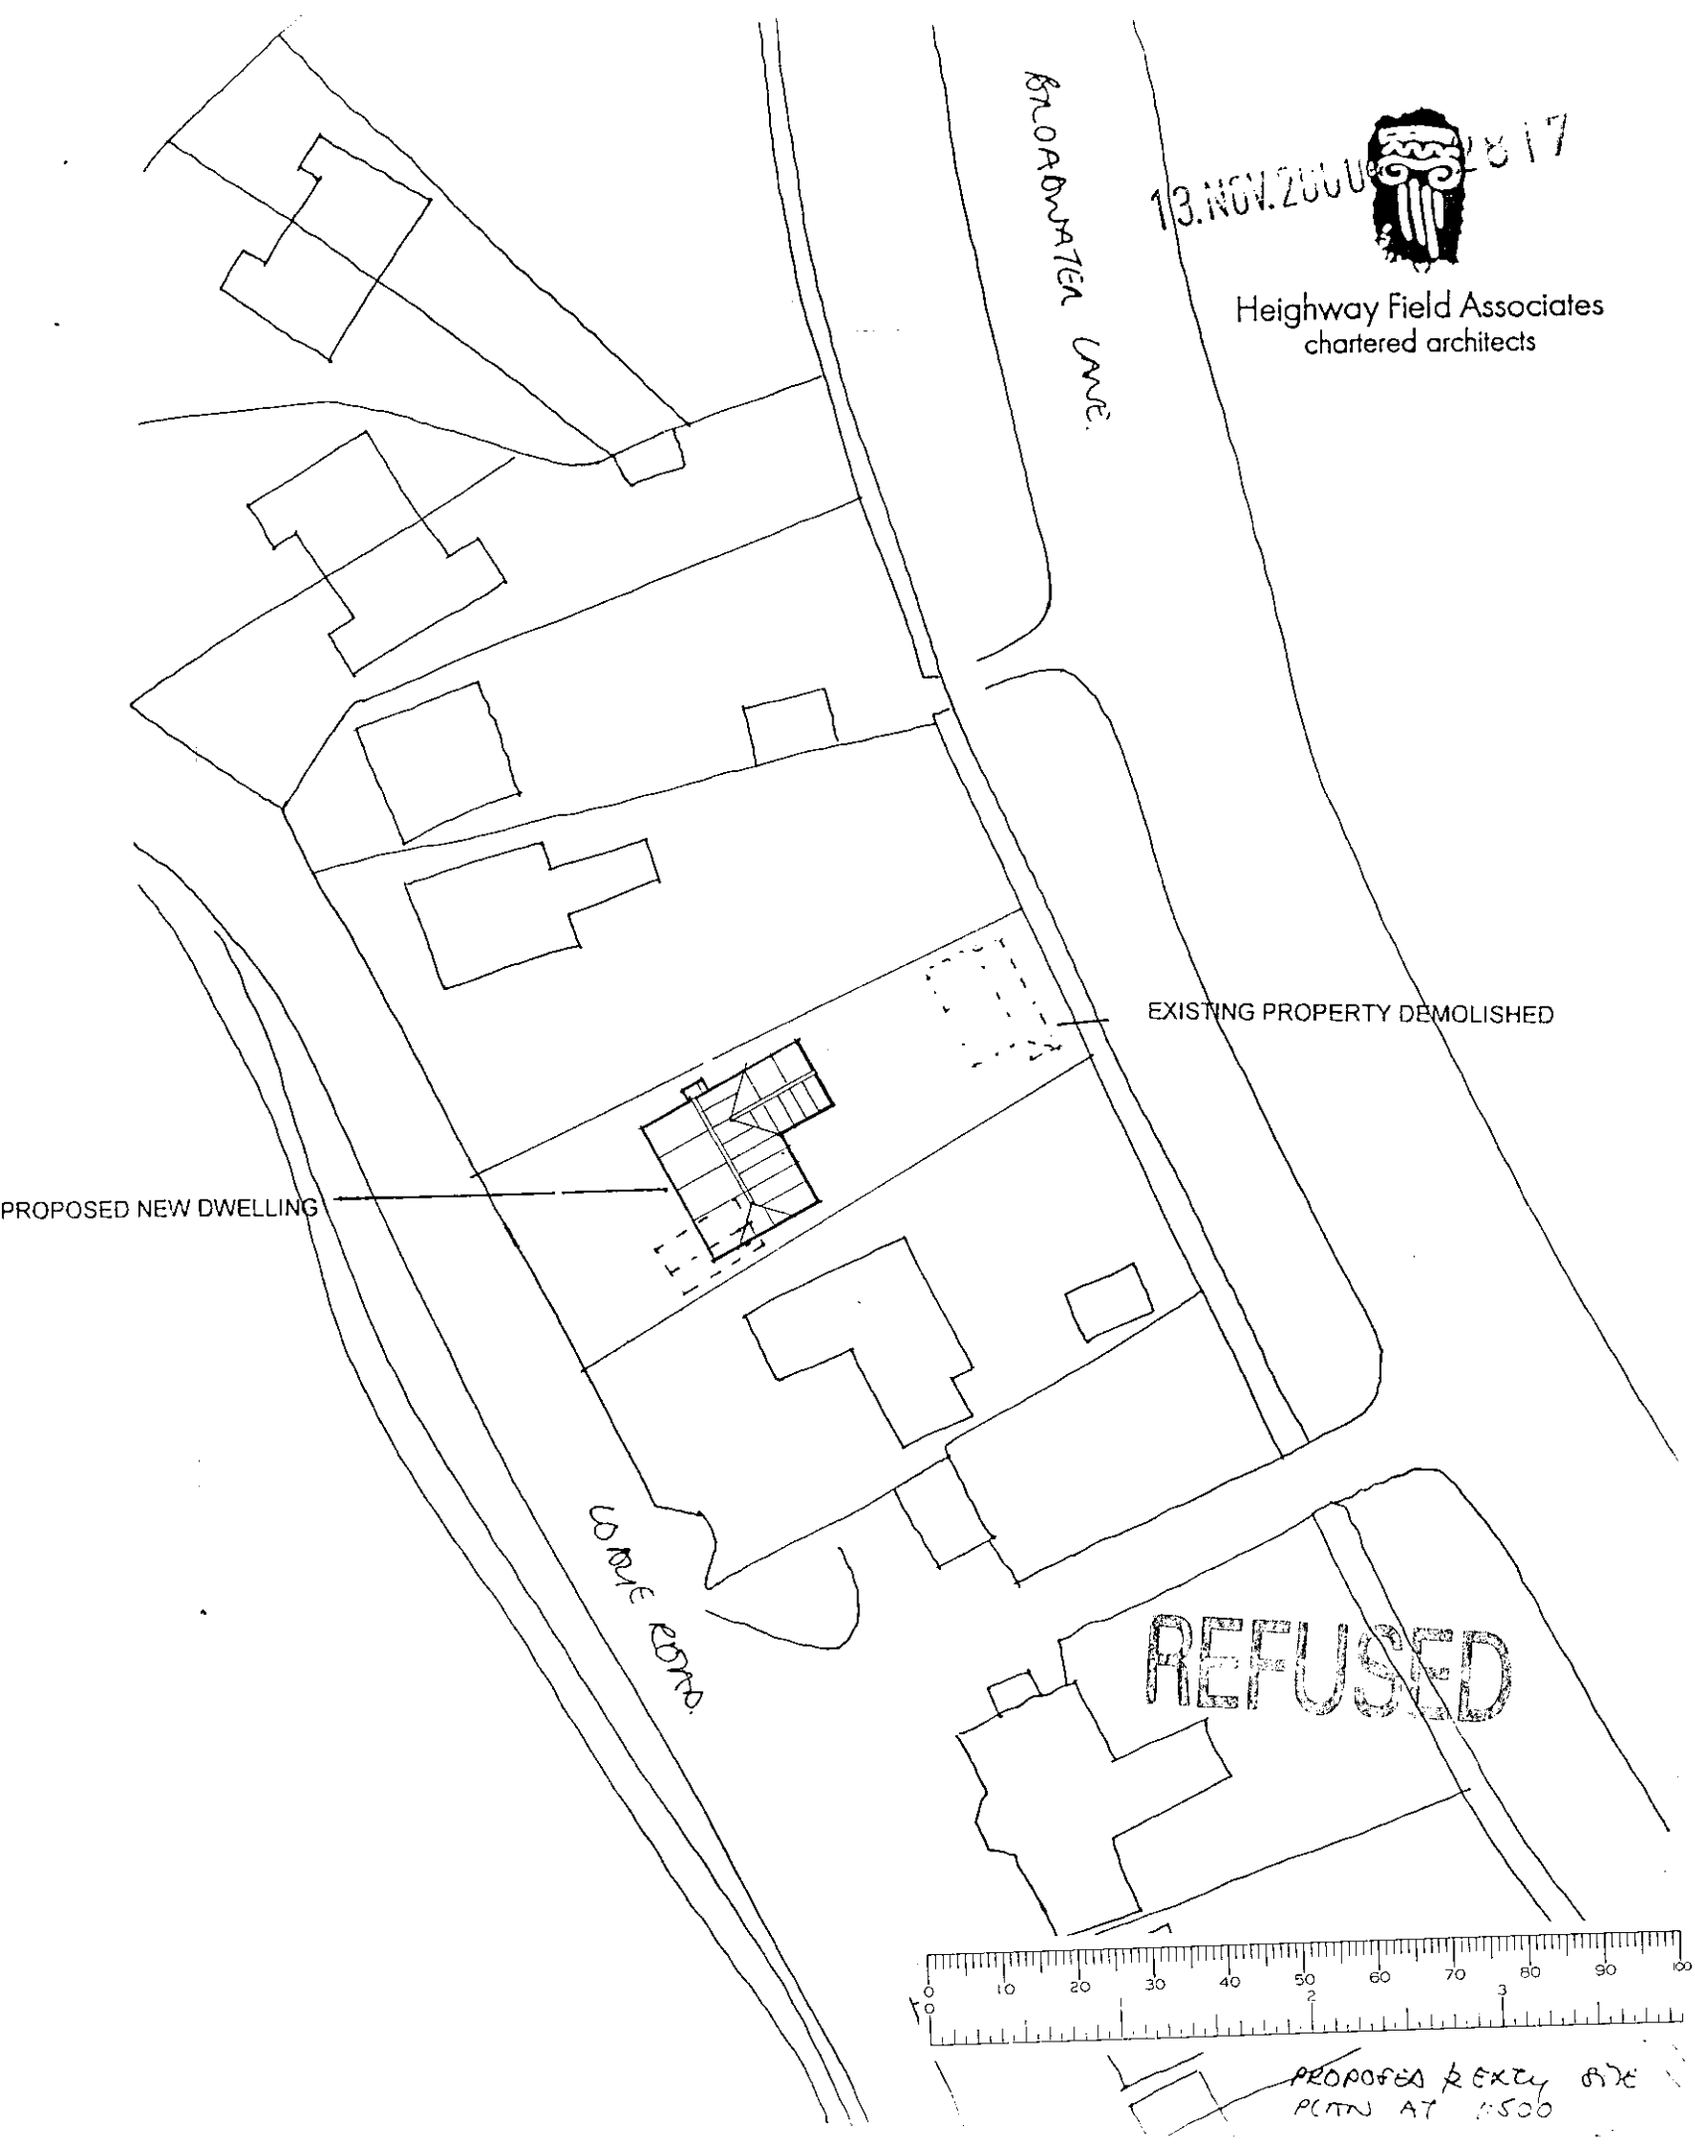
BROADWATER LANE.
13.NOV.2006
2817
Heighway Field Associates
chartered architects
EXISTING PROPERTY DEMOLISHED
PROPOSED NEW DWELLING
LOWE ROAD.
REFUSED
0 10 20 30 40 50 60 70 80 90 100
PROPOSED & EXIST SITE PLAN AT 1:500

13.NOV.2000* 2817

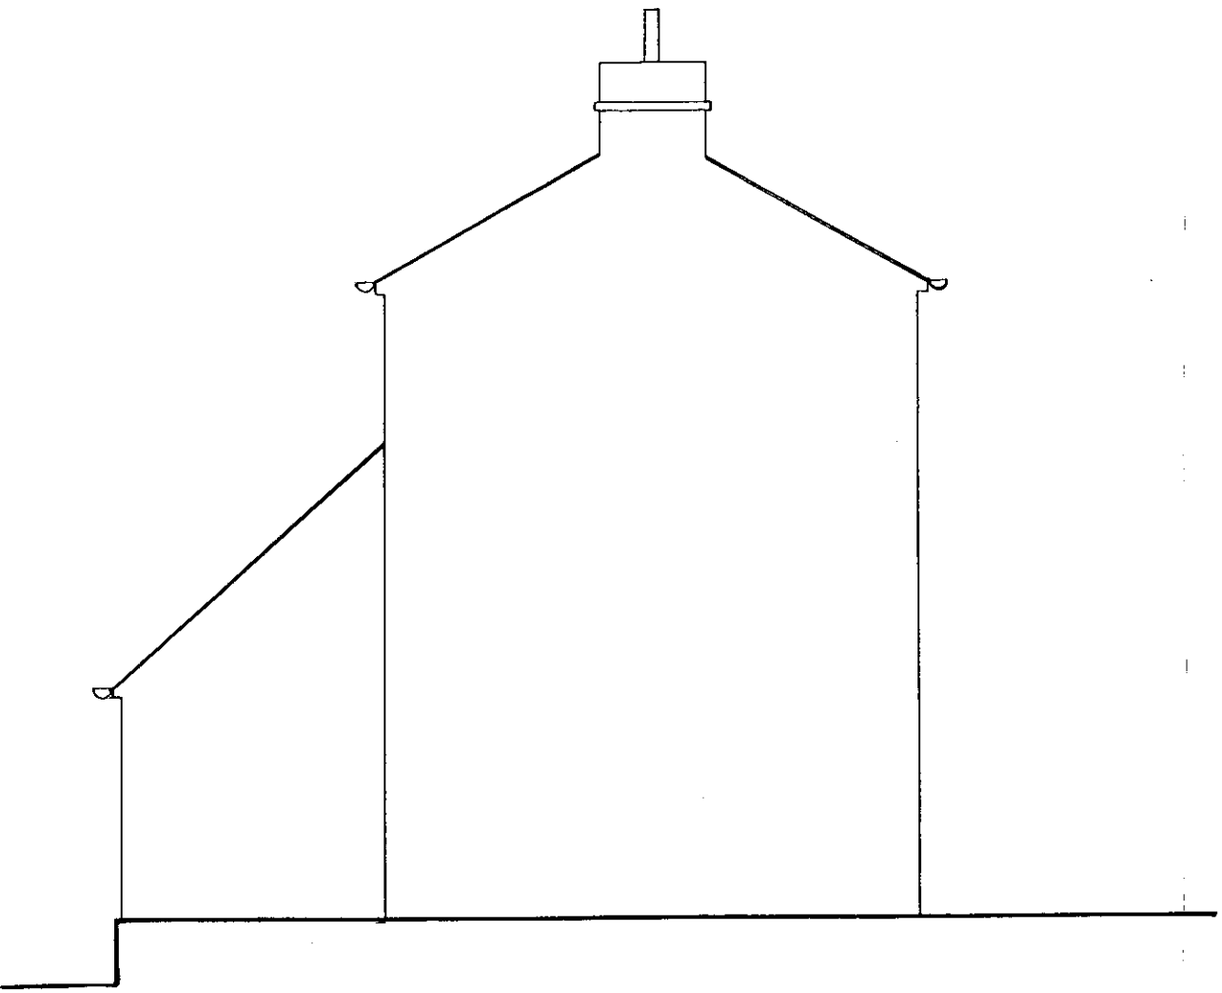

REFUSED

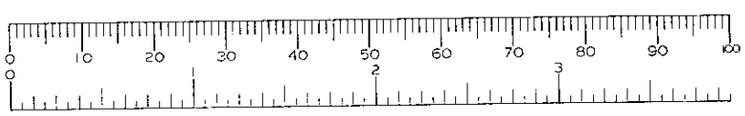

EXISTING SIDE ELEVATION
DRWG NO SUR 9
SCALE 1:50
OCT 98

13.NOV.2000 2817

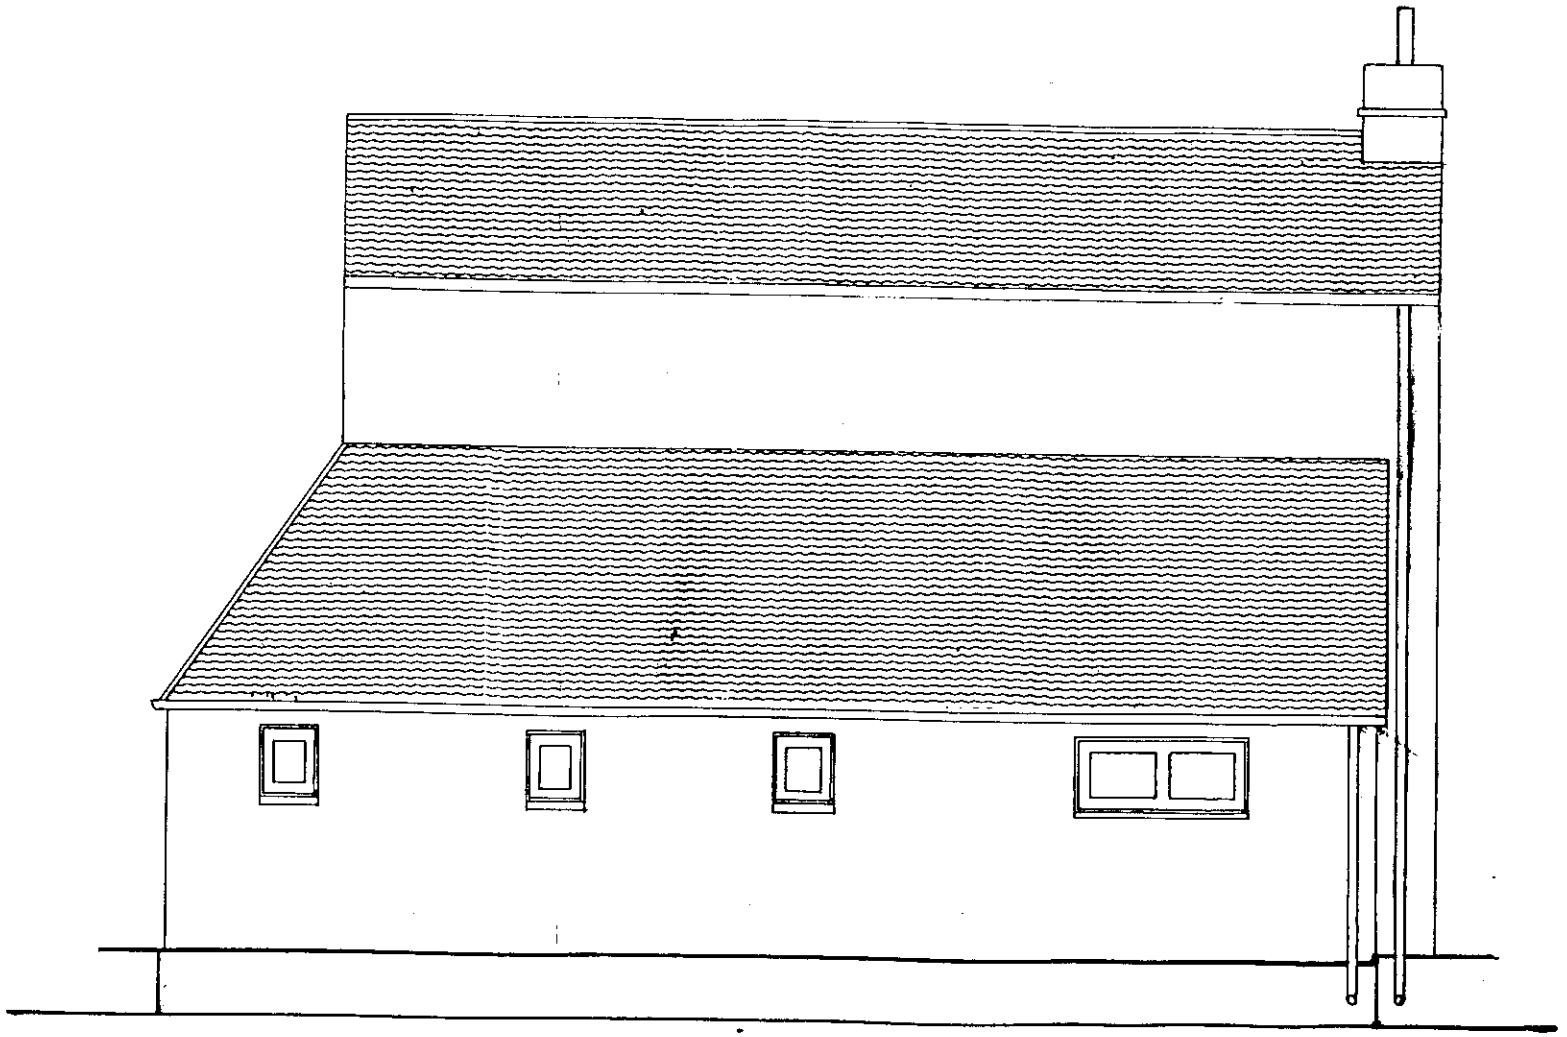

REFUSED

EXISTING REAR ELEVATION
DRWG NO SUR 8
SCALE 1:50
OCT 98

13.NOV.2000* 2817

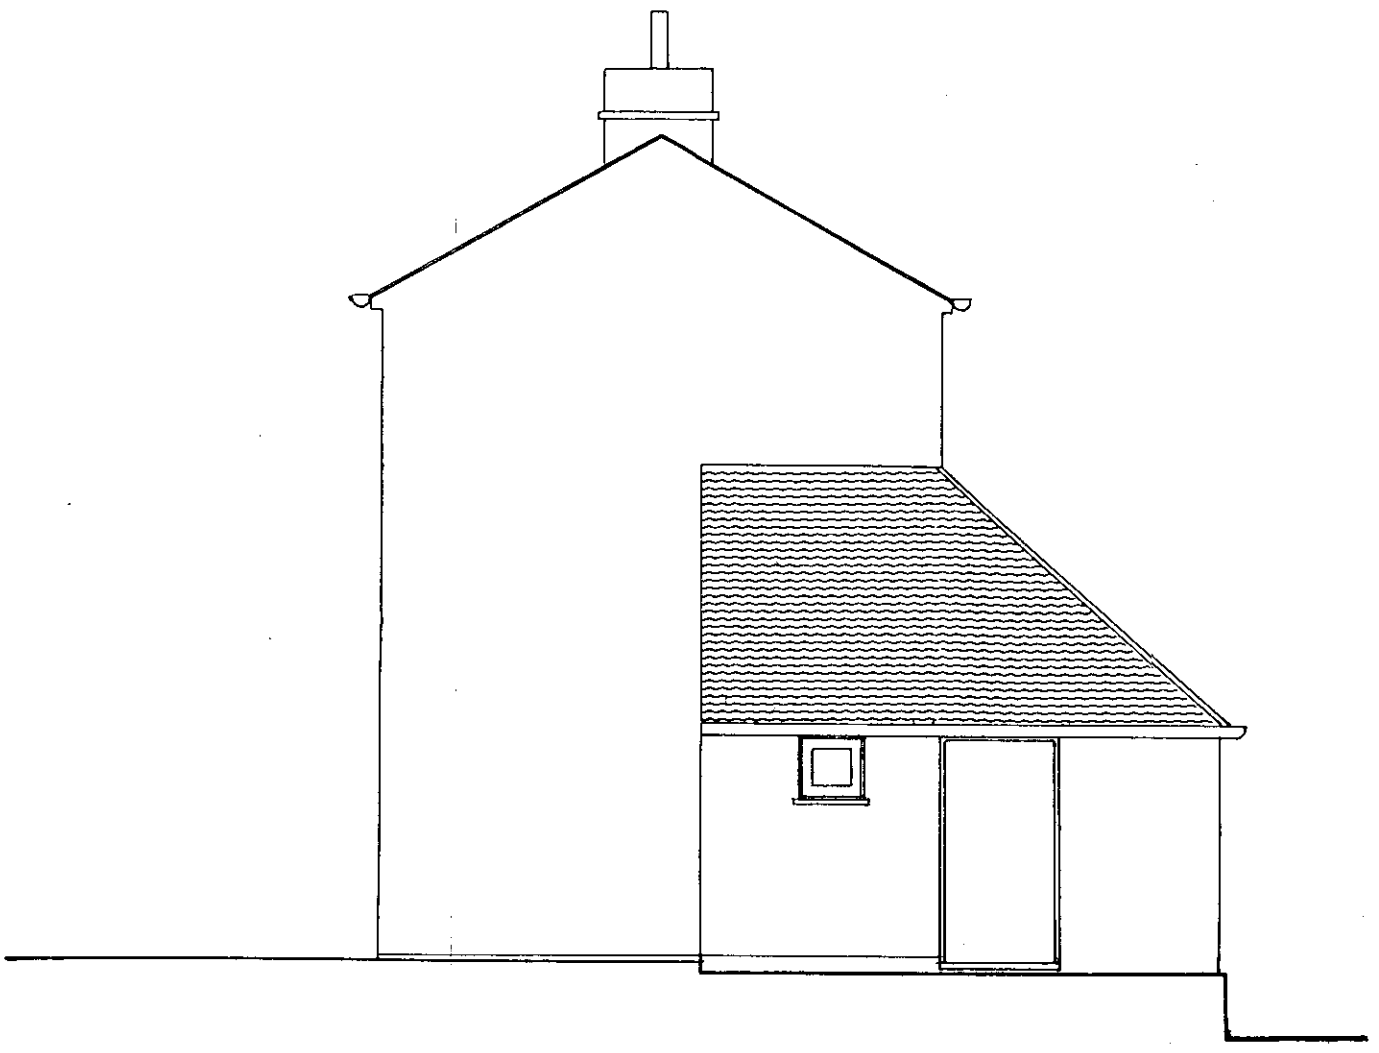

REFUSED

EXISTING SIDE ELEVATION
DRWG NO SUR 7
SCALE 1:50
OCT 98

13.NOV.2000* 2817

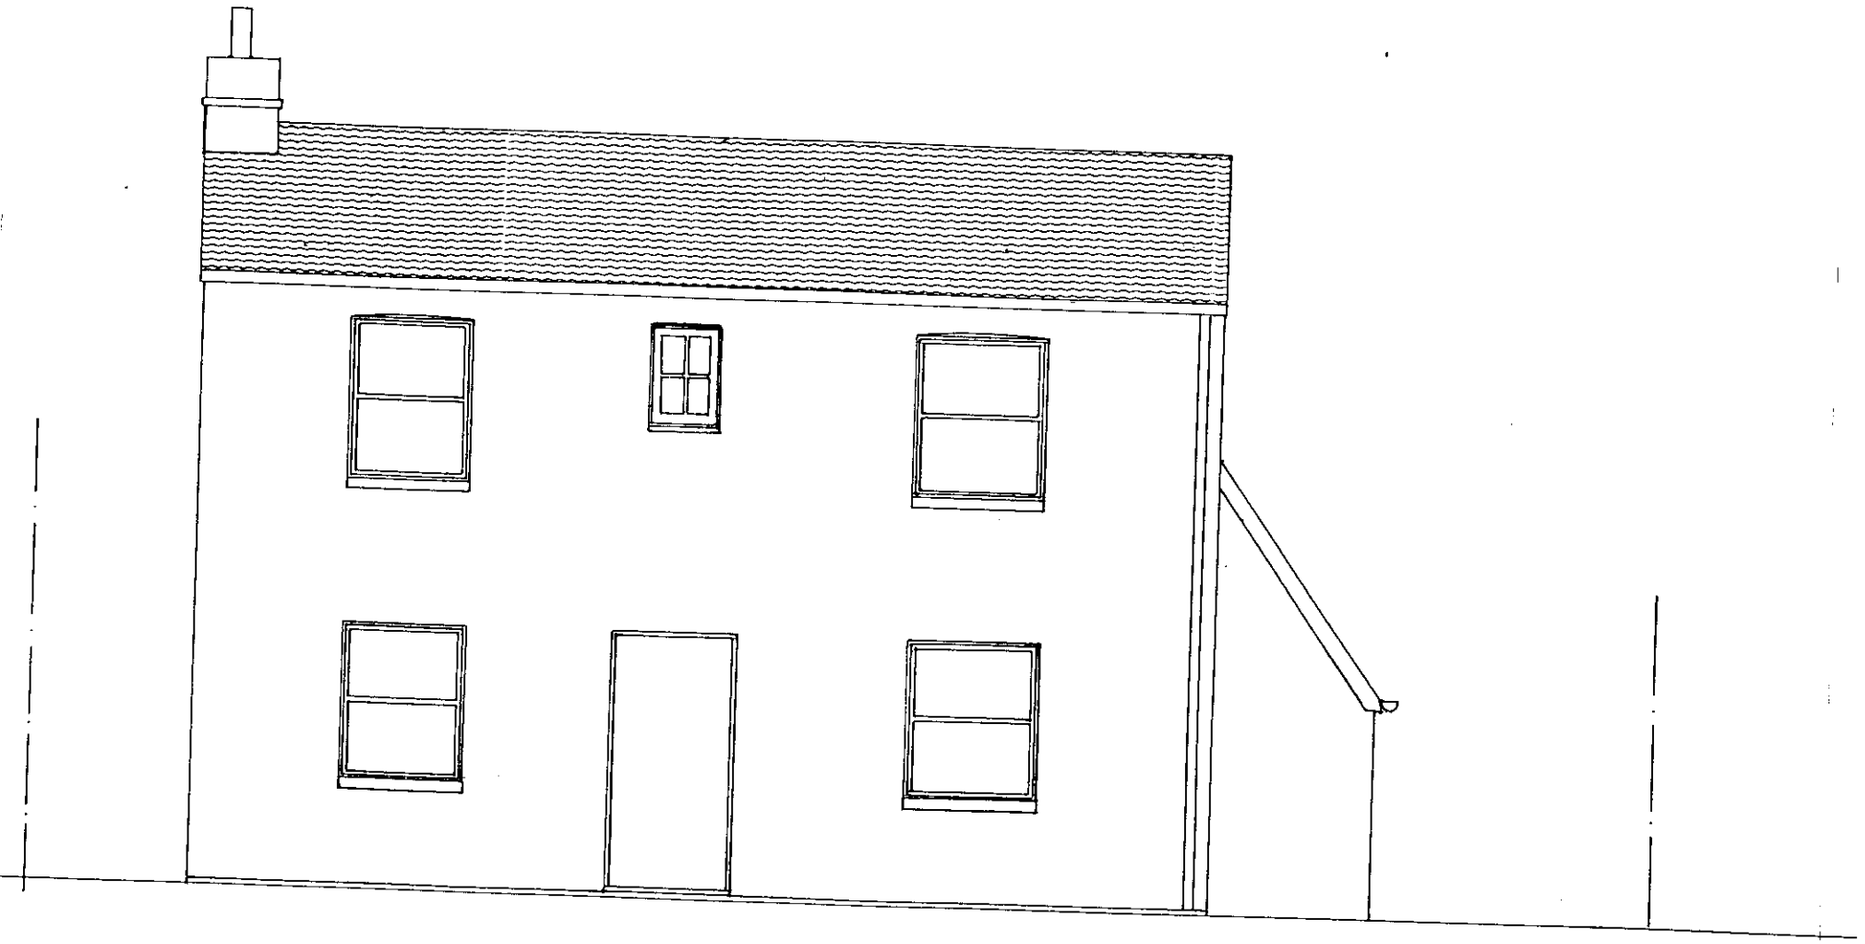

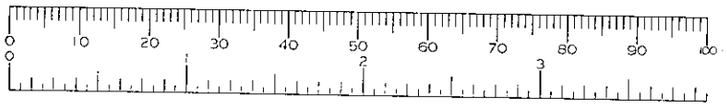

REFUSED

EXISTING FRONT ELEVATION
DRWG NO SUR 6
SCALE 1:50
OCT 98

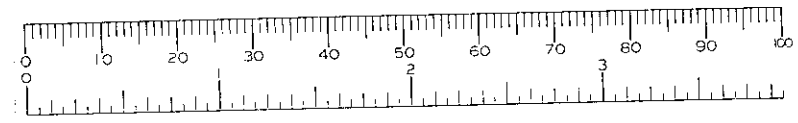

13.NOV.2000* 2817

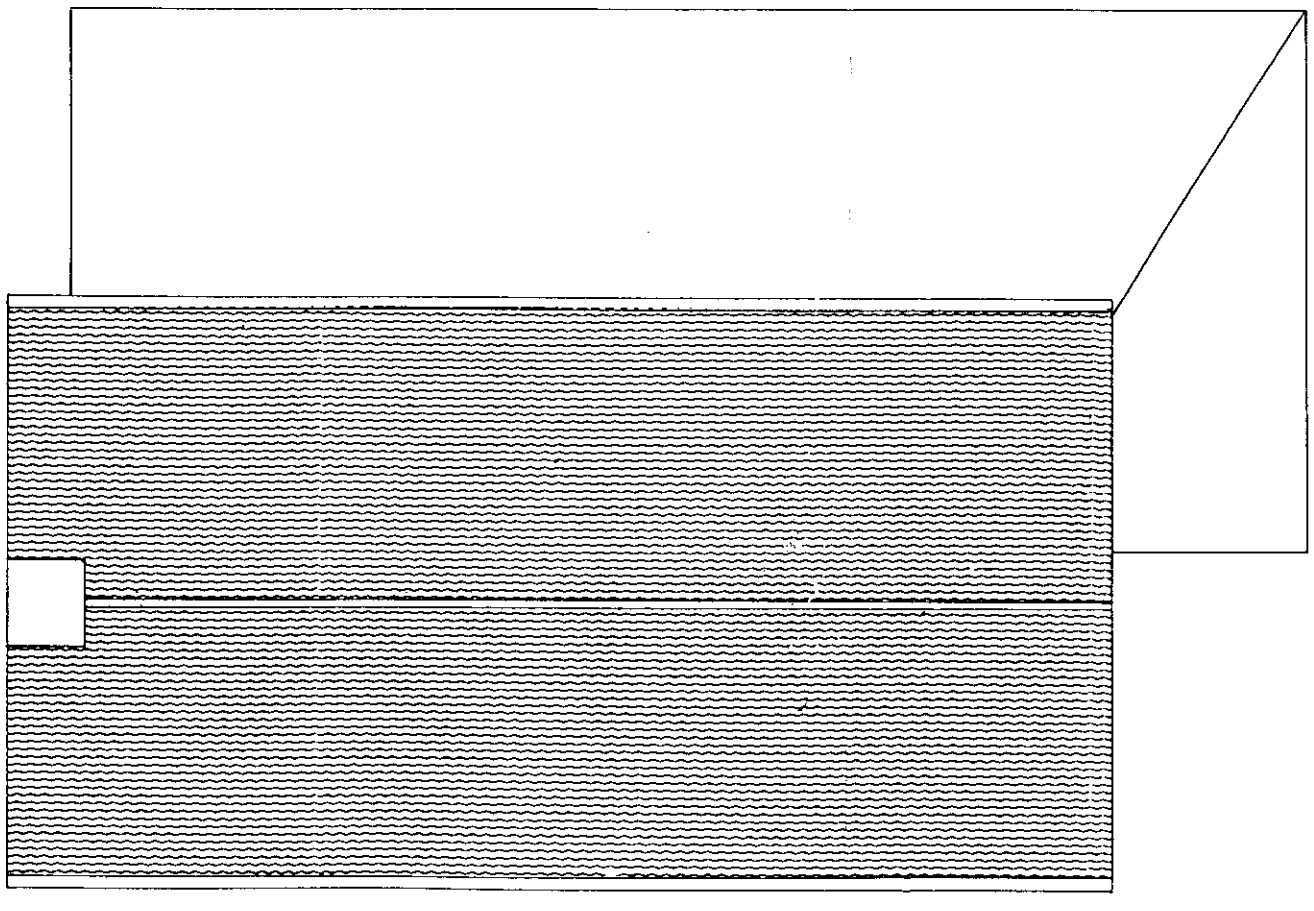

REFUSED

EXISTING ROOF PLAN
DRWG NO SUR 5
SCALE 1:50
OCT 98

13.NOV.2000* 2817

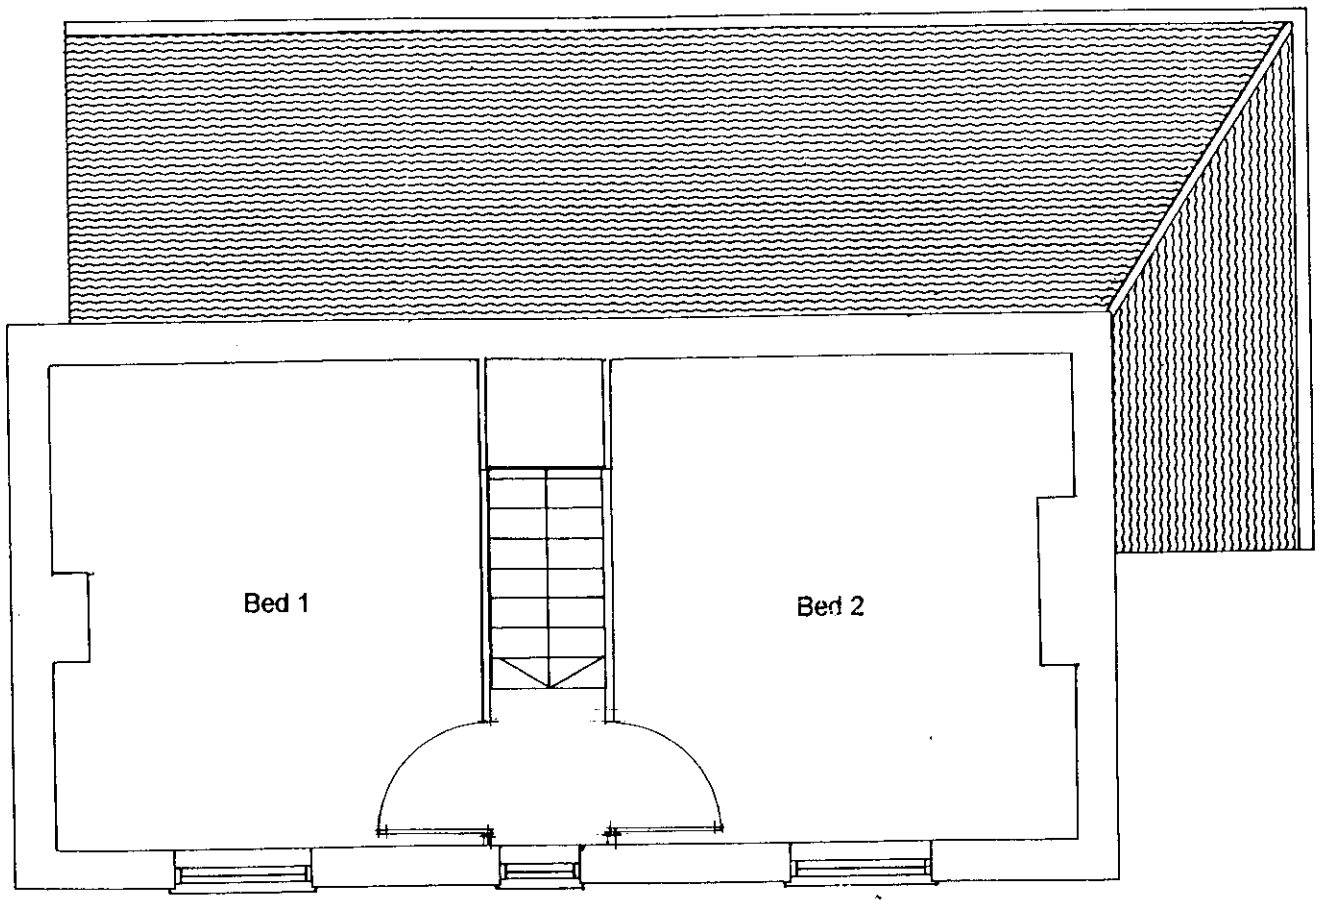

REFUSED

EXISTING FIRST FLOOR PLAN
DRWG NO SUR 4
SCALE 1:50
OCT 98

13.NOV.2000* 2817

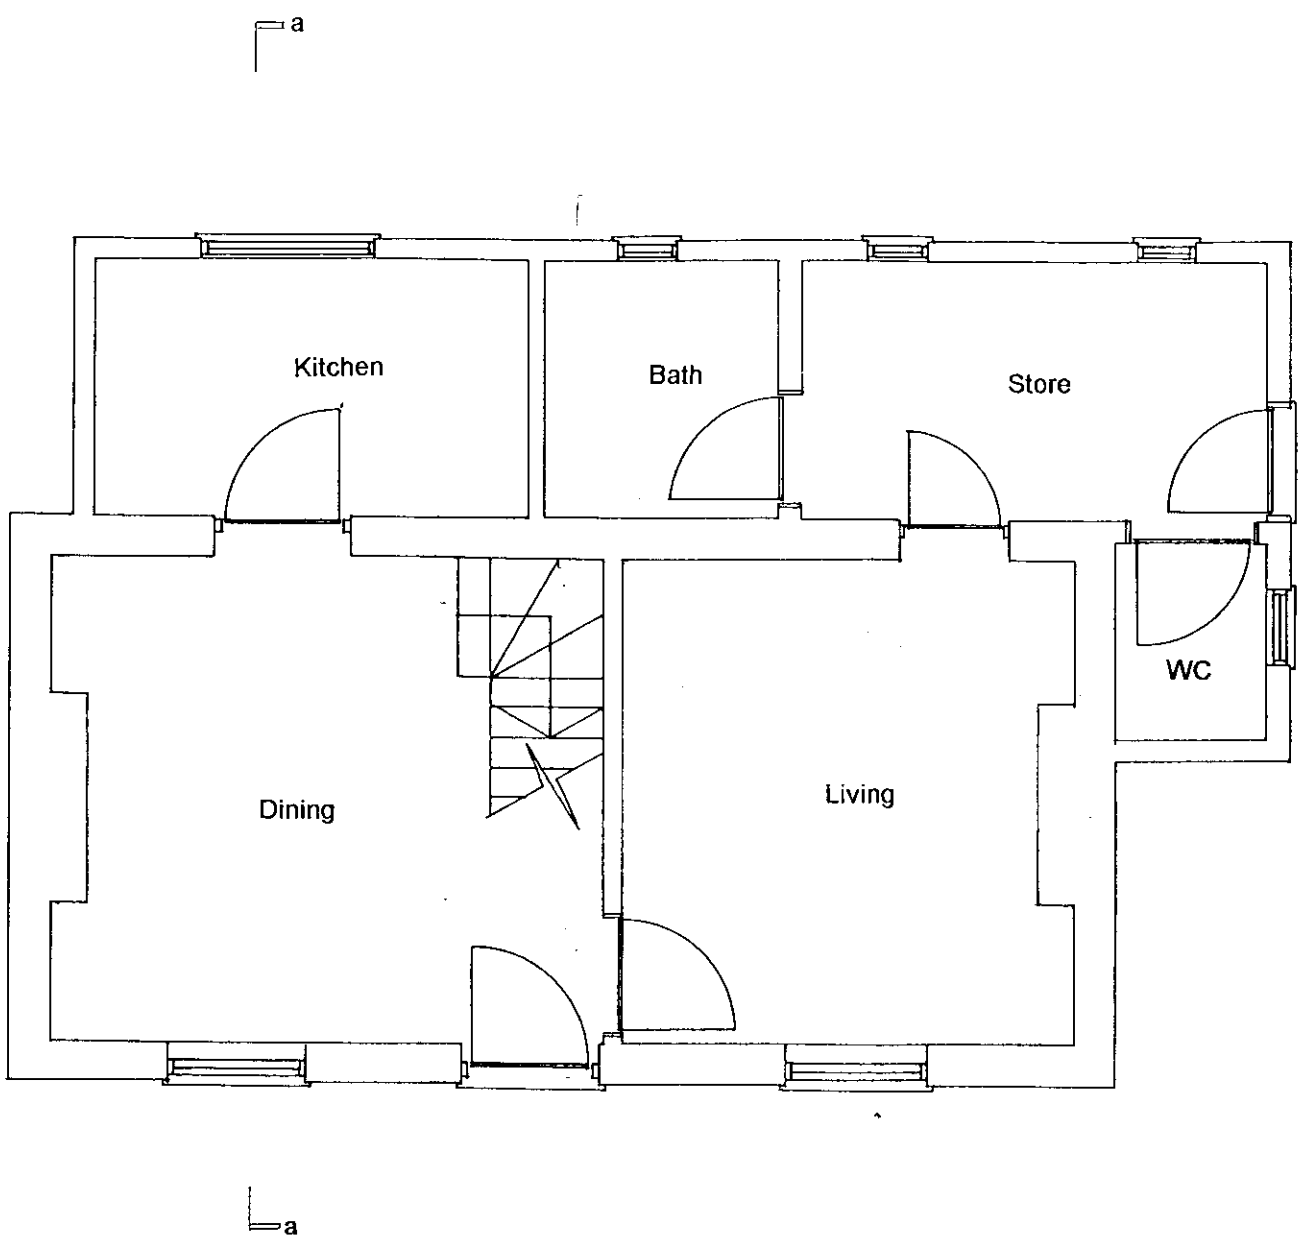

REFUSED

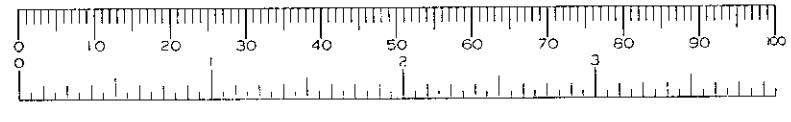

EXISTING GROUND FLOOR PLAN
DRWG NO SUR 3
SCALE 1:50
OCT 98

13.NOV.2006* 2817

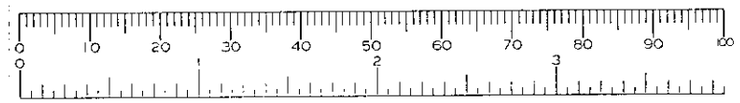

13.NOV.2006* 2817

BROADWATER LANE

2S.

2S

bungalow & dormer

garages ground floor.

2S

ALMA COTTAGE bonks.

EXTG GARAGE

Garden approx. 3.0m wide

5' CABINS

2 SPACES

1.70 high

Tool Shed

bed*

en-suite

YEOMANS

S/S

5' CABINS * only under

S/S

slate roof

brick built panelled chalet.

COARSE ROAD

REFUSED

2S

Chalet

PROPOSED & EXTG SITE PLANS AT 1:500