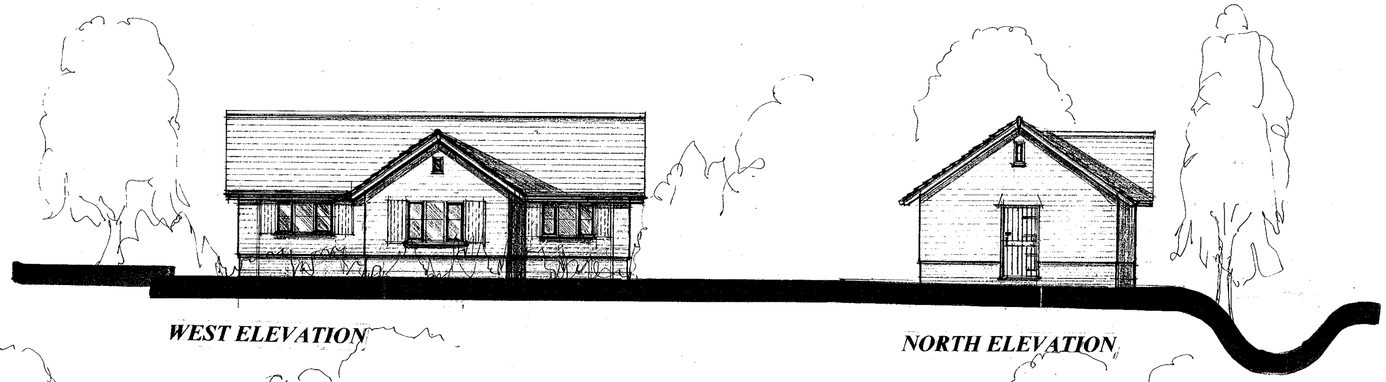

WEST ELEVATION

NORTH ELEVATION

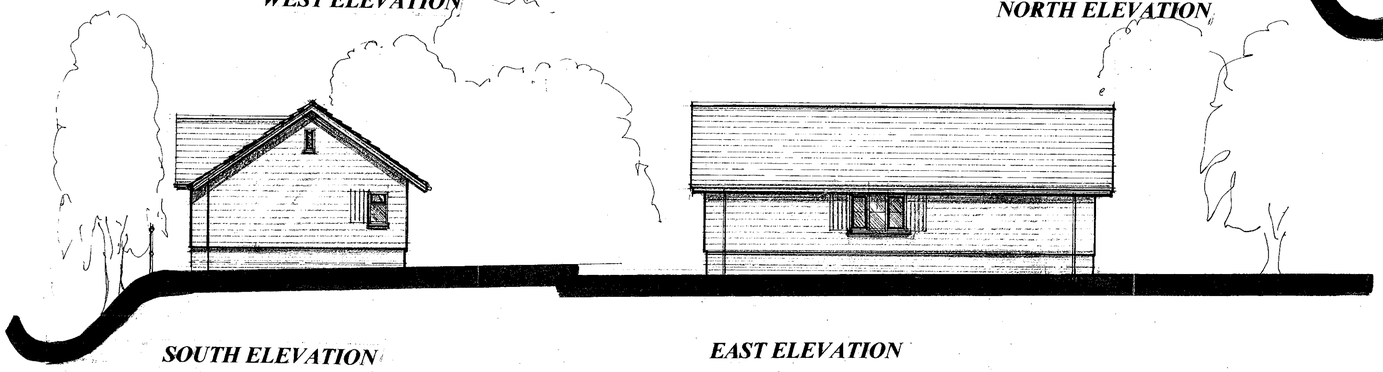

SOUTH ELEVATION

EAST ELEVATION

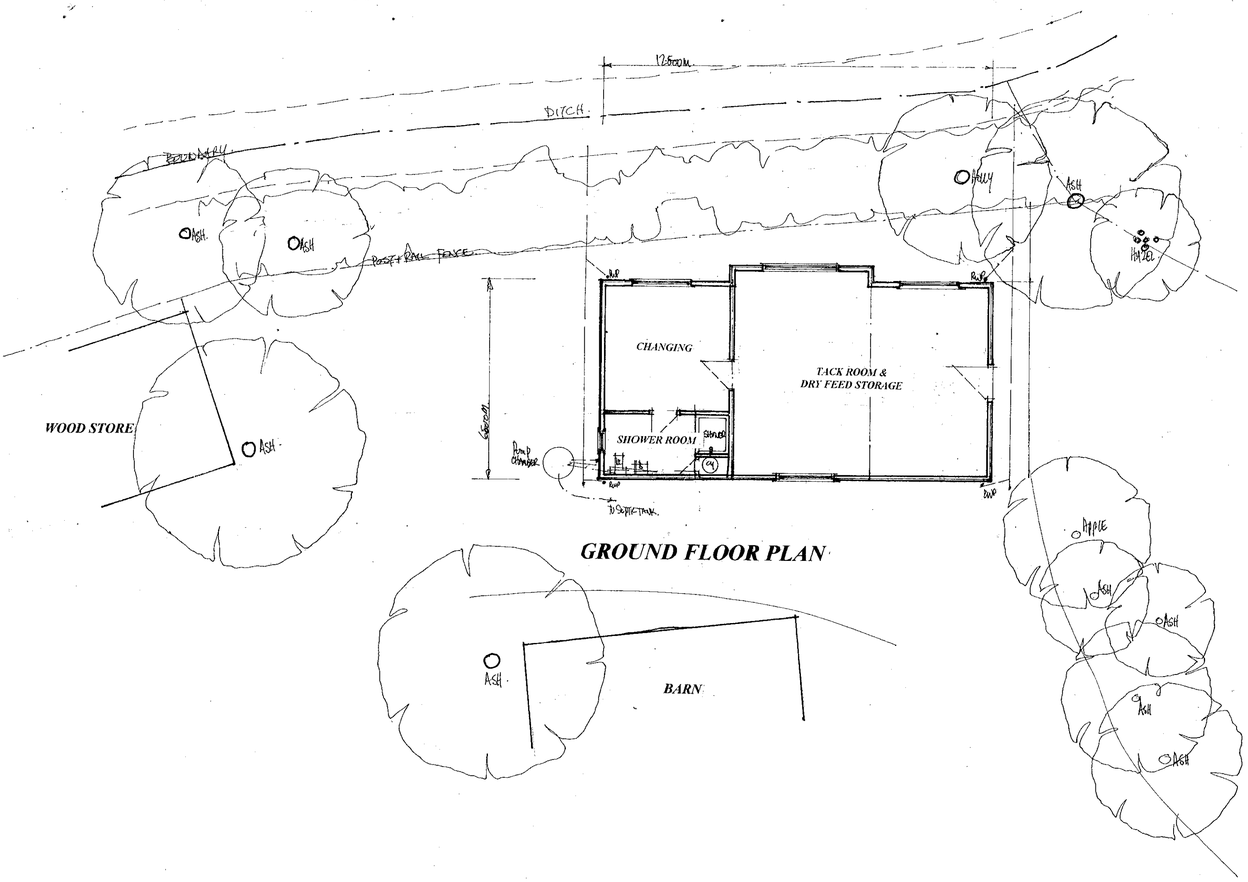

GROUND FLOOR PLAN

General Specification of materials

Roof to be orange/red plain clay tiles.
Plinth walls to be red facing bricks
Darks Oak stained feather edged horizontal boarding
Dark Oak stained windows and doors

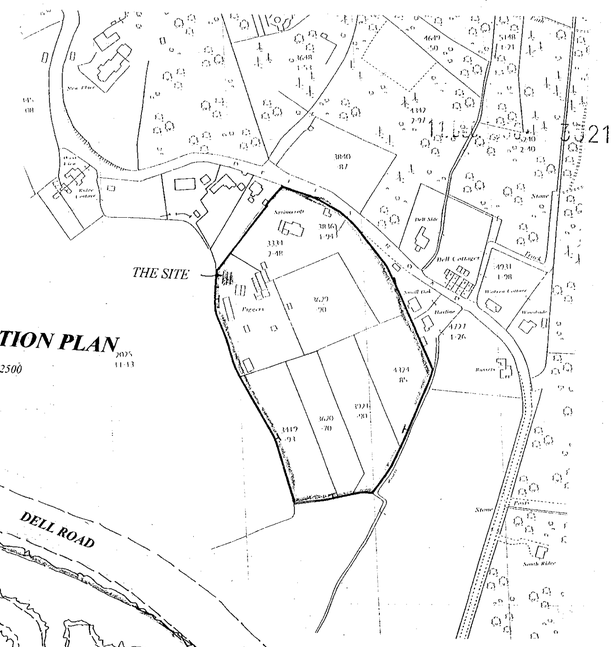

LOCATION PLAN

scale 1:2500

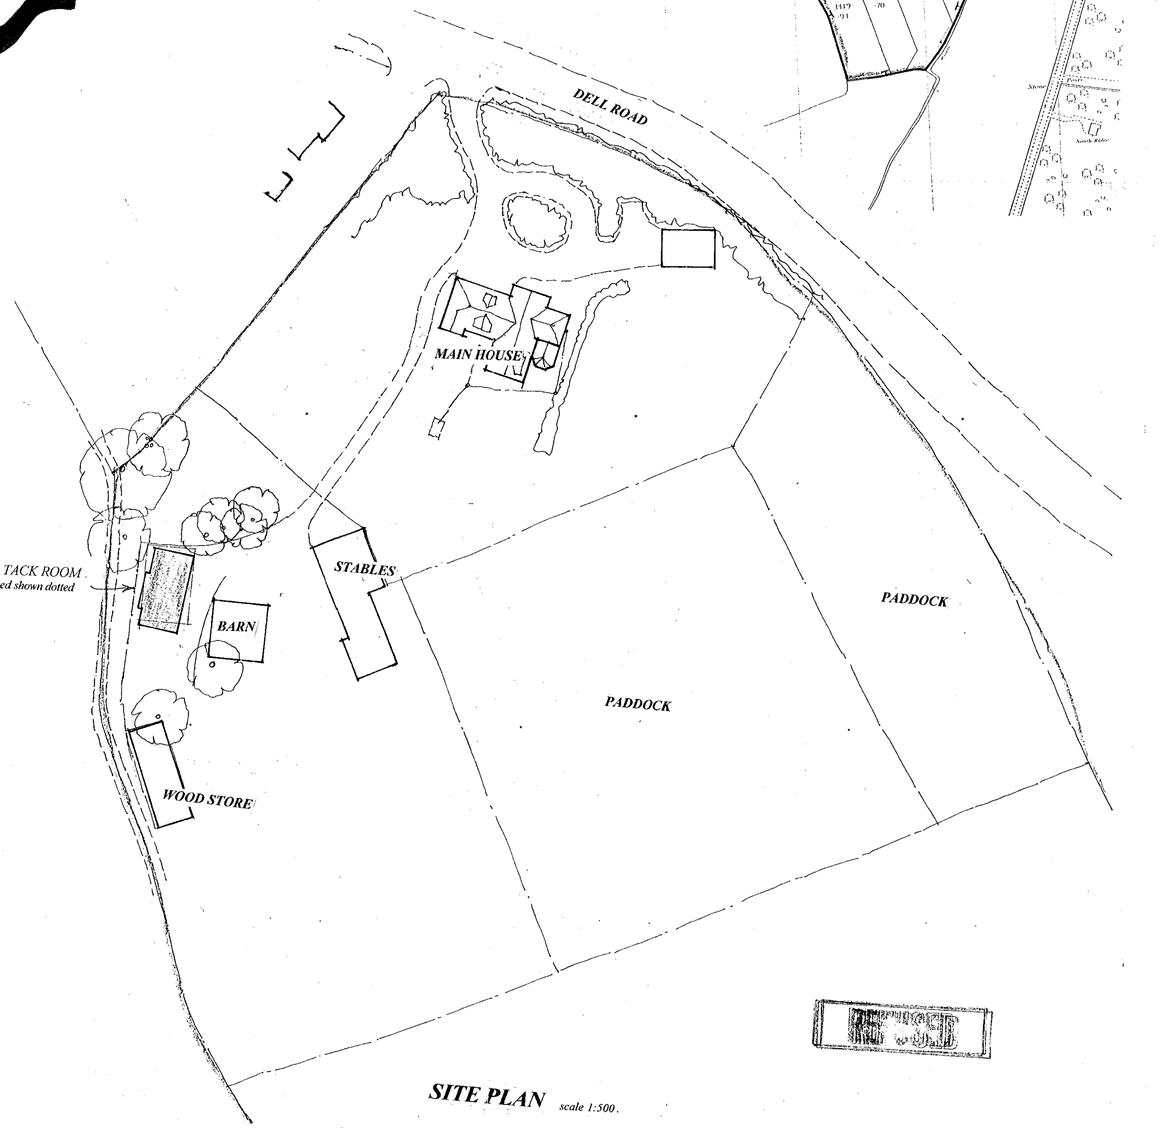

SITE PLAN scale 1:500.

Proposal
PROPOSED BUILDING

Site
SPRINGCROFT, DELL ROAD, FINCHAMPSTEAD, BERKSHIRE

Drawing
PLANNING PROPOSALS

Date November 00 Scale 1:100 Drawing No D 569-01 A

COLIN DAWSON & ASSOCIATES
Architectural Design & Building Surveying.
MALVERN HOUSE
1 MALVERN WAY
EMBRYFORD
READING BERKSHIRE RG10 9PY
Tel: (0118) 9343322 Fax: (0118) 9343322