DATE [redacted]

For Scanning

SCANNING INFORMATION SHEET

OTHER DOCUMENTS PLANS

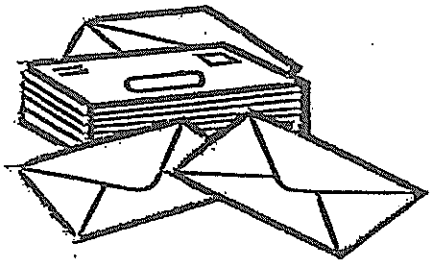

F/2000/3047

MATERIALS: ALL TO MATCH EXISTING.

PAINTED STUCCO TO MAIN HOUSE
PAINTED BRICKWORK TO GARAGE/WORKSHOP AREA
WHITE FRAMED WINDOWS, DOORS, BALCONIES
SLATED ROOFS.

KEY

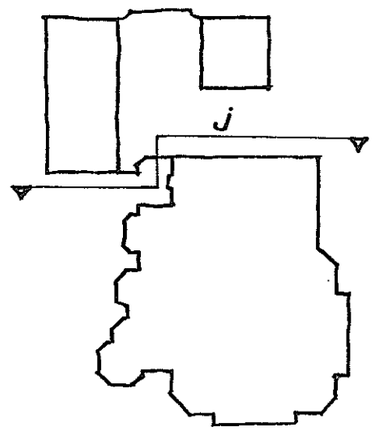

EDGINGTON SPINK·HYNE CHARTERED ARCHITECTS

RIDING COURT · RIDING COURT ROAD · DATCHET · BERKS SL3 9LE
TEL: WINDSOR 01753 580033 FAX: 01753 580633

SUMMERFIELD HOUSE

CRAZIES HILL · BERKSHIRE

ELEVATION - SIDE NORTH

SCALE 1:100
DATE August 2000 DRAWN Hugo
JOB No. 3772 DWG No. 11A

12 PLANNING&LB 14/12/00
1 CLIENT 1
1 R REYNOLDS. →
1 FILE

15 DEC 2000*
3847

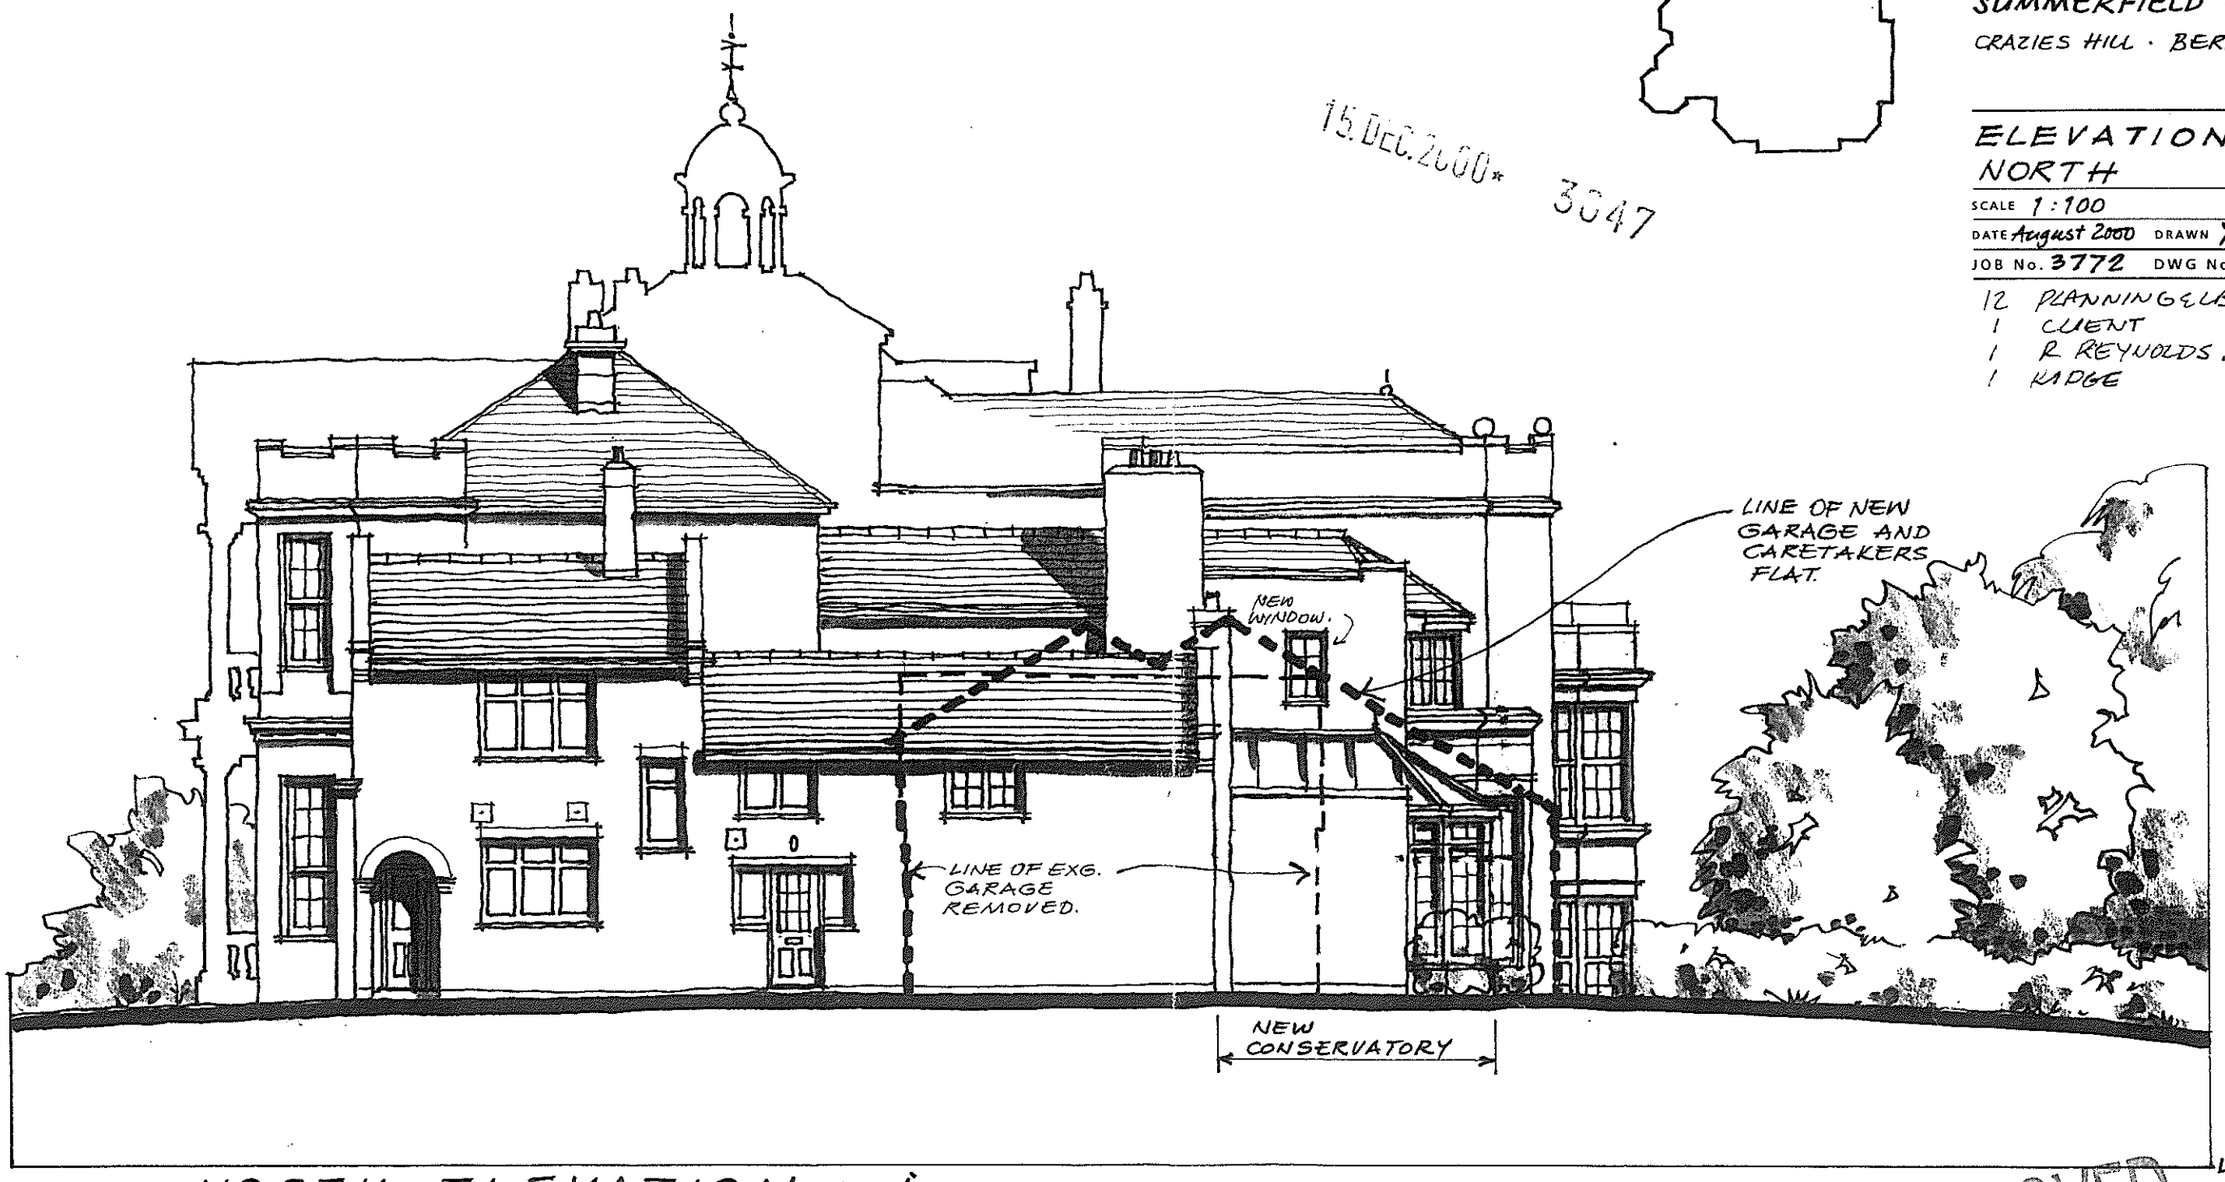

NORTH ELEVATION : J

49.00

APPROVED

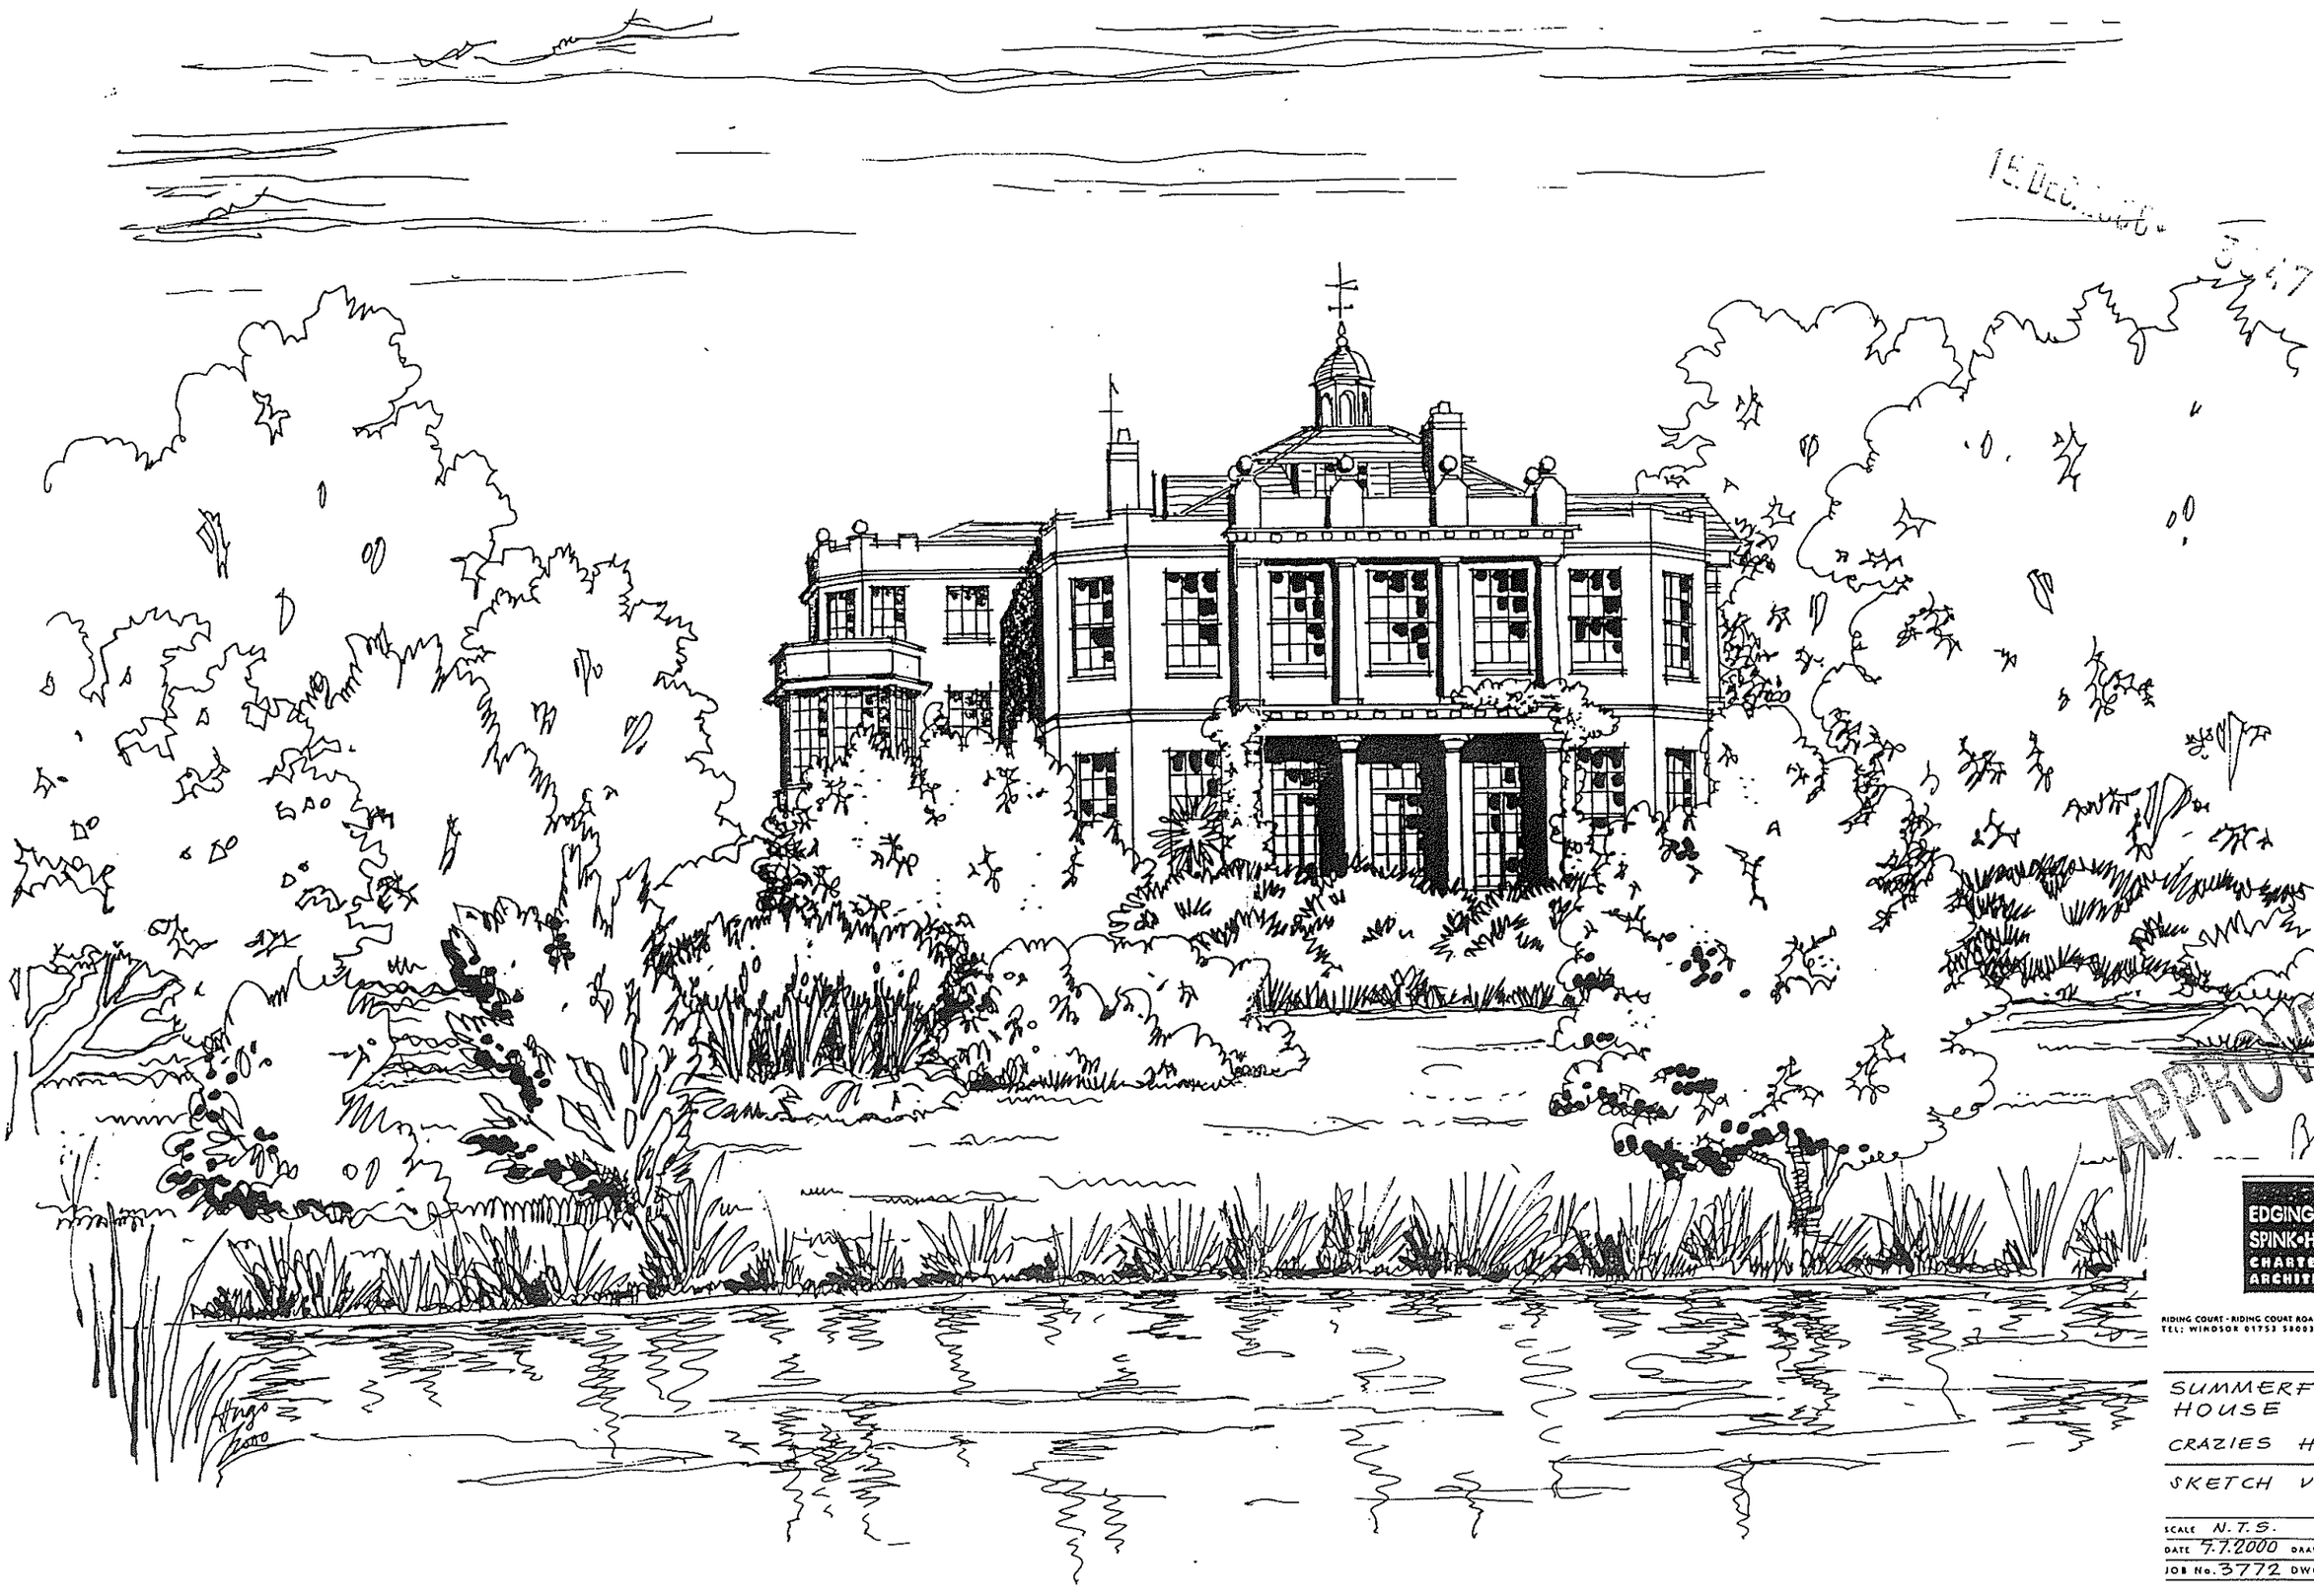

APPROVED

EDGINGTON SPINK·HYNE CHARTERED ARCHITECTS

RIDING COURT · RIDING COURT ROAD · DATCHET · BERKS SL3 9LE
TEL: WINDSOR 01753 580033 FAX: 01753 580633

SUMMERFIELD HOUSE

CRAZIES HILL

SKETCH VIEW

SCALE N.T.S.
DATE 7.7.2000 DRAWN HMAT.
JOB No. 3772 DWG No. SK1

15.DEC.2000* 3044



EDGINGTON SPINK•HYNE CHARTERED ARCHITECTS

RIDING COURT • RIDING COURT ROAD • DATCHET • BERKS SL3 9LE
TEL: WINDSOR 01753 580033 FAX: 01753 580633

SUMMERFIELD HOUSE

CRAZIES HILL

SKETCH VIEW

SCALE N.T.S.
DATE 7.7.2000 DRAWN HTWAT.
JOB No. 3772 DWG No. SK1