DATE [redacted]

For Scanning

SCANNING INFORMATION SHEET

OTHER DOCUMENTS PLANS

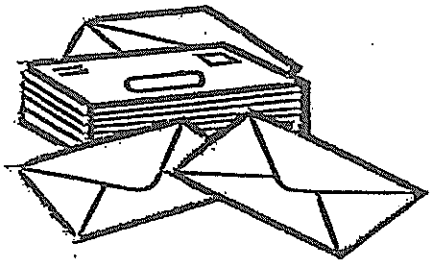

F/2000/3047

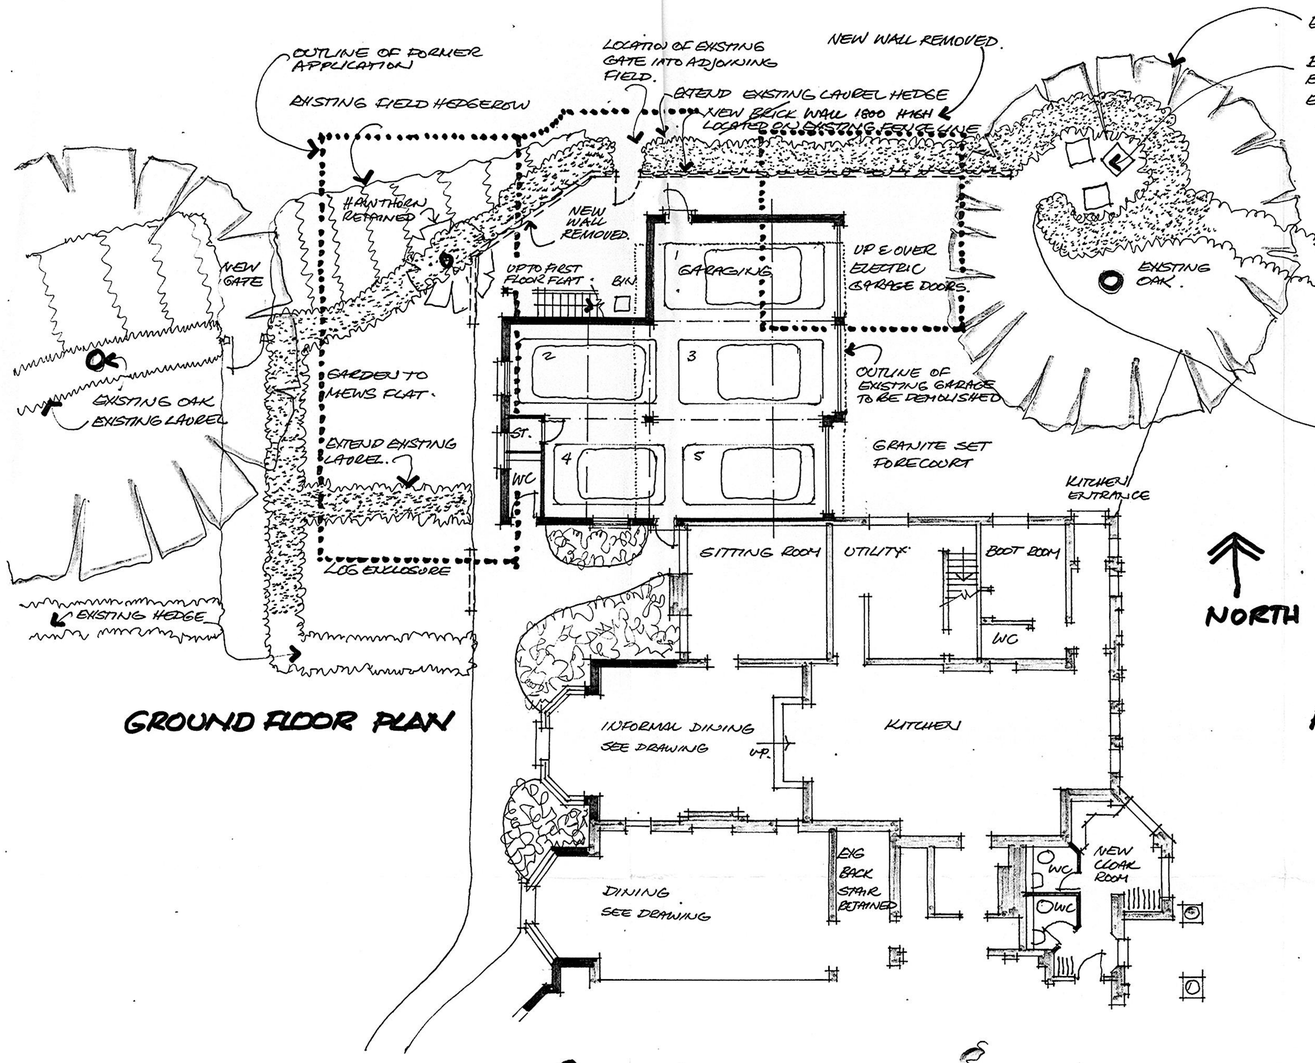

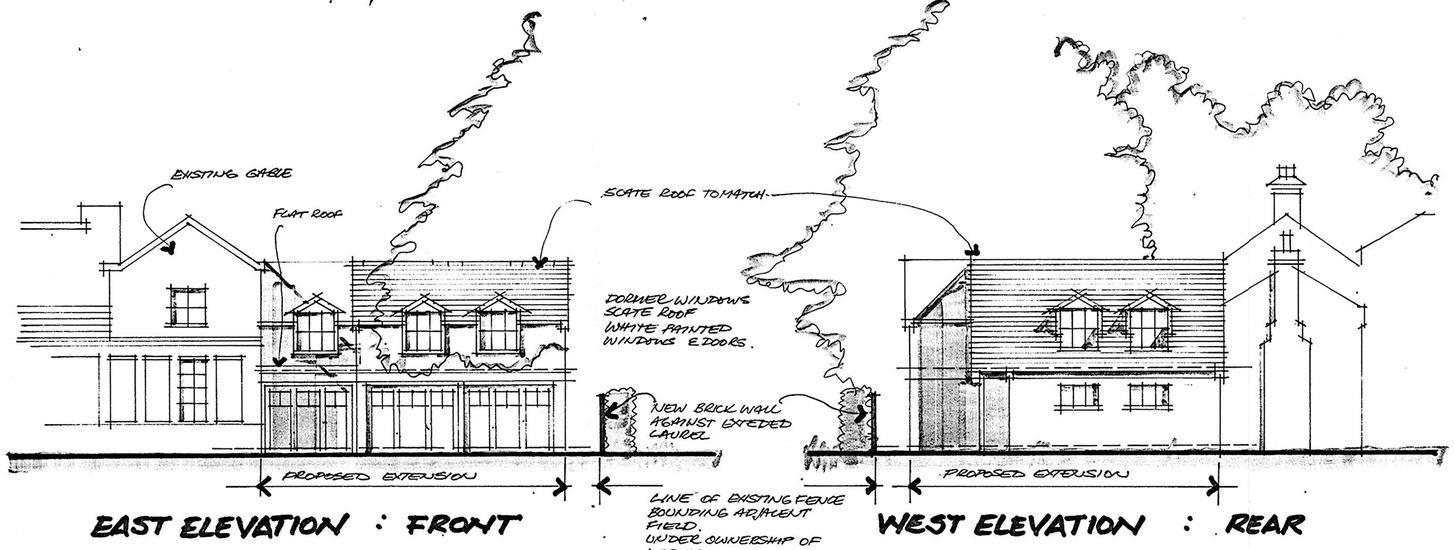

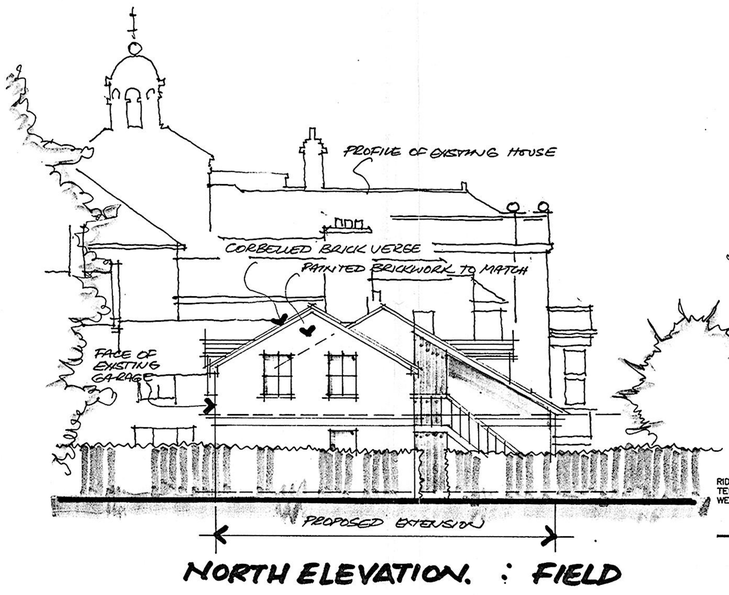

PRINTS AND REVISIONS

12	PLANNING & LB Apps.	14 Nov
1	CLIENT	
1	R REYNOLDS	
1	RIDGE	
A	WALL BY LAUREL HEDGE REMOVED	13.12.00
9	Planning & LB. Client / Ridge / Reynolds	4.12.00

PLANNING SERVICES RECEIVED 15 FEB 2001 COPIES TO: DBS DJP DBS

NOTES

ALL DIMENSIONS MUST BE CHECKED ON SITE AND NOT SCALED FROM DRAWING. ERRORS AND OMISSIONS TO BE REPORTED TO THE ARCHITECTS

EDGINGTON SPINK·HYNE CHARTERED ARCHITECTS
RIDING COURT, RIDING COURT ROAD, DATCHET, BERKS. SL3 9LE
TEL: WINDSOR 01753 580033 FAX: 01753 580633
WEB: www.edgingtons.co.uk EMAIL: mail@edgingtons.co.uk

REVISED PLAN

3047
3044

SUMMERFIELD HOUSE
CRAZIES HALL
CRAZIES HILL
NR. WAREHAVE

APPROVED

AMENDED MEWS GARAGE WITH 2 BED FLAT.

SCALE 1:100 CAD-REF
DATE 13.12.2000 DRAWN ARB
JOB No. 3772 DWG No. 13 A

DO NOT SCALE
½mm 10 20mm 30 40 50 60 70 80 90 100 110 120 130 140 150
ORIGINAL SIZE OF DRAWING A1

29/8/01