DATE [redacted]

For Scanning

SCANNING INFORMATION SHEET

OTHER DOCUMENTS PLANS

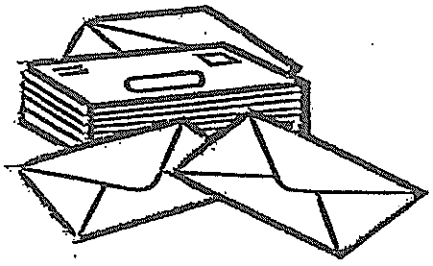

F/2000/3047

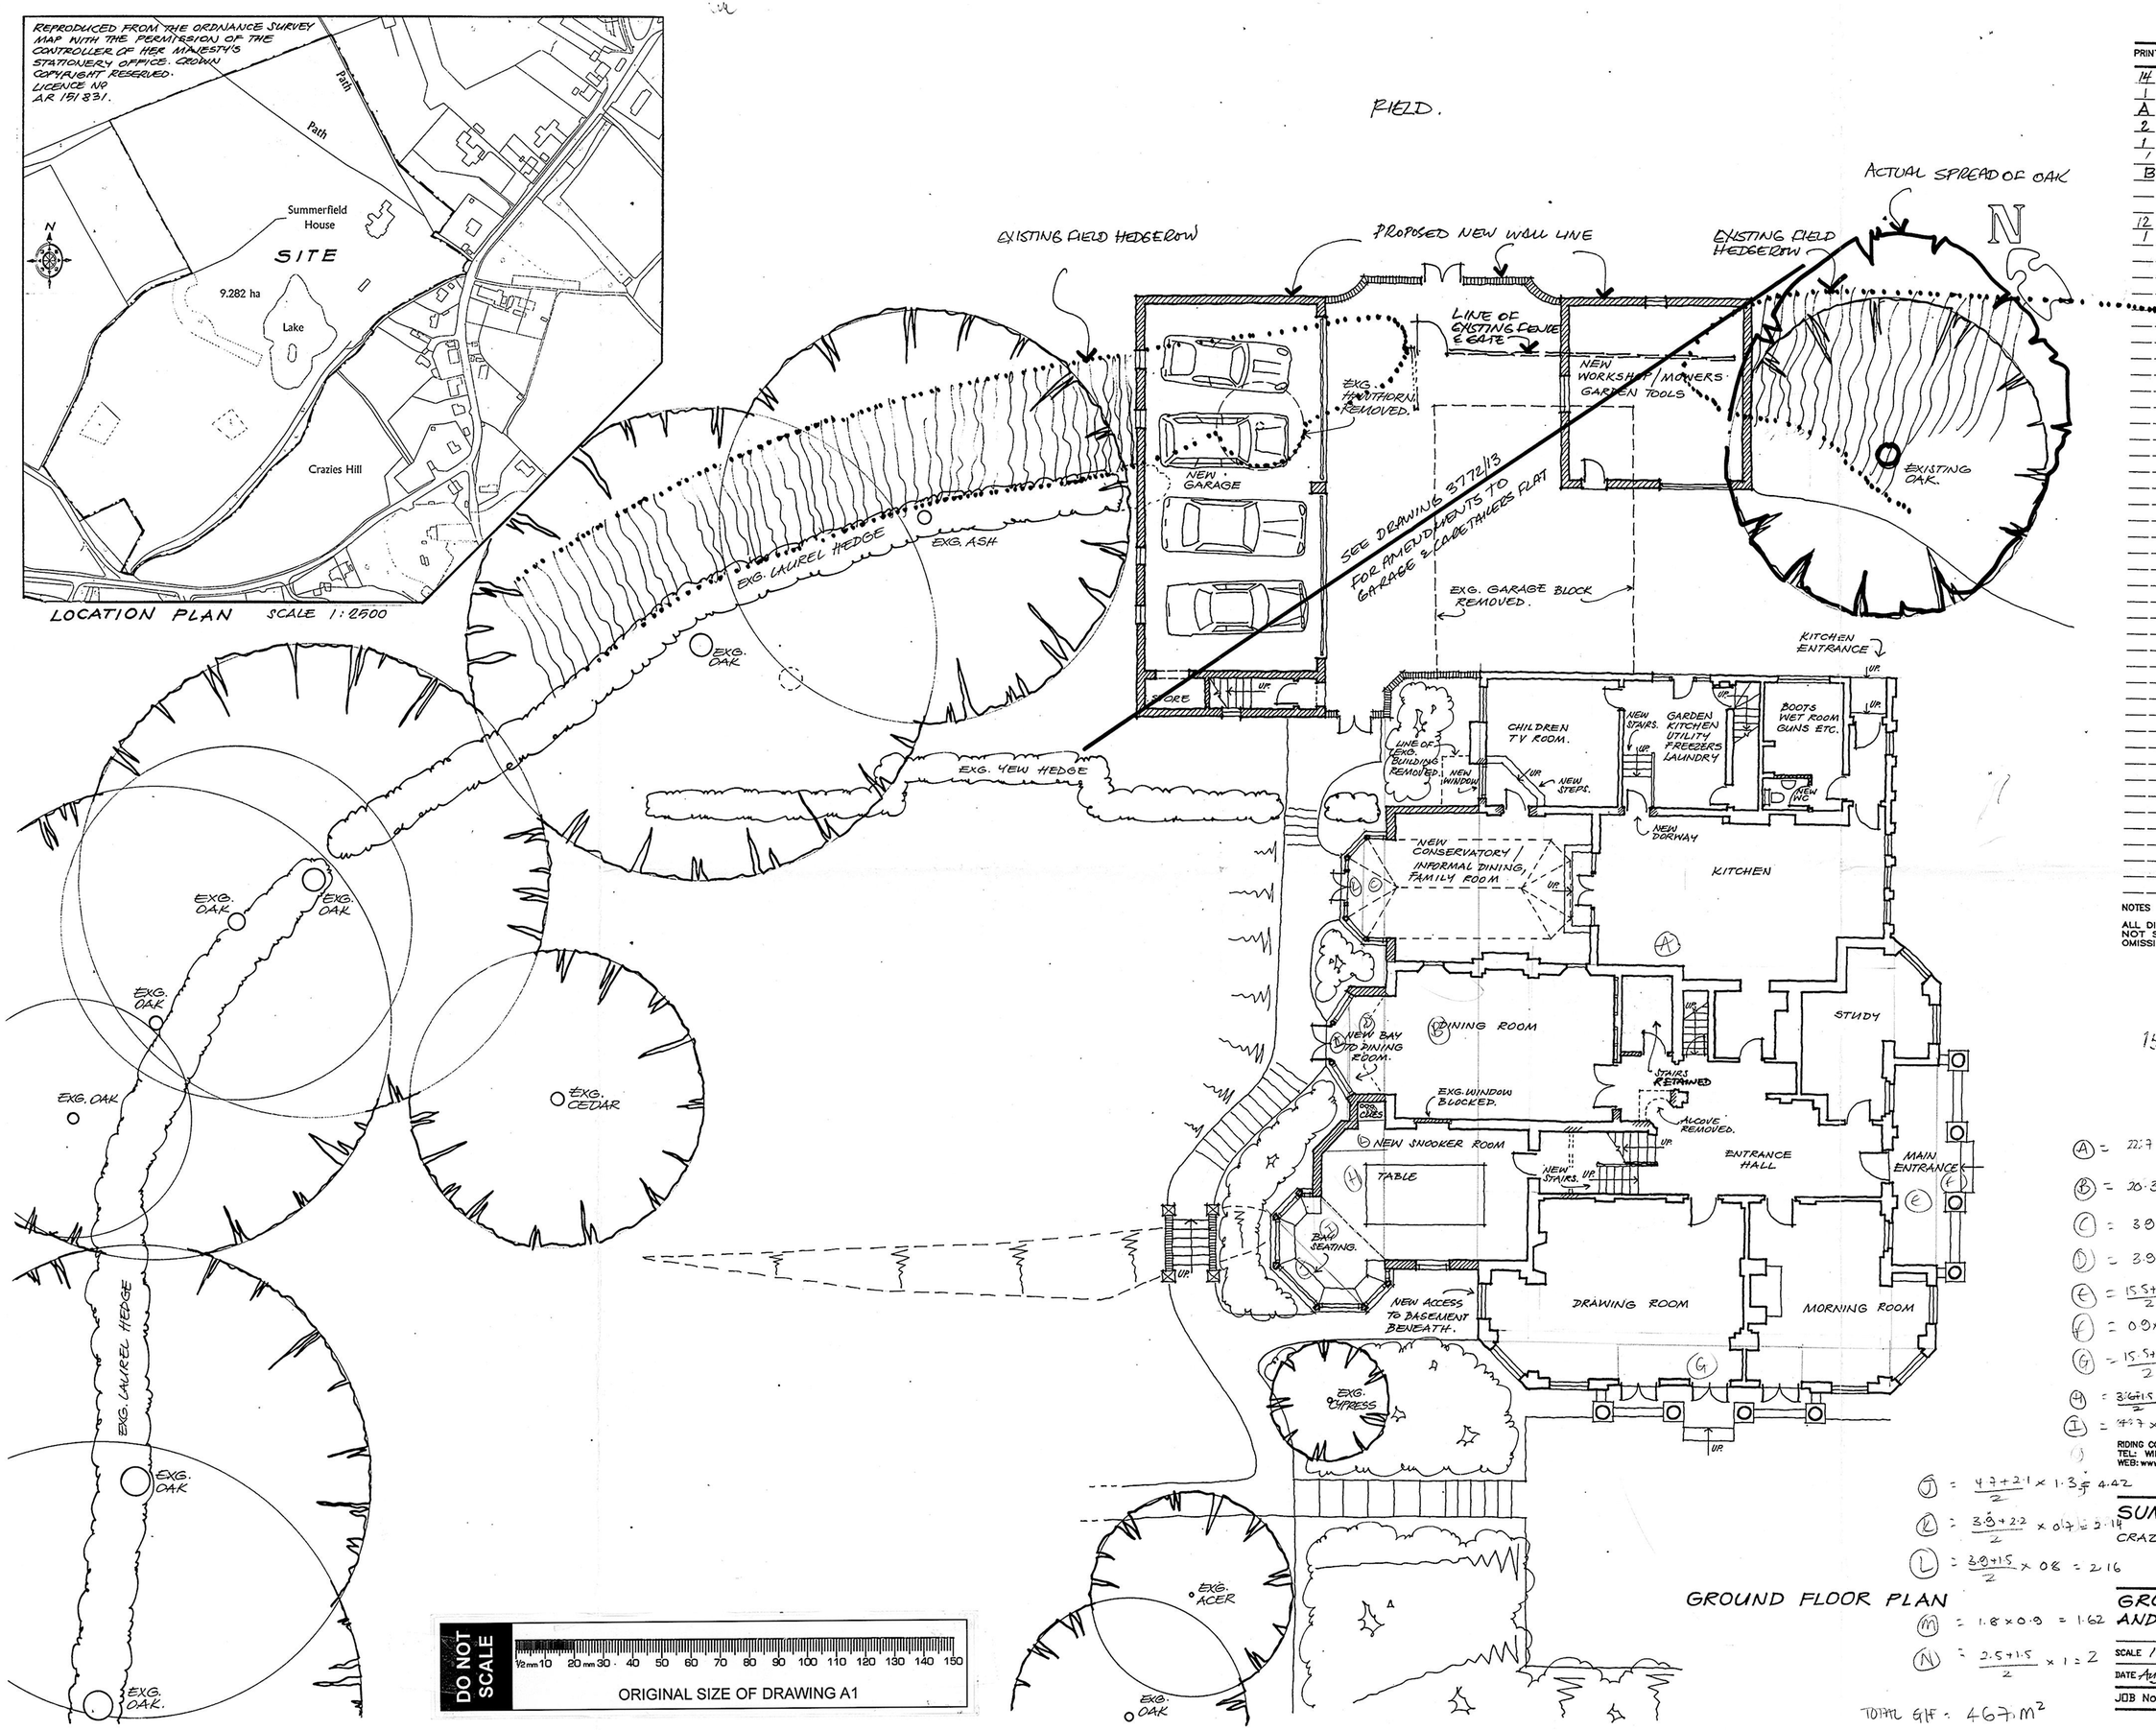

GROUND FLOOR PLAN

PRINTS AND REVISIONS

14	PLANNING: 6, LISTED B.: 5, CLIENT: 1, RR: 1, FILE:	9.8.00
1	CLIENT: 1 GS	5.9.00
A	NORTH HEDGEROW SHOWN	
2	PLANNING	
1	CLIENT	10.11.00
1	Client	
B	SEE DWG 3772/13 FOR AMENDED GARAGE & CARETAKER PROPOSAL.	14.12.00
12	PLANNING & LUB	14.12.00
1	CLIENT	11

NOTES

ALL DIMENSIONS MUST BE CHECKED ON SITE AND NOT SCALED FROM DRAWING. ERRORS AND OMISSIONS TO BE REPORTED TO THE ARCHITECTS

15 DEC 2000 3047

(A) = 22.7 x 14.1 = 320.07
(B) = 20.3 x 3.2 = 64.96
(C) = 3.9 x 0.8 = 3.12
(D) = 3.9 x 1.2 = 4.68
(E) = $\frac{15.5+12.4}{2}$ x 1.5 = 20.93
(F) = 0.9 x 7.5 = 6.75
(G) = $\frac{15.5+12.4}{2}$ x = 20.93
(H) = $\frac{3.6+1.5}{2}$ x 2.4 = 6.12
(I) = 4.7 x 1.5 = 7.05
(J) = $\frac{4.7+2.1}{2}$ x 1.3 = 4.42
(K) = $\frac{3.9+2.2}{2}$ x 0.7 = 2.14
(L) = $\frac{3.9+1.5}{2}$ x 0.8 = 2.16
(M) = 1.8 x 0.9 = 1.62
(N) = $\frac{2.5+1.5}{2}$ x 1 = 2

TOTAL G/F = 467 m²

EDGINGTON SPINK·HYNE CHARTERED ARCHITECTS
RIDING COURT. RIDING COURT ROAD. DATCHET. BERKS. SL3 9LE
TEL: WINDSOR 01753 580033 FAX: 01753 580633
WEB: www.edgingtons.co.uk EMAIL: mail@edgingtons.co.uk

SUMMERFIELD HOUSE
CRAZIES HILL · BERKSHIRE

APPROVED

GROUND FLOOR PLAN AND LOCATION PLAN

SCALE 1:100 & 1:2500
DATE August 2000 DRAWN Ango
JOB No. 3772 DWG No. 07 B

OD 15/10/03