DATE [redacted]

For Scanning

SCANNING INFORMATION SHEET

OTHER DOCUMENTS PLANS

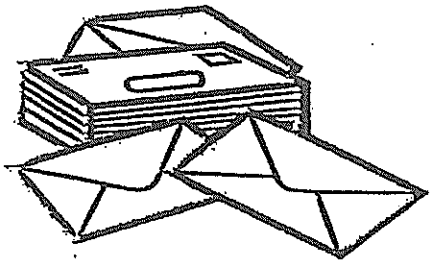

F/2000/3047

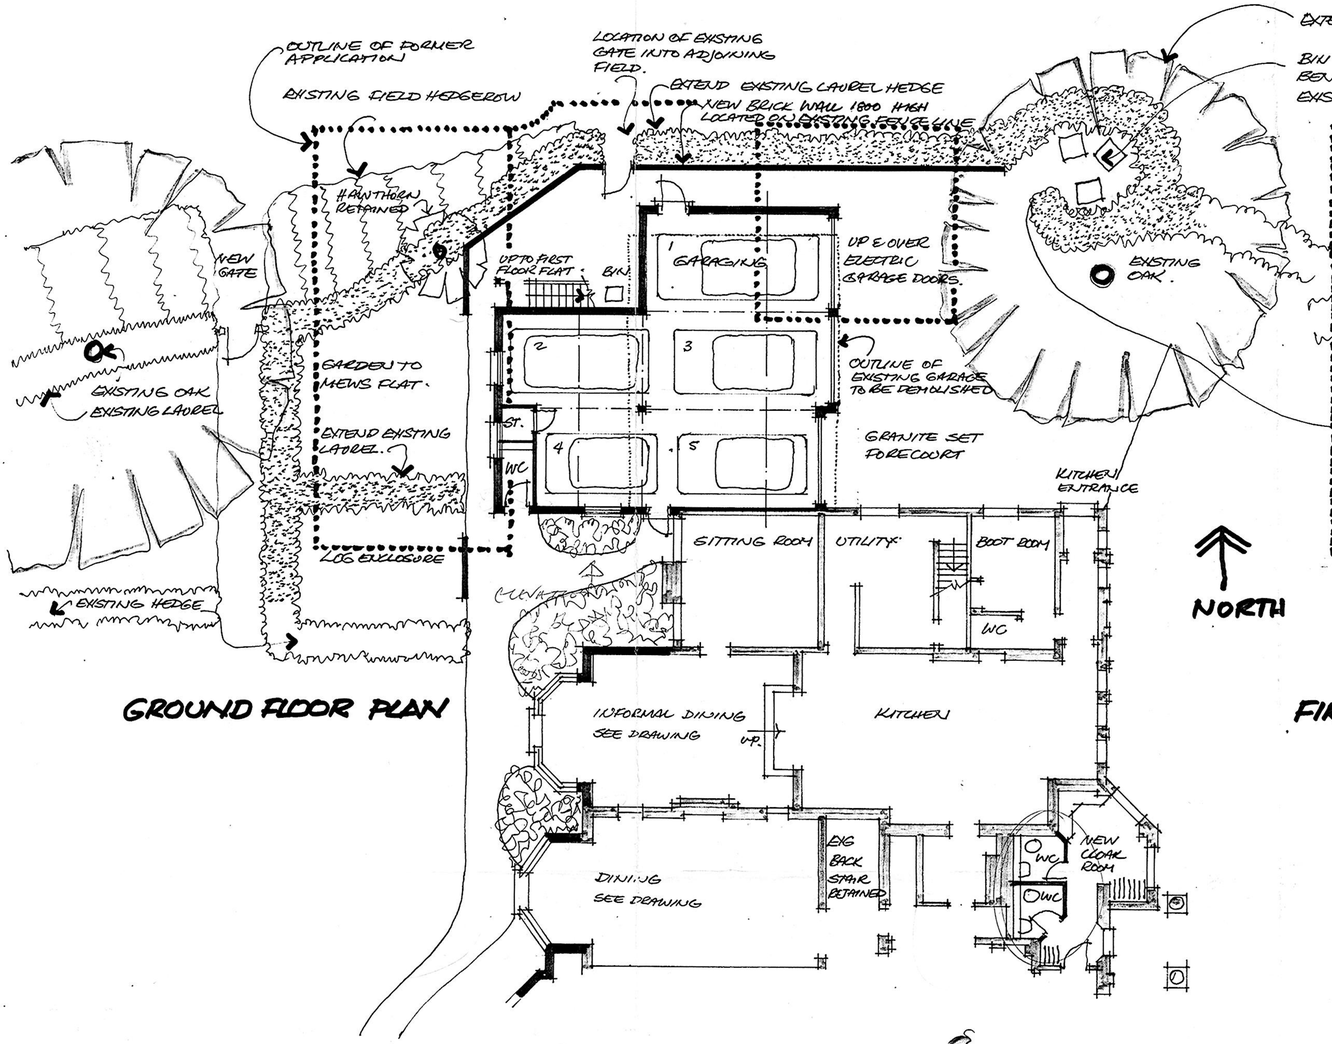

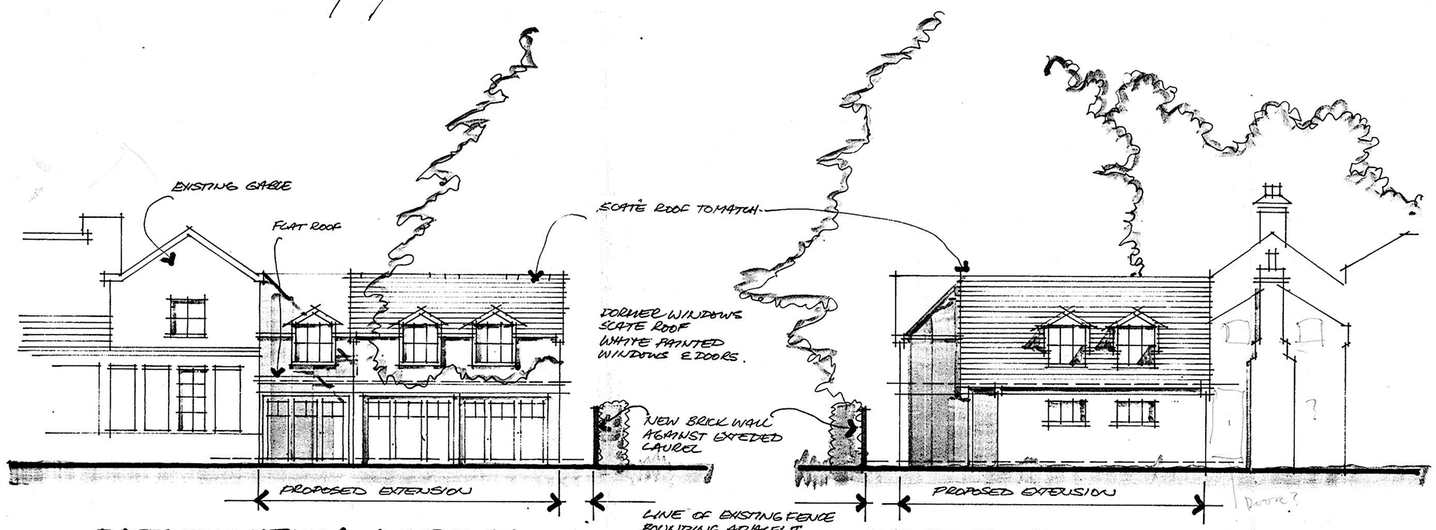

WINDOWS/DORMERS.
ROOF EAVES.
DOORS.
GARDEN WALL
FLAT ROOF
STRING COURSE?

STAIRCASE CONSTRUCTION.
SCALE OF DORMERS.
DETAILS OF WINDOWS.

STAIRCASE / BALUSTRADE/
SUPPORT FOR ROOF OVER STAIRCASE ENTRANCE DOOR.
WINDOWS. — MATERIALS & DESIGN.
ROOF OVERHANGS / EAVES.

DO NOT SCALE

½ mm 10 20 mm 30 40 50 60 70 80 90 100 110 120 130 140 150

ORIGINAL SIZE OF DRAWING A1

PRINTS AND REVISIONS

12	PLANNING & LBAPP.	14 NOV
1	CLIENT	
1	R REYNOLDS	
1	RIDGE	

NOTES

ALL DIMENSIONS MUST BE CHECKED ON SITE AND NOT SCALED FROM DRAWING. ERRORS AND OMISSIONS TO BE REPORTED TO THE ARCHITECTS

15 DEC 2000 3044

EDGINGTON SPINK·HYNE CHARTERED ARCHITECTS
RIDING COURT. RIDING COURT ROAD. DATCHET. BERKS. SL3 9LE
TEL: WINDSOR 01753 580033 FAX: 01753 580633
WEB: www.edgingtons.co.uk EMAIL: mail@edgingtons.co.uk

SUMMERFIELD HOUSE
CRAZIES HALL
CRAZIES HILL
NR WAREHAVE

AMENDED MEWS GARAGE WITH 2 BED FLAT.

SCALE 1:100 CAD REF
DATE 13 12 2000 DRAWN ABB
JOB No. 3772 DWG No. 13