DATE [redacted]

For Scanning

SCANNING INFORMATION SHEET

OTHER DOCUMENTS PLANS

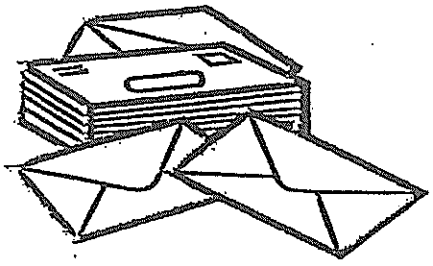

F/2000/3047

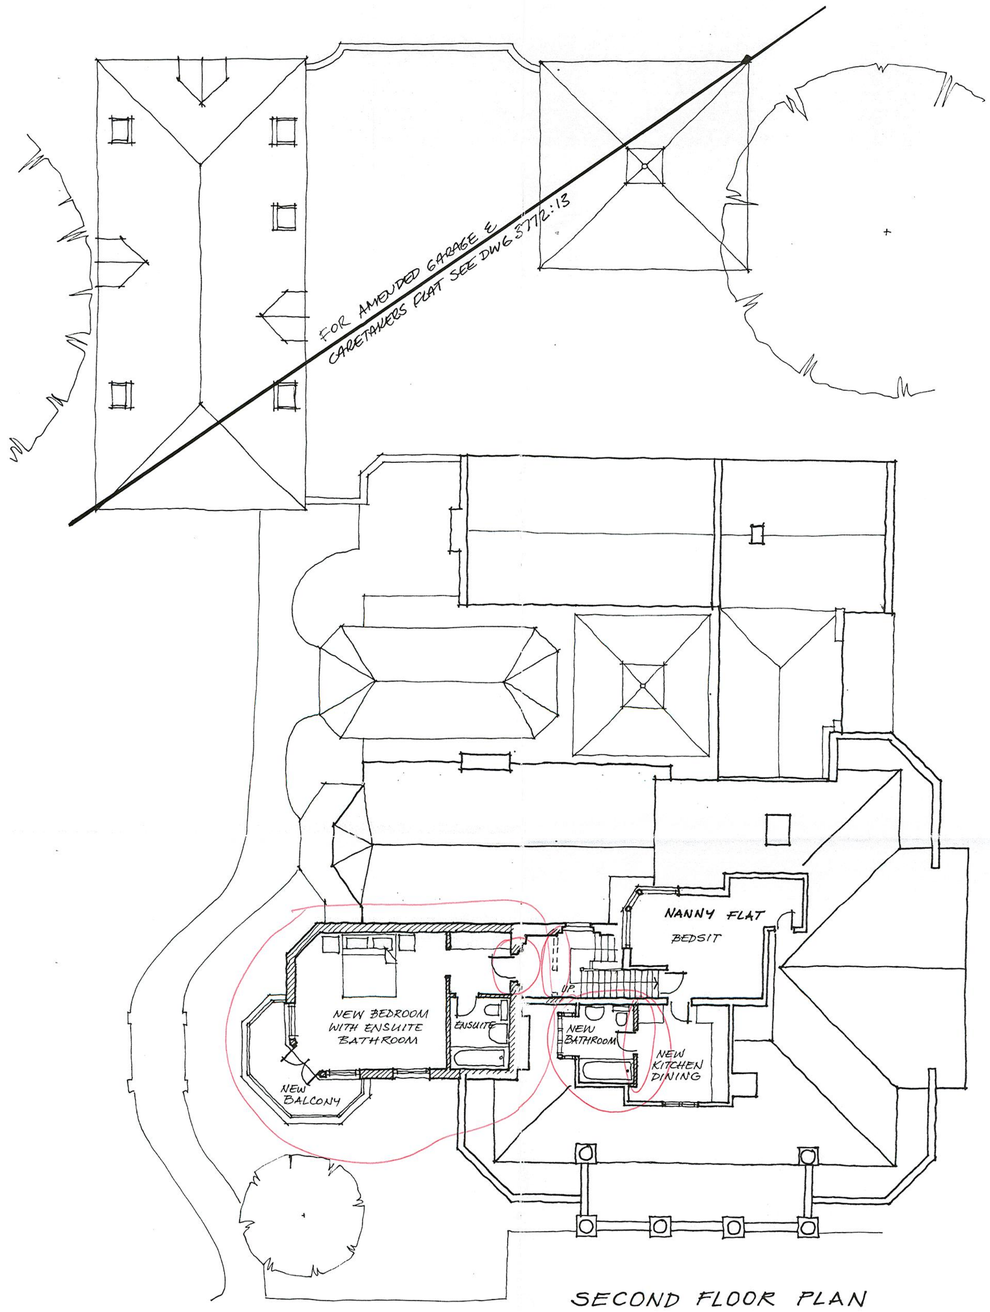

SECOND FLOOR PLAN

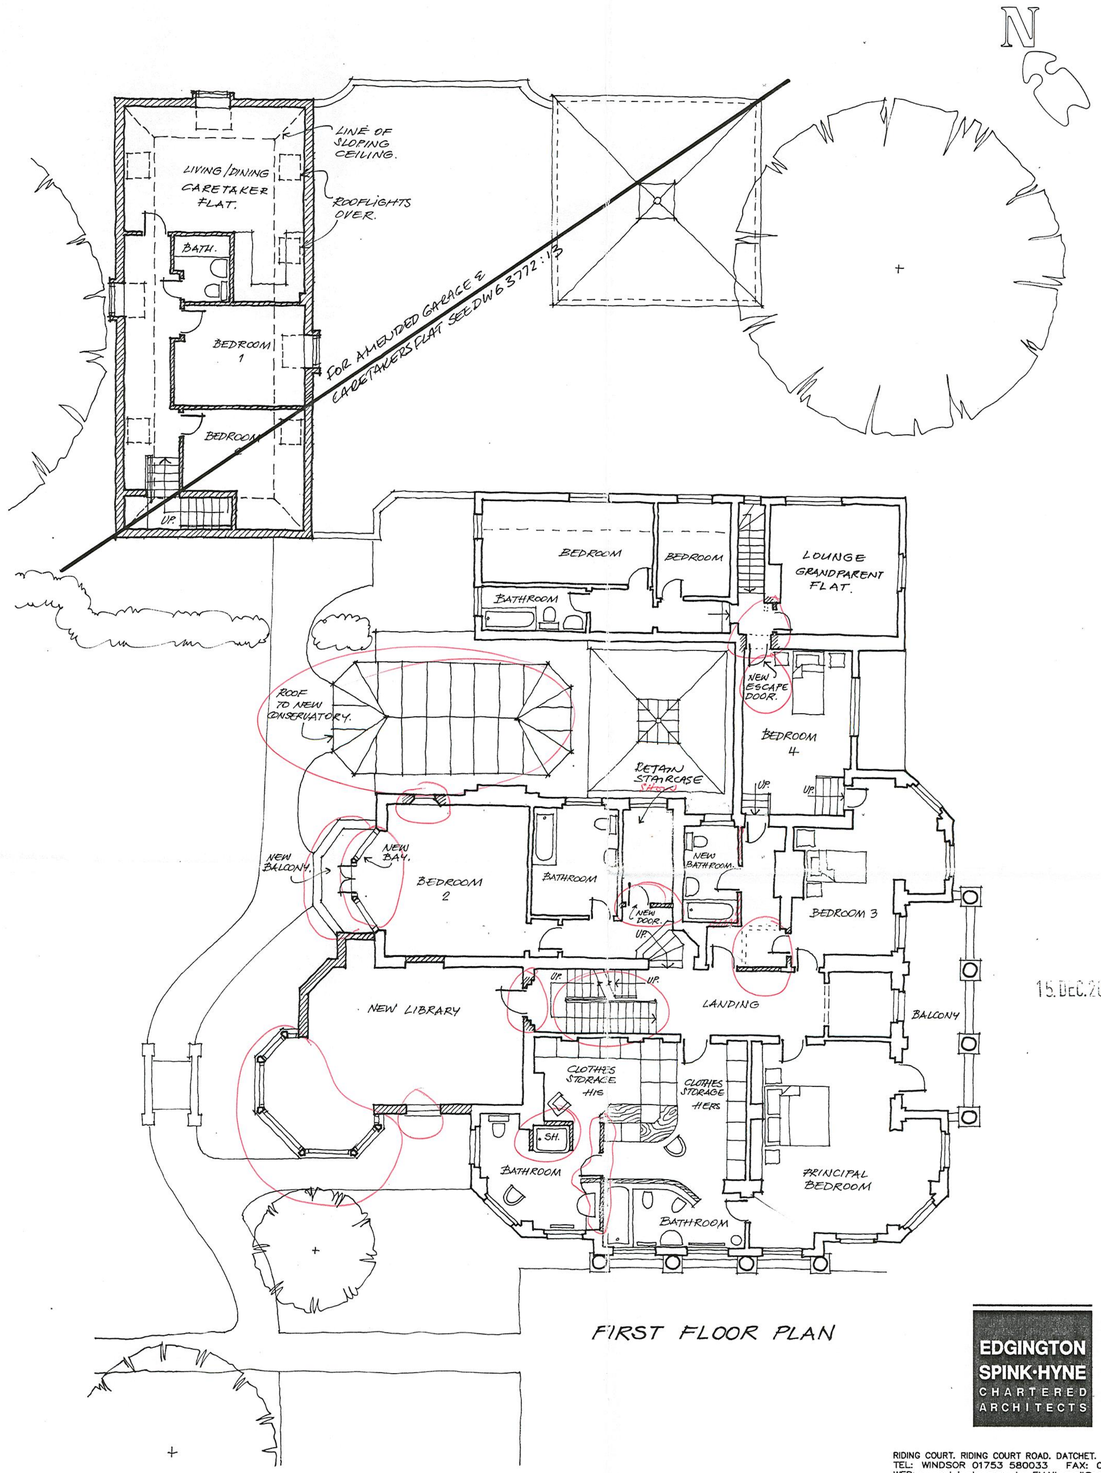

FIRST FLOOR PLAN

15 DEC 2000 3044

EDGINGTON SPINK·HYNE
CHARTERED ARCHITECTS

RIDING COURT, RIDING COURT ROAD, DATCHET, BERKS. SL3 9LE
TEL: WINDSOR 01753 580033 FAX: 01753 580633
WEB: www.edgingtons.co.uk EMAIL: mail@edgingtons.co.uk

NOTES

ALL DIMENSIONS MUST BE CHECKED ON SITE AND NOT SCALED FROM DRAWING. ERRORS AND OMISSIONS TO BE REPORTED TO THE ARCHITECTS

14	PLANNING: 6, LISTED B: 5, CLIENT: 1, RC: 1, FIRE: 1	9.8.00
1	QS	5.9.00
1	Client	10.11.00
A	See drawing 3772/13 for amended garage and caretaker flat.	
12	PLANNING & LB	14.12.00
1	CLIENT	14.12.00

PRINTS AND REVISIONS

PRINTS AND REVISIONS

DO NOT SCALE

½mm 10 20 mm 30 40 50 60 70 80 90 100 110 120 130 140 150

ORIGINAL SIZE OF DRAWING A1

SUMMERFIELD HOUSE
CRAZIES HILL · BERKSHIRE

FIRST AND SECOND FLOOR PLANS

SCALE 1:100
DATE August 2000 DRAWN Hugo
JOB No. 3772 DWG No. 08 A