Figured dimensions only are to be taken from this drawing. All dimensions are to be checked on site before any work is put in hand.

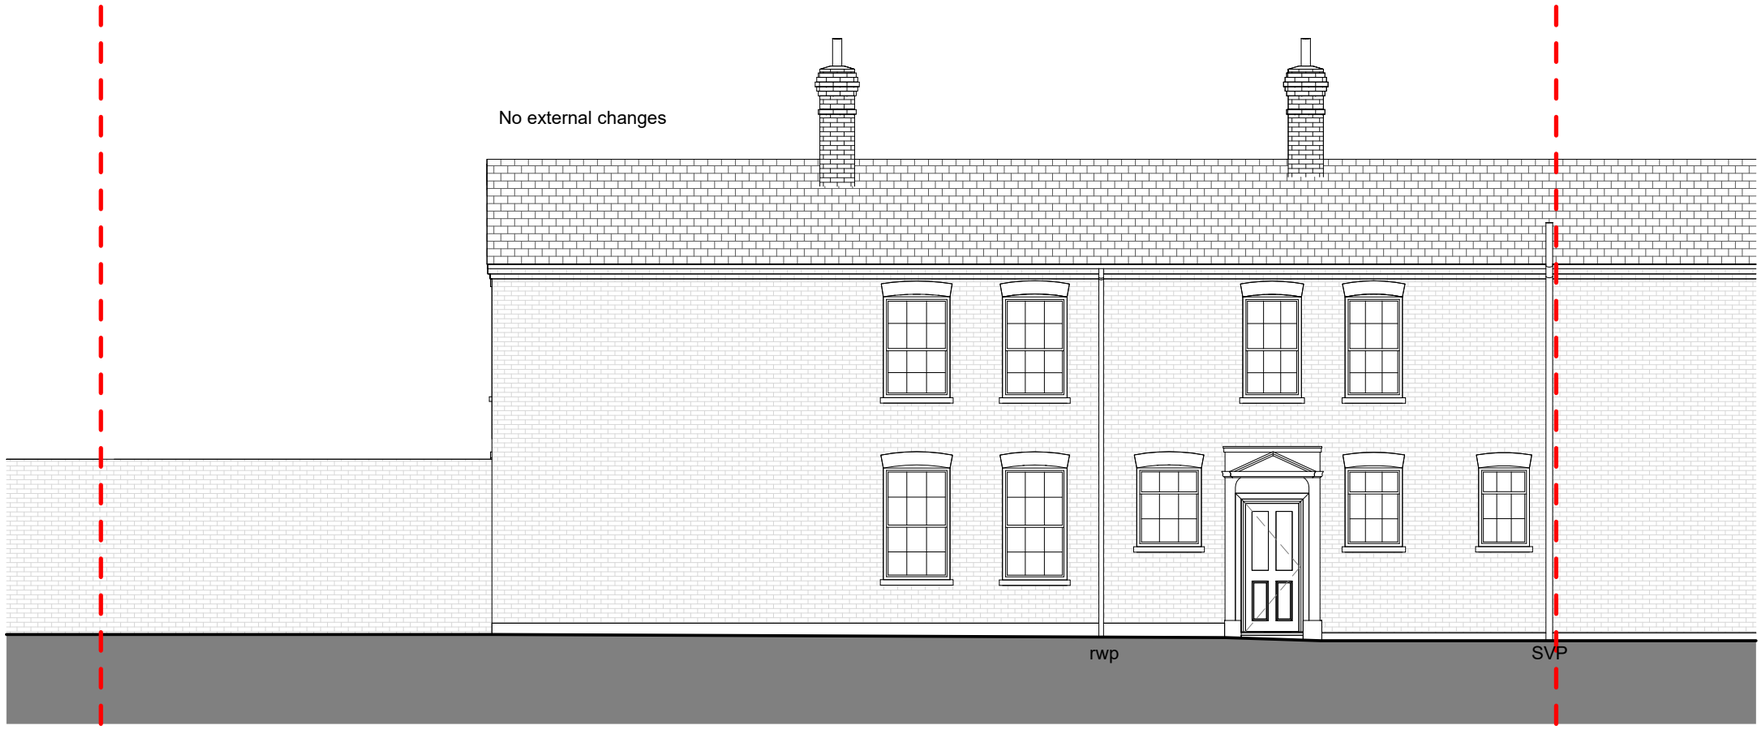

Front (North West)
1 : 100



End (North East)
1 : 100

SCALE : 1 to 100

0 5m 10m

Note: This maybe a reduced sized print, check scales below

Revision	Description	Drawn	Date	Checked

Client's Name
Paul Townsend

Job Title
3 Rectory Road, Wokingham, RG40 1DJ

Drawing Title
Existing and Proposed Elevations

Scale
1 : 100 @A3

Job No **2291** Drawing No **E05**

Status Rev

HERITAGE FUSION
CONSERVING THE PAST, INSPIRING THE FUTURE