Figured dimensions only are to be taken from this drawing. All dimensions are to be checked on site before any work is put in hand.

Current layout requiring approval - minor variations to approved scheme

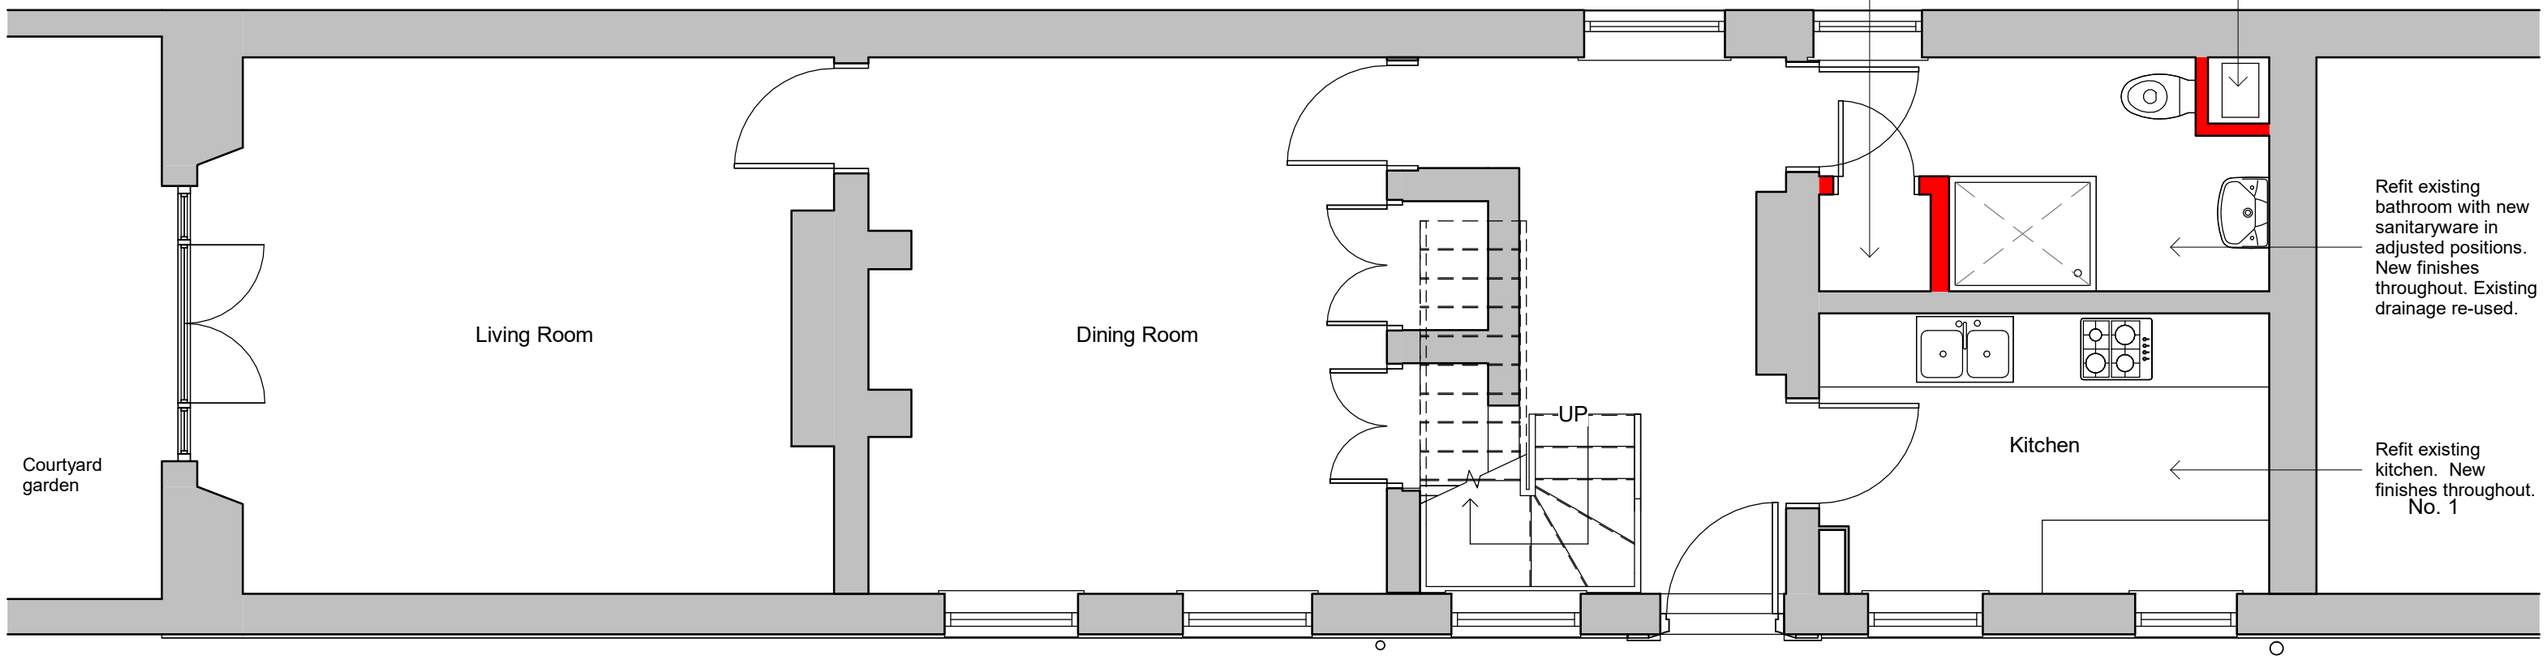

00_Ground Level - Proposed

1 : 50

Other works:
- Like for like redecoration internally.
- Like for like repair and redecoration of existing windows.
- Replacement of existing modern main electricity fuse box to standards and certificated
- New tiled flooring to replace modern finishes in the entrance hall. New carpets and lino in the bathroom and kitchen. No change to historic fabric.
- Fully removable secondary glazing to roadside windows

N

SCALE : 1 to 50

0 2.5m 5m

Note: This maybe a reduced sized print, check scales below

Revision	Description	Drawn	Date	Checked

Client's Name

Paul Townsend

Job Title

3 Rectory Road, Wokingham, RG40 1DJ

Drawing Title

Proposed/ As Implemented Ground Floor Plan

Scale

1 : 50 @A3

Job No	Drawing No
2291	**P01**

Status Rev

HERITAGE FUSION
CONSERVING THE PAST, INSPIRING THE FUTURE