

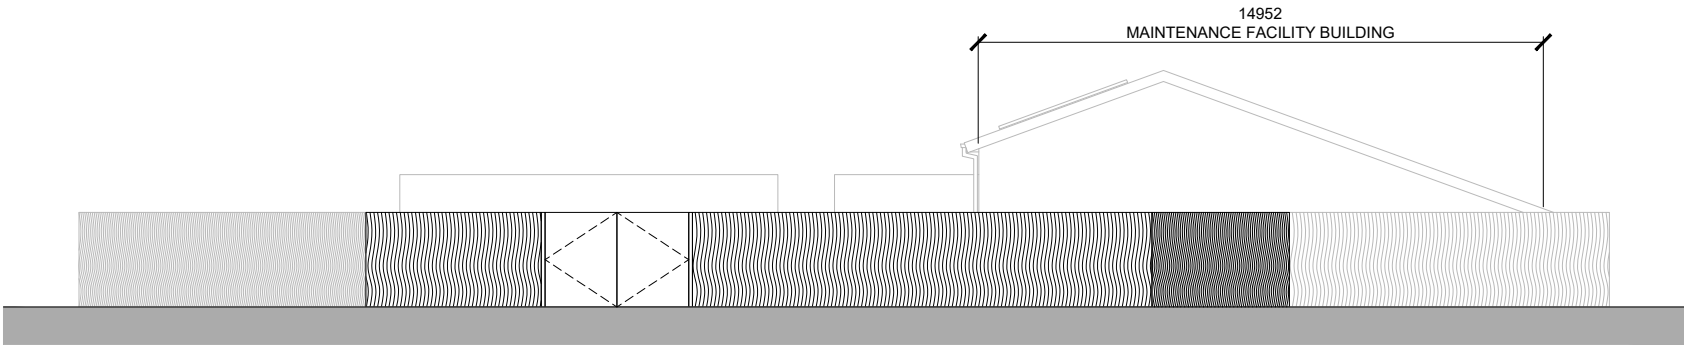
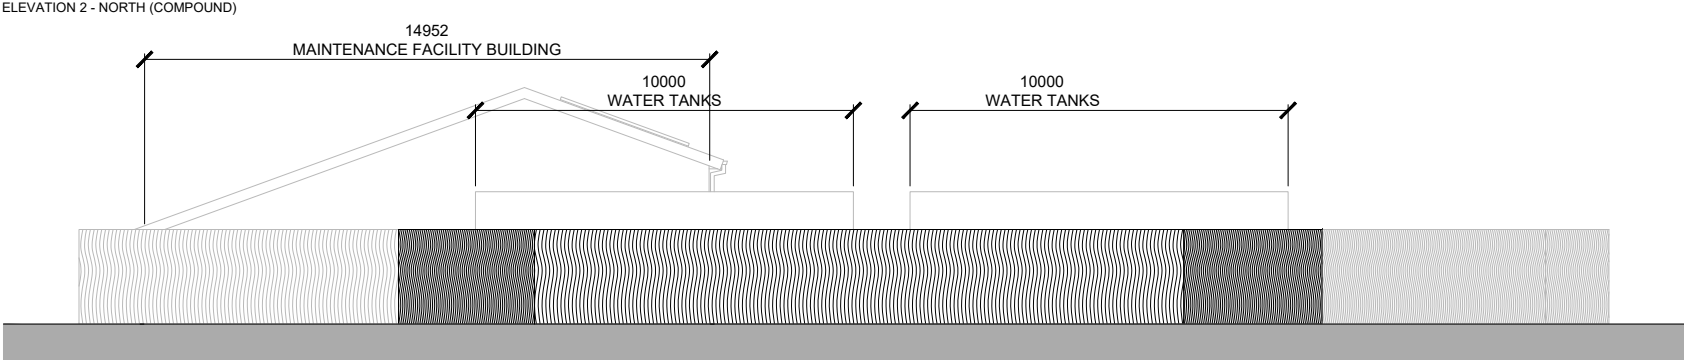


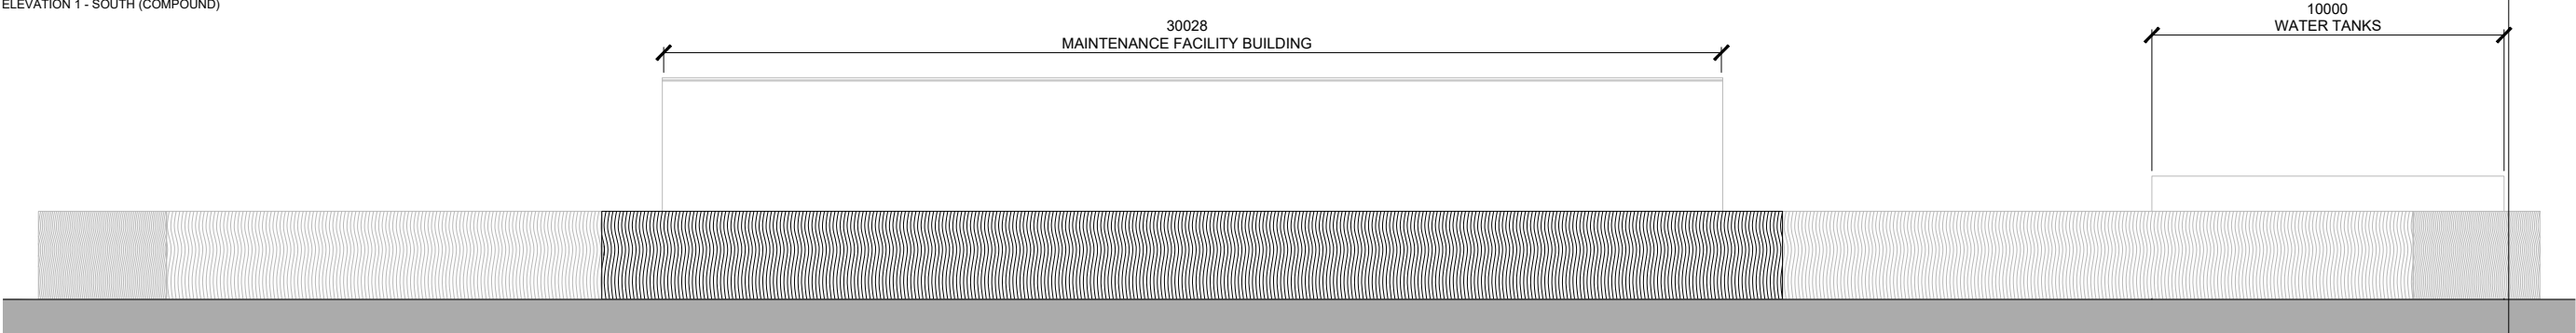

NOTES	
AREA SCHEDULE:	
-GROUND FLOOR (GEA)	- 449m²
-MEZZANINE FLOOR (GEA)	- 181m²
-ENCLOSED YARD	- 2109m²
-WATER TANKS	-157m²

02	16/08/24	NON MATERIAL AMENDMENT - NEW GATE ENTRANCE	DJS
01	24/01/23	NON MATERIAL AMENDMENT	OD
00	19/01/21	ISSUED FOR PLANNING	DL

REV	DATE	DESCRIPTION	DRAWN
CLIENT			
SAND MARTINS			
PROJECT			
MAINTENANCE FACILITY , PUMP HOUSE & WATER TANKS			
DRAWING TITLE			
MAINTENANCE YARD ELEVATIONS			
STATUS			
PLANNING			
PROJECT No	DWG TYPE	DWG No	REV
2574	PL	C201	02
SCALE	DATE	DRAWN	CHECKED
1:200@A3	NOV 20	DL	-
CONTRACTOR TO CHECK SITE DIMENSIONS AND REPORT ANY VARIATIONS OR OMISSIONS TO LEWANDOWSKI ARCHITECTS. THIS DRAWING IS COPYRIGHT OF LEWANDOWSKI ARCHITECTS AND MUST NOT BE REPRODUCED OR USED WITHOUT PERMISSION. DO NOT SCALE FROM THE DRAWING.			
1st FLOOR, RAFTS COURT, BROGAS ST, ETON, SL4 6RF. T. 01753 620700 F. 01753 620621 www.lewandowskiarchitects.com			

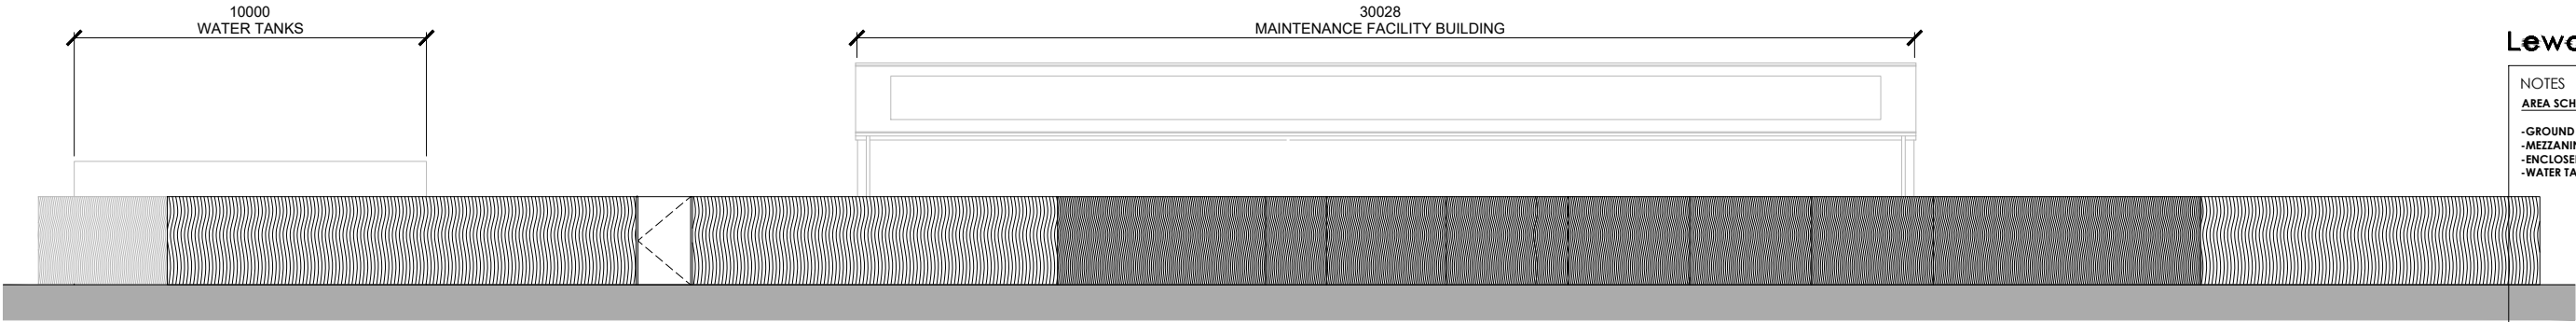