

General notes :


1. This drawing is to be read in conjunction with other C&M landscape drawings and specifications.

2. Any discrepancies between sources of information should be immediately notified to the Landscape Architect for clarification.

3. Do not scale off this drawing.

4. All dimensions in mm unless otherwise stated.

REV	NO	DESCRIPTION	DATE	BY
D	Access gate, drive material	20.8.24	QC	
C	Design updates	25.01.23	QC	
B	Architectural updates	17.06.22	QC	
A	Fence /parking/drive width	18.01.21	RZ	

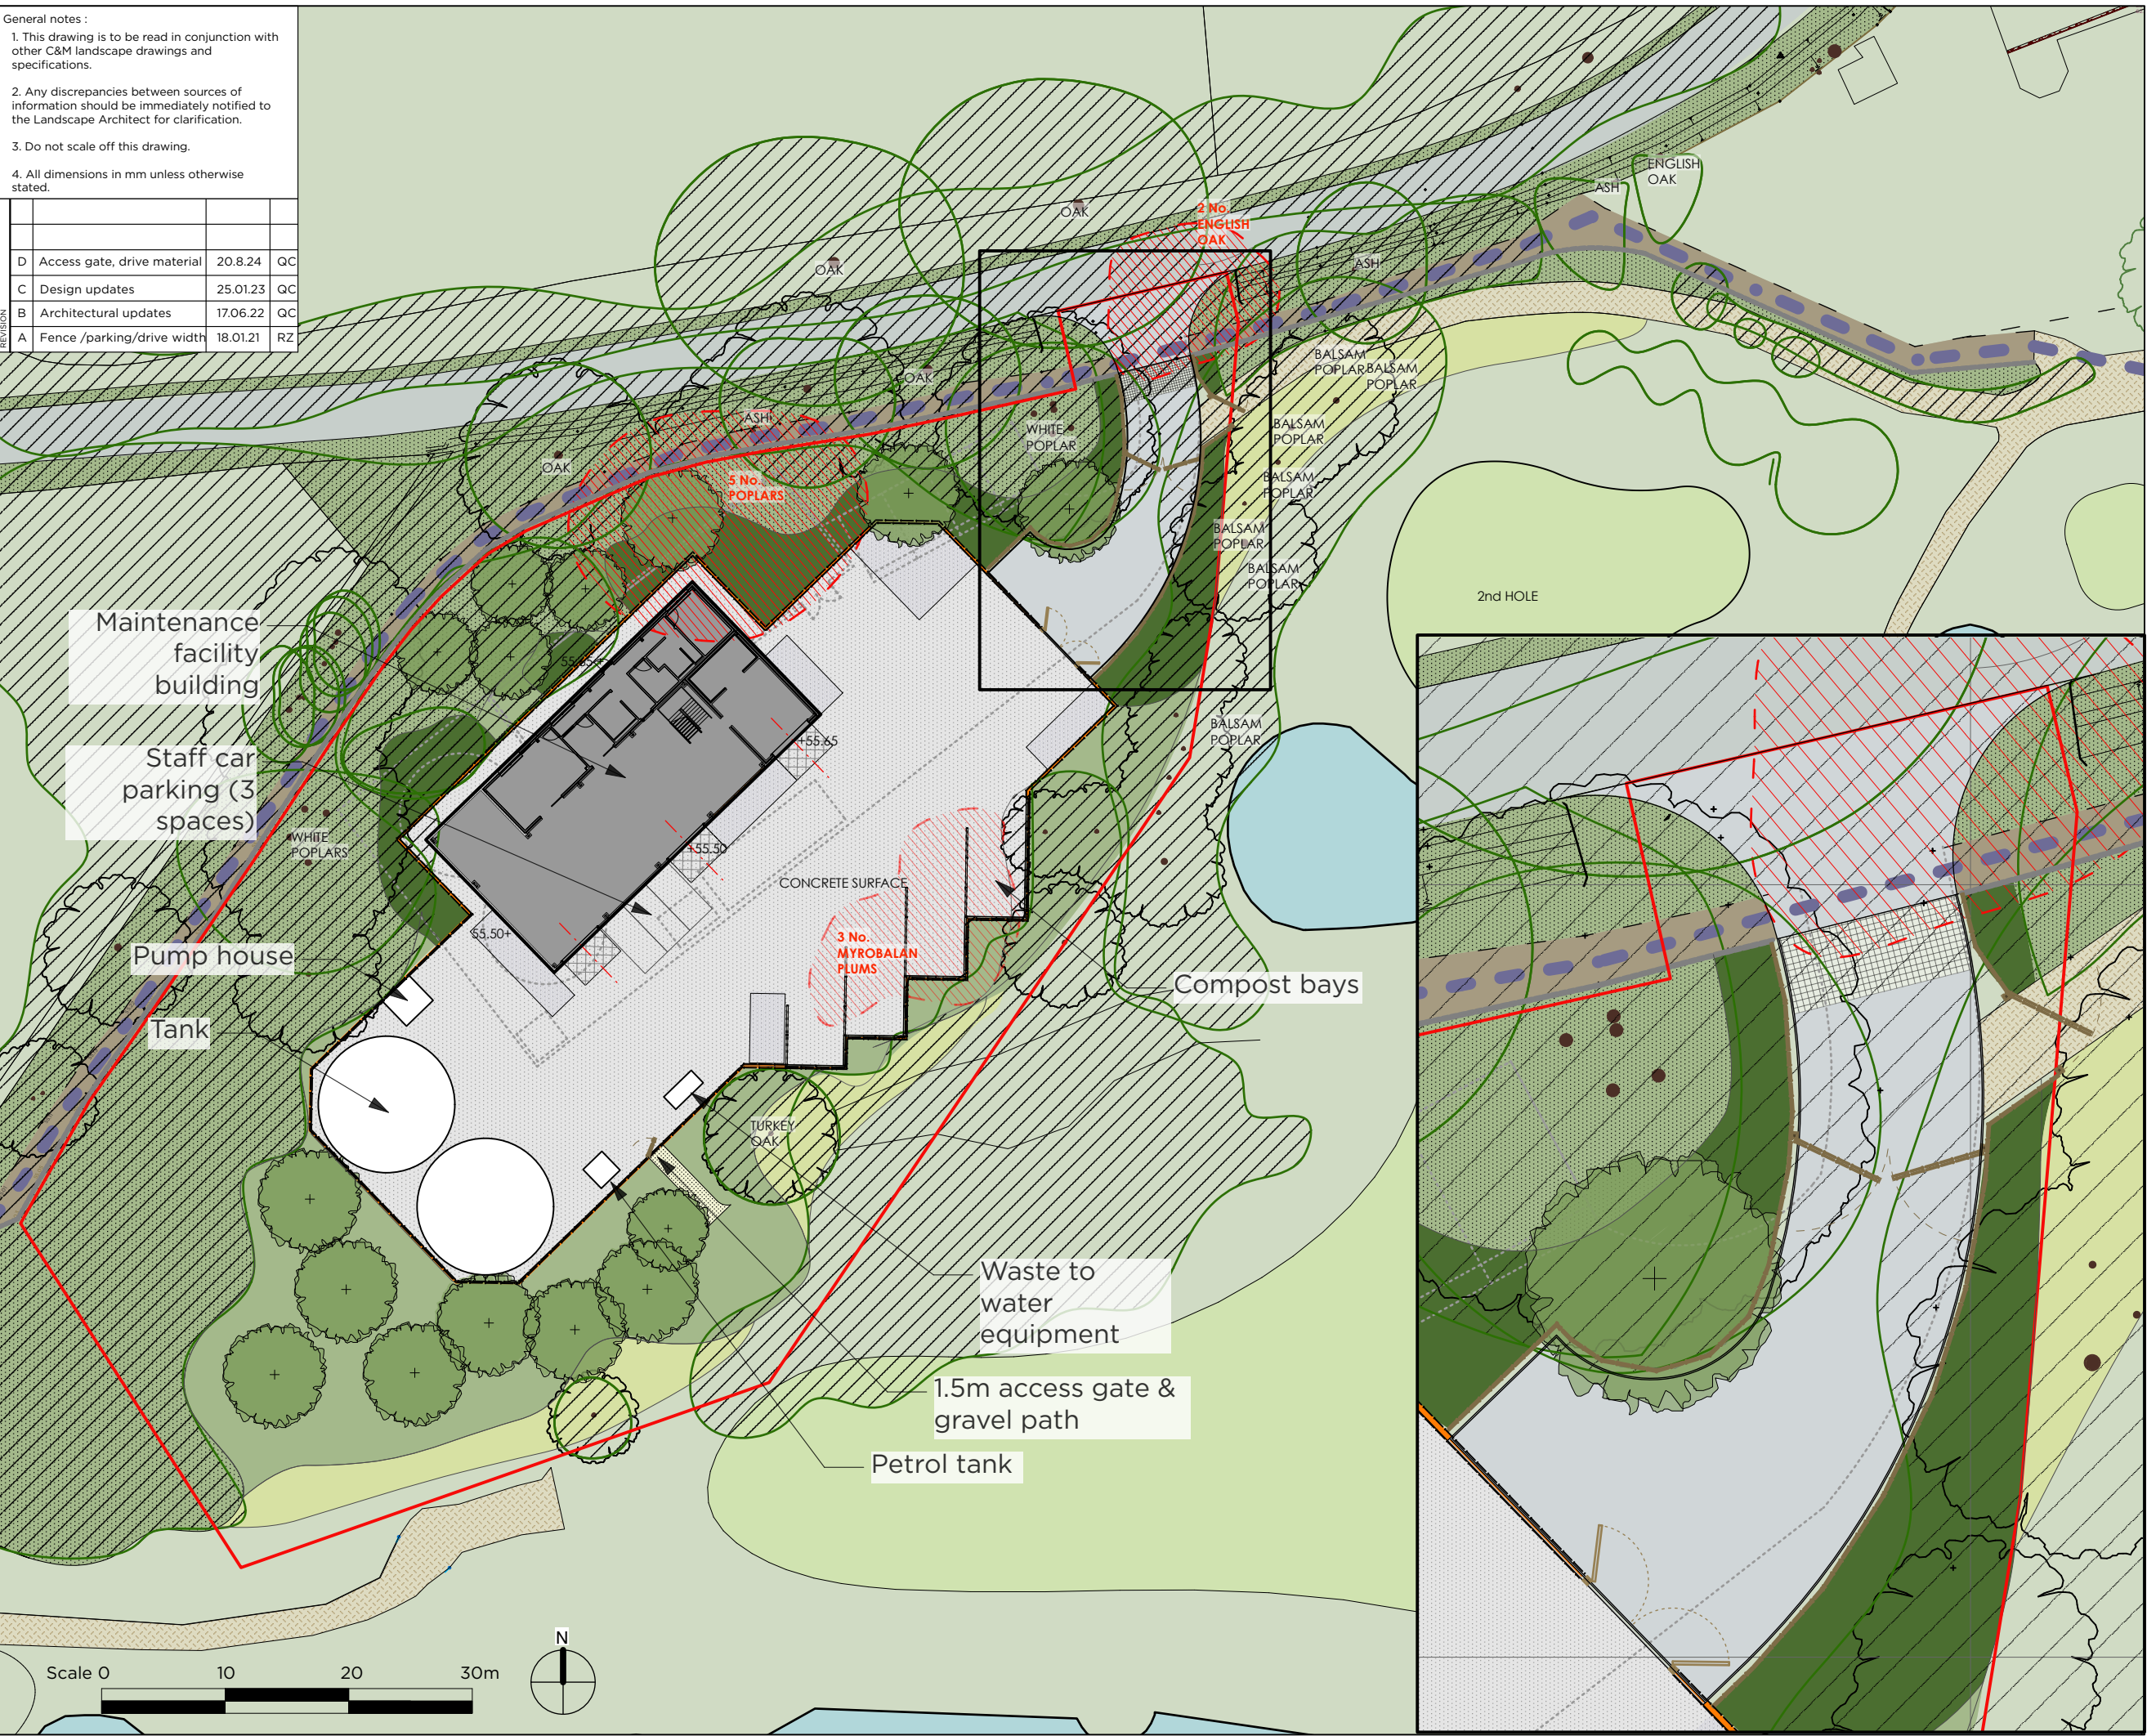

- Grass Lawn
- Glade / meadow grass
- Existing footpath surface
- Proposed tumbled setts
- Gravel path
- Existing gravel surface
- Concrete surface
- Tarmac paving
- Evergreen native (Holly)
- Proposed native tree
- Retained trees
- Removed trees
- Retained native shrub understory
- Proposed native shrub understory
- Existing pond
- Existing Public Right of Way (38W)
- Proposed 2m acoustic security fence and gates
- Proposed post and rail fence & matching gates
- Existing post and rail fence repaired
- Timber sleeper walls to compost bays
- Previous application outline
- Planning boundary
- Storage for outdoor machinery / trailers
- Area to be kept clear for building entrance

JOB	SAND MARTINS GOLF CLUB LTD
TITLE	GREENKEEPERS' COMPOUND LANDSCAPE PLAN
ISSUE	PLANNING
SCALE	1:500 @ A3
DATE	16.01.2021
DRAWN	RZ
DRAWING NO.	1465.02.001D