


Daytime combined plant noise emission rating level* limit dB (ref: 20mPa)		
Location	L _{Aeq,T}	
Residential property boundary nearest greenkeepers facility	Daytime 16 hour (07:00 – 23:00)	L _{Aeq,T}
*Ref: BS4142:2014 (+A1:2019)		

Night-time noise emission rating level* limits dB (ref: 20mPa)		
Location	Night-time 8 hour (23:00 - 07:00) L _{Aeq,T}	
Residential property boundary nearest greenkeepers facility	Main Water Tanks	Main Water Pumps
*Ref: BS4142:2014 (+A1:2019)		


Atmospheric Noise Limits of Exterior Equipment - Refer to Acoustic Assessment Report by dbA Acoustics.




A Fencing Plan
Scale 1:200

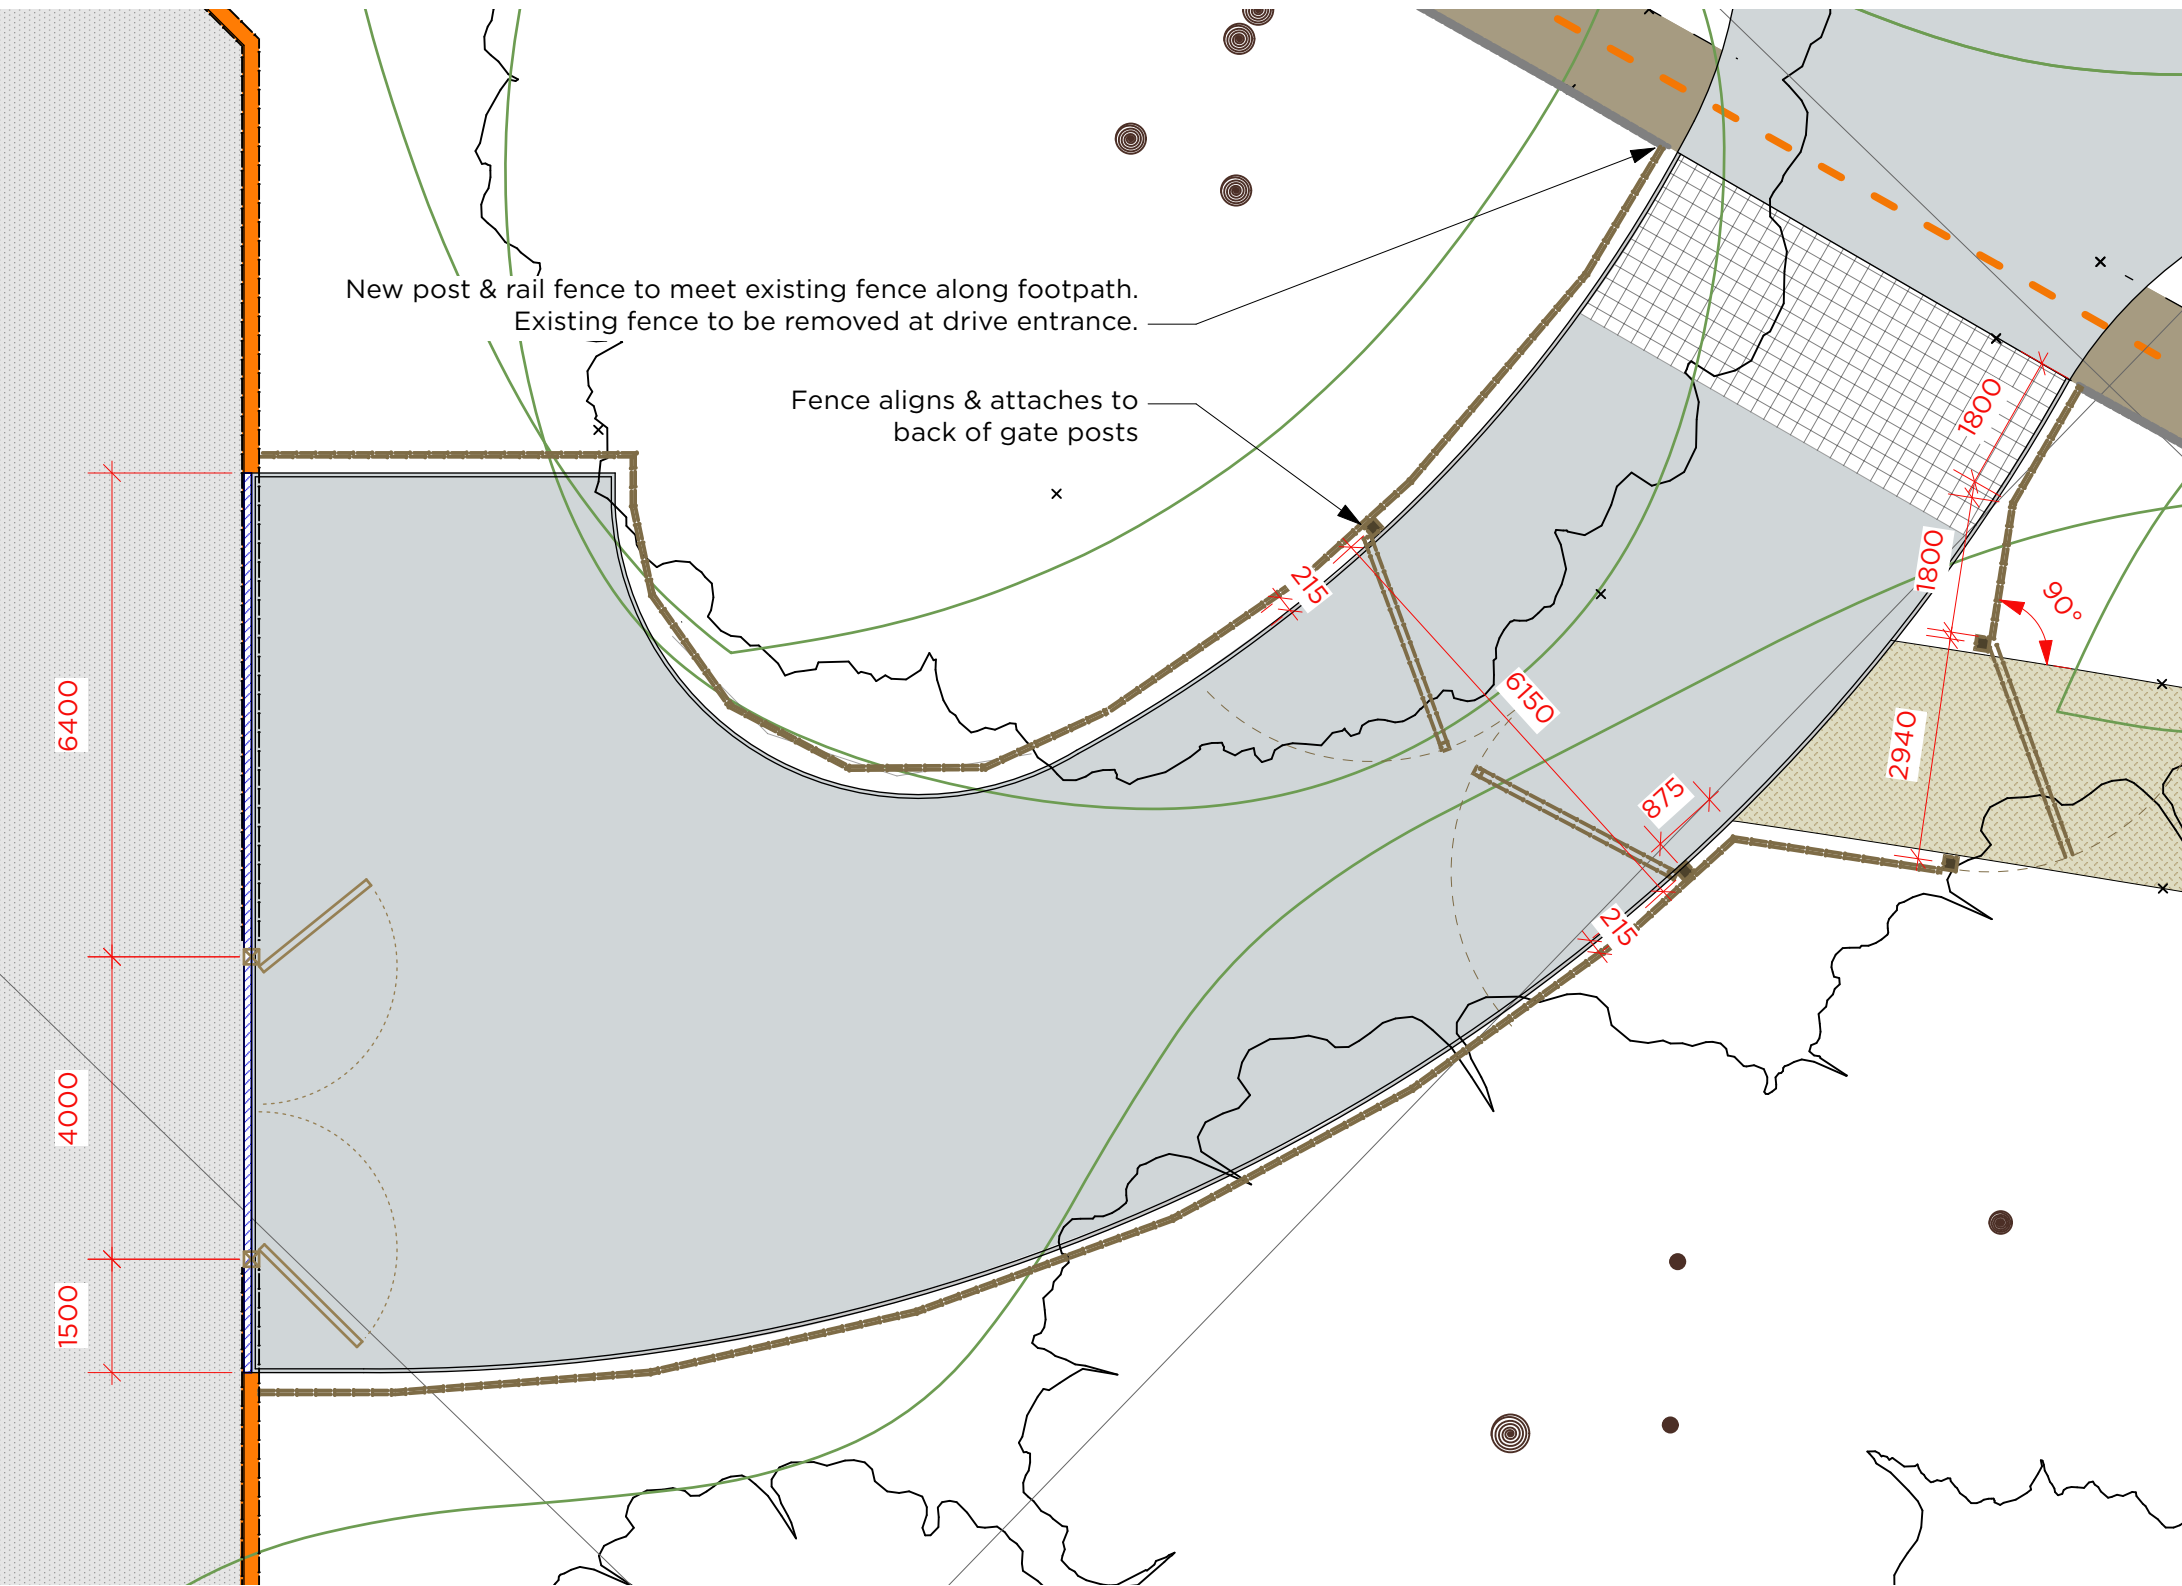


B Post & Rail Fence & Gates Setting Out
Scale 1:100

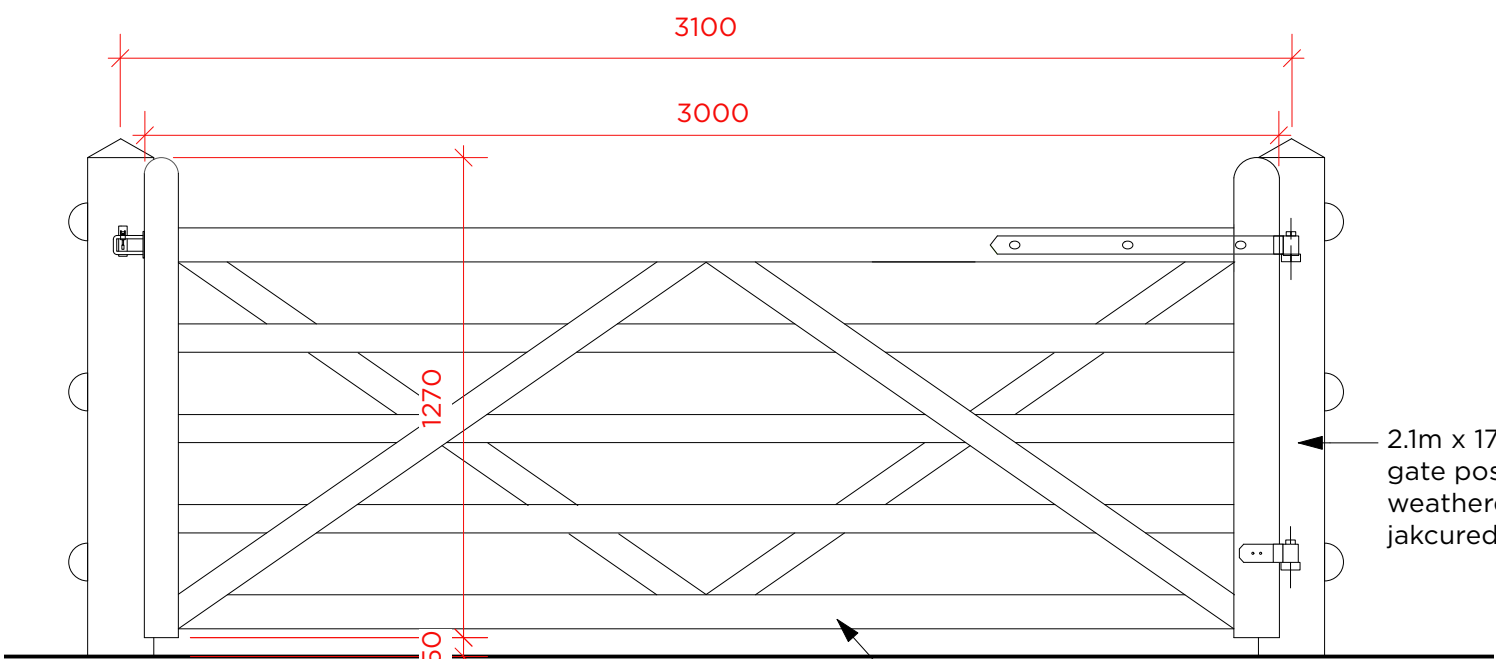


C 3m Single timber field gate
Scale 1:20

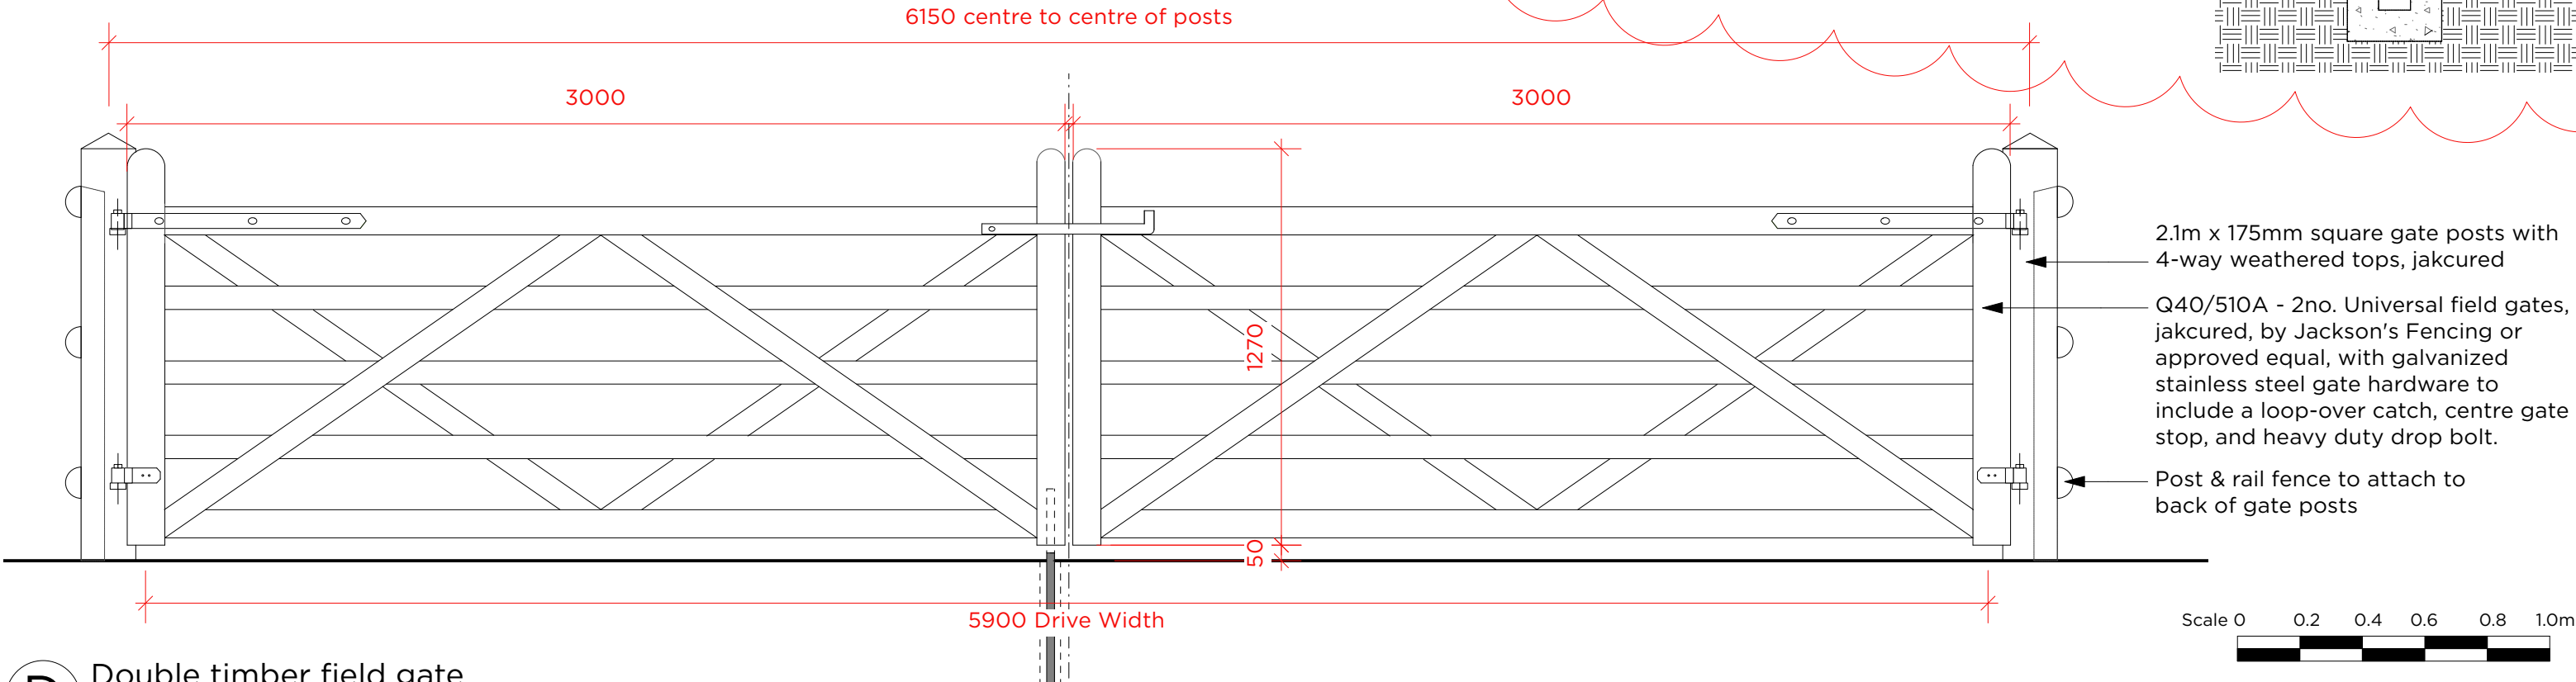


D Double timber field gate
Scale 1:20

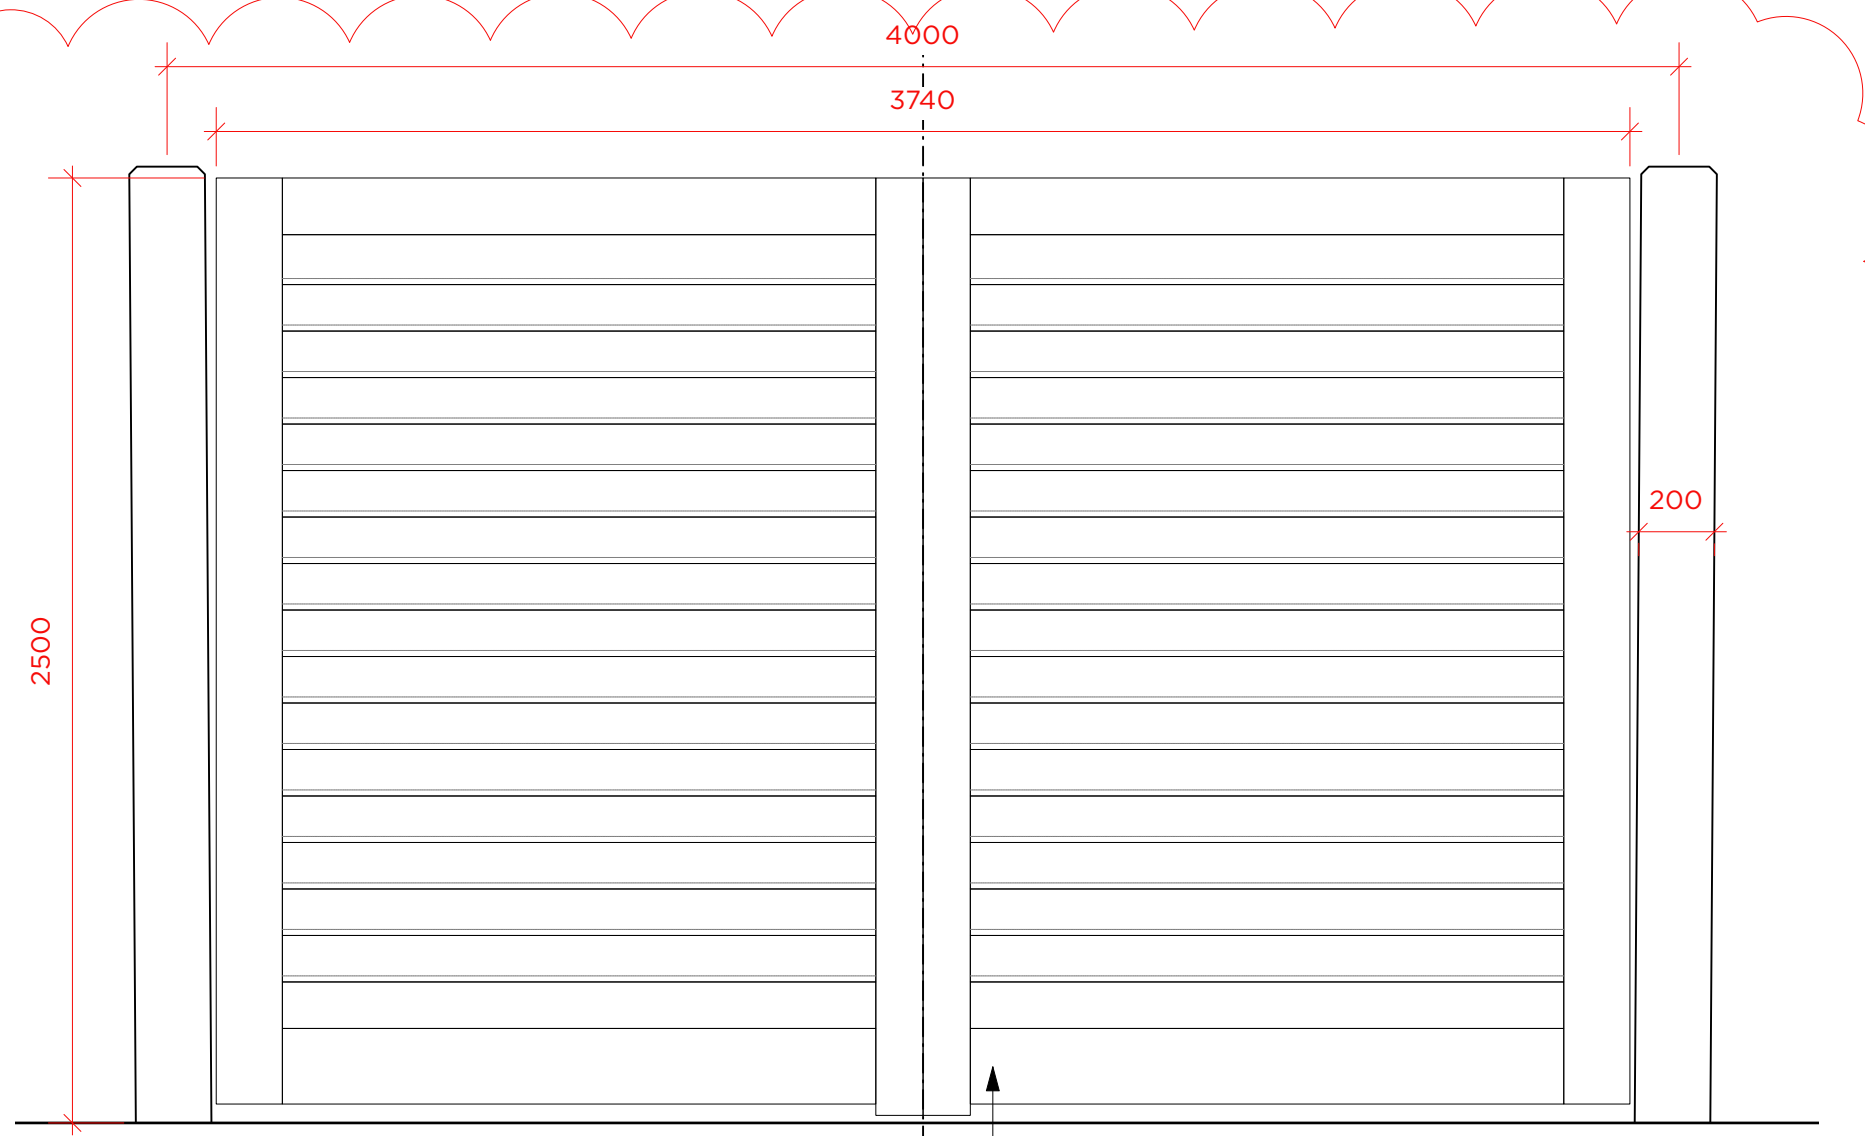

E Solid Timber Fence to Compound
Scale 1:20

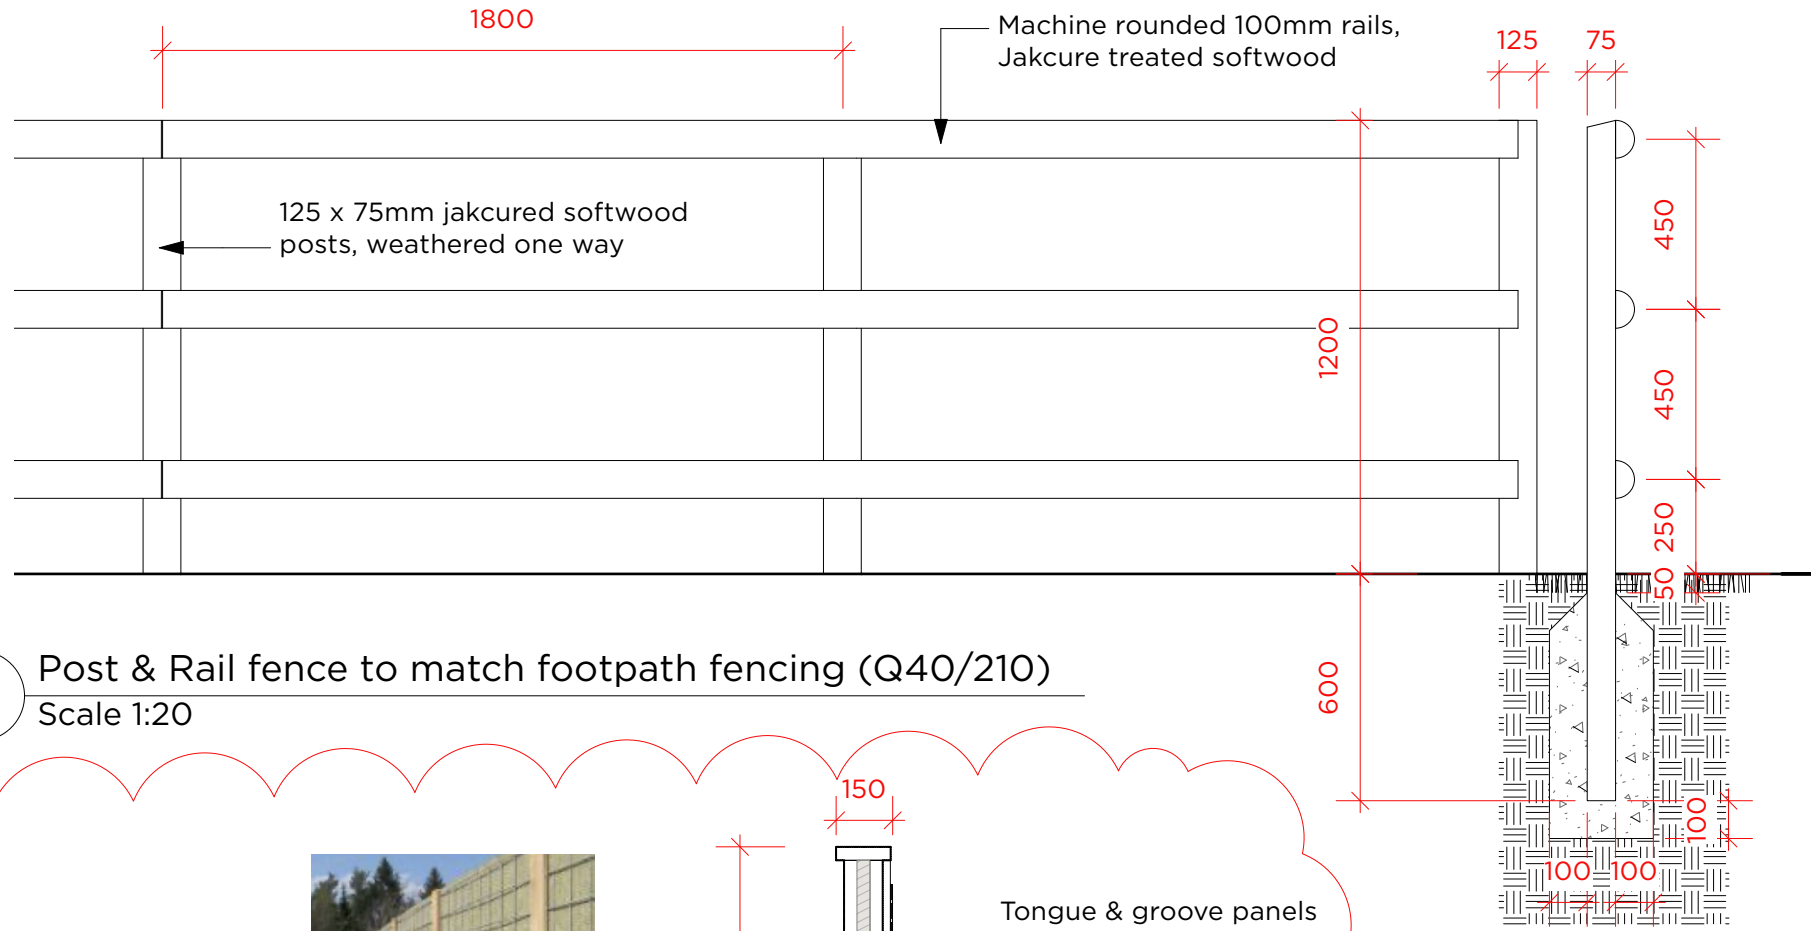

F Post & Rail fence to match footpath fencing (Q40/210)
Scale 1:20

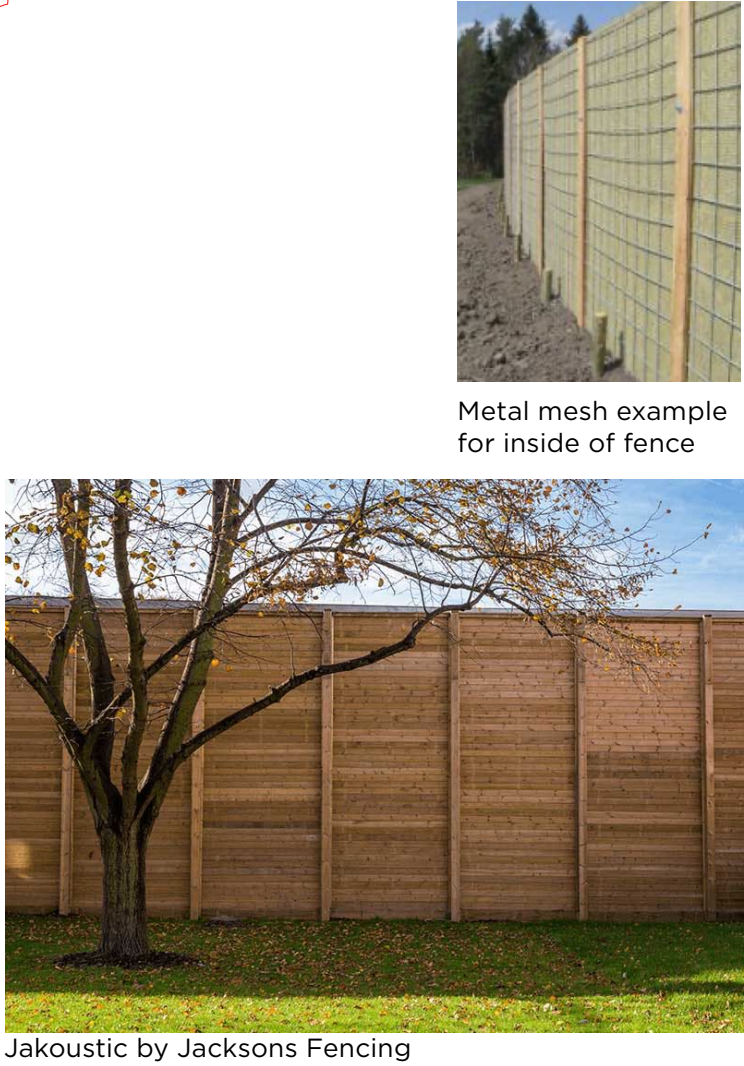

G Acoustic Fence Section
Scale 1:20

KEY

- Acoustic Fence
- Timber post & rail fence
- Existing timber post & rail fence
- Tree root protection fence: See also Tree Protection Plan SJA TPP 20271-041

Access gate added by tanks; fence specification change

Construction Issue

Acoustic fence/gate changed

Spec notes added

Timber fence setting out added, additional notes

20.8.24

14.6.24

28.3.24

15.11.22

15.8.22

QC

QC

QC

QC

QC

JOB	
SAND MARTINS GOLF CLUB LTD	
TITLE	
GREENSKEEPERS' COMPOUND FENCE PLAN & DETAILS	
ISSUE	
PLANNING	
SCALE	DATE
1:200@A1	22.7.22
QC	DRAWING NO.
QC	1465.2.105E