




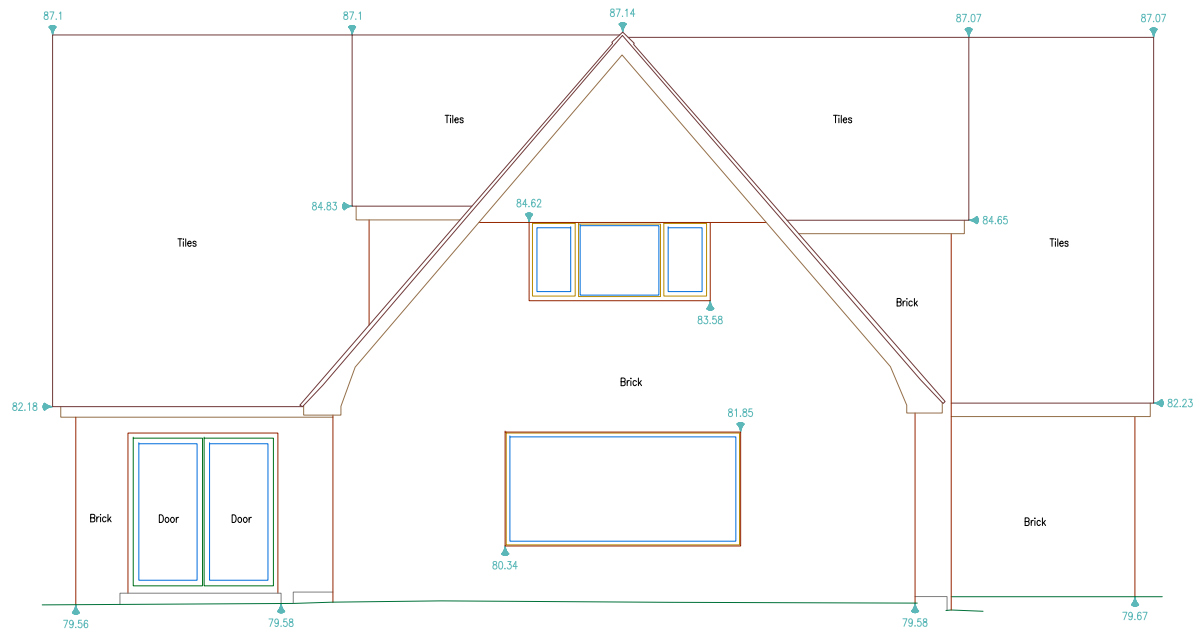


Datum -5.00m
Elevation 1

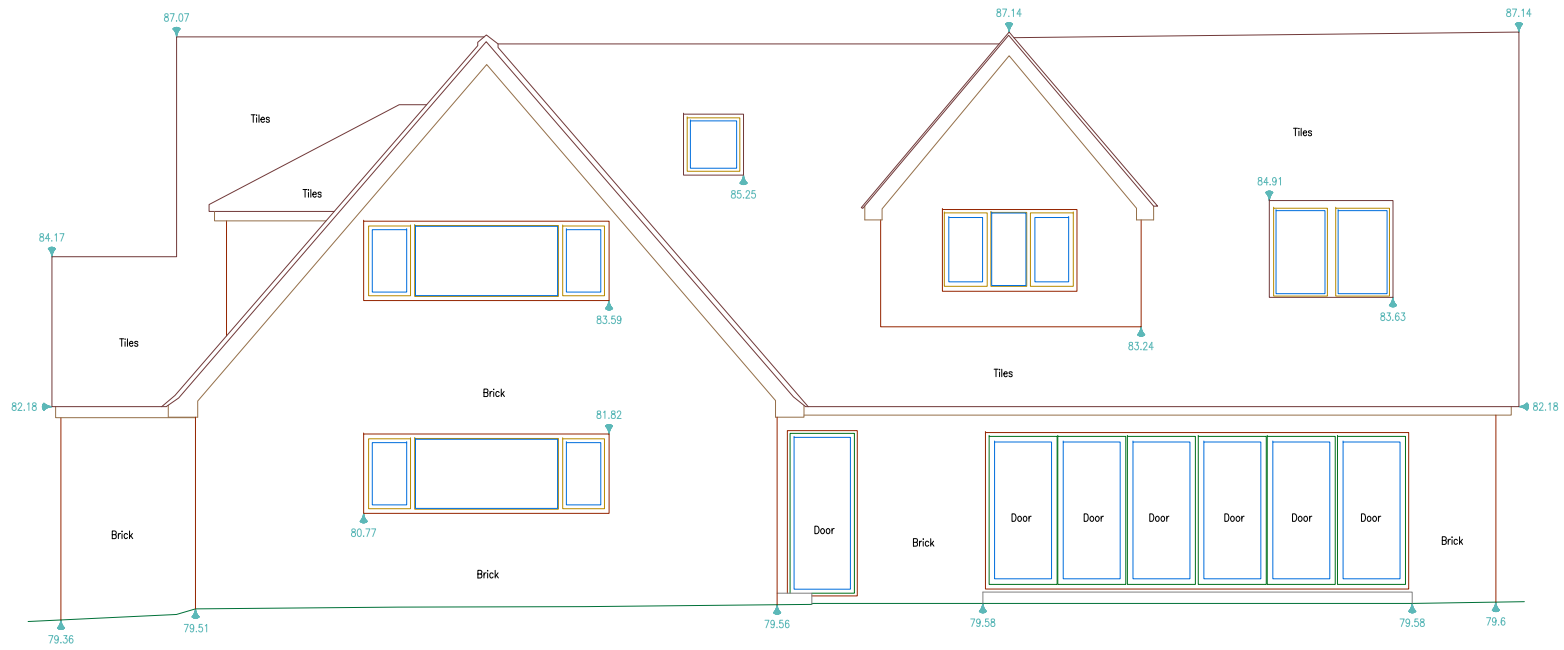


Datum -5.00m
Elevation 2

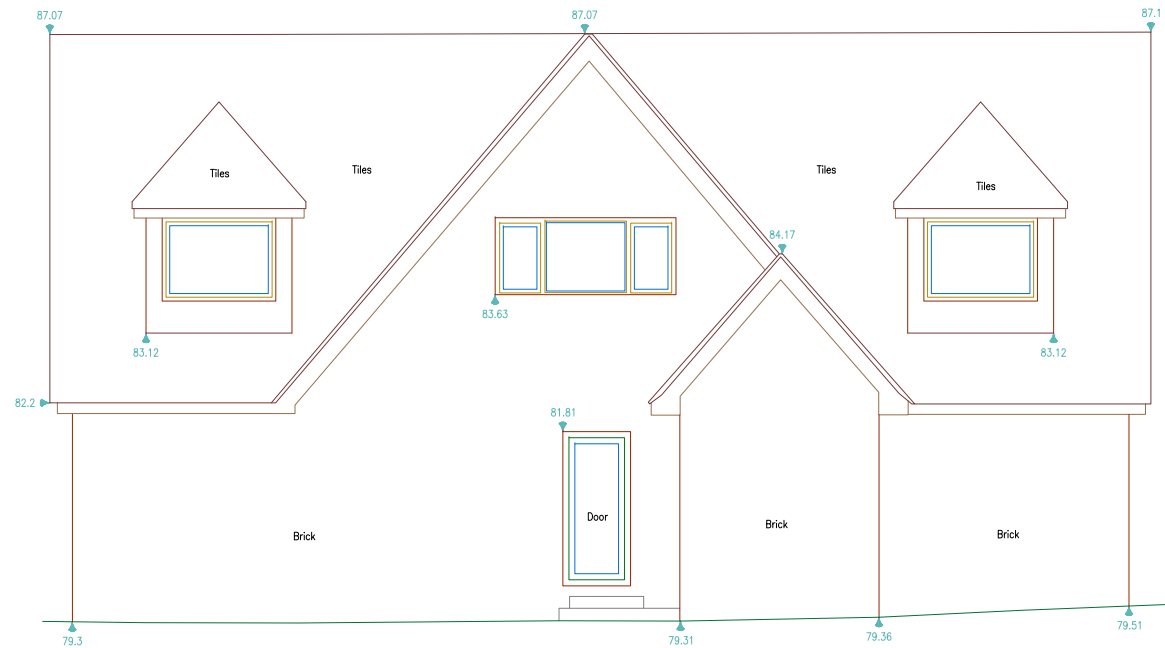

Datum -5.00m
Elevation 3

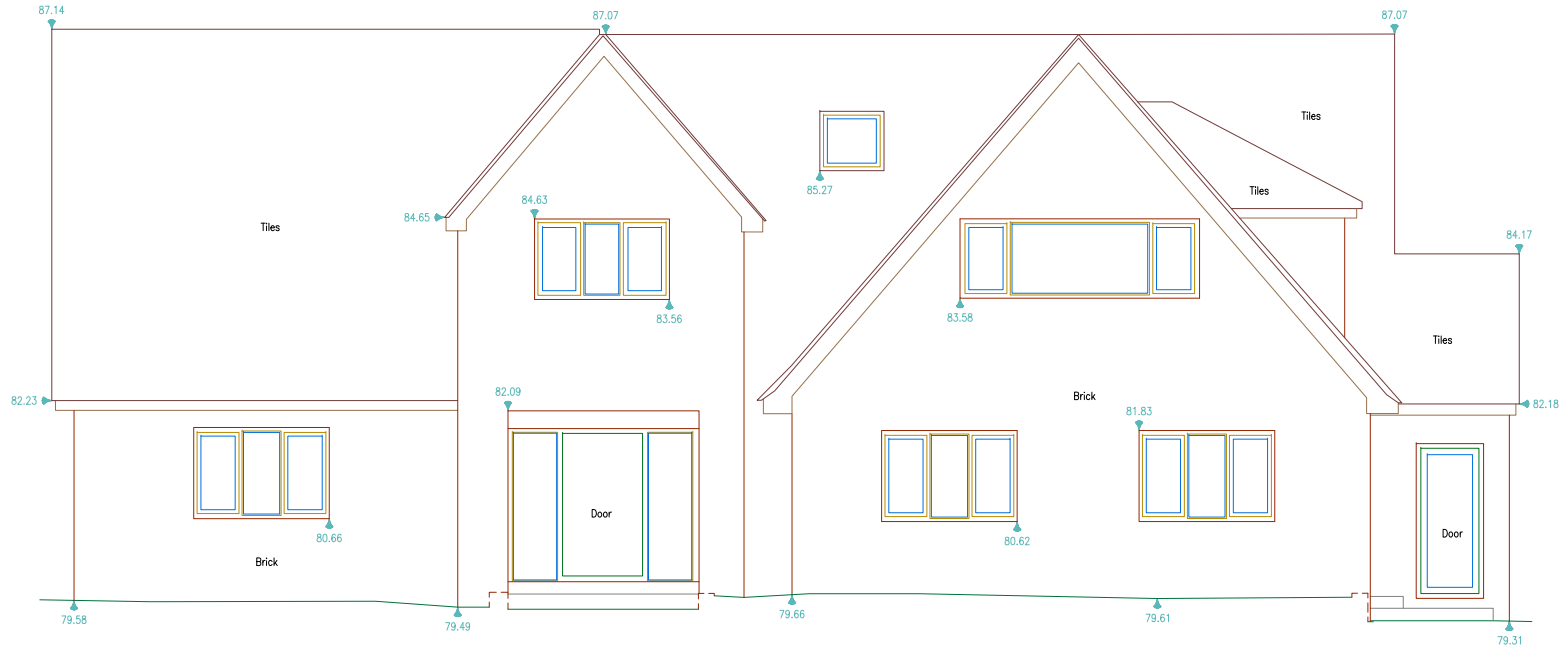


Datum -5.00m
Elevation 4

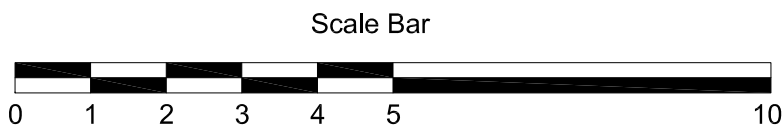

Notes:

All information contained in this drawing (including digital data) should be checked and verified prior to any fabrication or construction.

Elevation Layout

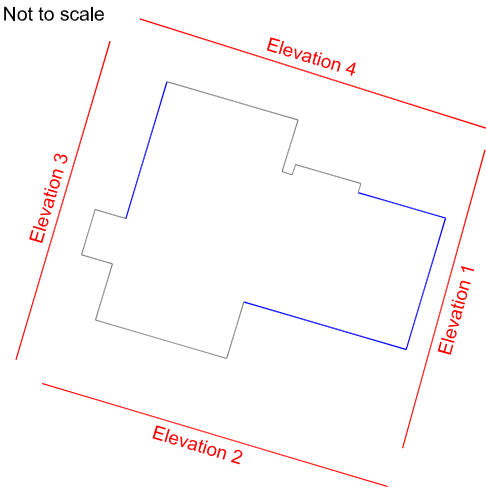

Rev. Suffix	Date	Initial	Revision Details			
Surveyor	GG	Verified By	GG	CAD Operator	TJH	Approved By
ARL	Date	27.06.23				

Levelling GNSS Datum OSGB36

Related to original survey
Using common data

Client

Elivia Homes

Location

240 Nine Mile Ride
Finchampstead

Drawing Title

Measured Building Survey
240 Elevations

Job No.	2305017	Old Job No.	
Drawing Number	EH/2305017/E2	Revision Suffix	
Scale	1:100m (A2)	Date	June 2023

**CD SURVEYS LTD**
LAND, BUILDING & SITE ENGINEERING
PENTIRE - STABLE 1
FORDBRIDGE ROAD,
MIDDLESEX, TW16 6AX
Tel (01932) 761196
Fax (01932) 786419
Email: mail@cdsurveys.com
Visit us at: www.cdsurveys.com